



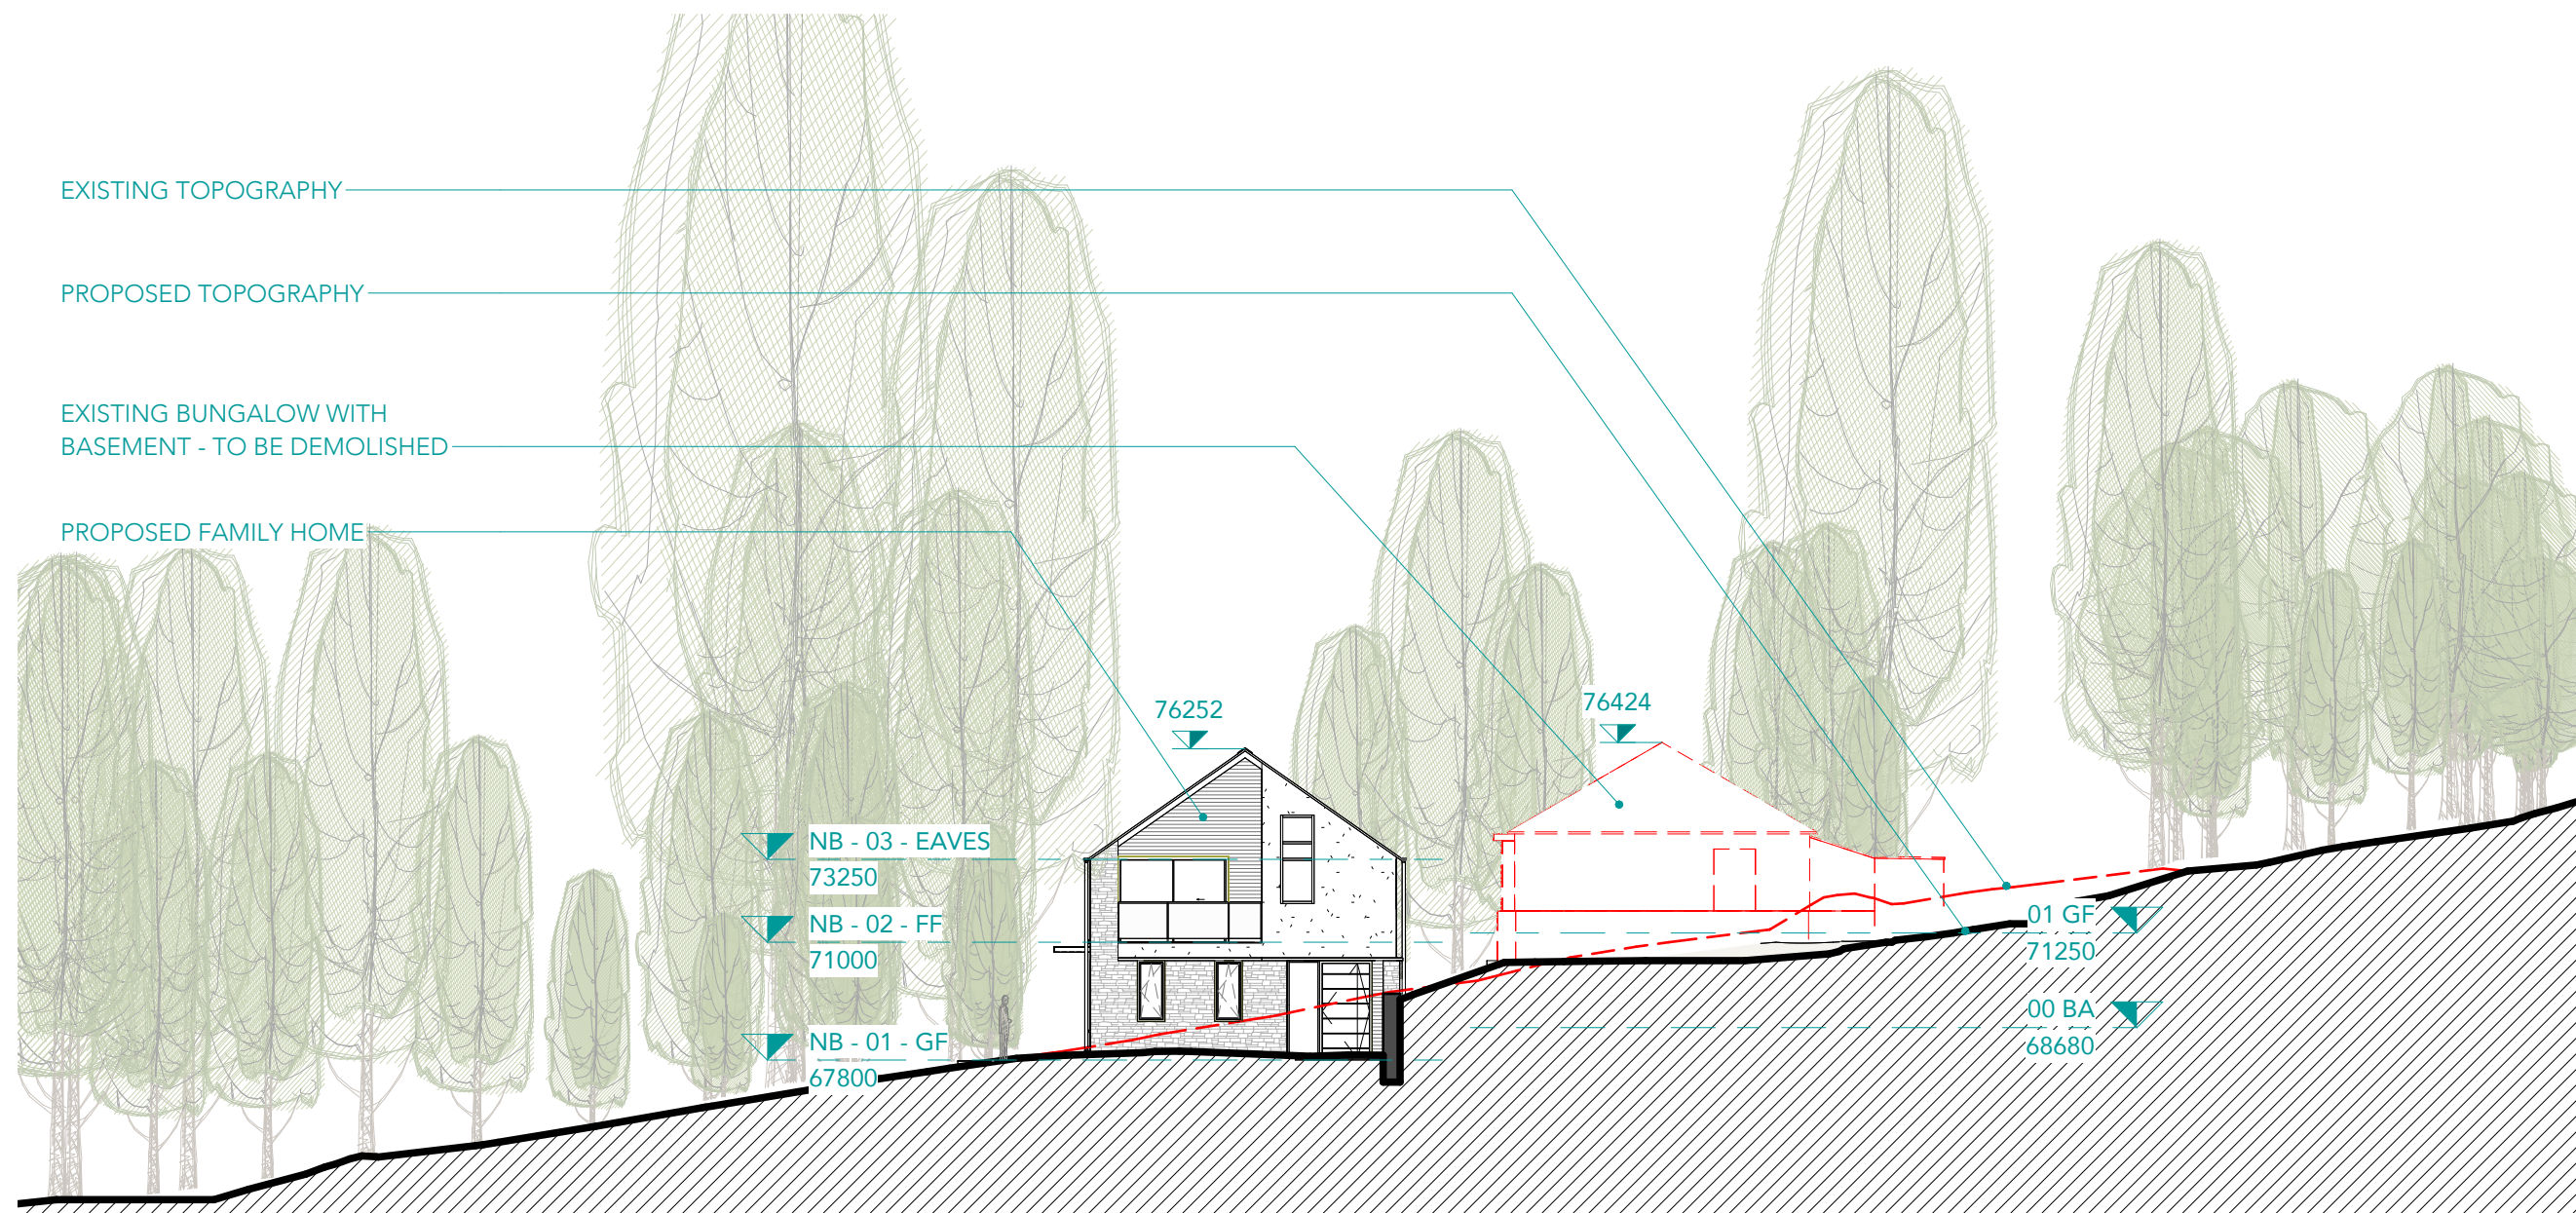


SITE SECTION A-A

1 : 200

 

PROPOSED SITE PLAN

1 : 200

 

ELM TREE

Elm Tree, Caerlicken Lane
Langstone, Newport, NP18
2JZ

SIEMENS
ARCHITECTURE
Design that listens.
07757 271099
www.siemensarchitecture.co.uk

Project **2610**
JAN + AGNIESZKA SNIATESKI
Elm Tree, Caerlicken Lane
Langstone, Newport, NP18 2JZ

A 14.08.25 ISSUED FOR PLANNING
NOT FOR CONSTRUCTION

Scale 1 : 200 • A1
PROPOSED SITE PLAN

PL03A

sheet no.

rev.