



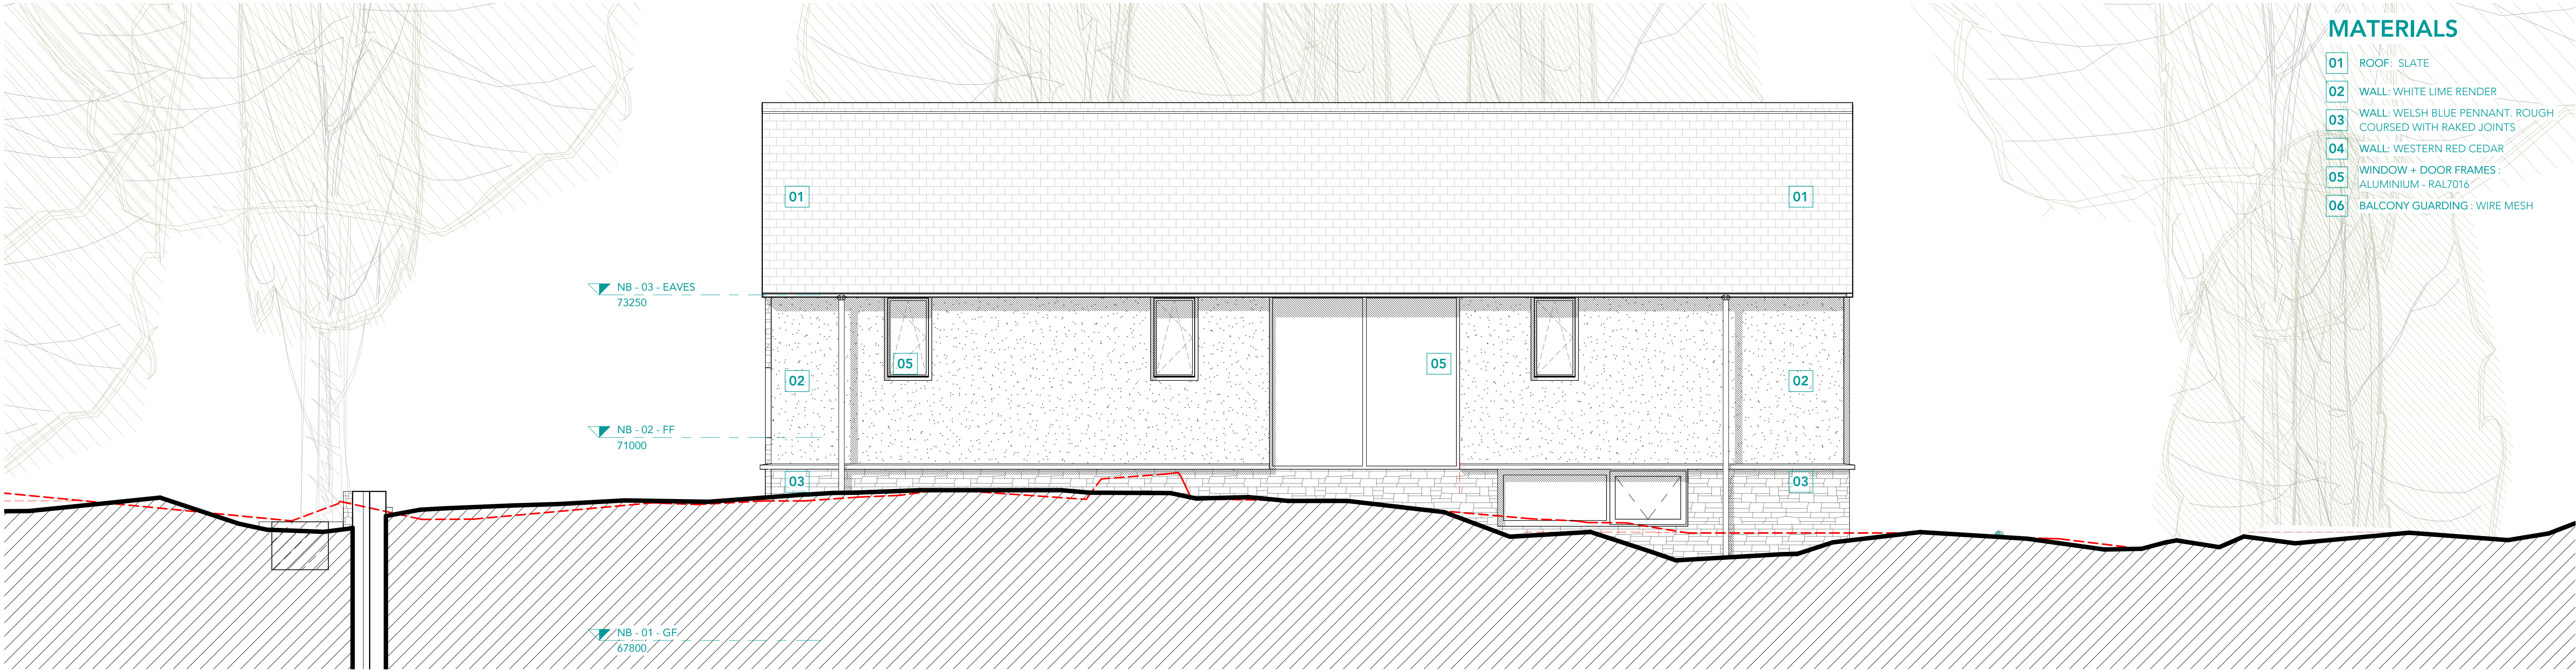

MATERIALS

- 01 ROOF: SLATE
- 02 WALL: WHITE LIME RENDER
- 03 WALL: WELSH BLUE PENNANT. ROUGH COURSED WITH RAKED JOINTS
- 04 WALL: WESTERN RED CEDAR
- 05 WINDOW + DOOR FRAMES : ALUMINIUM - RAL7016
- 06 BALCONY GUARDING : WIRE MESH

PROPOSED NORTH ELEVATION
1 : 50

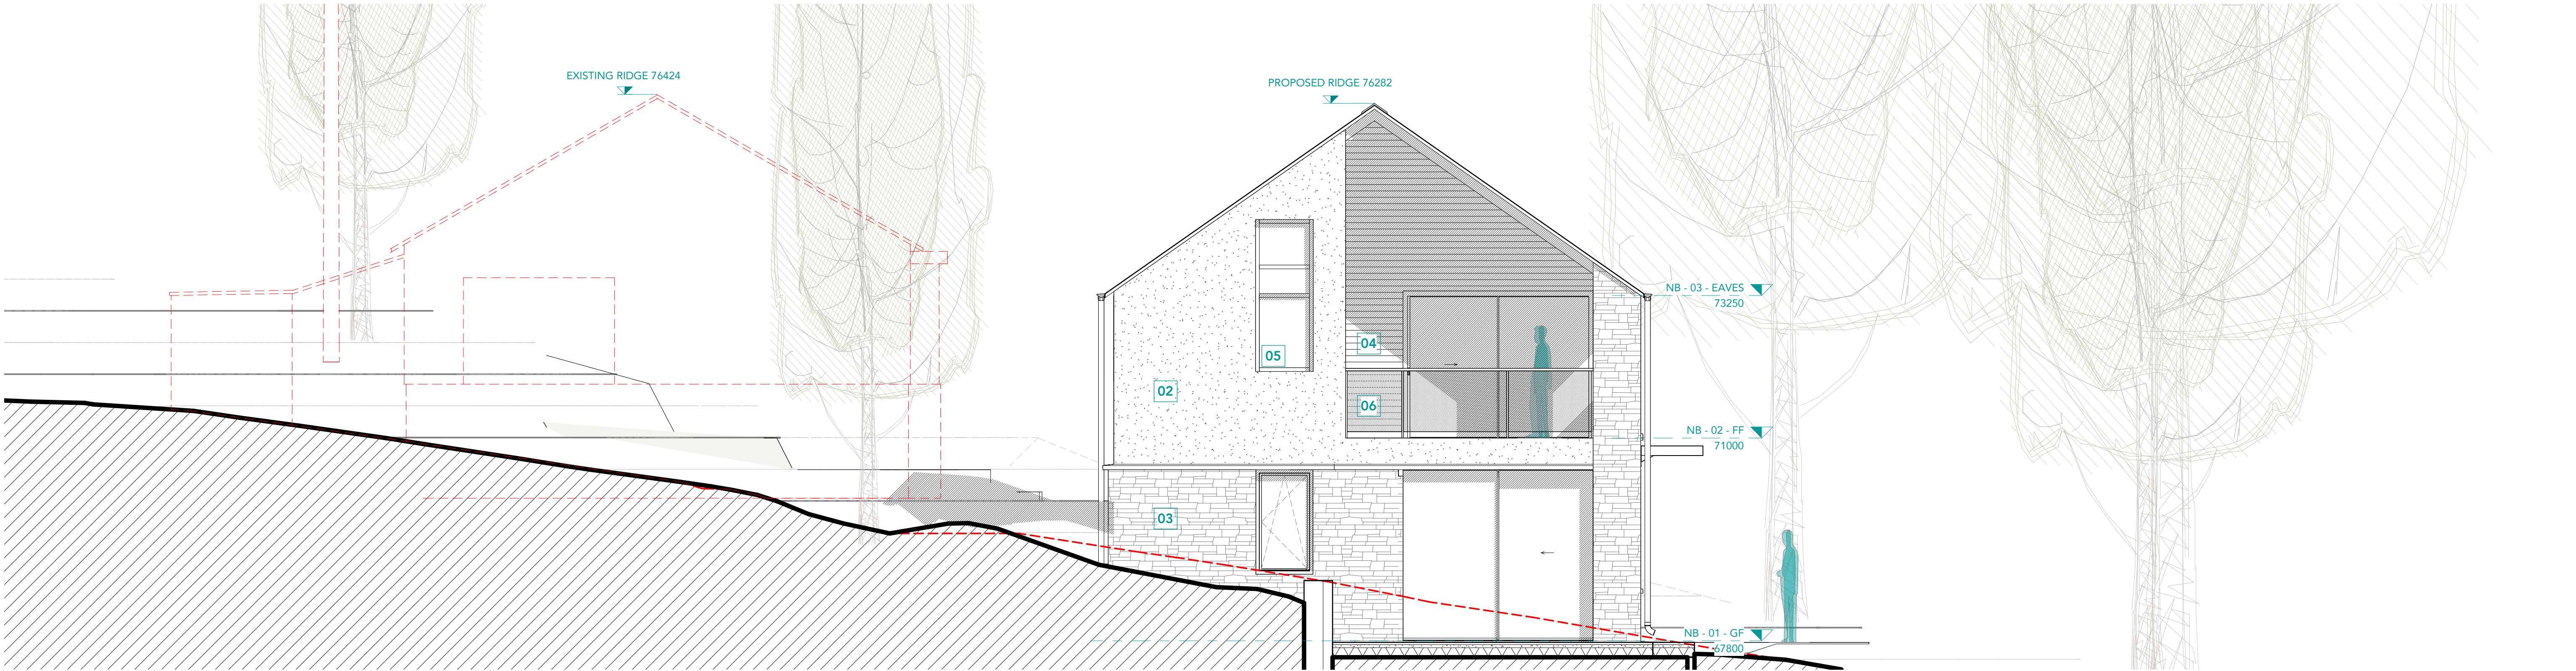

PROPOSED WEST ELEVATION
1 : 50



ELM TREE

Elm Tree, Caerlicken Lane
Langstone, Newport, NP18
2JZ

SIEMENS
ARCHITECTURE
Design that listens.
07757 271099 www.siemensarchitecture.co.uk

Project **2610**
JAN + AGNIESZKA SNIATESKI
Elm Tree, Caerlicken Lane
Langstone, Newport, NP18 2JZ

A 14.08.25 ISSUED FOR PLANNING
NOT FOR CONSTRUCTION

Scale 1 : 50 • A1
PROPOSED ELEVATIONS 02

PL07A

sheet no. rev.