




External Wall Insulation
Existing and Proposed Elevations
1-25 Morley Close, Newport, NP19 9LS

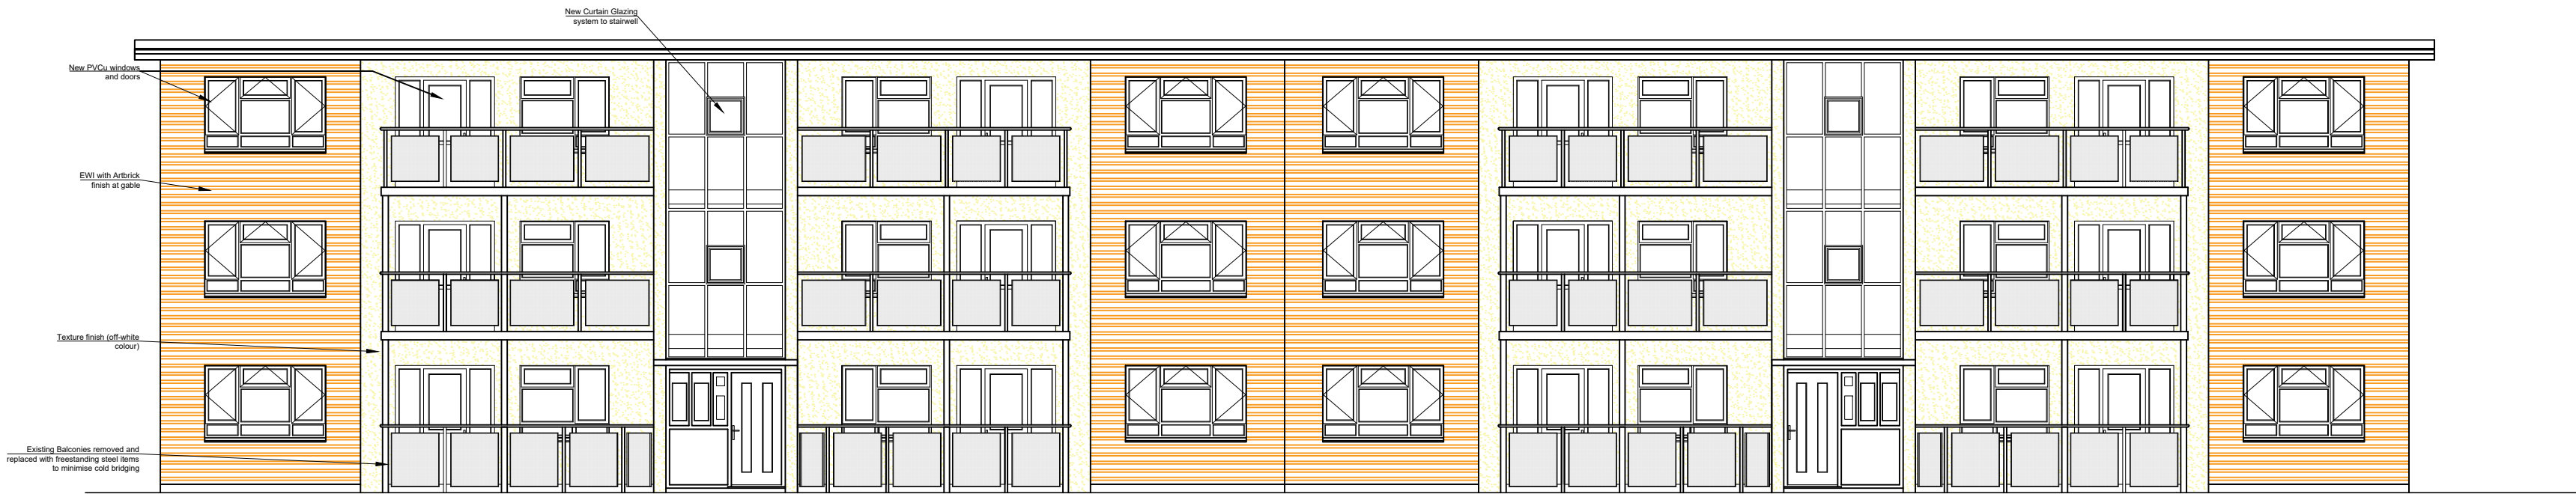

FRONT ELEVATION PROPOSED- SCALE 1:100

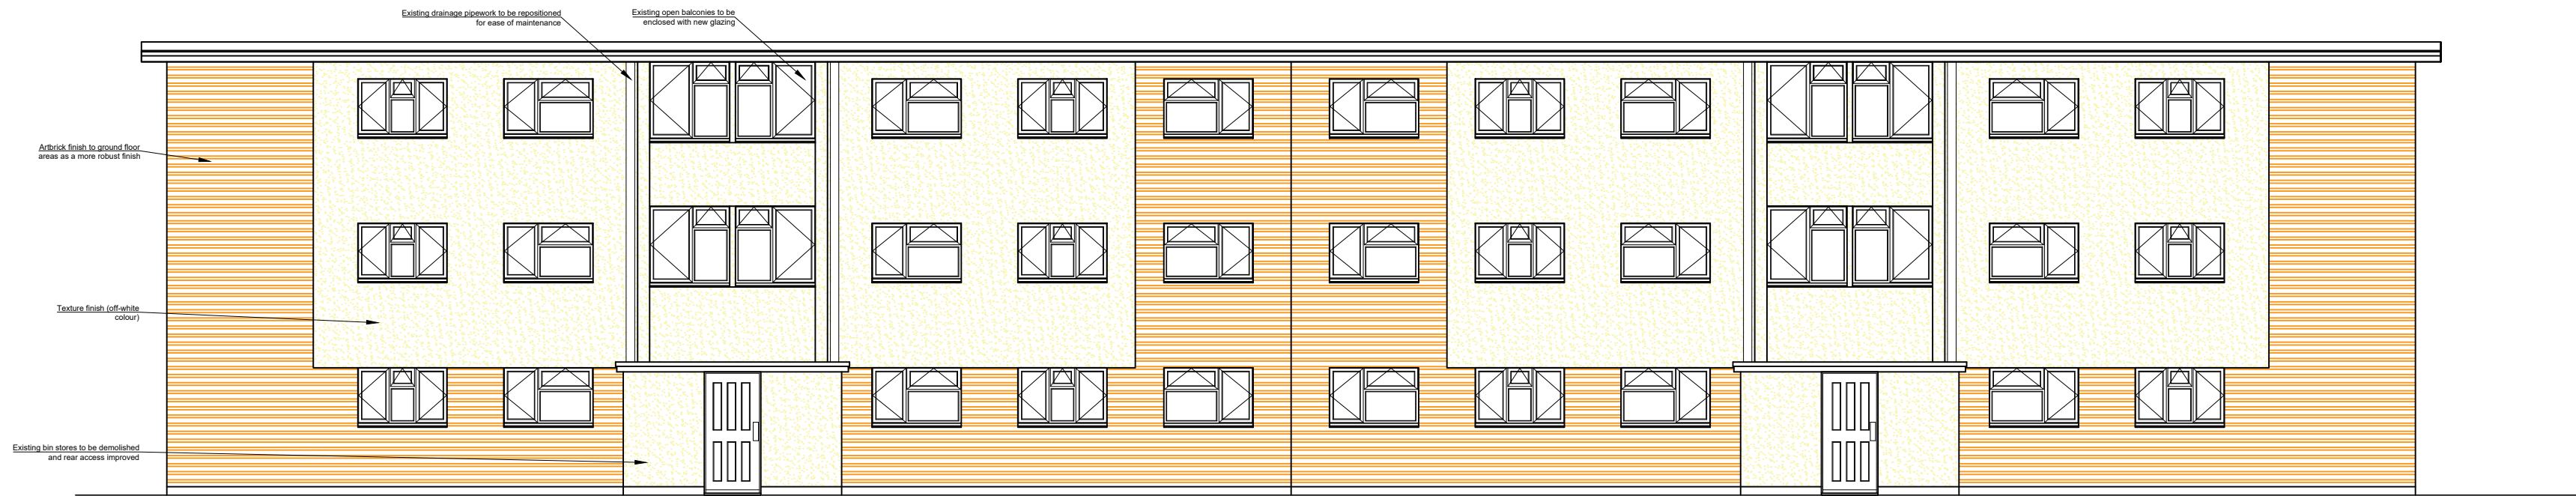


REAR ELEVATION PROPOSED- SCALE 1:100

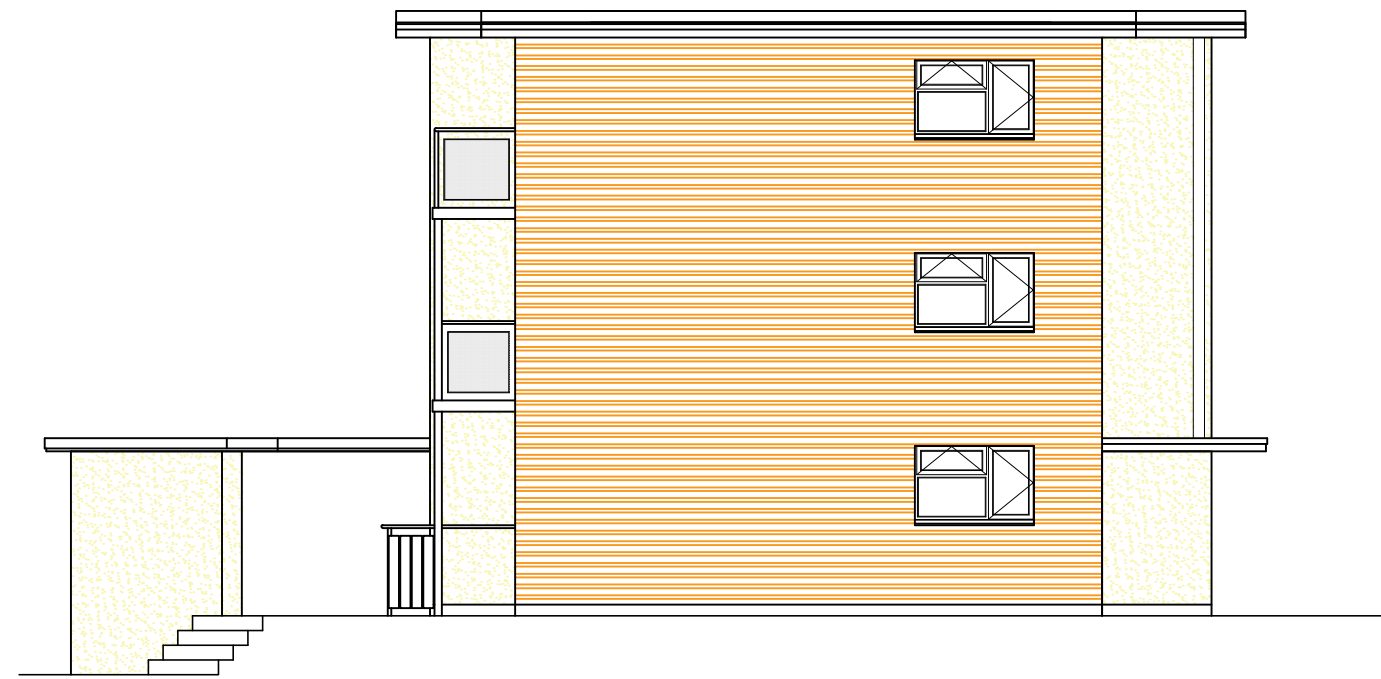

SIDE ELEVATION PROPOSED- SCALE 1:100

Apply 150mm external wall insulation to all external elevations. Finish to be as noted below. Build up:
1. 150mm mineral wool
2. Base coat and mesh
3. Dash receive and dash, or brick base and top coat with Artbrick coatings (see below)

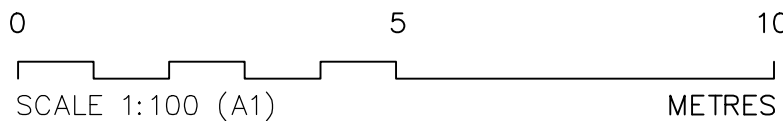

PROPOSED

- Disclaimer Notes:**
1. This document is copyright of the originator and must be treated as confidential
 2. This document must not be altered or reproduced without prior consent of the originator
 3. Any discrepancy must be reported to the originator
 4. Do not scale from this document, use figured dimensions only
 5. All dimensions must be checked on site prior to commencement of any works
 6. This document must be read in conjunction with all supporting documents
 7. The originator accepts no responsibility for the accuracy of background information provided by third parties.
 8. A document stating 'DRAFT' or 'CONCEPT' indicates the document is for reference purpose only and no responsibility can be accepted for the completeness of information under this status.

Drawing Stage
ISSUED

Revisions

INSIGHT
SURVEYORS



Client
Citizen

Project
External Wall Insulation
1-25 Morley Close, Newport, NP19 9LS

Title
Proposed Elevations

Date	May 2025	Rev:
Scale	1:100 @ A1	0/0
Drawn	JN	
Drawing No.	25029/1-25 Morley Close	