



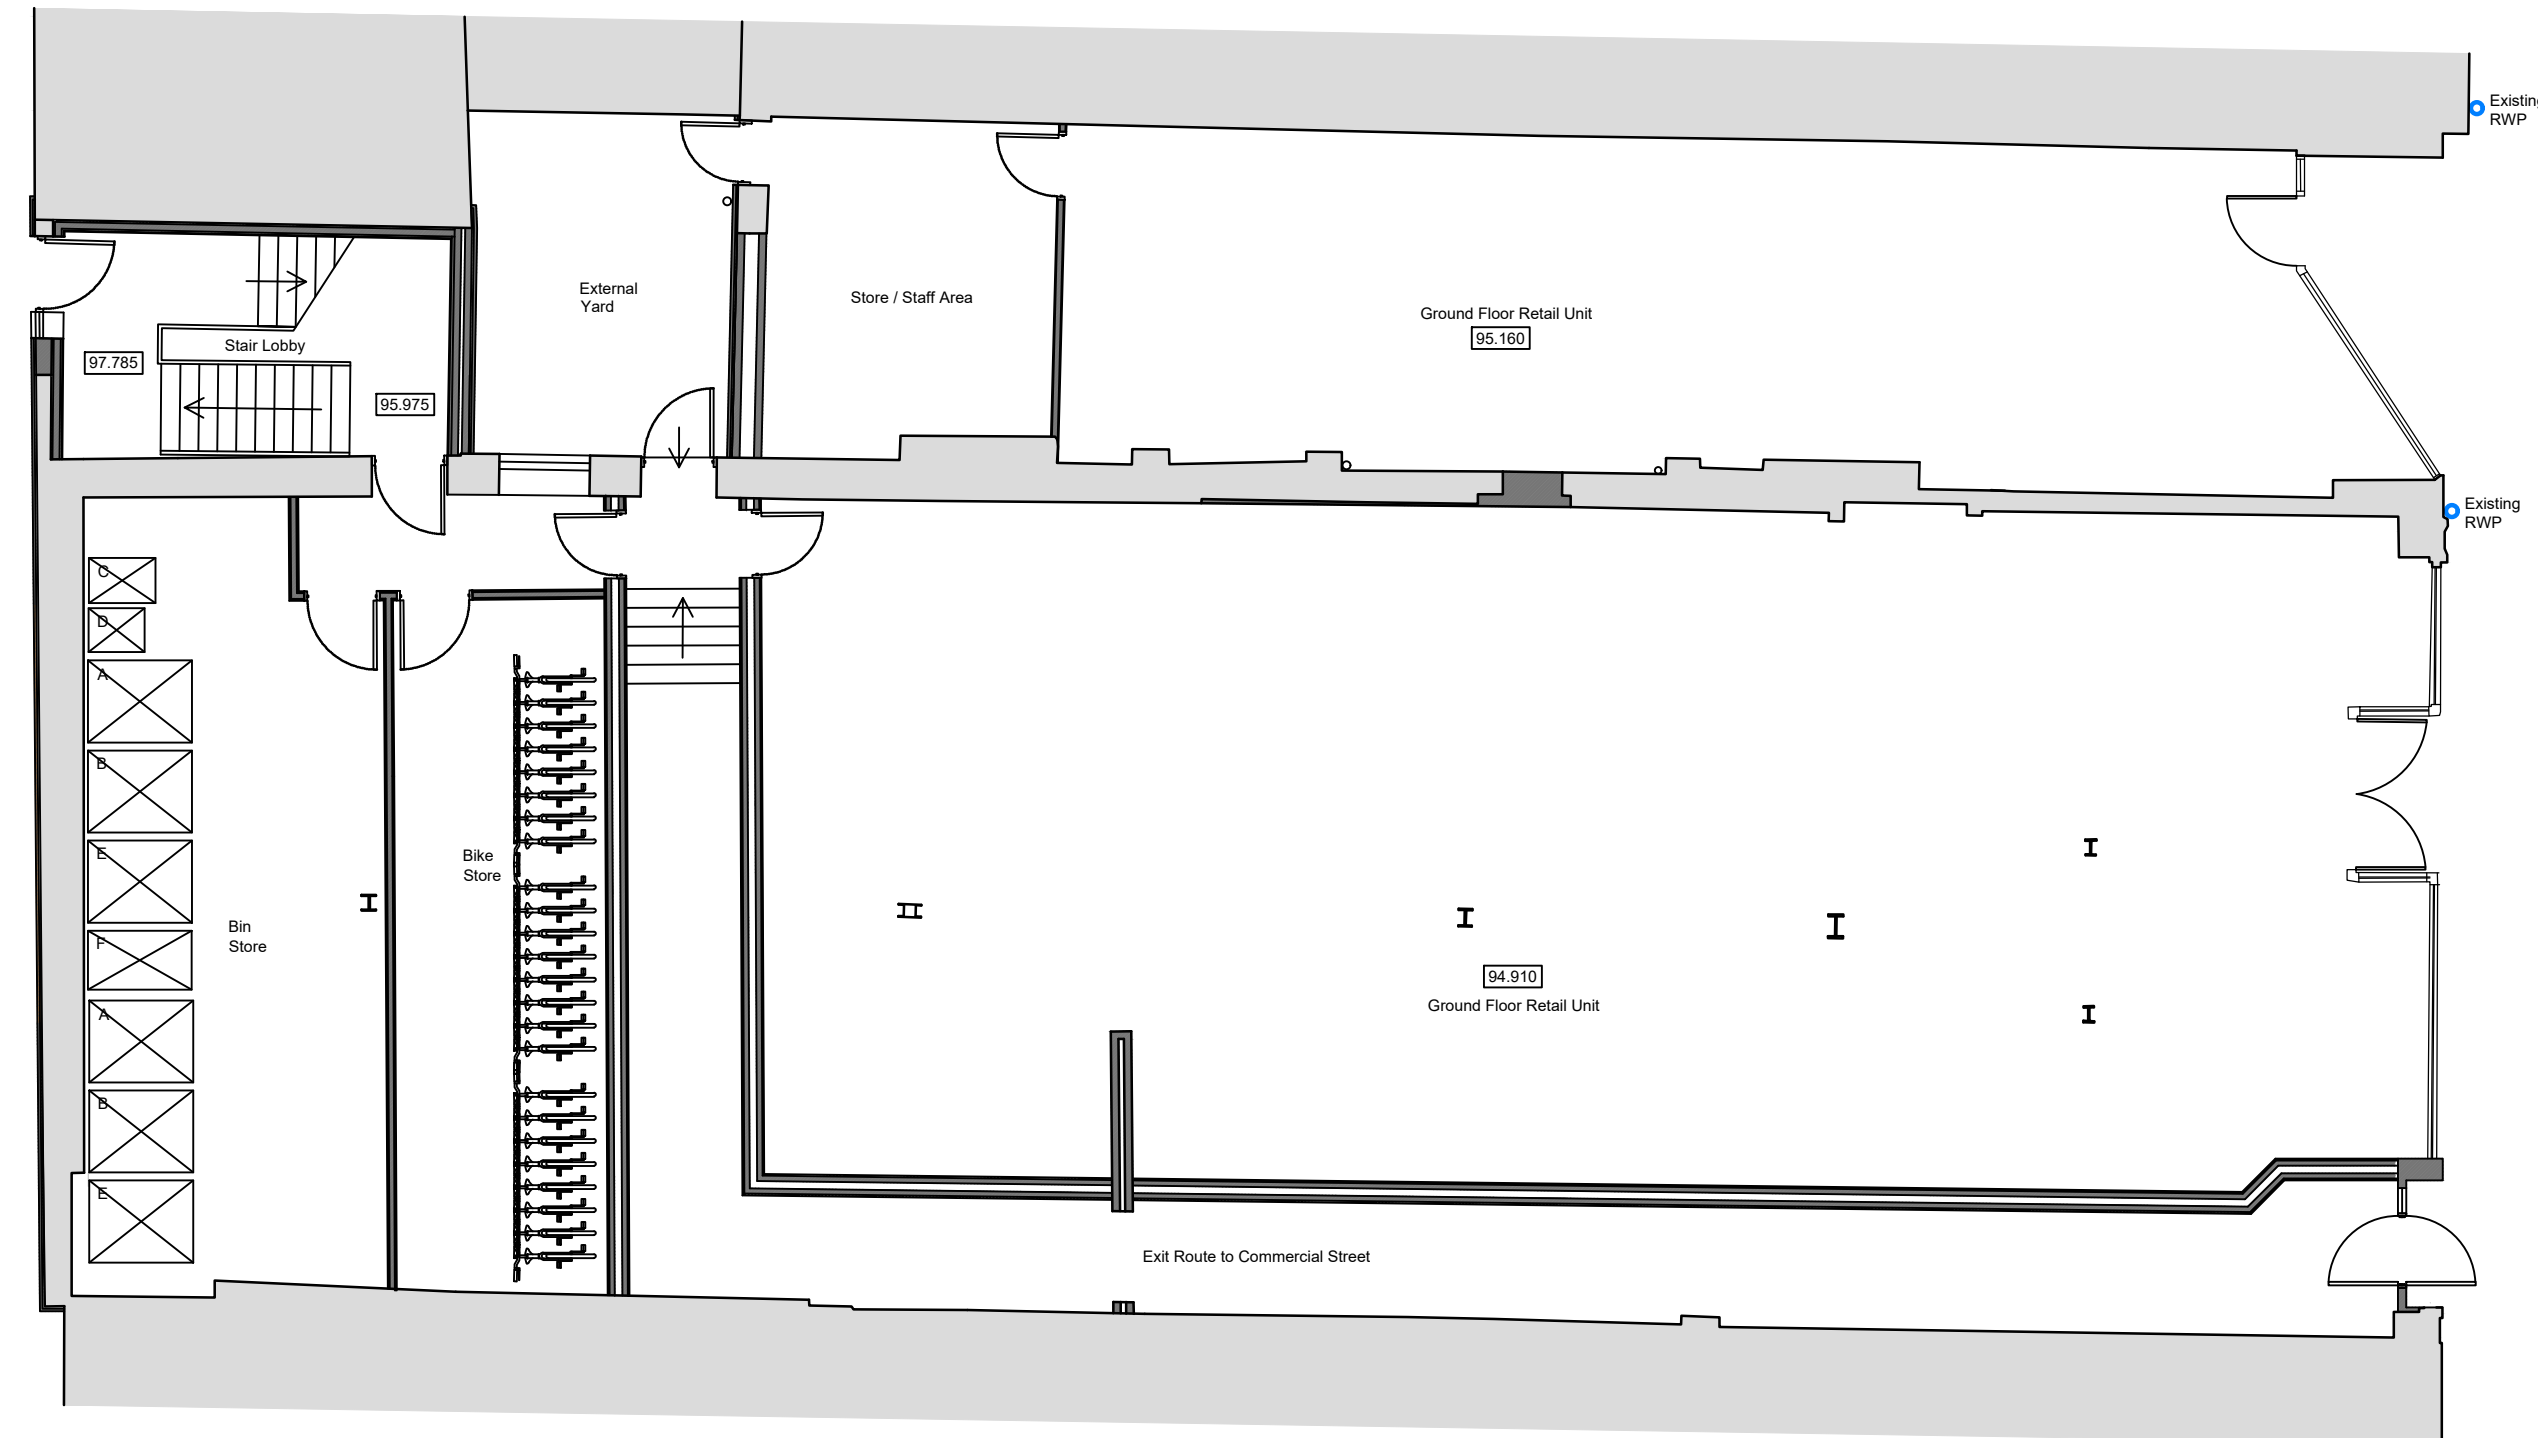

PROPOSED GROUND FLOOR

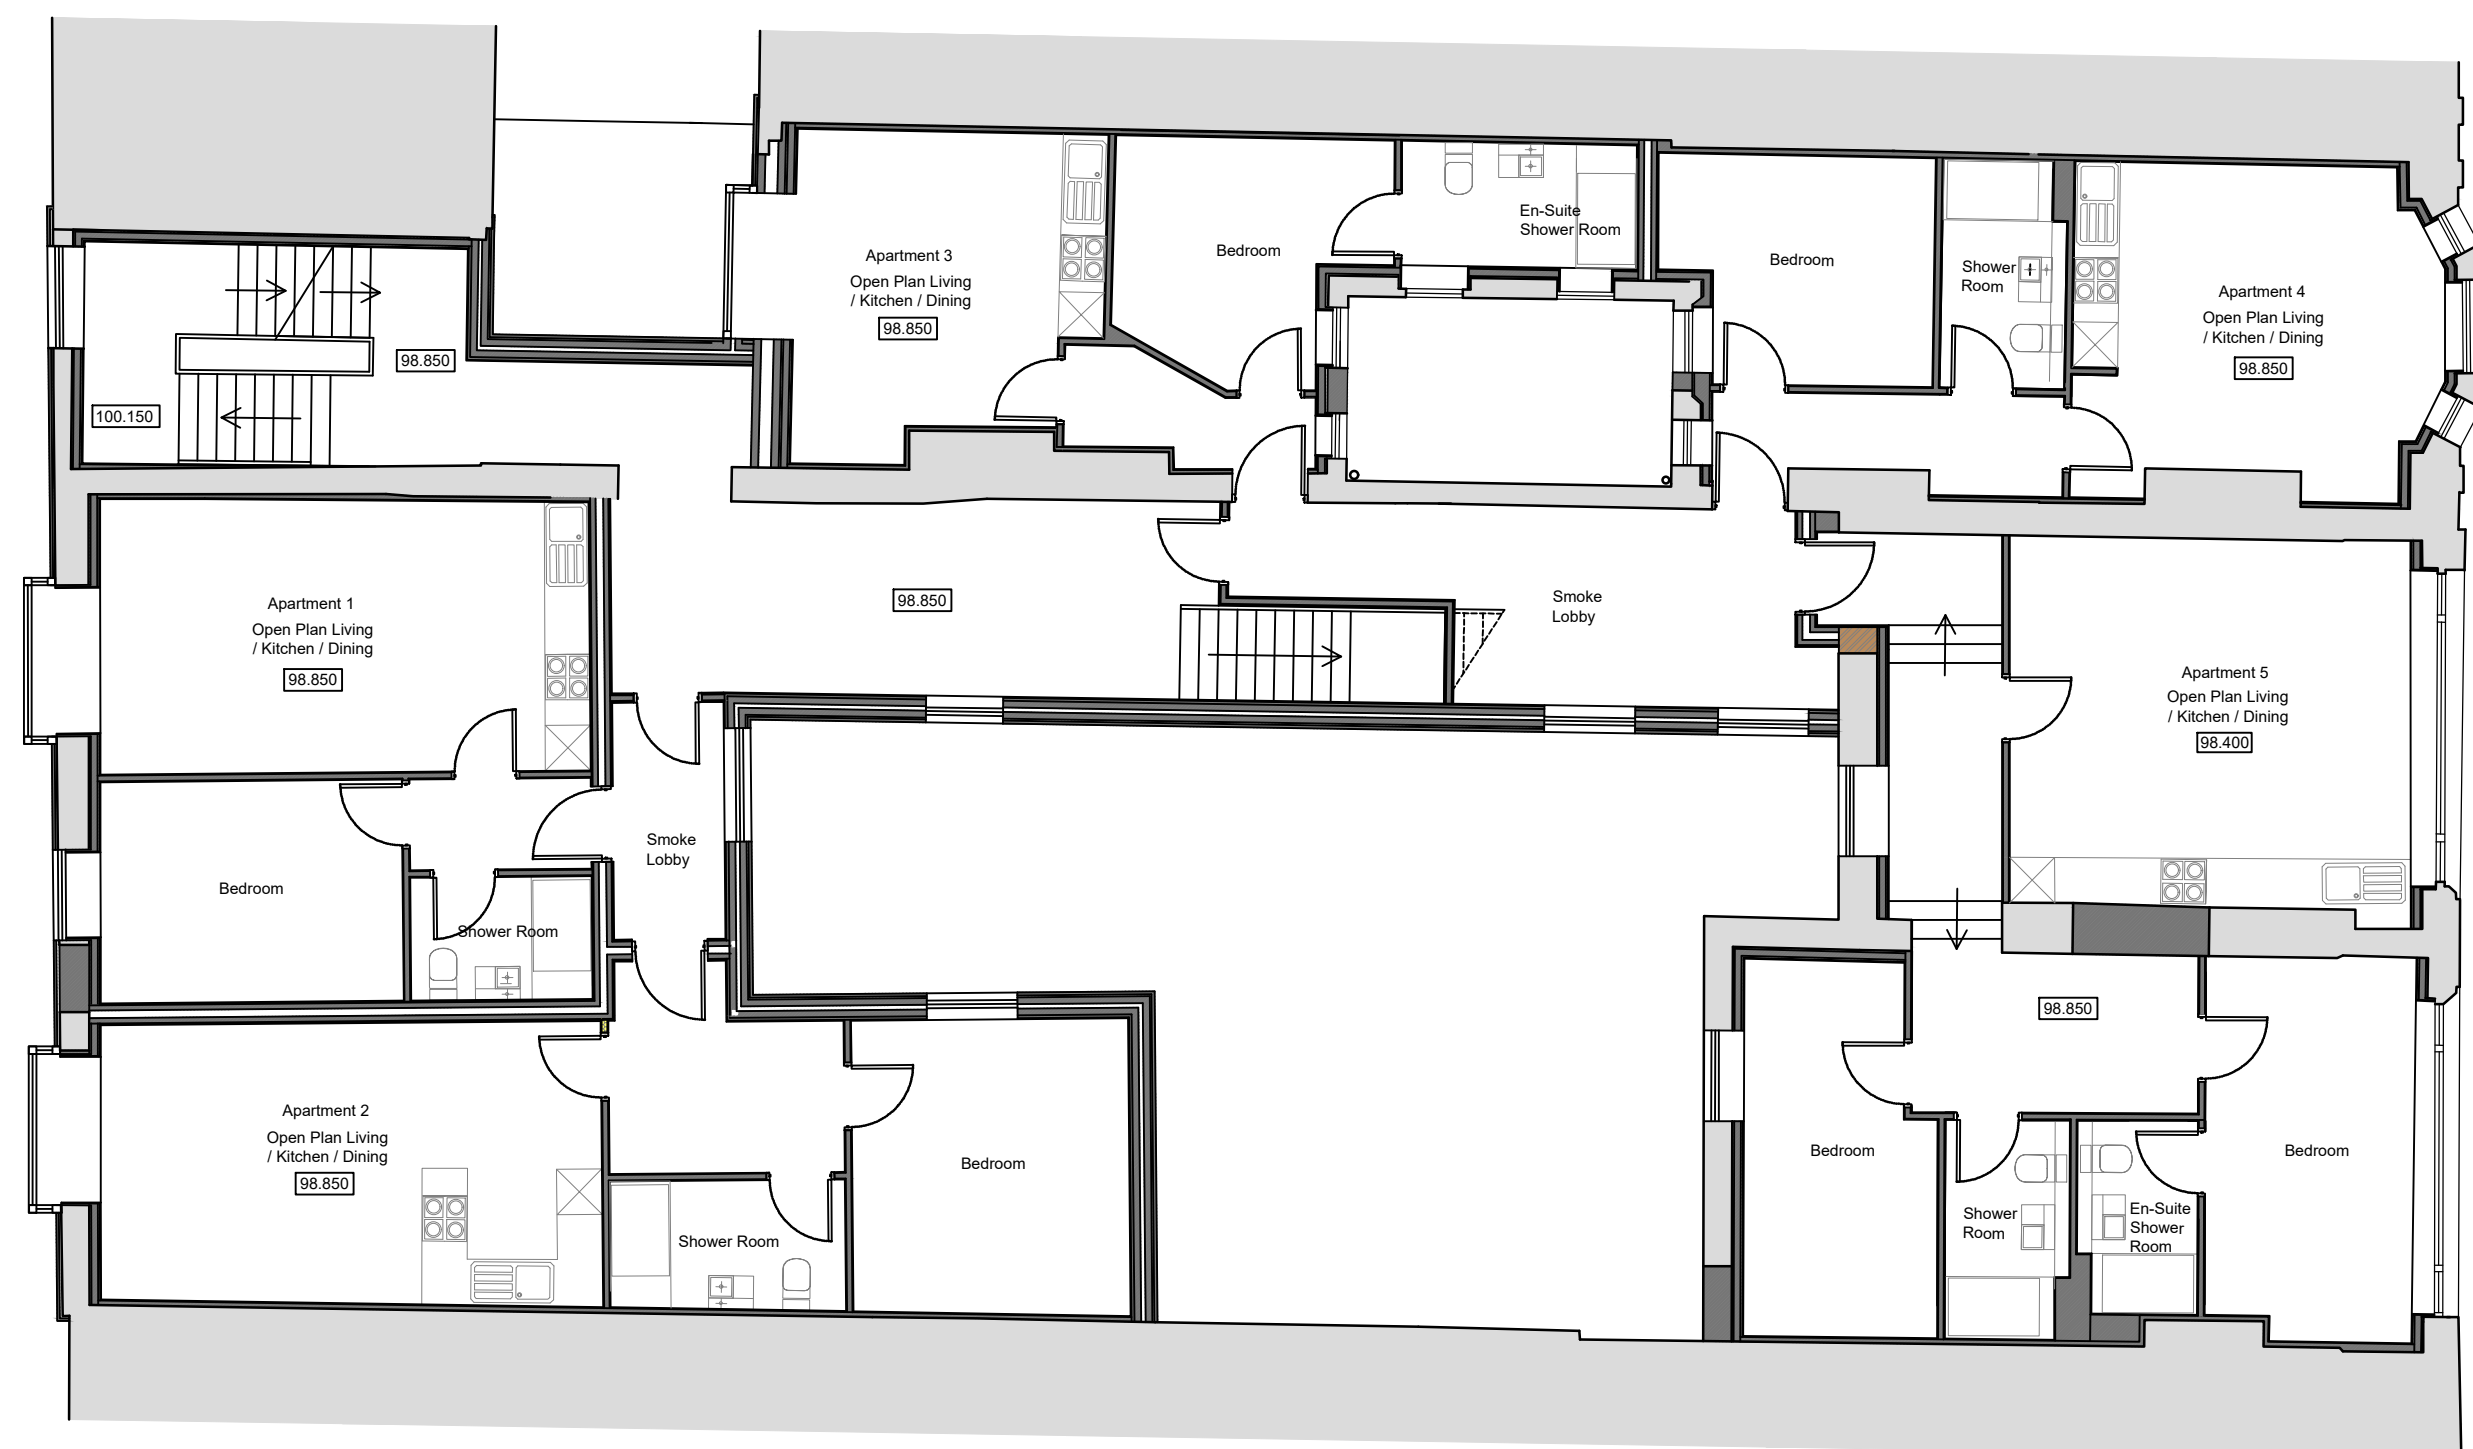

PROPOSED FIRST FLOOR

		
Covest Architecture Pure Offices, Lake View Drive, Sherwood Business Park, Nottingham, NG15 0DT Telephone : 0115 778 6948 Email : mc@covest.co.uk Website : www.covest.co.uk		
PROJECT: Conversion and Change of use		
DRAWING TITLE: Proposed Ground and First Floor Plan		
PROJECT ADDRESS: 138 - 140 Commercial Street, Newport, NP20 1LN		
CLIENT: Mr James Horgan		
DATE: 10/12/25 SCALE: 1:100 FORMAT: A1		
DRAWN : MC		DRG NO: T / 105
CHECKED:		
APPROVED:		
		REVISION: A