



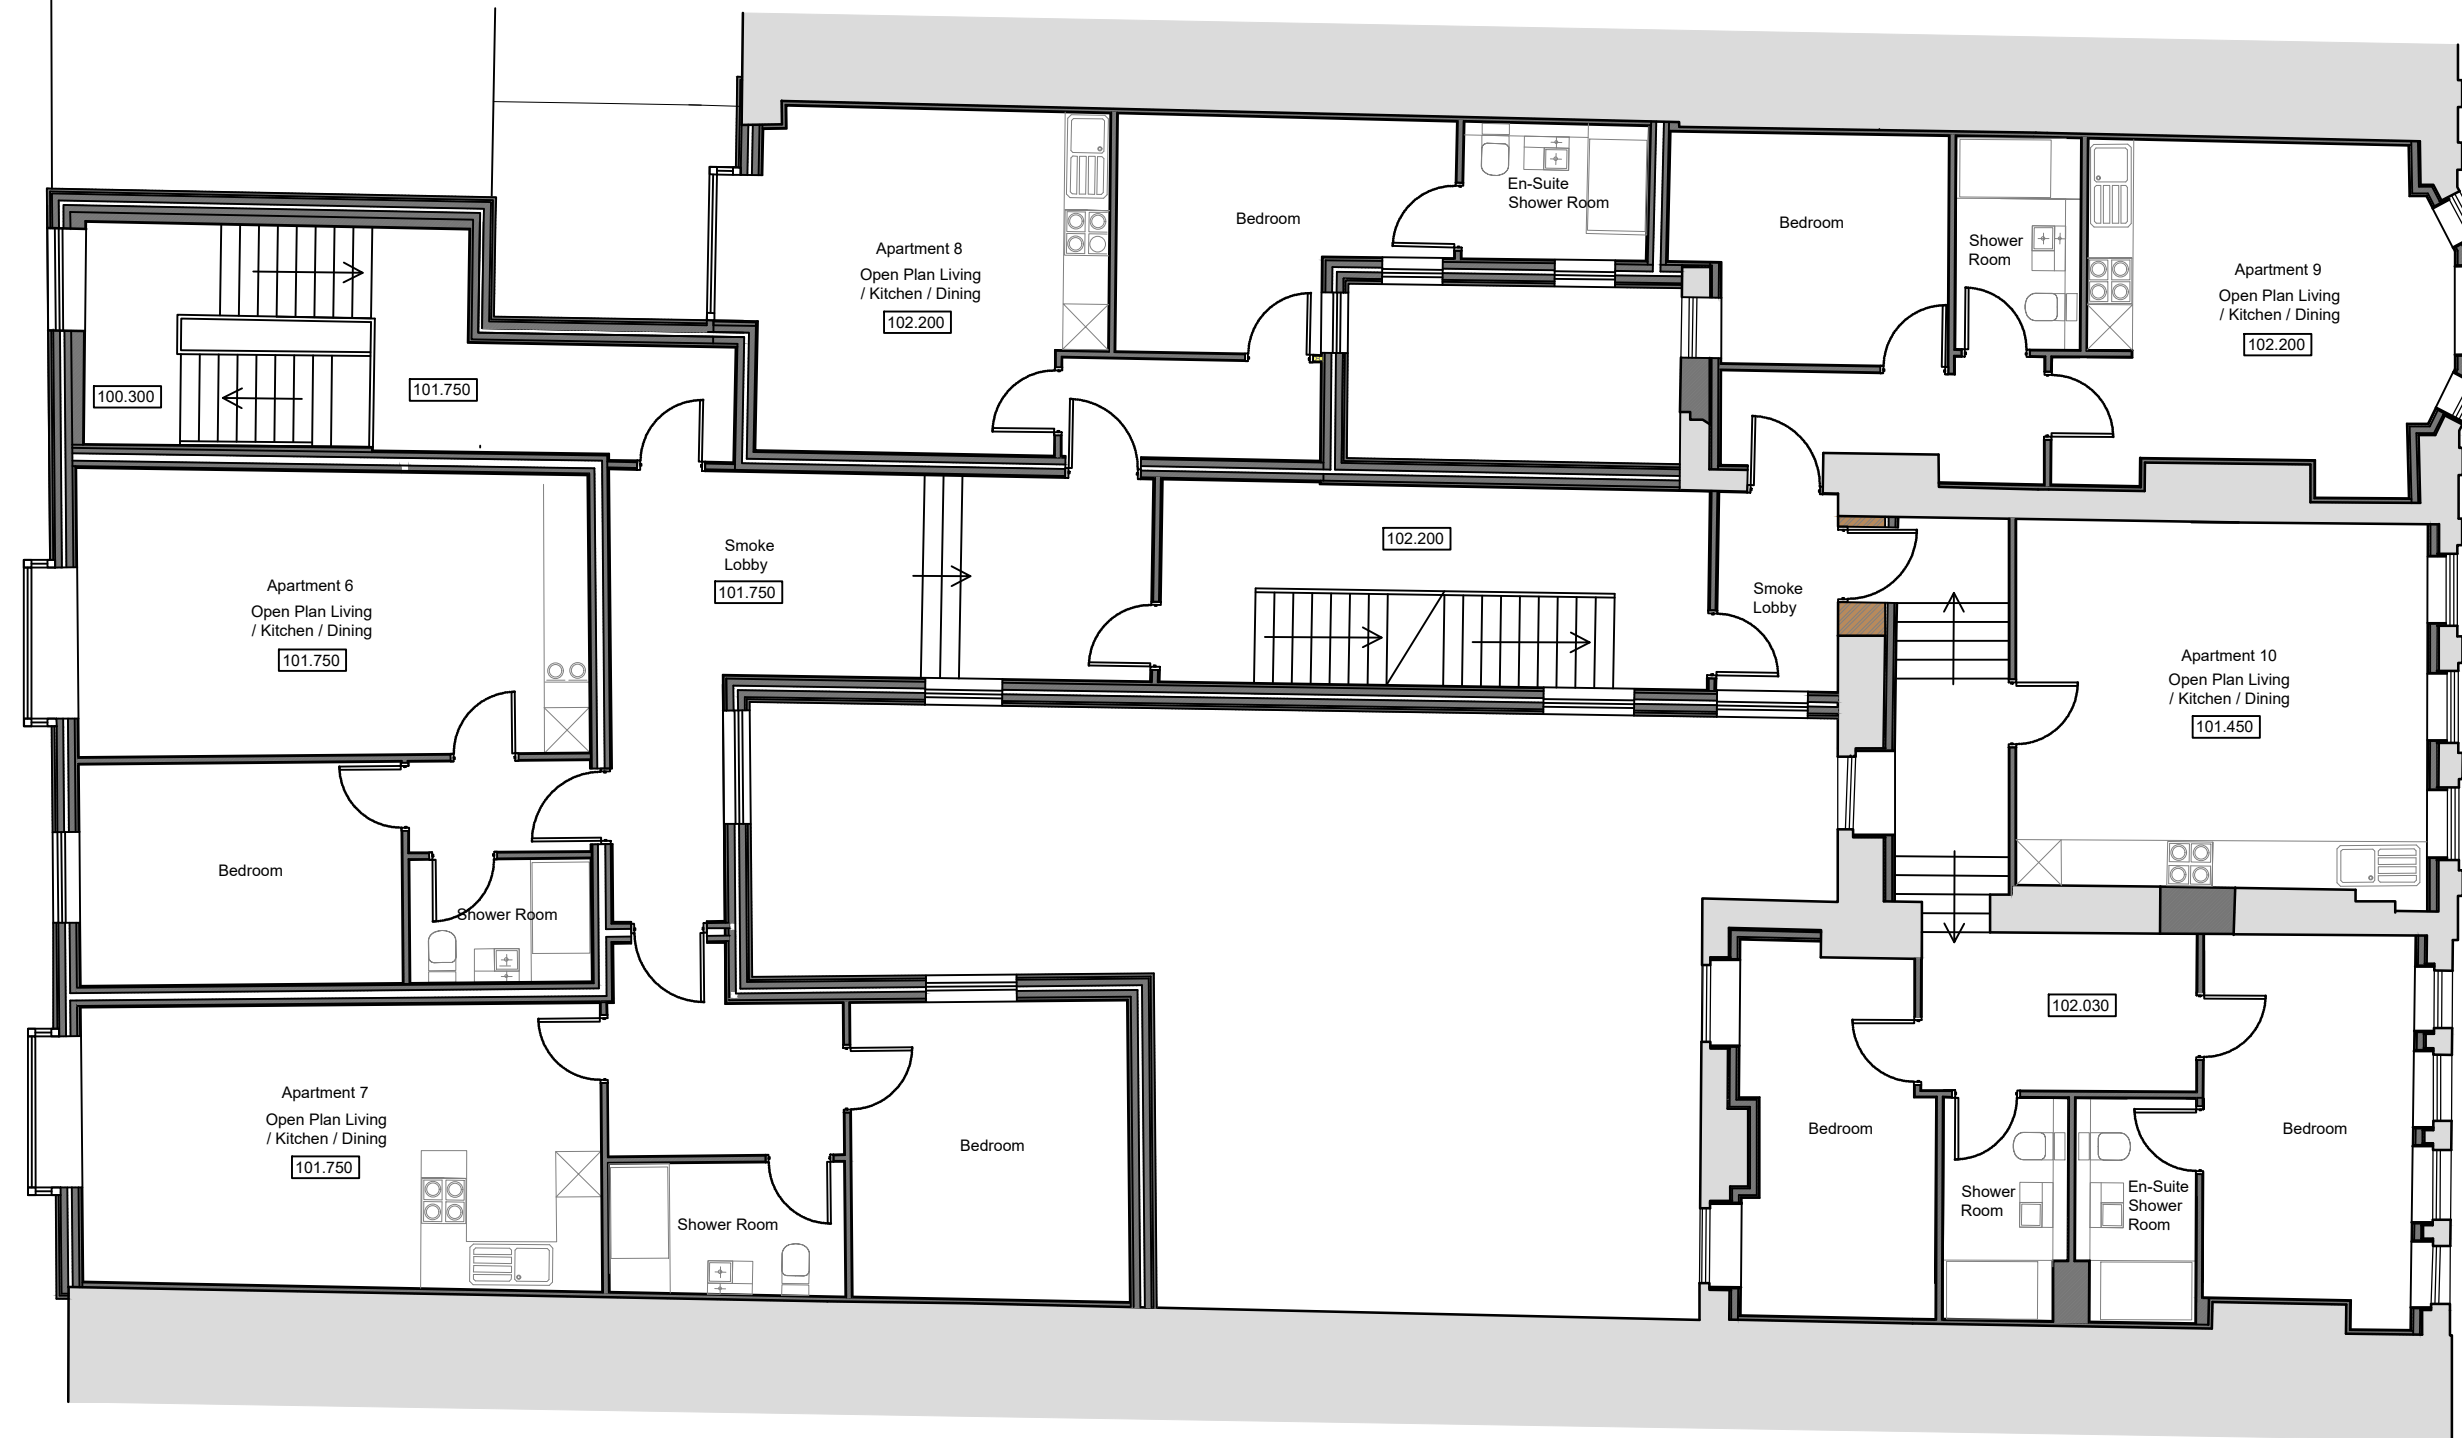

PROPOSED SECOND FLOOR

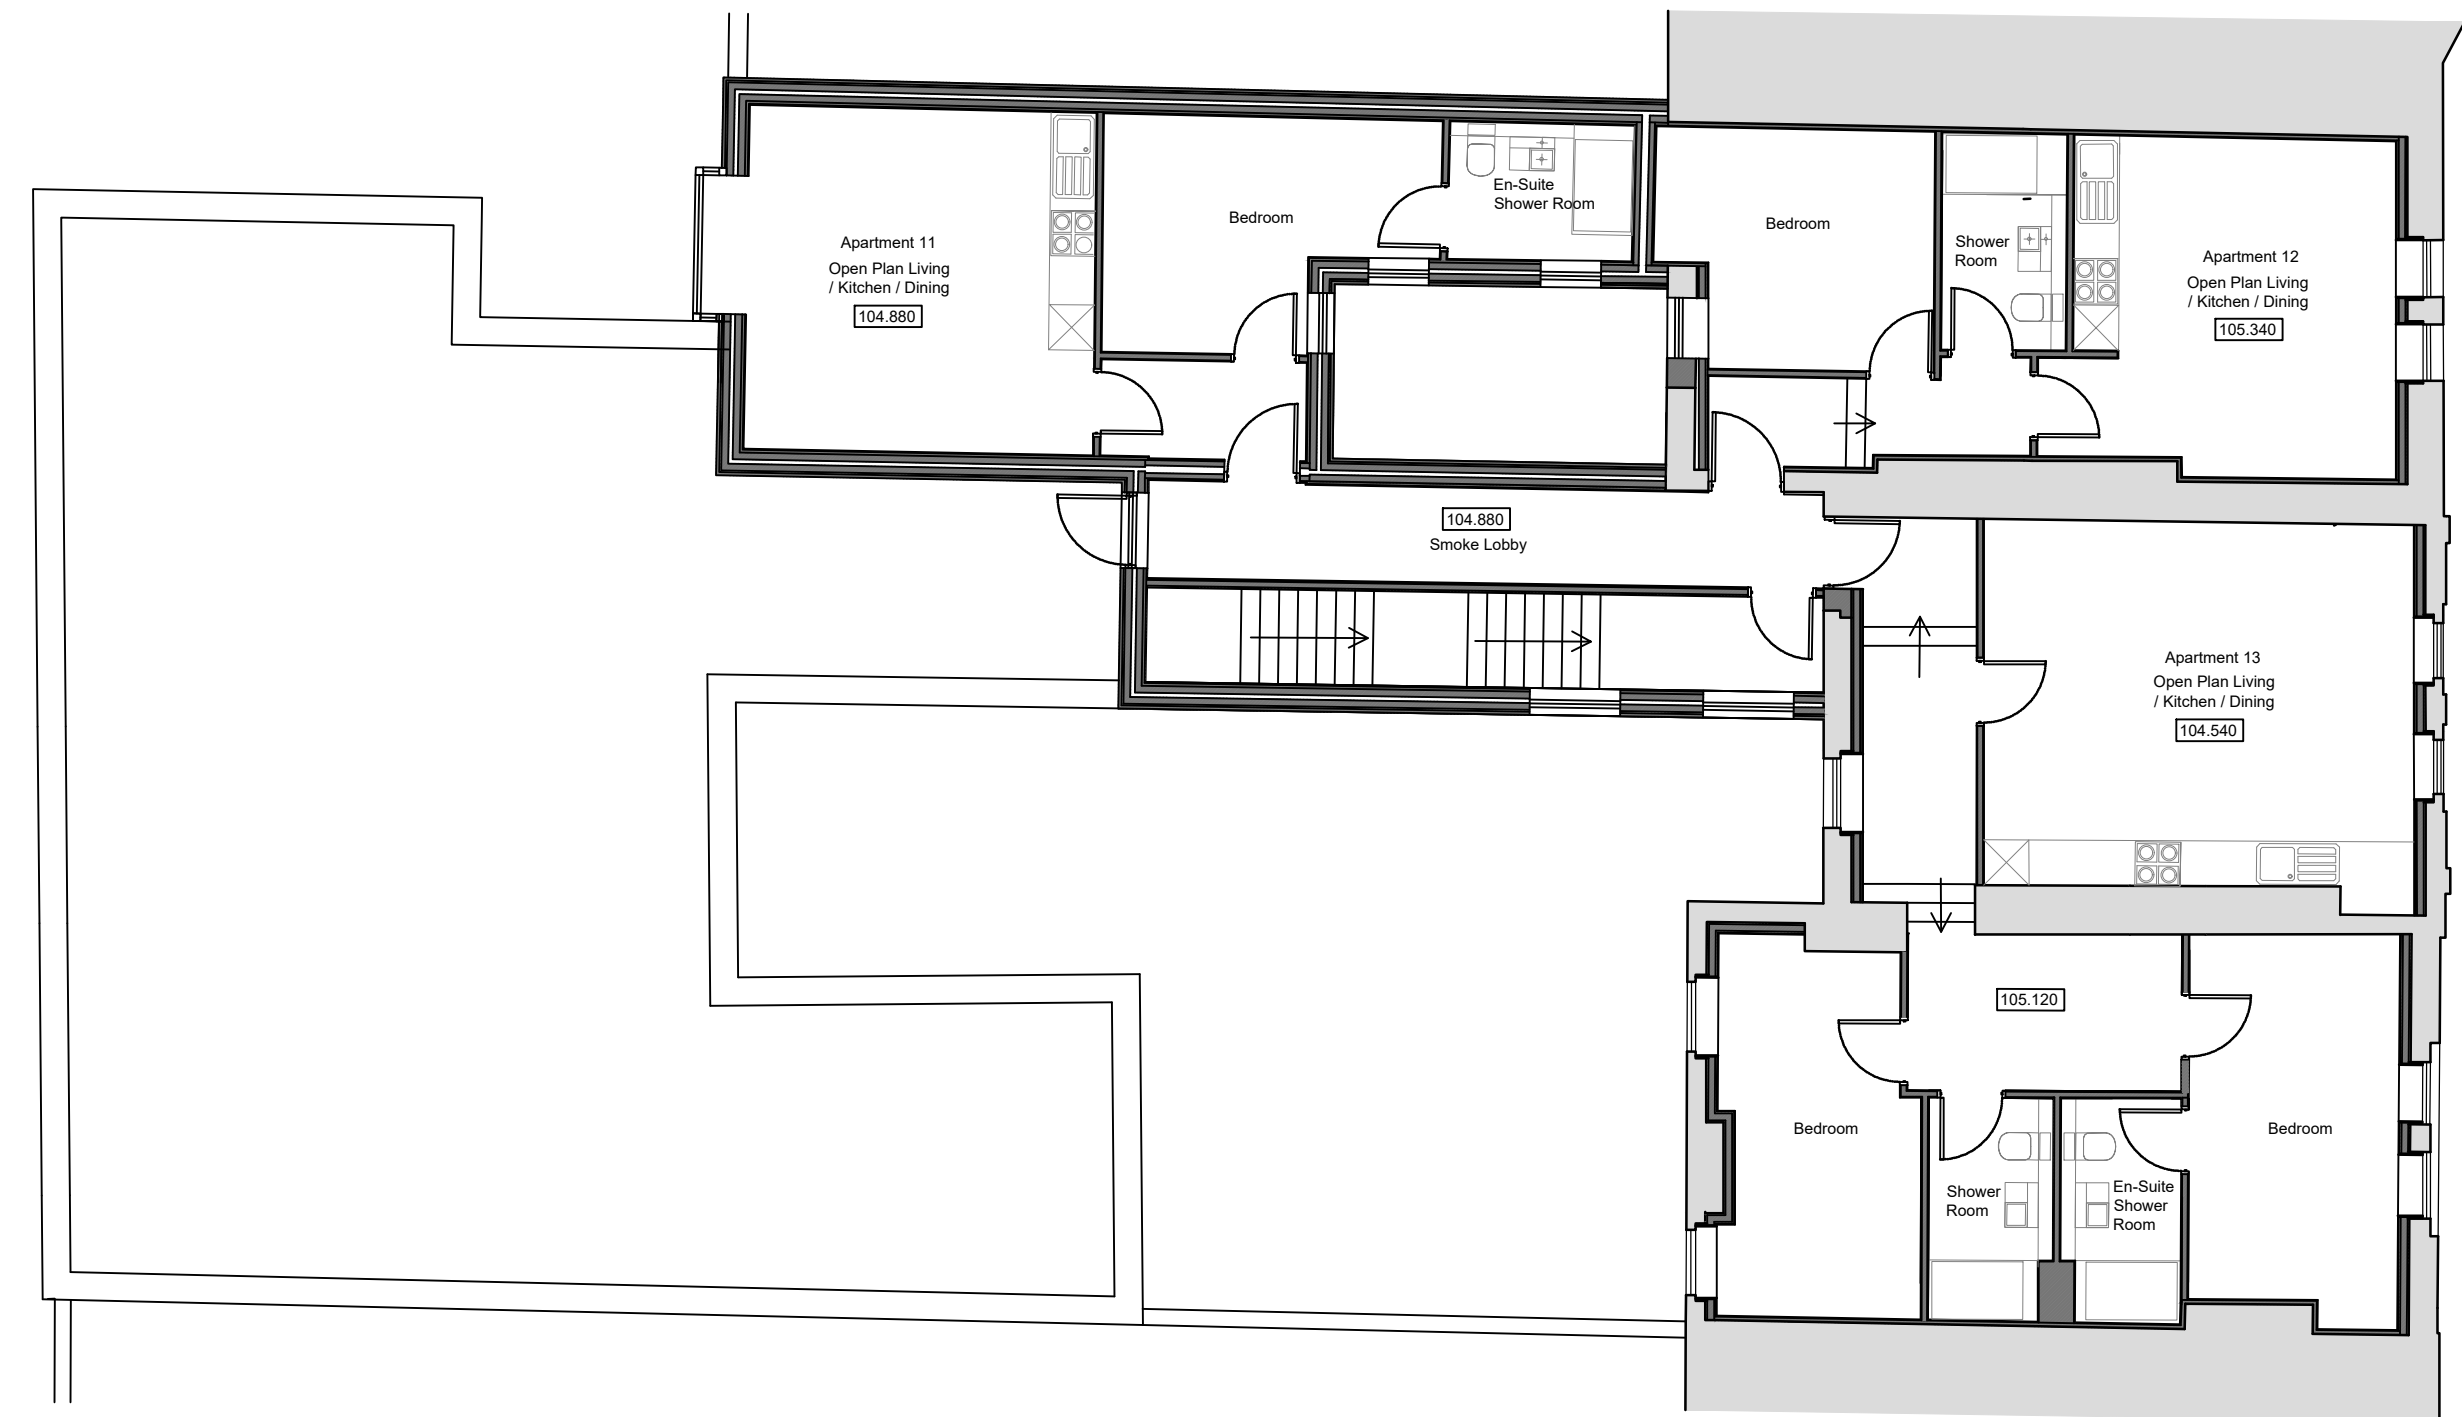

PROPOSED THIRD FLOOR

		
Covest Architecture Pure Offices, Lake View Drive, Sherwood Business Park, Nottingham, NG15 0DT Telephone : 0115 778 6948 Email : mccongreve@covest.co.uk Website : www.covest.co.uk		
PROJECT: Conversion and Change of use		
DRAWING TITLE: Proposed Second and Third Floor Plan		
PROJECT ADDRESS: 138 - 140 Commercial Street, Newport, NP20 1LN		
CLIENT: Mr James Horgan		
DATE: 10/12/25	SCALE: 1:100	FORMAT: A1
DRAWN: MC	DRG NO: T / 106	REVISION: A
CHECKED:		
APPROVED:		