





FRONT ELEVATION

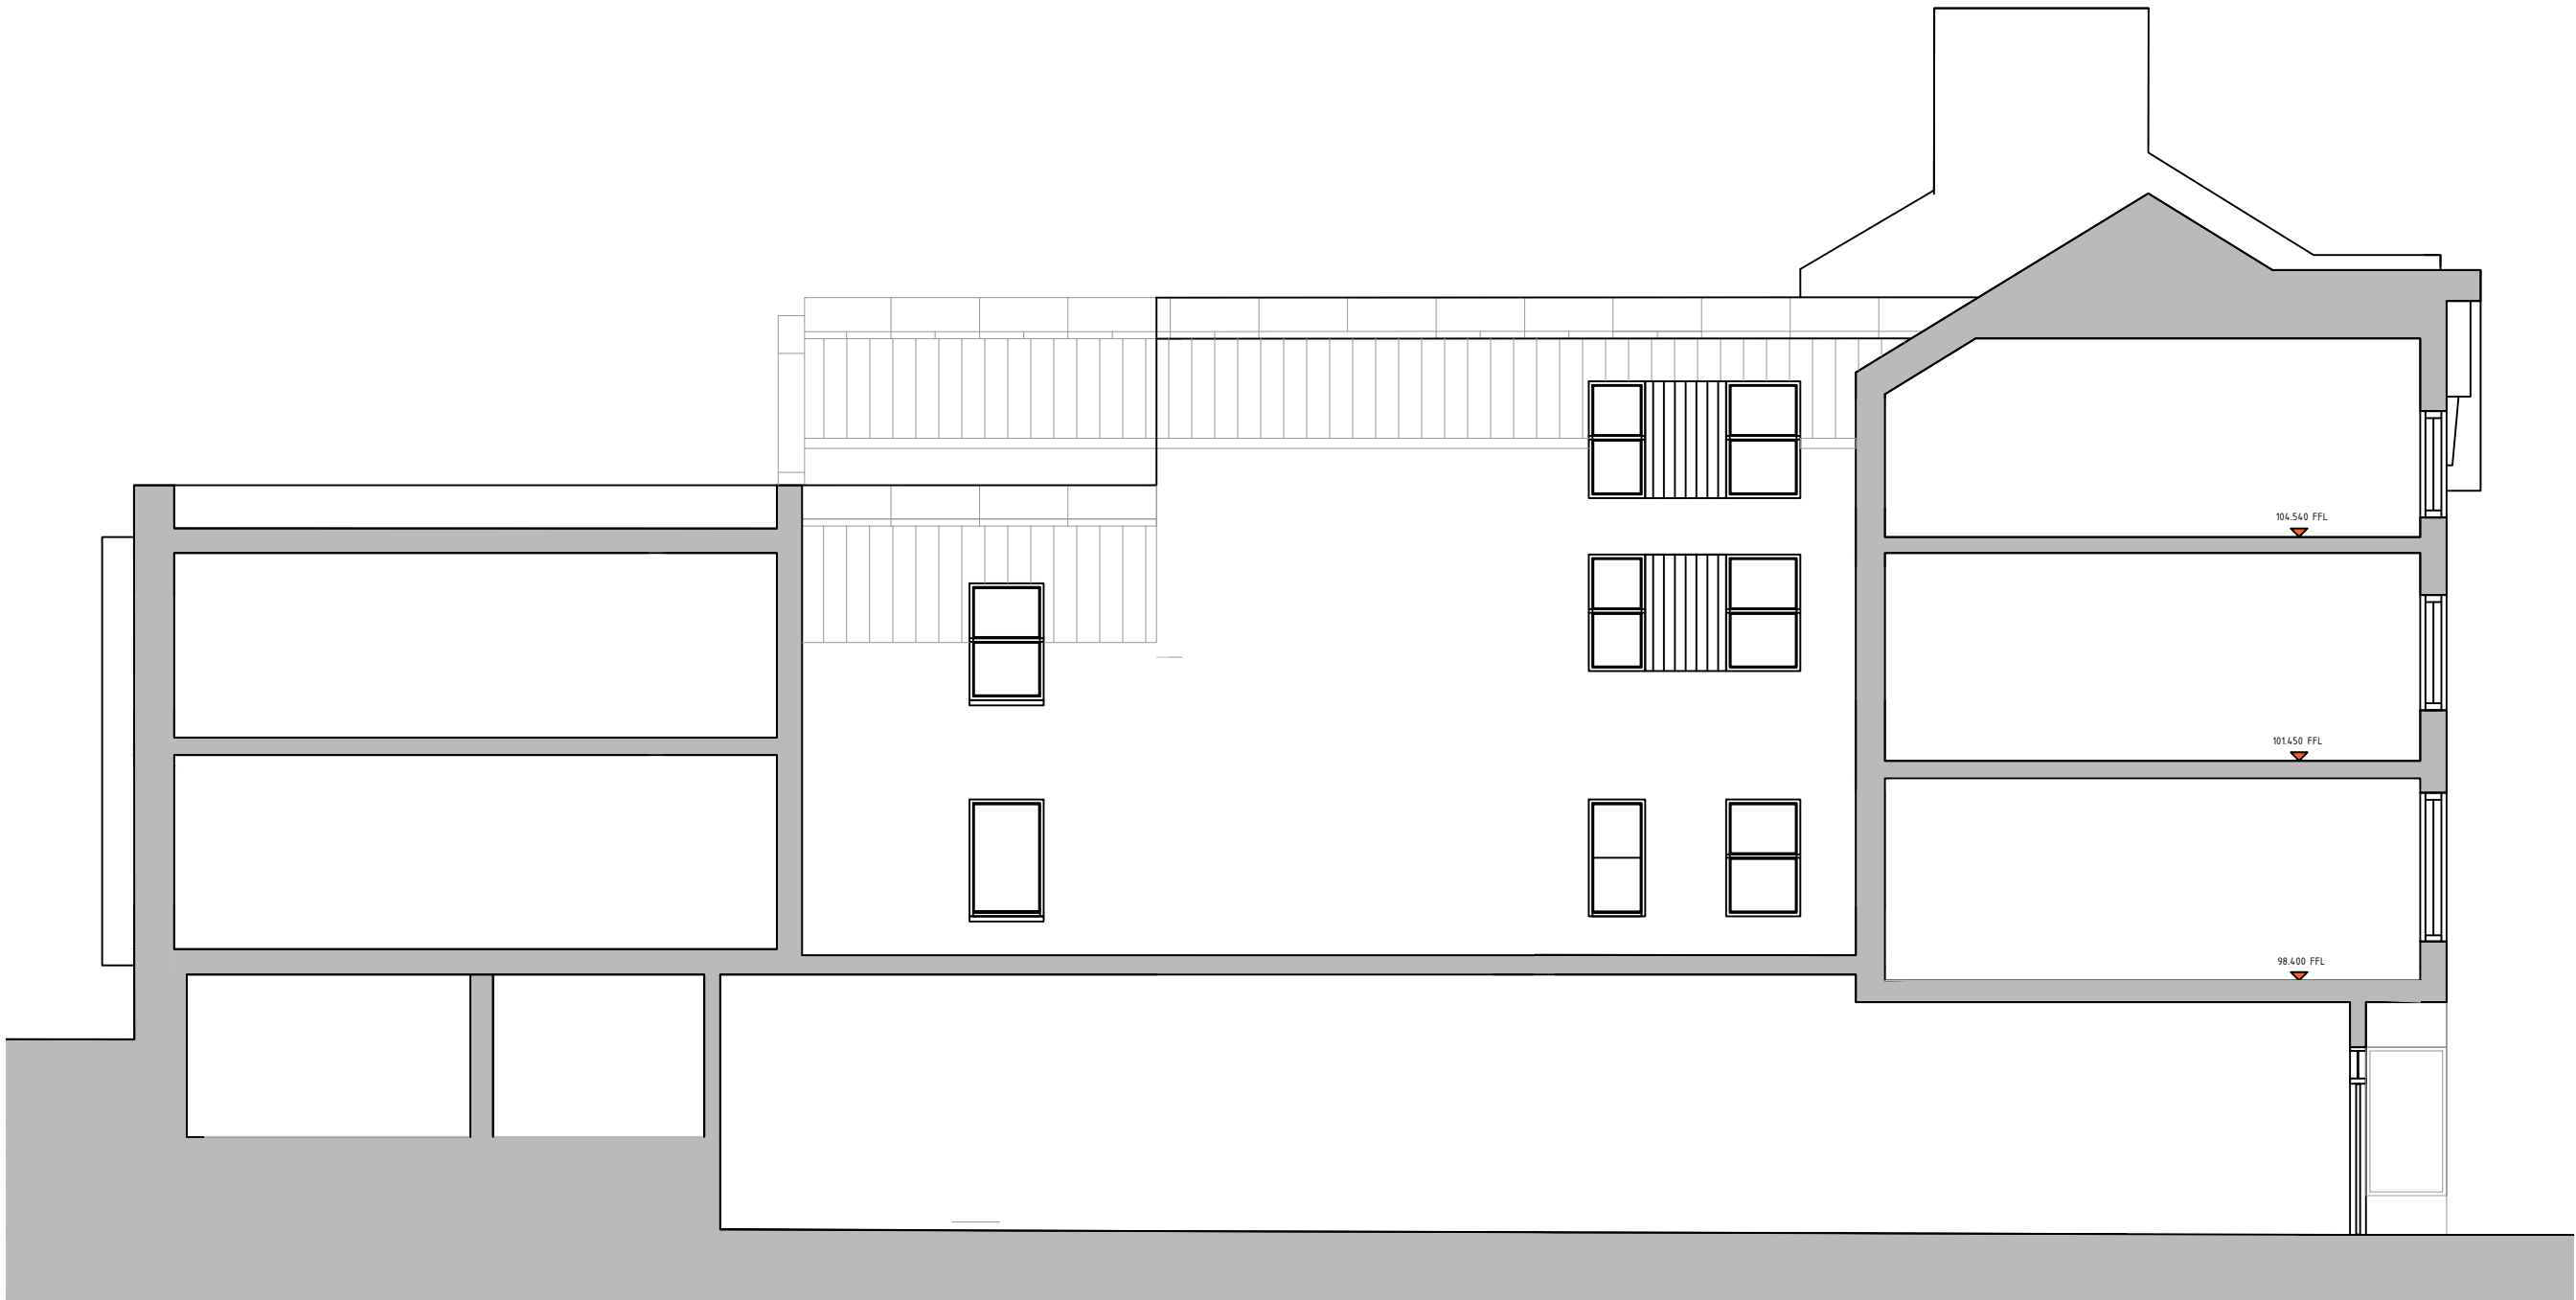

SECTION 03 (NORTH VIEW)

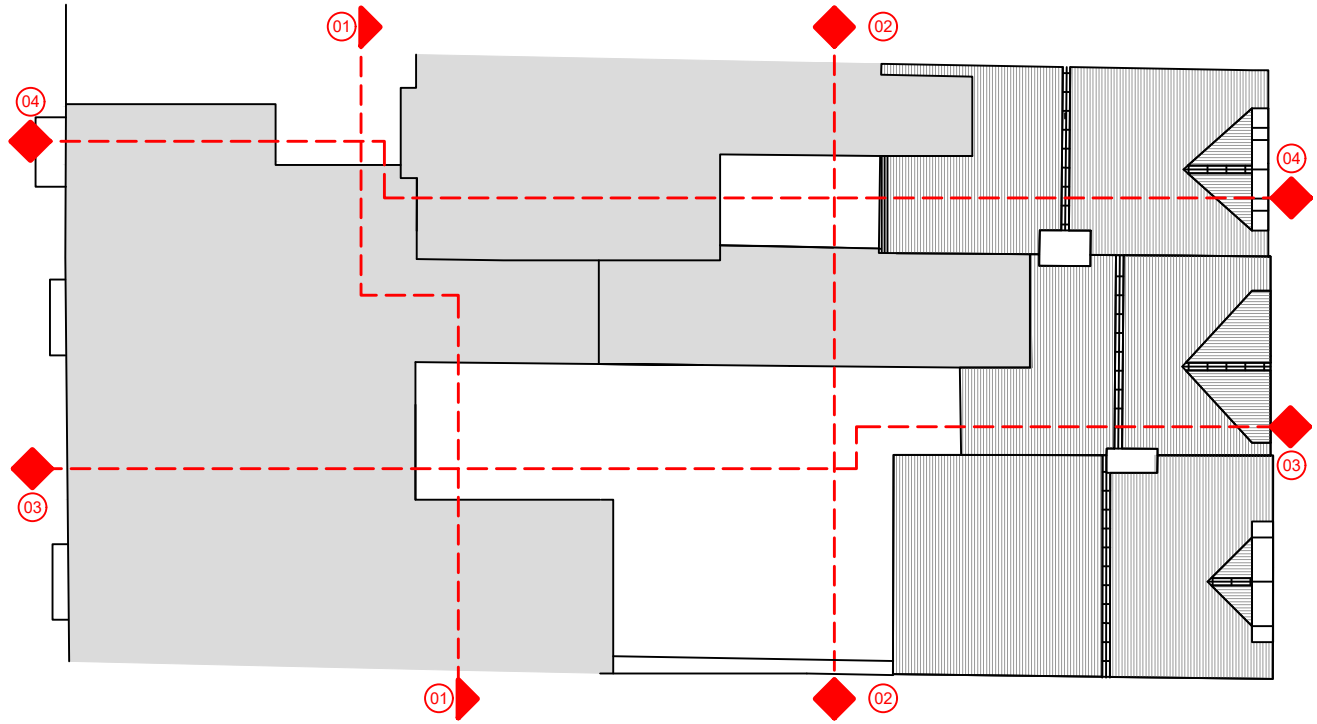


SECTION PLAN - 1:200



REAR ELEVATION



REAR SECTION (SECTION 01)

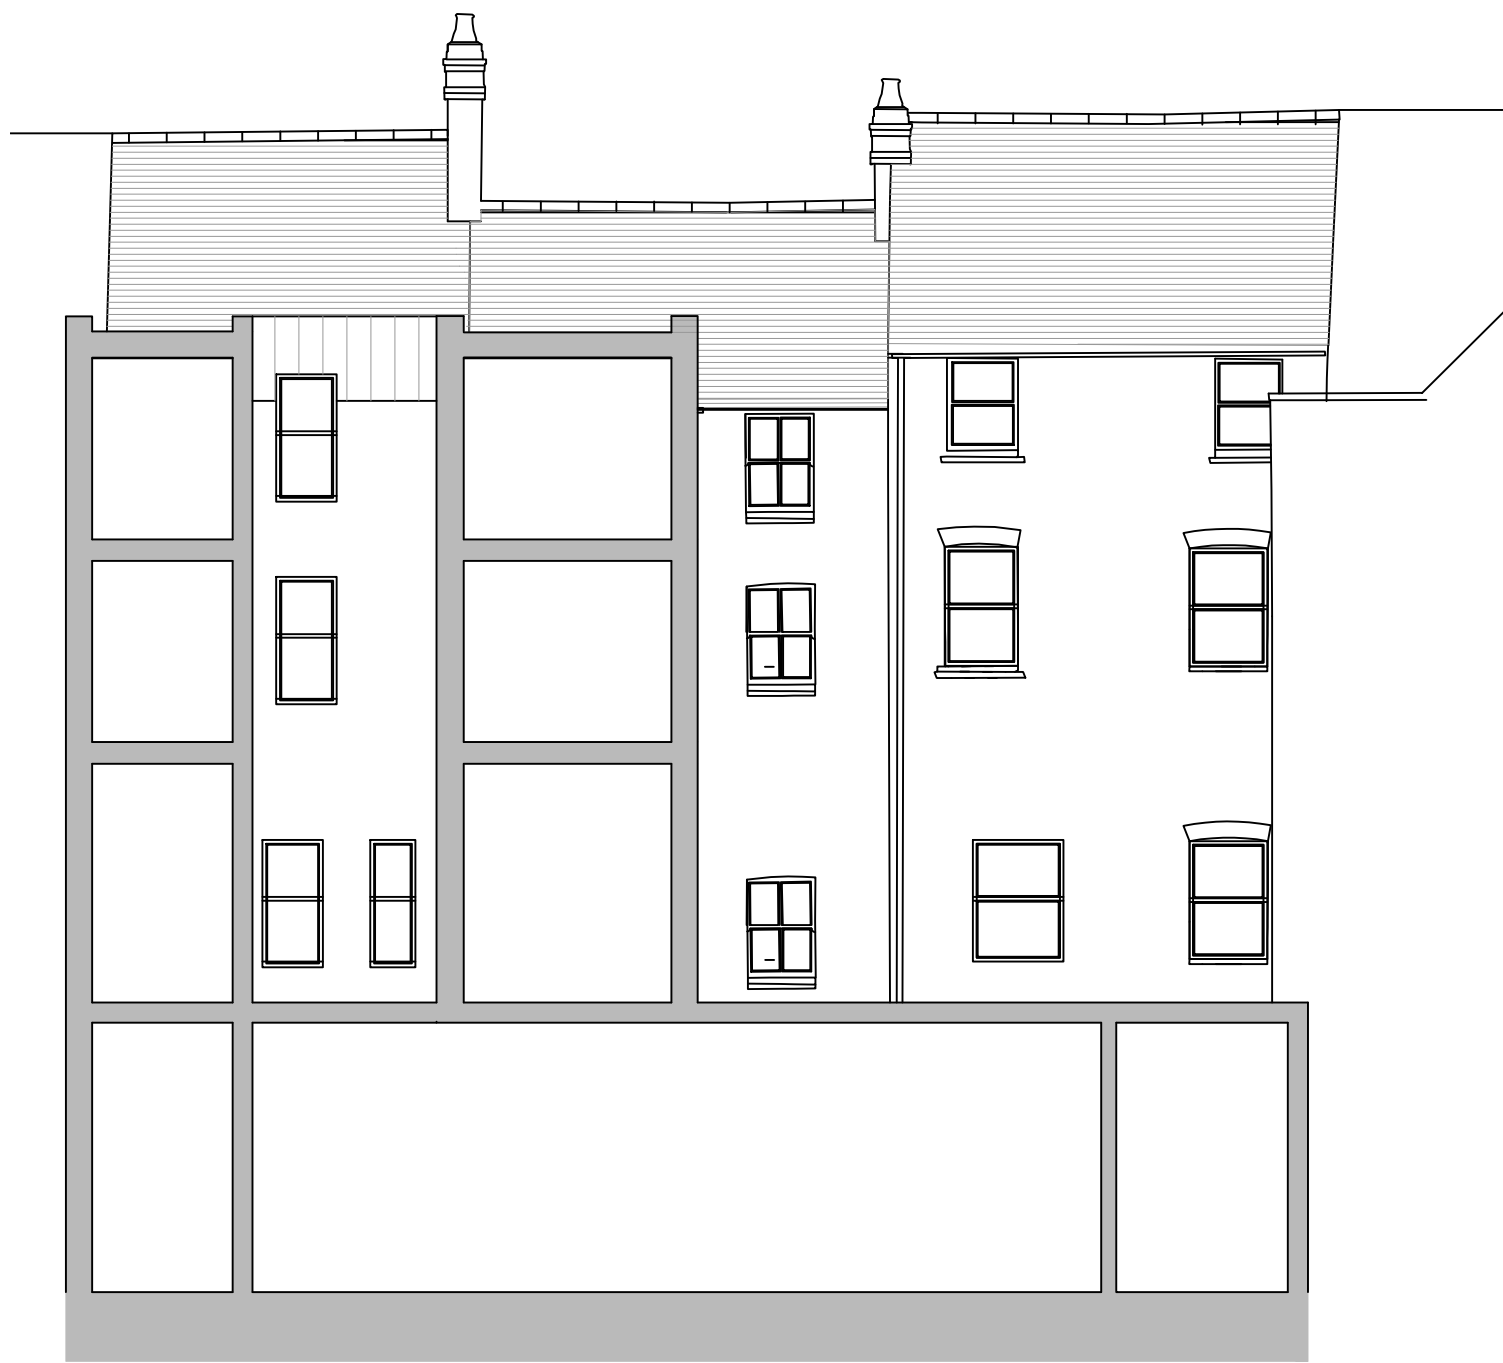

REAR SECTION (SECTION 02)

COVEST
ARCHITECTURE

Covest Architecture
Pure Offices, Lake View Drive, Sherwood
Business Park, Nottingham, NG15 0DT
Telephone : 0115 778 6948
Email : mcongreve@covest.co.uk
Website : www.covest.co.uk

PROJECT:
Conversion and Change of use
DRAWING TITLE:
Proposed Elevations
PROJECT ADDRESS:
138 - 140 Commercial Street,
Newport,
NP20 1LN
CLIENT:
Mr James Horgan
DATE: 17/09/2025 SCALE: 1:100 FORMAT: A1
DRAWN: MC DRG NO: T / 108 REVISION: A
CHECKED: APPROVED: