




FRONT ELEVATION



SECTION 03 (NORTH VIEW)



REAR ELEVATION

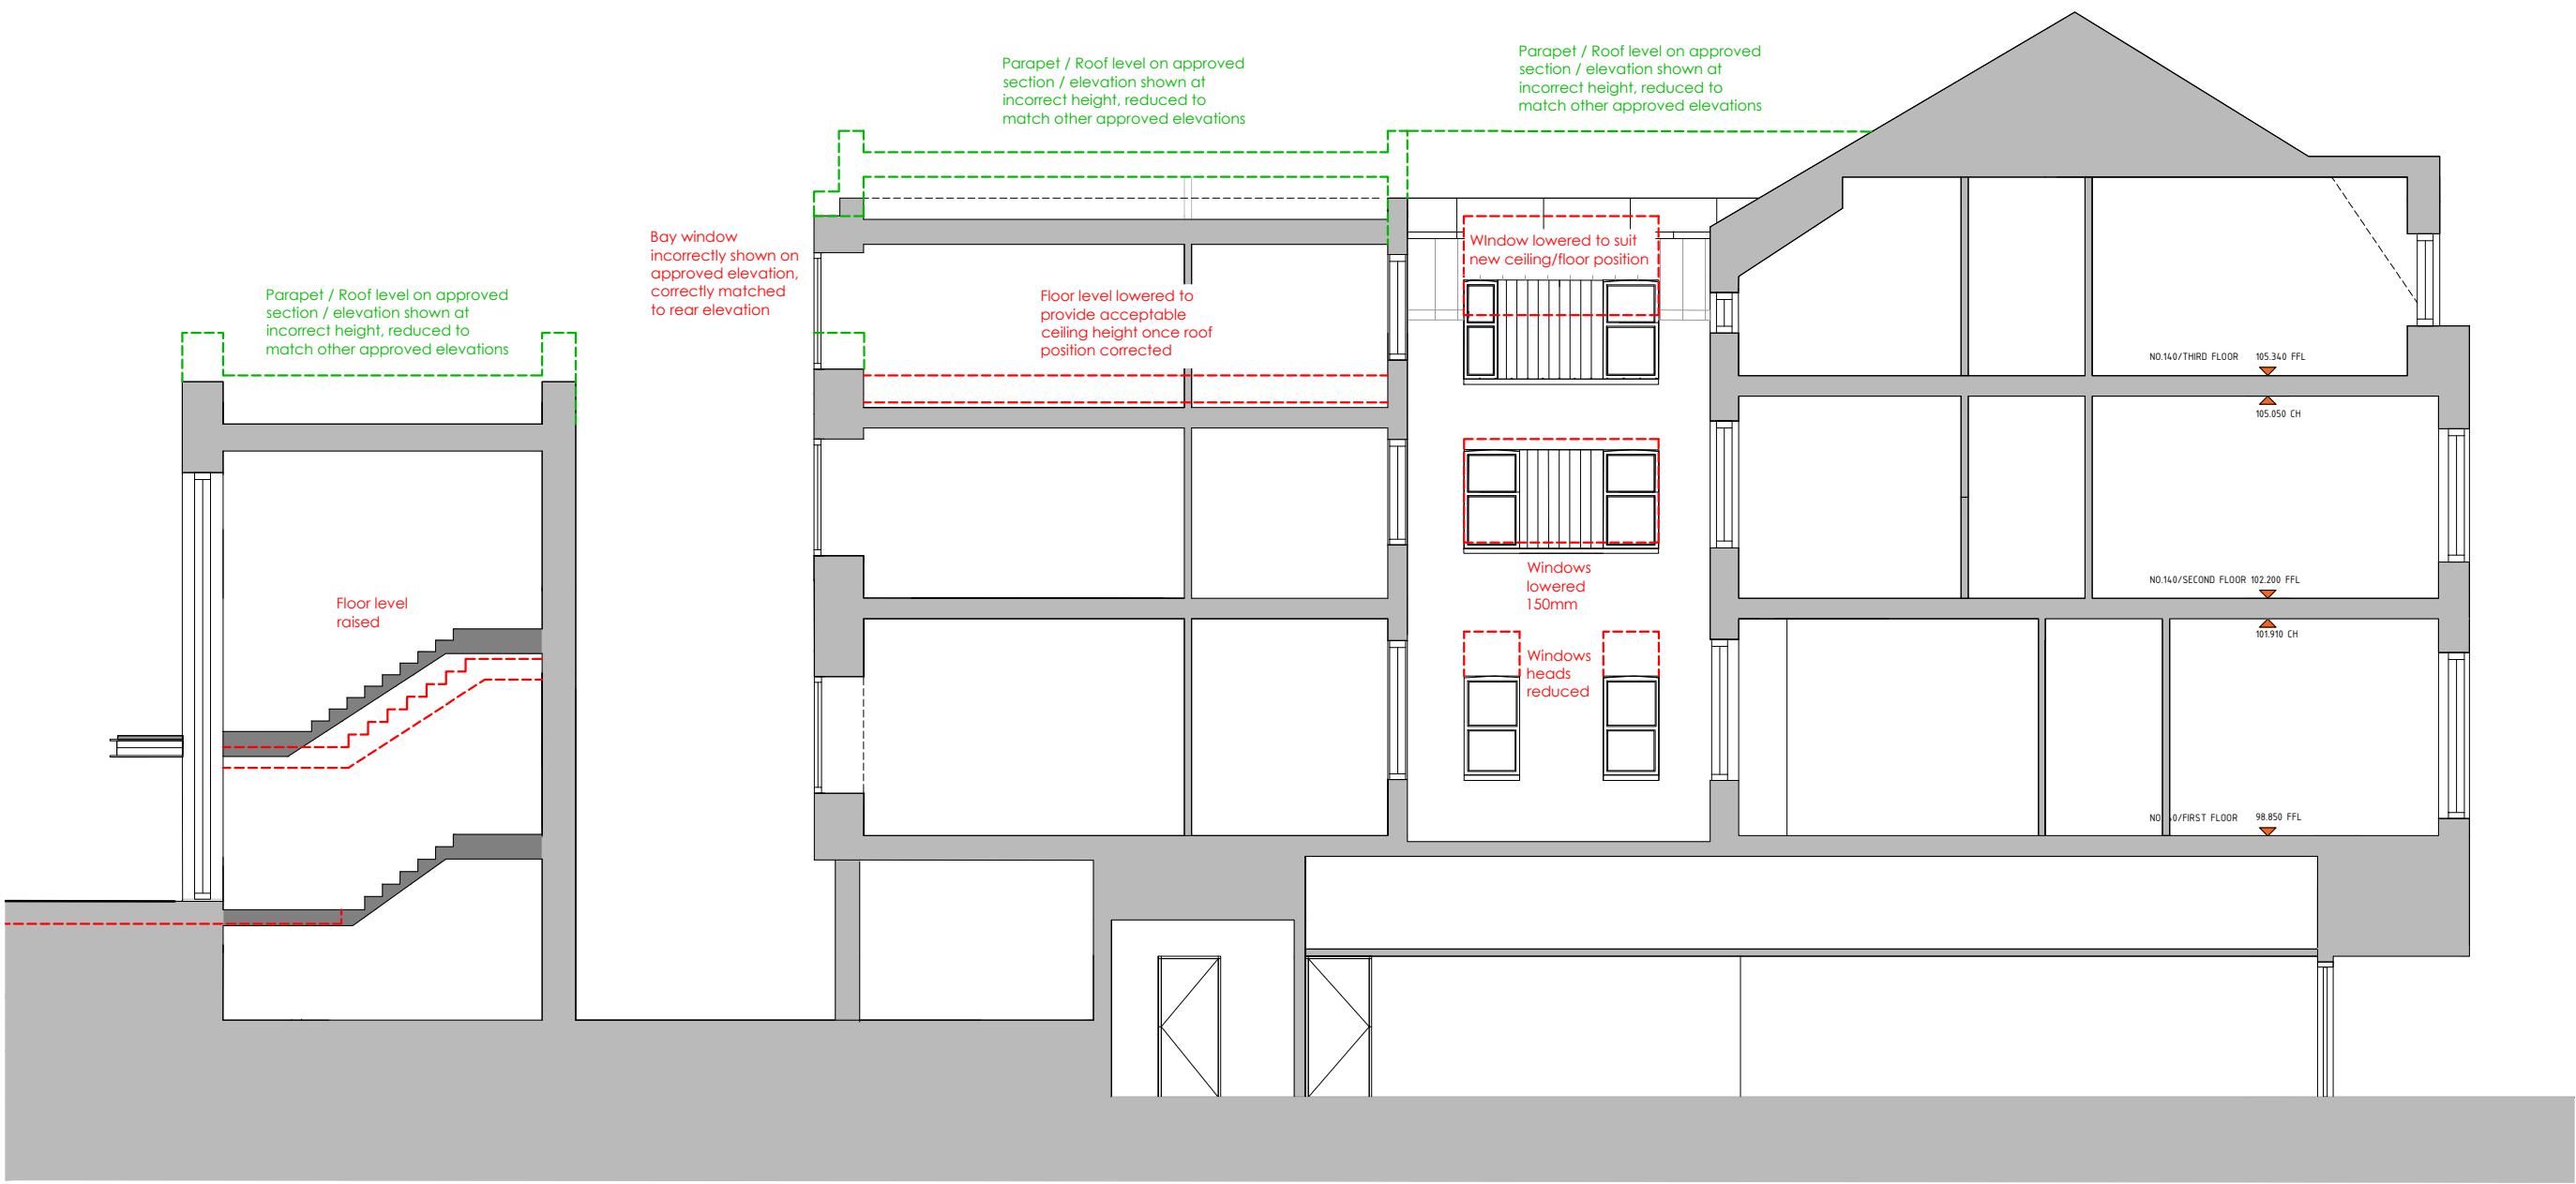

SECTION 04 (NORTH VIEW)

Comparative elevations showing differences between submitted drawings and drawings approved under Planning Application 22/0542.

Green - Indicates drawing error on approved drawing number (23)221 rev E, where building levels do not match other submitted and approved elevations / sections.

Red - Indicates amendments sought under this application

COVEST
ARCHITECTURE

Covest Architecture
Pure Offices, Lake View Drive, Sherwood
Business Park, Nottingham, NG15 0DT
Telephone : 0115 778 4948
Email : mccongreve@covest.co.uk
Website : www.covest.co.uk

PROJECT:
Conversion and Change of use

DRAWING TITLE:
Comparison Elevations

PROJECT ADDRESS:
138 - 140 Commercial Street,
Newport,
NP20 1LN

CLIENT:
Mr James Horgan

DATE: 12/08/2026 SCALE: 1:100 FORMAT: A1

DRAWN: MC

DRG NO:
T / 127

REVISION:

CHECKED:

APPROVED: