




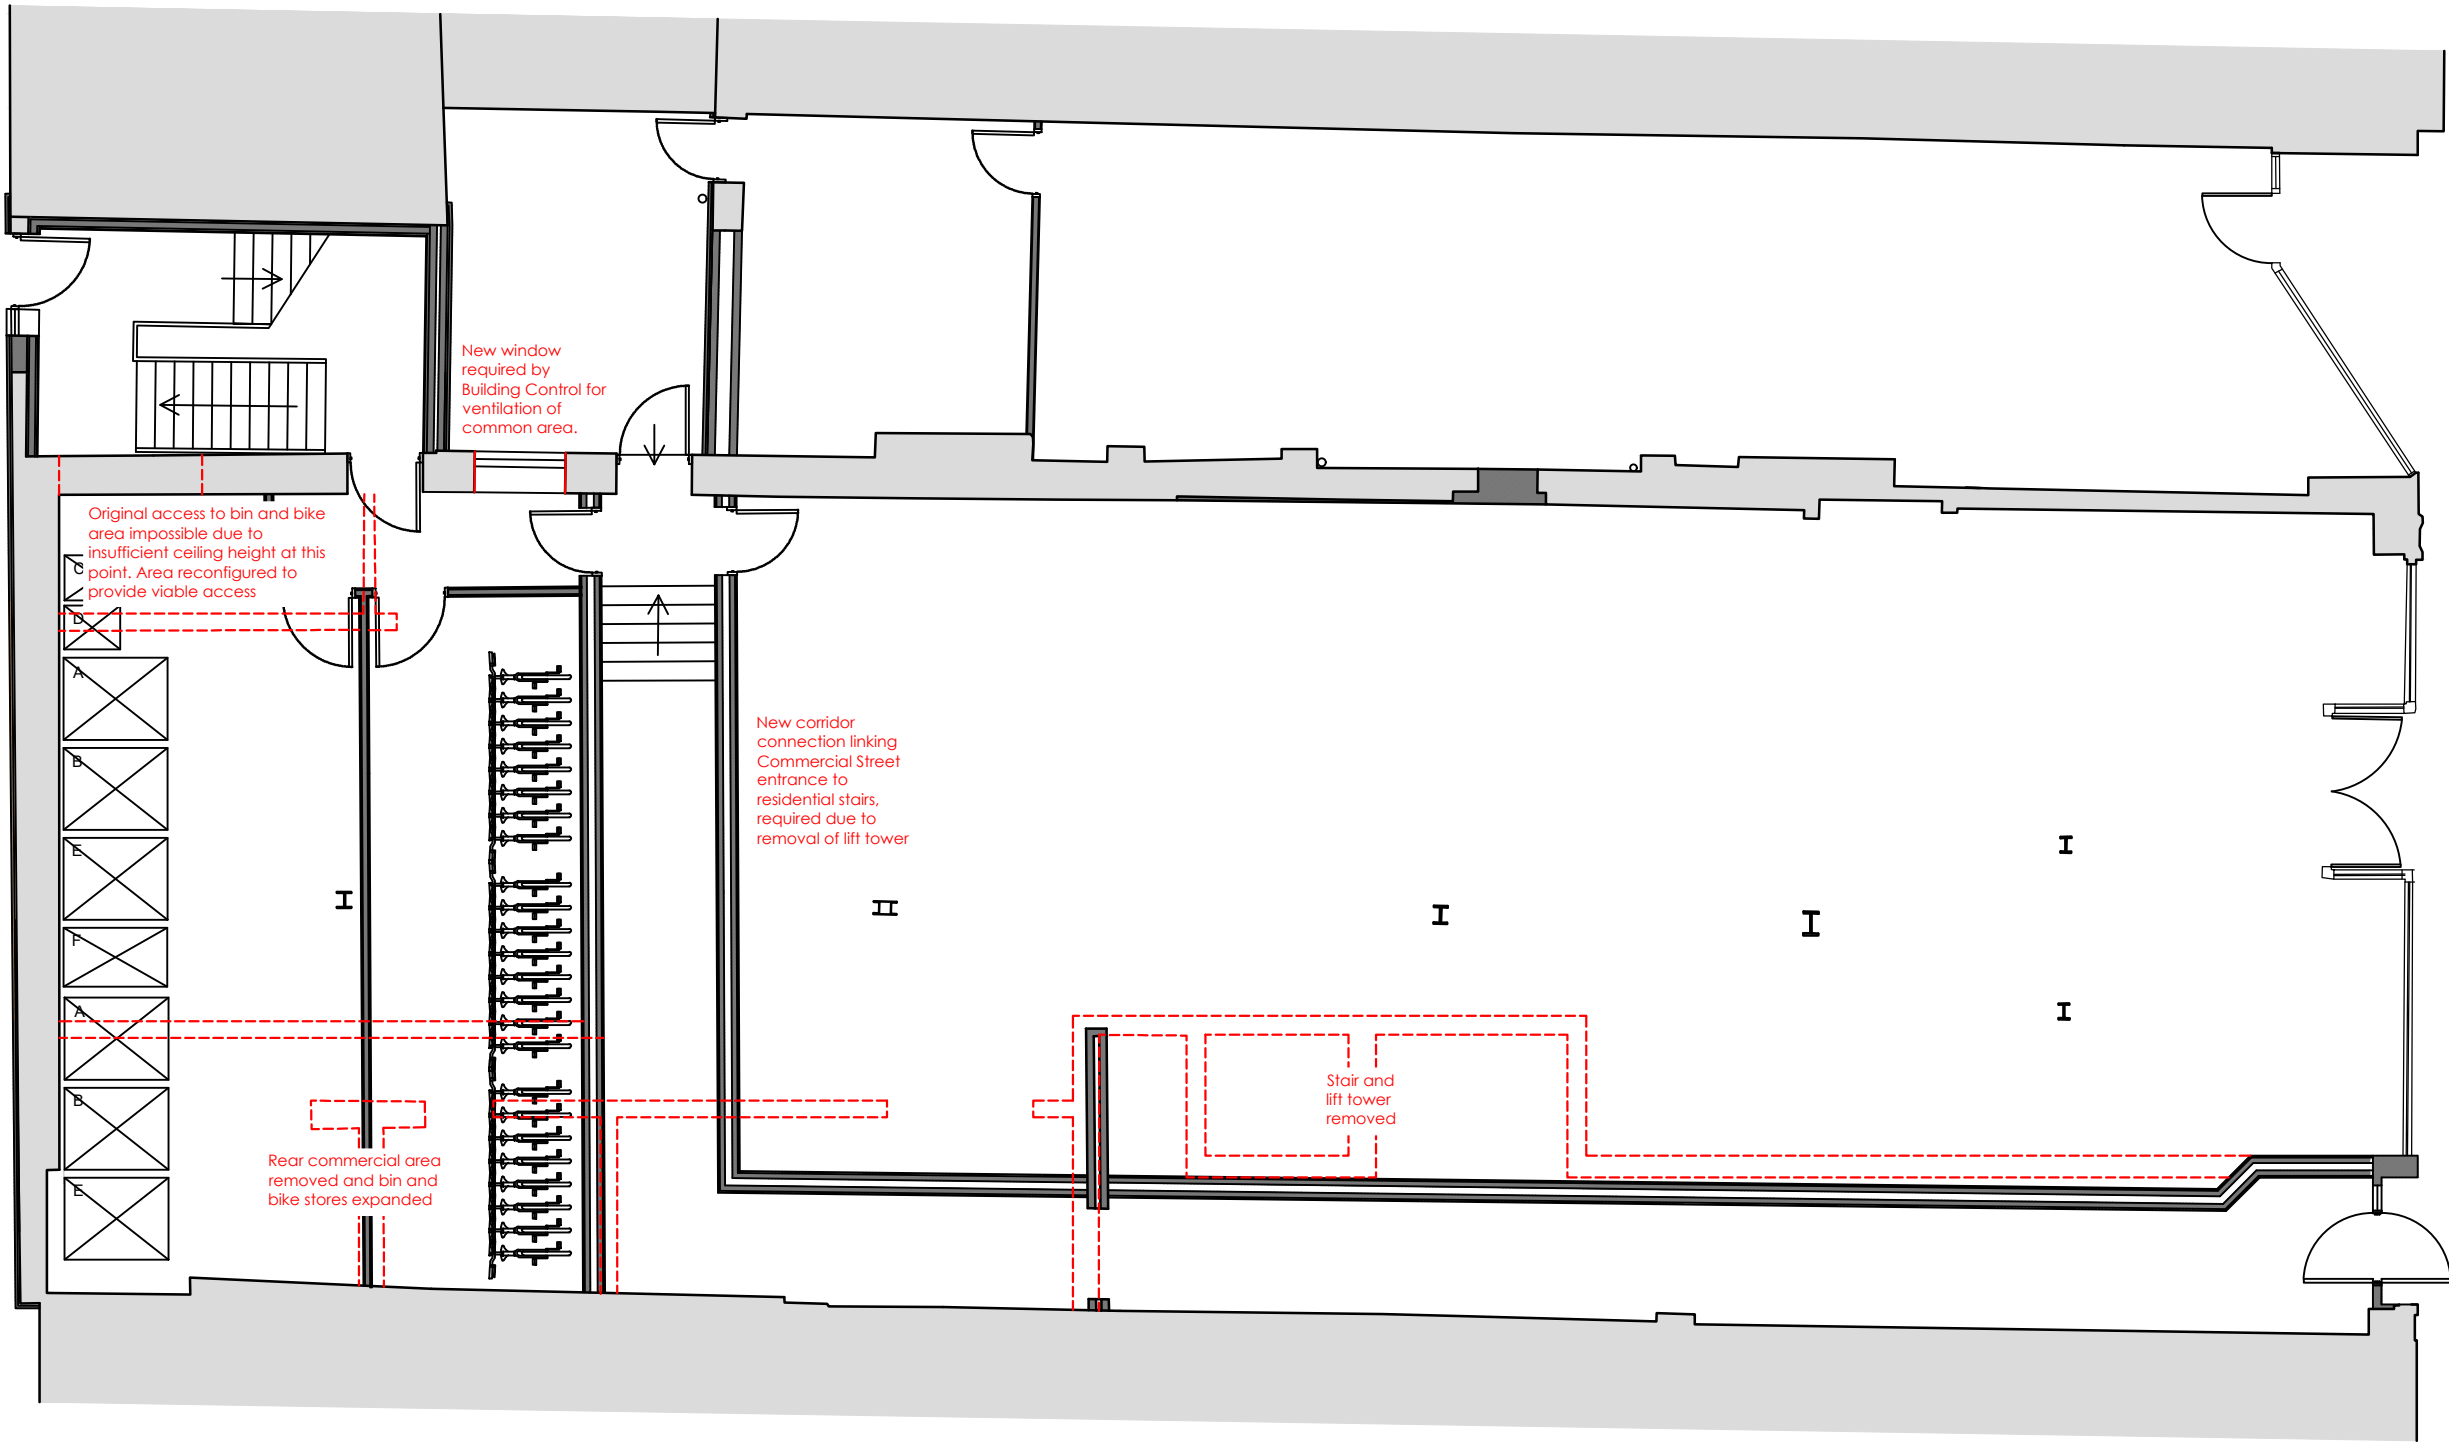


GROUND FLOOR PLAN

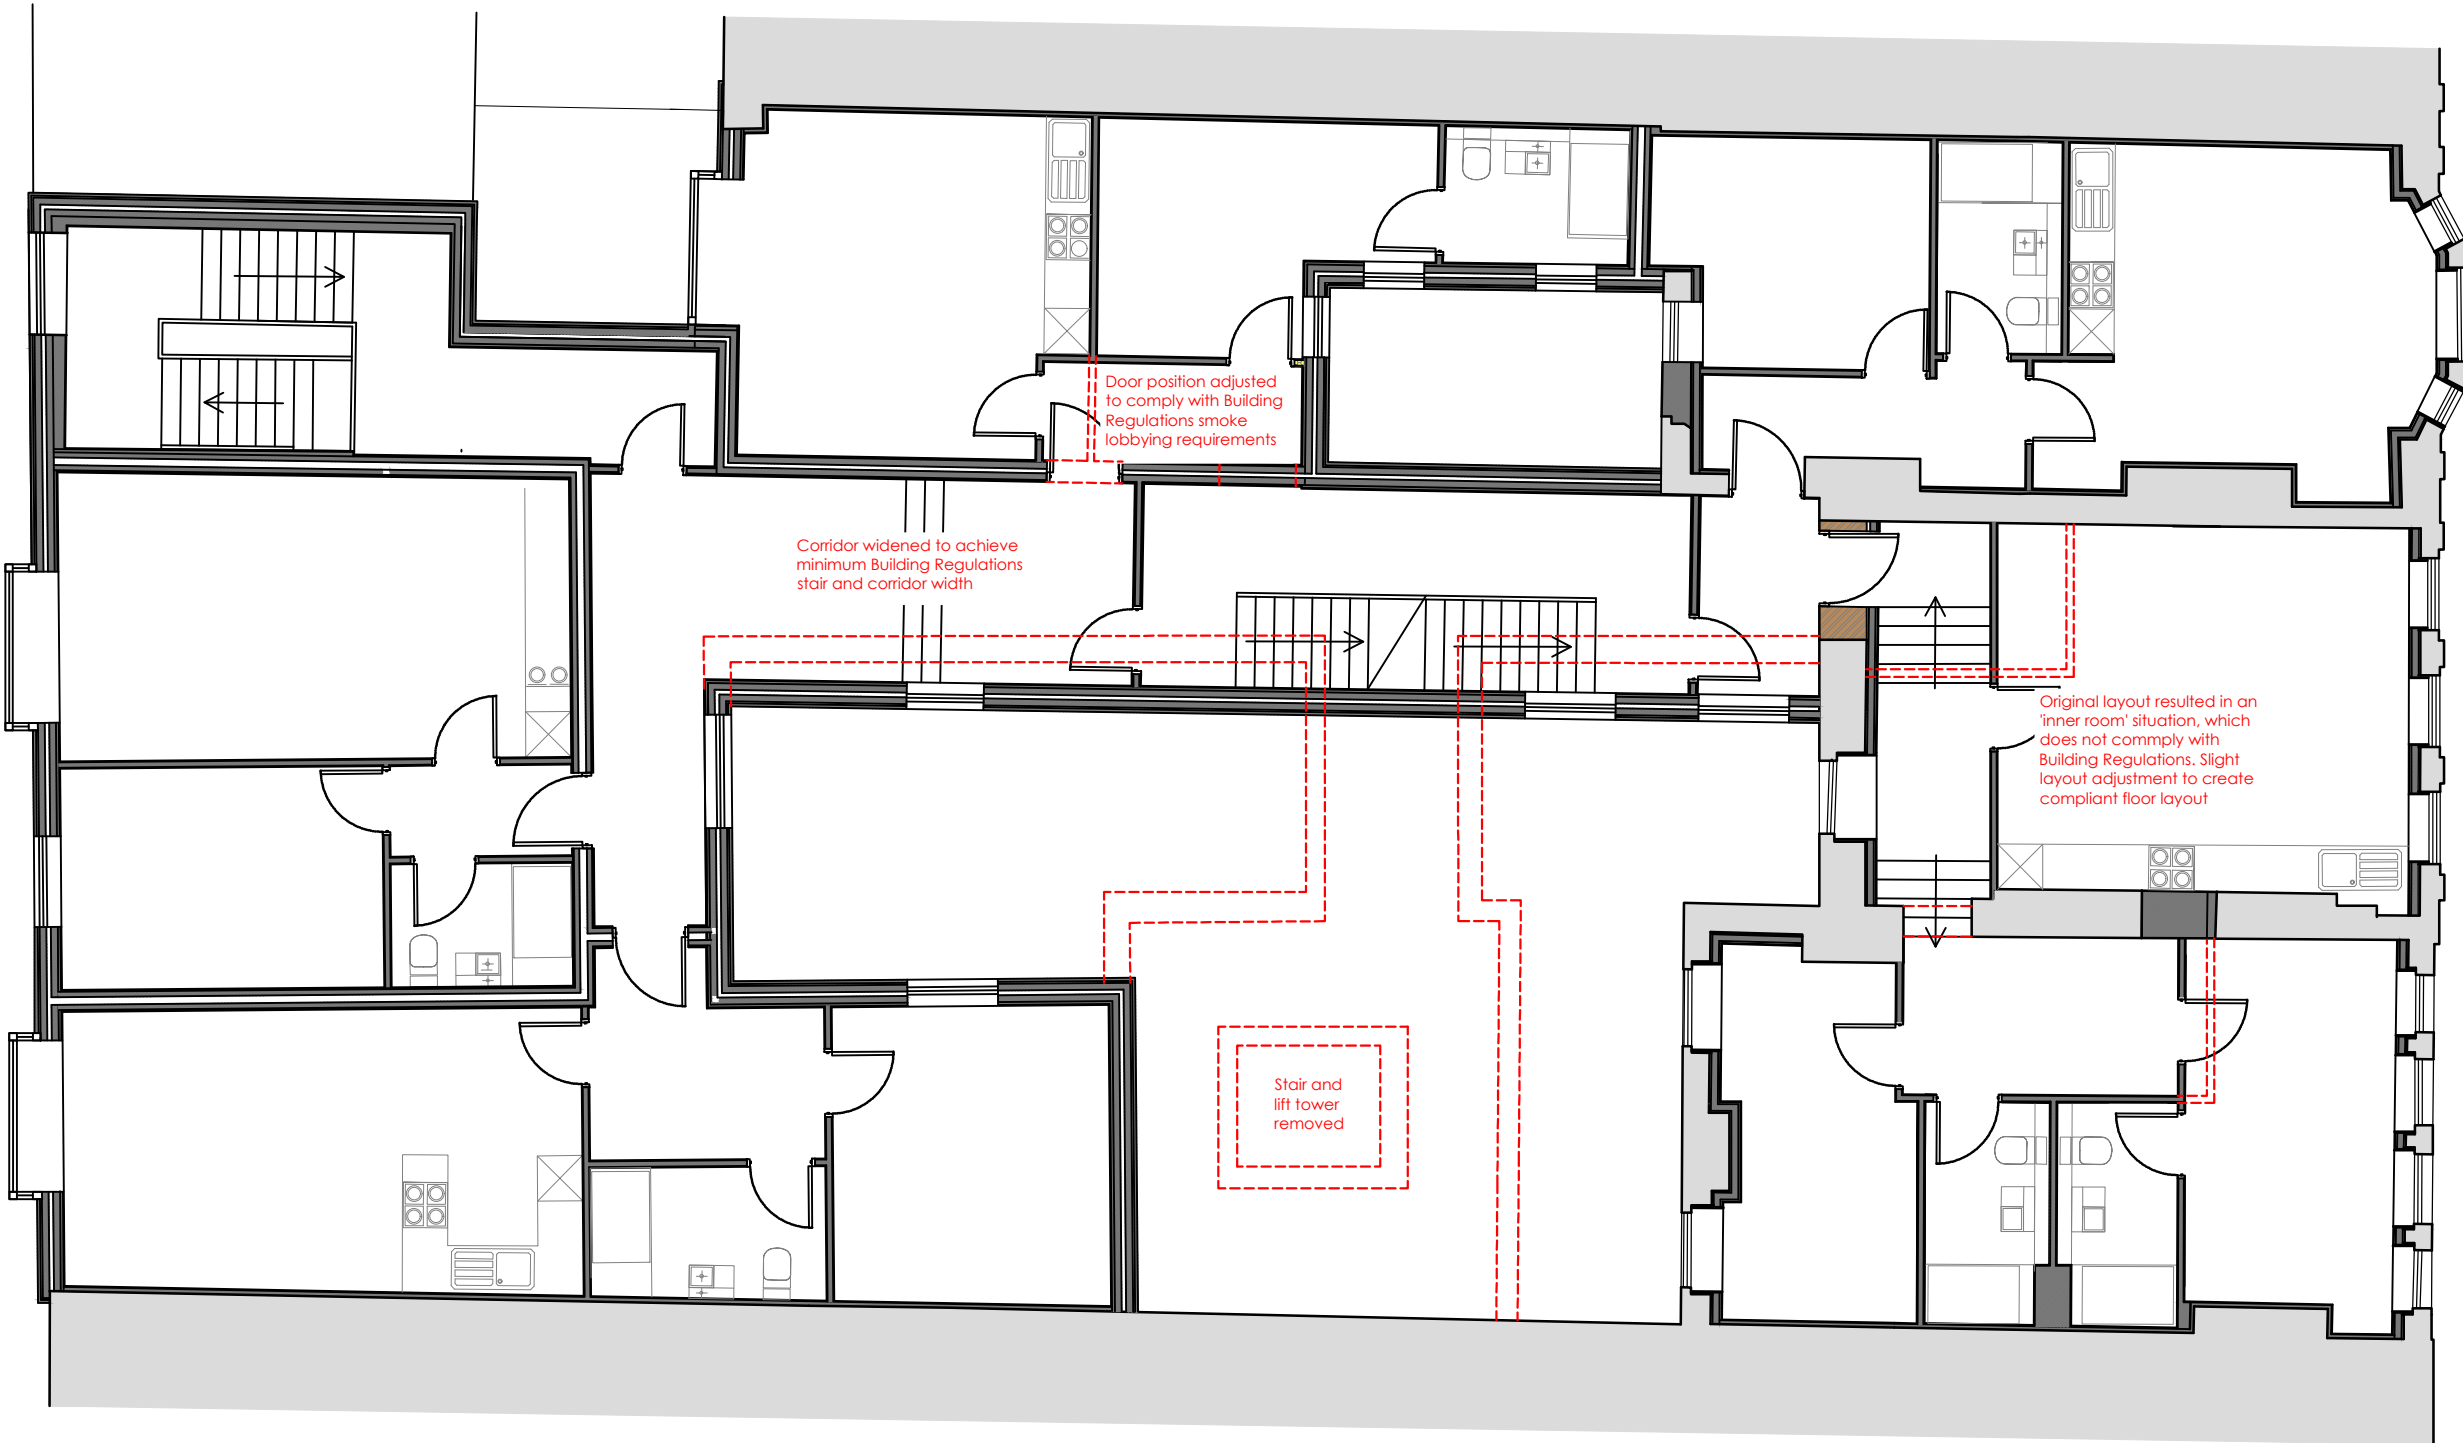

SECOND FLOOR PLAN

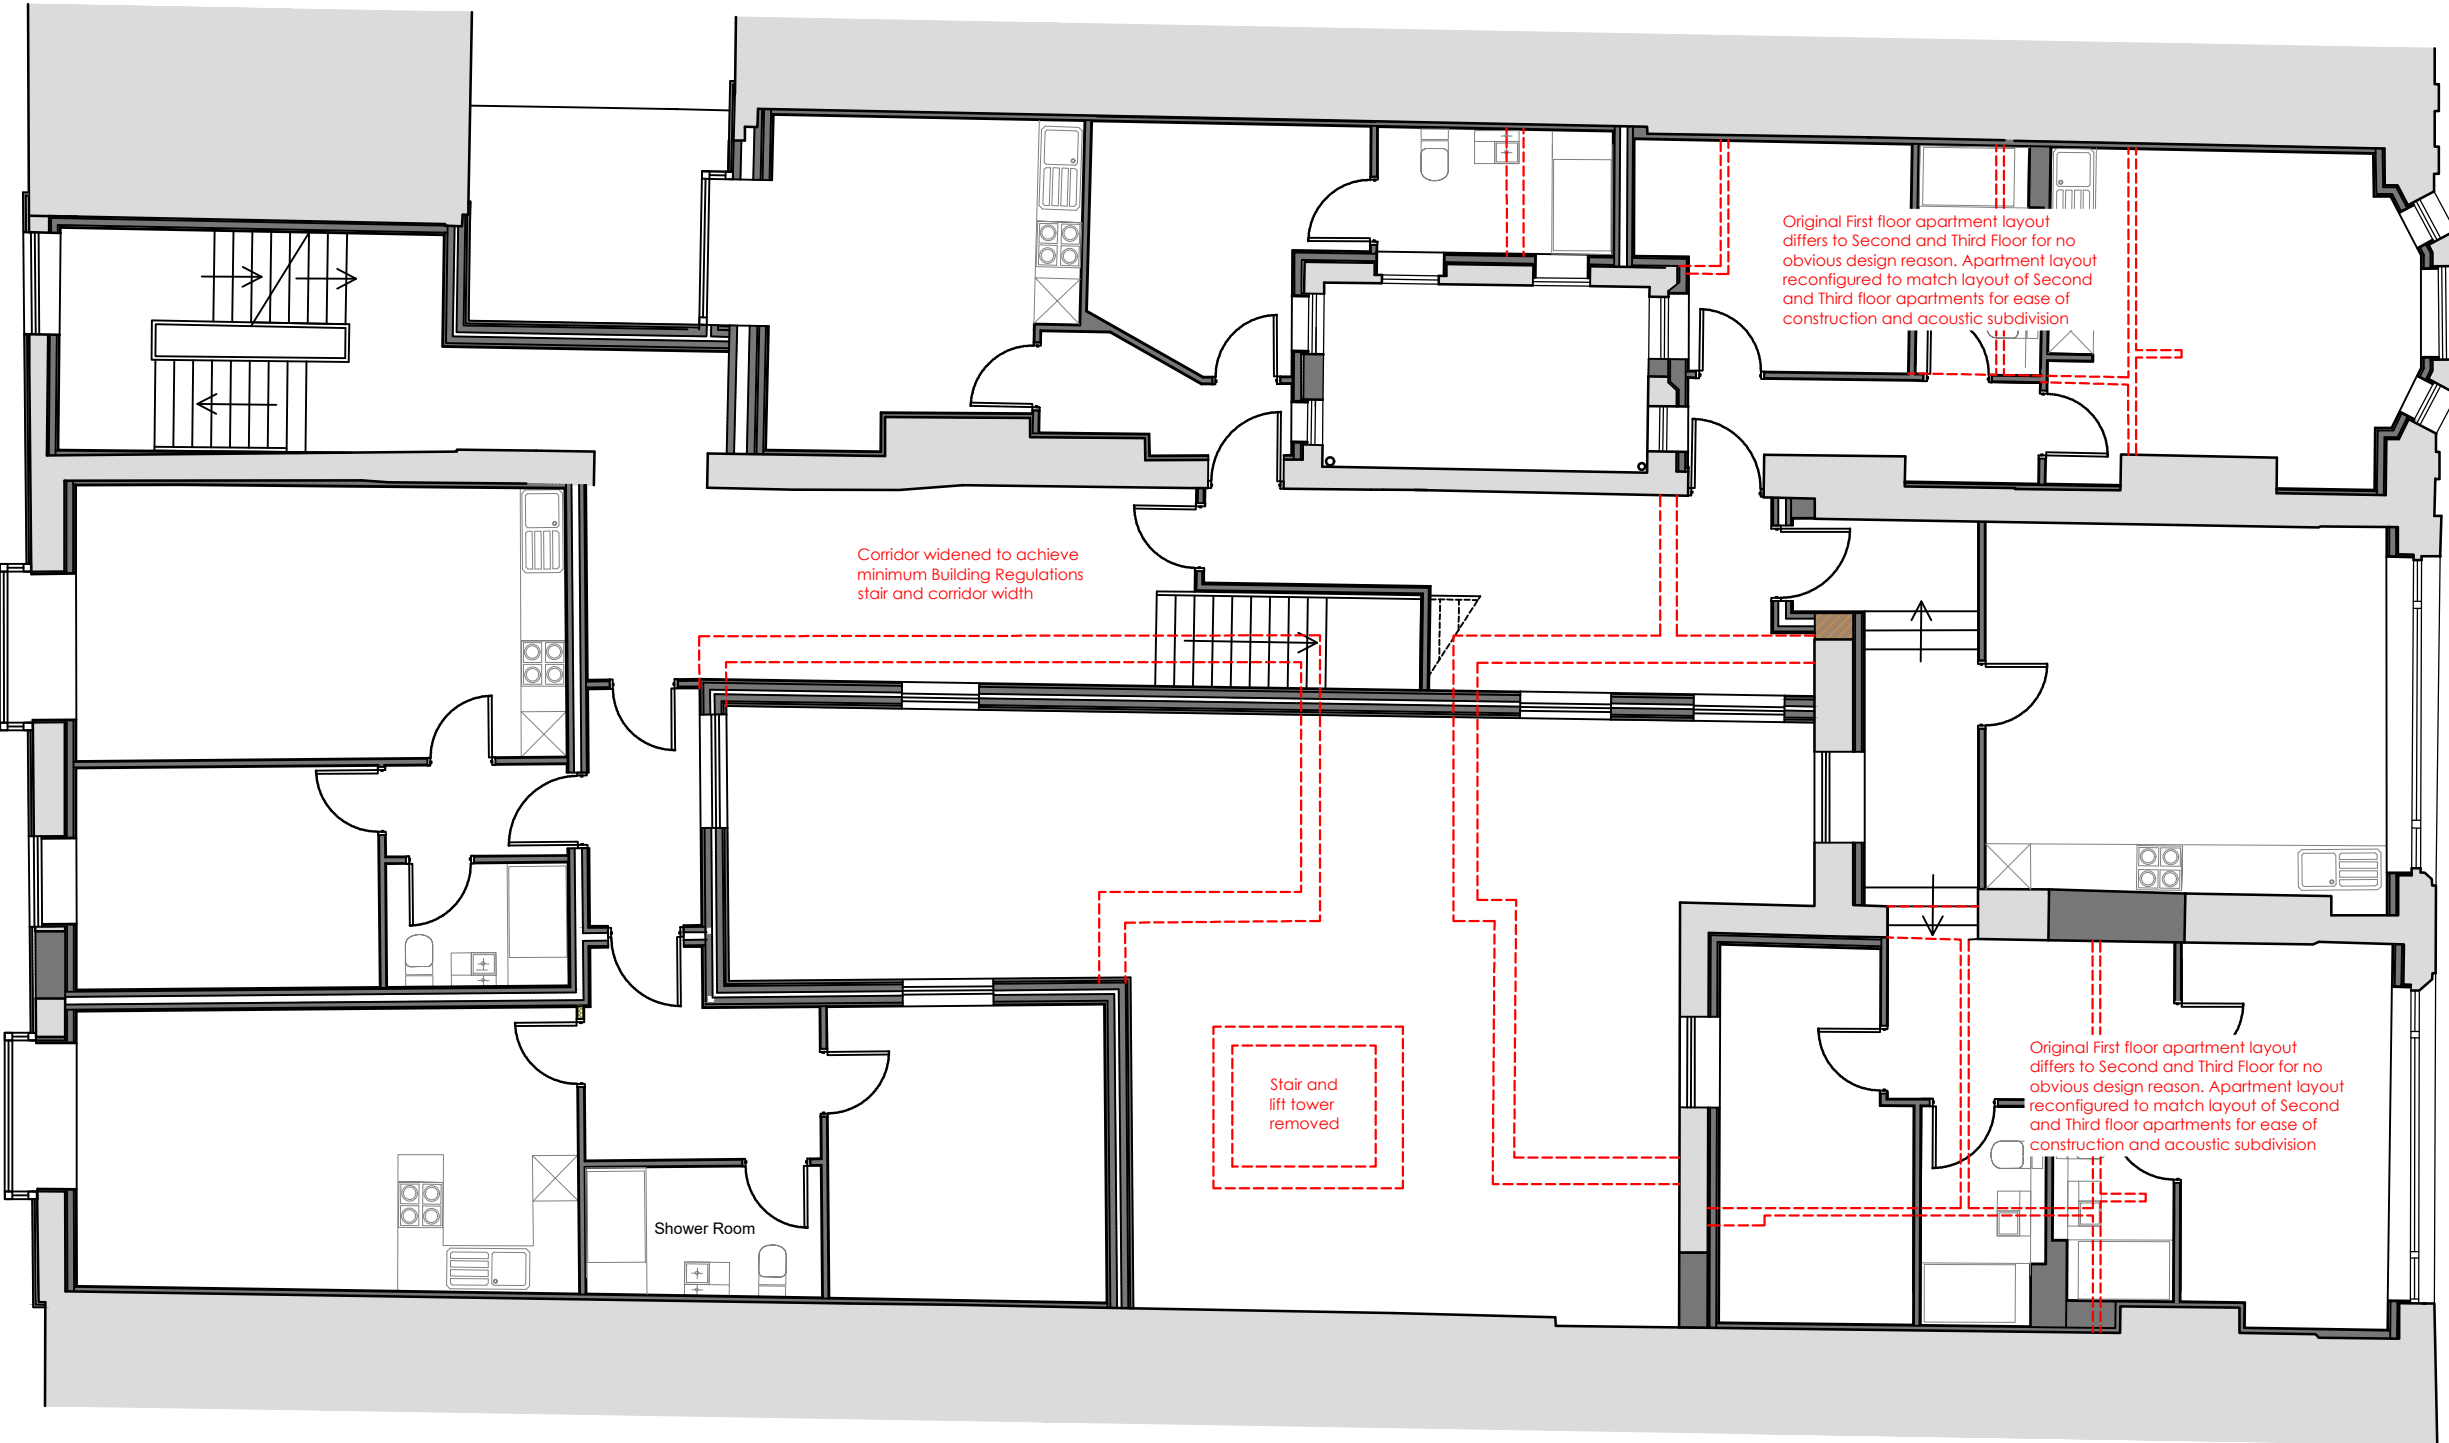

FIRST FLOOR PLAN

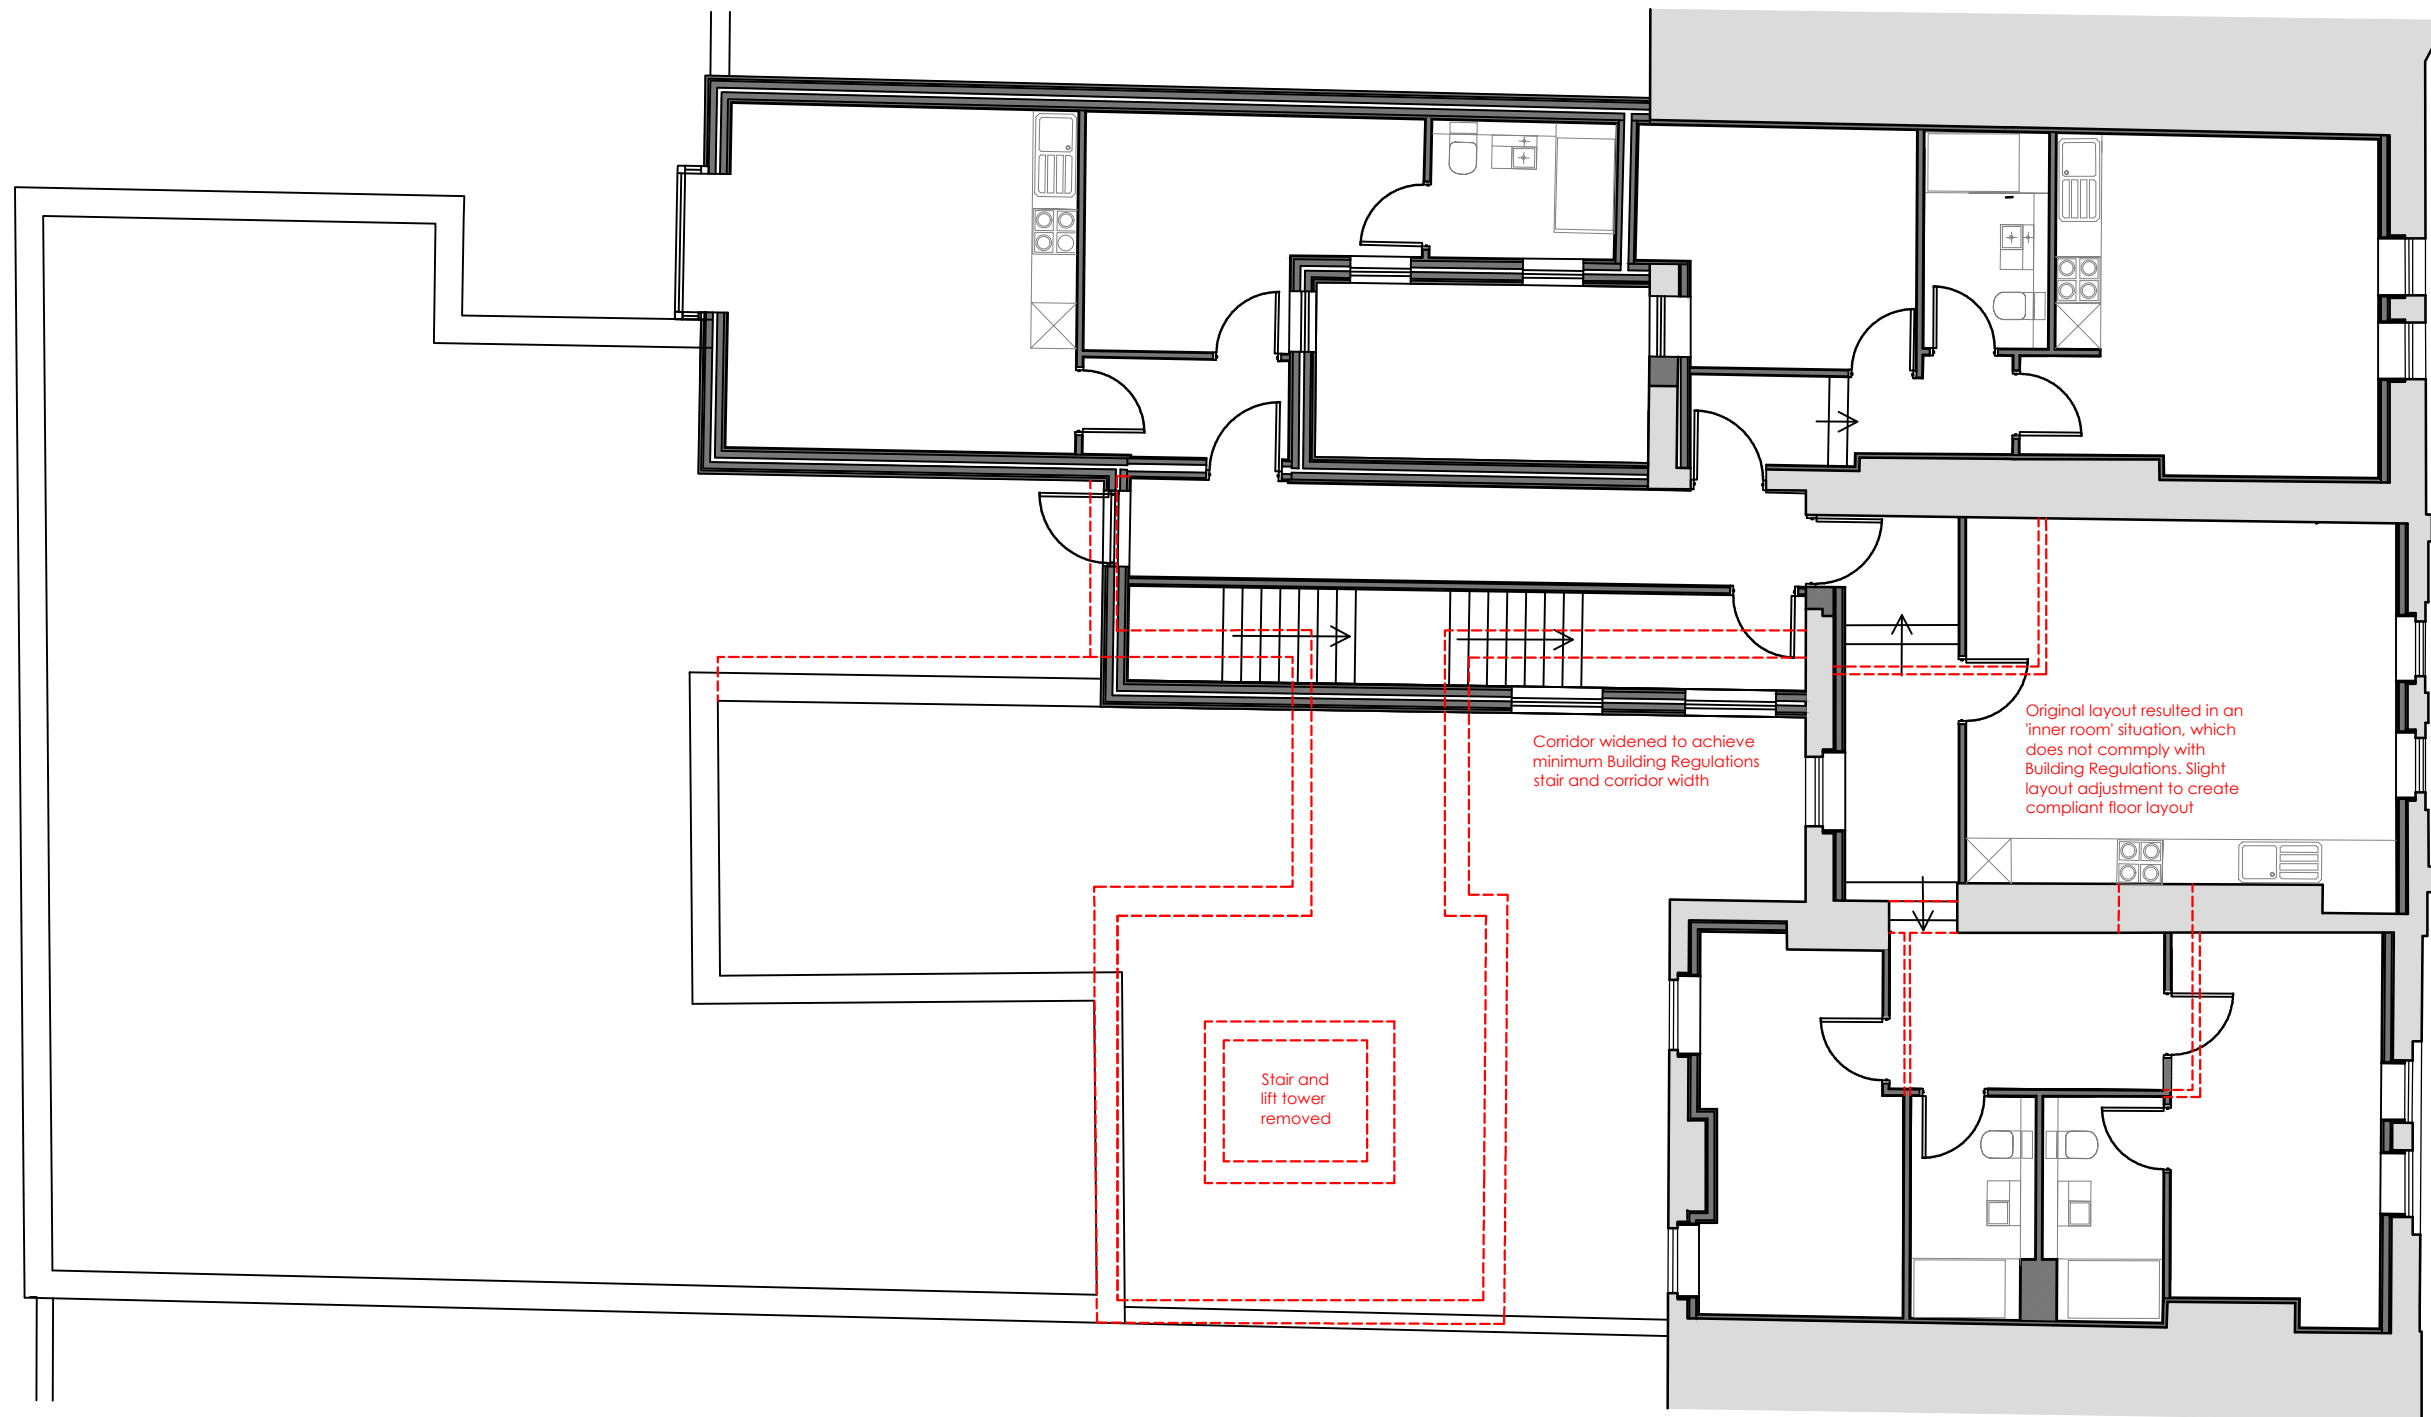

THIRD FLOOR PLAN

Comparative plans showing differences between submitted drawings and drawings approved under Planning Application 22/0542.

Red - Indicates amendments sought under this application

COVEST
ARCHITECTURE

Covest Architecture
Pure Offices, Lake View Drive, Sherwood
Business Park, Nottingham, NG15 0DT
Telephone : 0115 778 6948
Email : mcongreve@covest.co.uk
Website : www.covest.co.uk

PROJECT:
Conversion and Change of use
DRAWING TITLE:
Comparison Plans

PROJECT ADDRESS:
138 - 140 Commercial Street,
Newport,
NP20 1LN
CLIENT:
Mr James Horgan

DATE: 13/08/2026	SCALE: 1:100	FORMAT: A1
DRAWN: MC	DRG NO: T / 128	REVISION:
CHECKED:		
APPROVED:		