


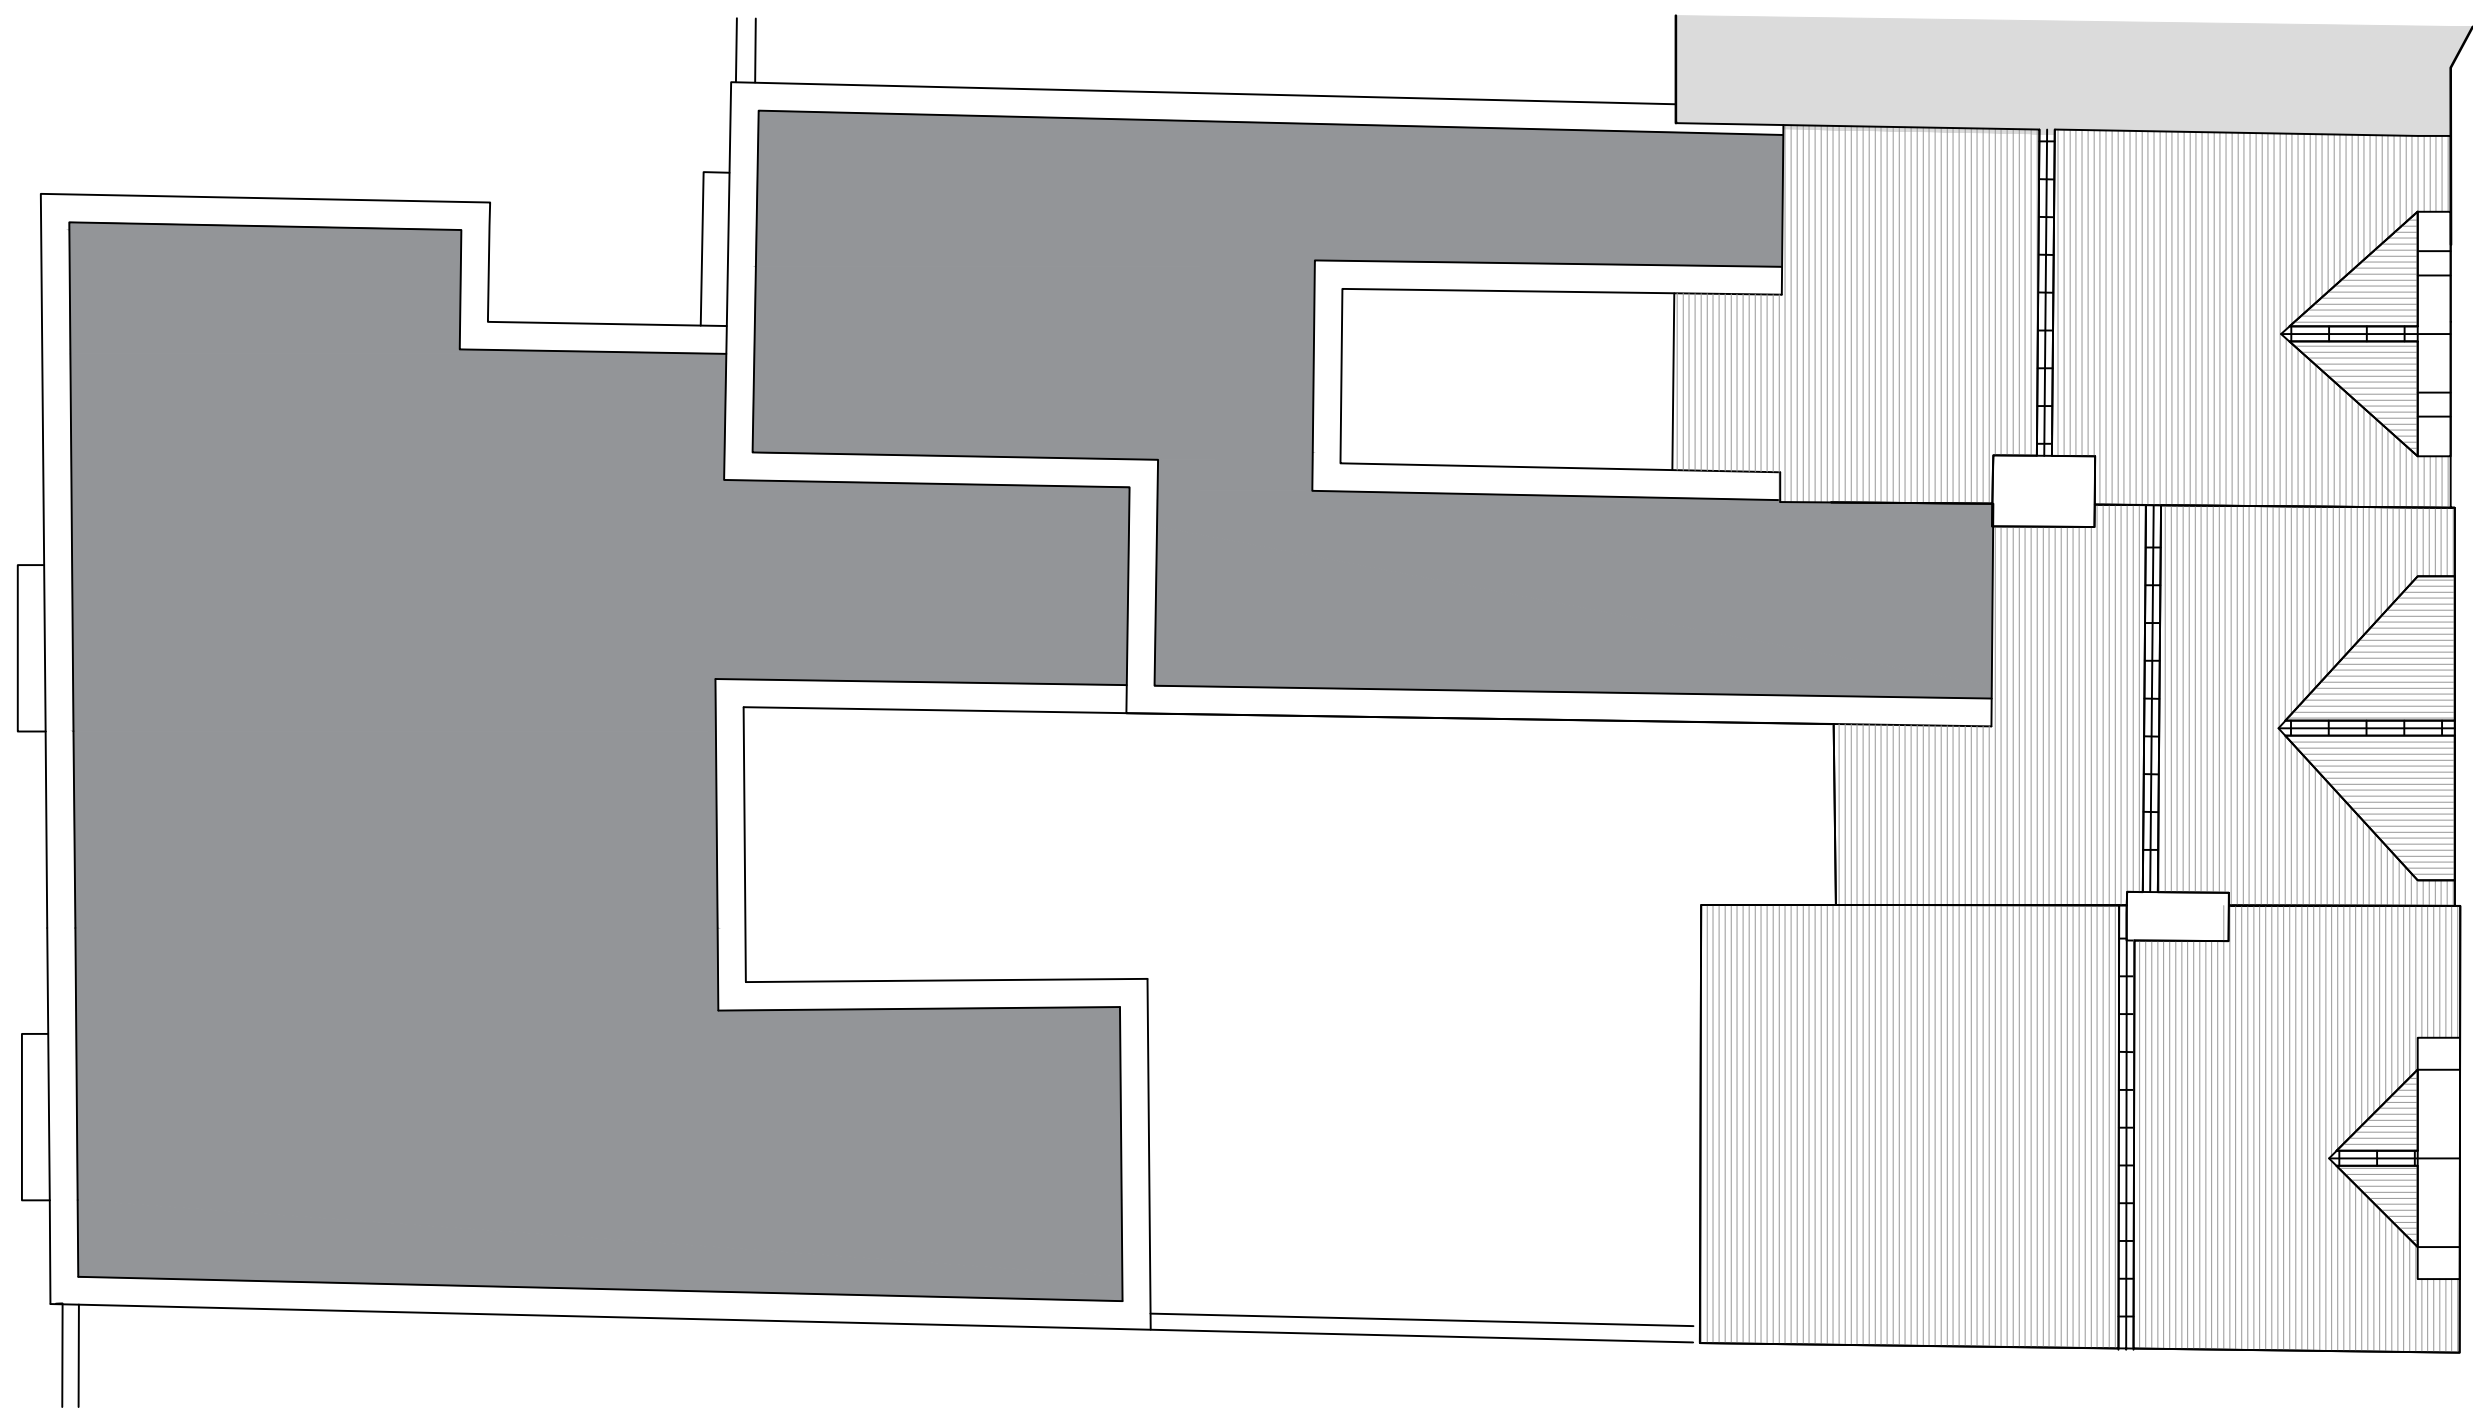

PROPOSED ROOF PLAN

COVEST

ARCHITECTURE

Covest Architecture
Pure Offices, Lake View Drive, Sherwood
Business Park, Nottingham, NG15 0DT

Telephone : 0115 778 6948
Email : mccongreve@covest.co.uk
Website : www.covest.co.uk

PROJECT: Conversion and Change of use		
DRAWING TITLE: Proposed Roof Plan		
PROJECT ADDRESS: 138 - 140 Commercial Street, Newport, NP20 1LN		
CLIENT: Mr James Horgan		
DATE: 14/08/26		SCALE: 1:100
FORMAT: A1		
DRAWN : MC	DRG NO: T / 129	REVISION: A
CHECKED:		
APPROVED:		