

GENERAL NOTES:

This drawing must not be reproduced in part or whole or used for the execution of works without their permission.

All dimensions to be checked on site prior to commencement of any construction works.

No deviation from this drawing will be permitted without the express consent of Project Manager

All works are to comply with the current edition of the Building Regulations and British Standards.

It is the contractors responsibility to check all dimensions and quantities on site prior submitting his tender for the works.

MATERIALS LEGEND

Roof
Roman Tiles

White PVC
Window Profiles

Boundary Walls
White PVC Cladding


White PVC
Door Profiles

Boundary Walls
Render


White PVC
Rain water goods

Boundary Walls
Stonework

Roof
Felt

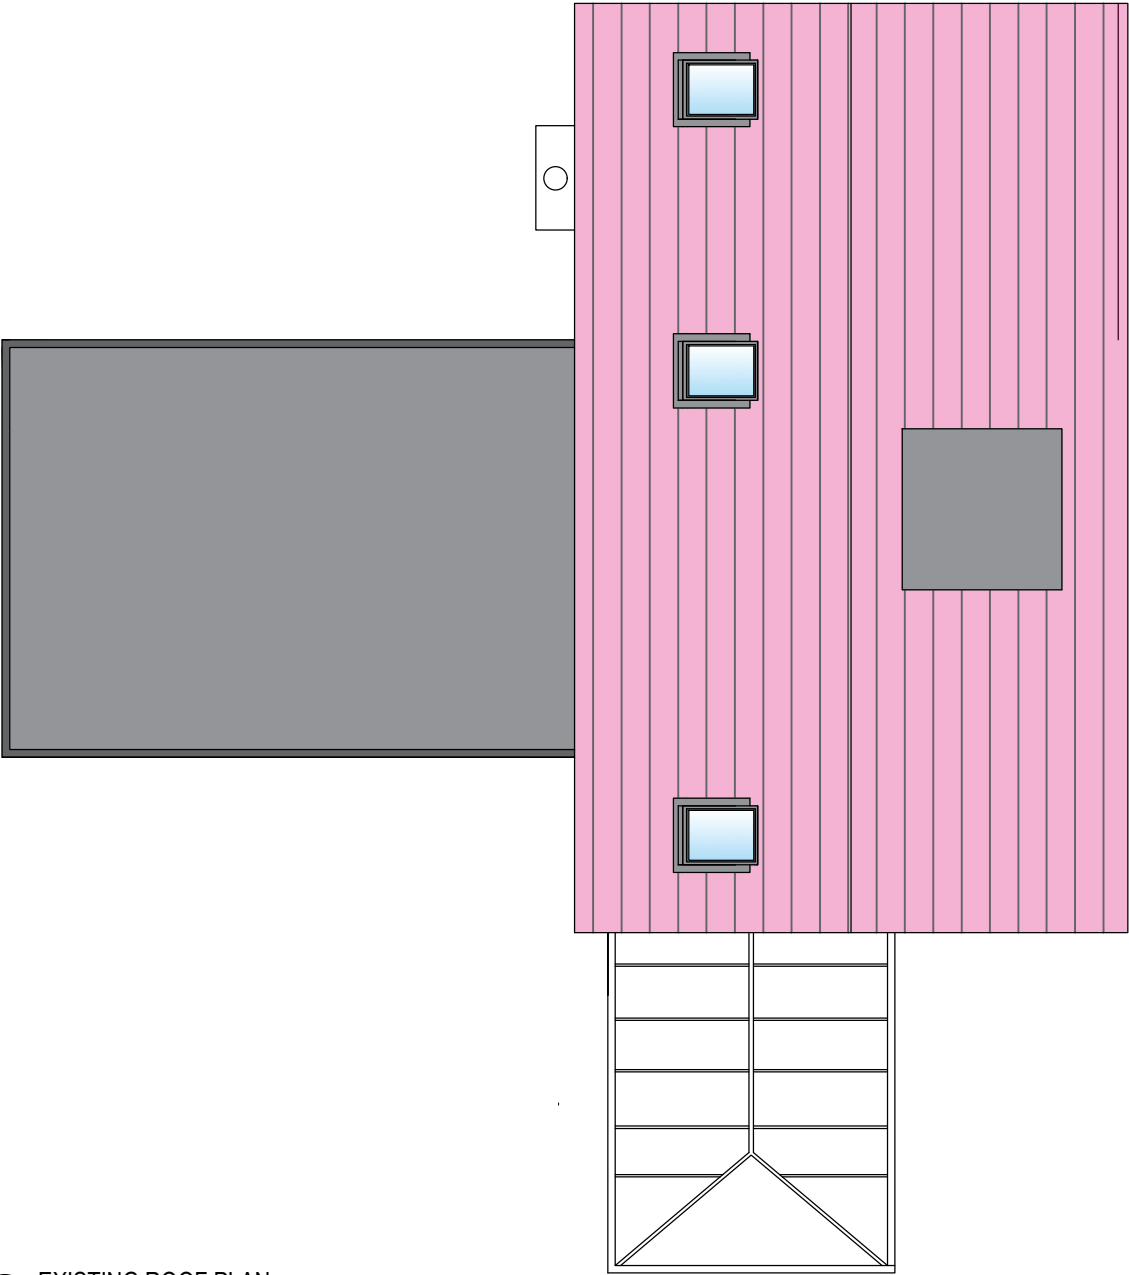

1 EXISTING ROOF PLAN
SCALE 1:100

 

SCALE 1:100



PL	PLANNING ISSUE	AR	31/10/25	AR
REV	DESCRIPTION	BY	DATE	CH

PROJECT DETAILS

CLIENT:
Amanda Grimstead

PROJECT:
WIDE HORIZONS
RECTORY ROAD
LLANVACHES
NP26 3AY

DRAWN BY:
AR

DATE:
31 OCTOBER 2025

SCALE(S):
1:100 @ A3

DRAWING TITLE:
EXISTING
ROOF