



**GENERAL NOTES:**  
This drawing must not be reproduced in part or whole or used for the execution of works without their permission.  
All dimensions to be checked on site prior to commencement of any construction works.  
No deviation from this drawing will be permitted without the express consent of Project Manager  
All works are to comply with the current edition of the Building Regulations and British Standards.  
It is the contractors responsibility to check all dimensions and quantities on site prior submitting his tender for the works.

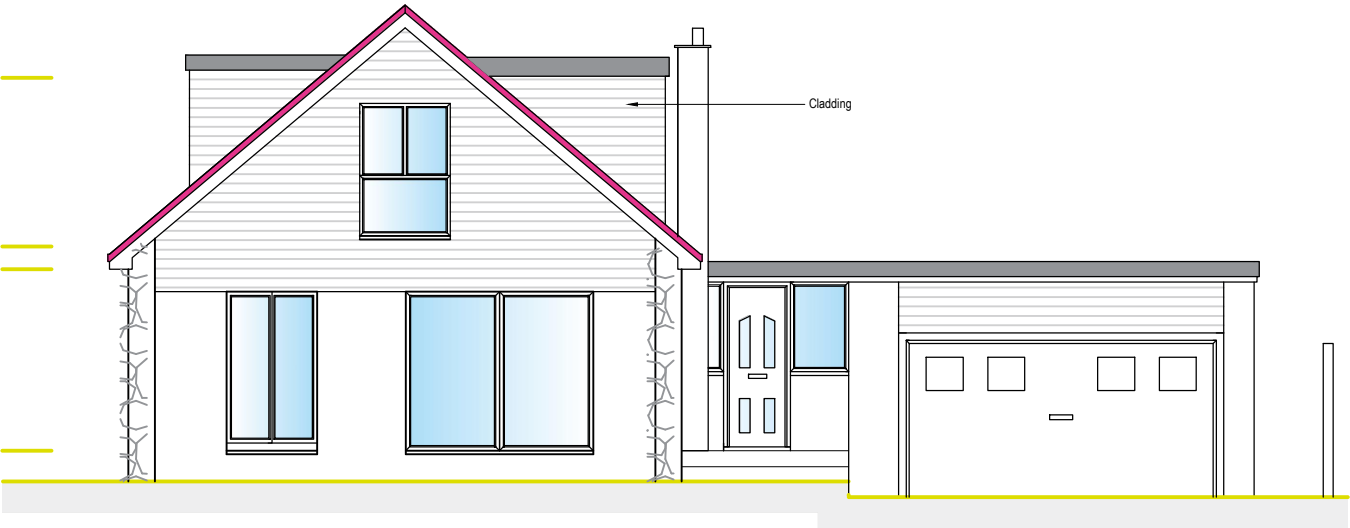

1 PROPOSED SOUTH ELEVATION  
SCALE 1:100


**MATERIALS LEGEND**

|                                                                                     |                                      |                                                                                     |                               |
|-------------------------------------------------------------------------------------|--------------------------------------|-------------------------------------------------------------------------------------|-------------------------------|
|  | Roof<br>Roman Tiles                  |  | White PVC<br>Window Profiles  |
|  | Boundary Walls<br>White PVC Cladding |  | White PVC<br>Door Profiles    |
|  | Boundary Walls<br>Render             |  | White PVC<br>Rain water goods |
|  | Boundary Walls<br>Stonework          |  | Roof<br>Felt                  |

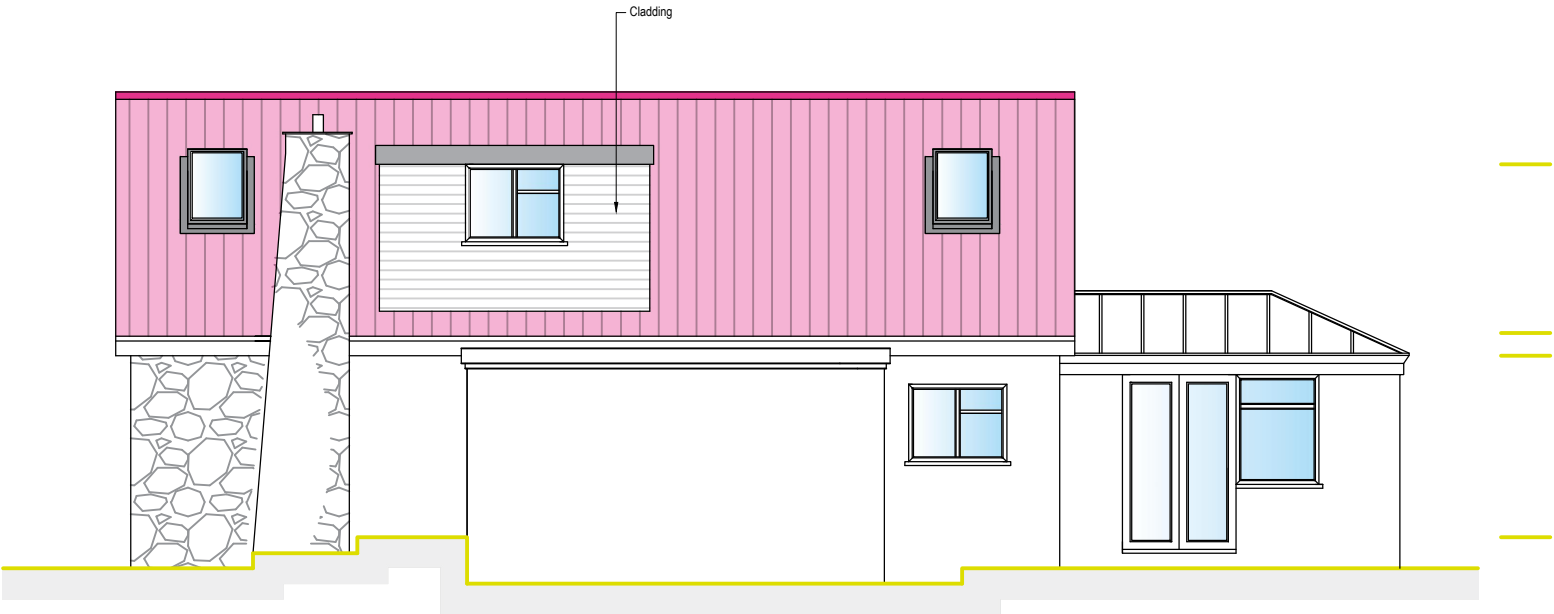

2 PROPOSED EAST ELEVATION  
SCALE 1:100

SCALE 1:100

 

|     |                |    |          |    |
|-----|----------------|----|----------|----|
| PL  | PLANNING ISSUE | AR | 31/10/25 | AR |
| REV | DESCRIPTION    | BY | DATE     | CH |

|                 |                |                                                         |       |                 |
|-----------------|----------------|---------------------------------------------------------|-------|-----------------|
| PROJECT DETAILS | CLIENT:        | Amanda Grimstead                                        |       |                 |
|                 | PROJECT:       | WIDE HORIZONS<br>RECTORY ROAD<br>LLANVACHES<br>NP26 3AY |       |                 |
|                 | DRAWN BY:      | AR                                                      | DATE: | 31 OCTOBER 2025 |
|                 | SCALE(S):      | 1:100 @ A3                                              |       |                 |
|                 | DRAWING TITLE: | PROPOSED<br>ELEVATIONS                                  |       |                 |