

GENERAL NOTES:

This drawing must not be reproduced in part or whole or used for the execution of works without their permission.

All dimensions to be checked on site prior to commencement of any construction works.

No deviation from this drawing will be permitted without the express consent of Project Manager

All works are to comply with the current edition of the Building Regulations and British Standards.

It is the contractors responsibility to check all dimensions and quantities on site prior submitting his tender for the works.

MATERIALS LEGEND


- Roof
Roman Tiles

White PVC
Window Profiles
- Boundary Walls
White PVC Cladding


White PVC
Door Profiles
- Boundary Walls
Render

White PVC
Rain water goods
- Boundary Walls
Stonework

Roof
Felt

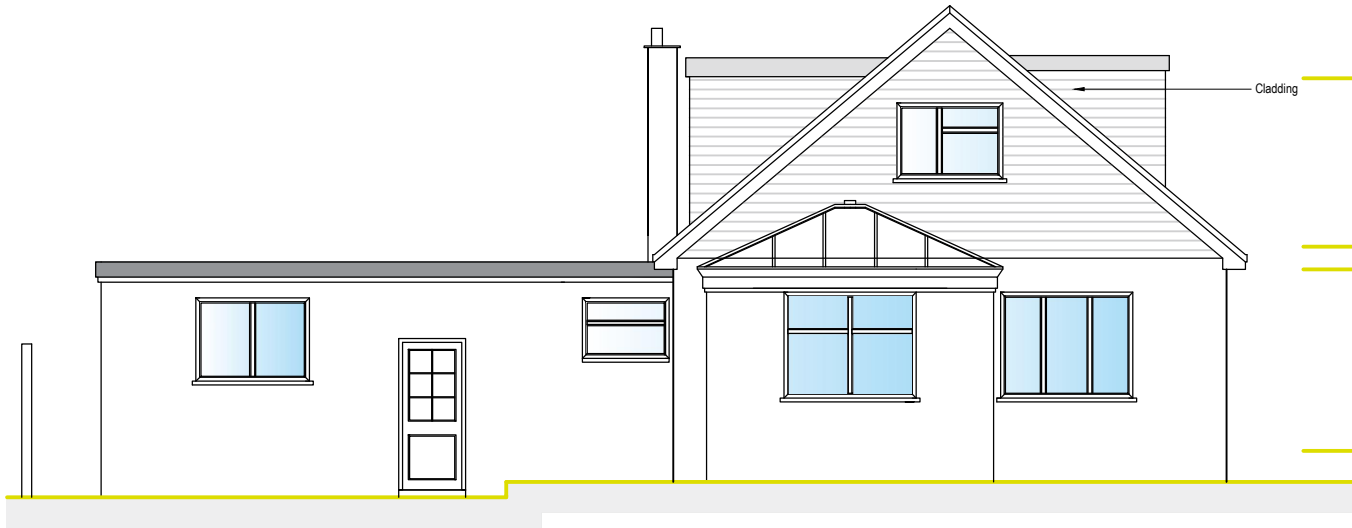

1 PROPOSED NORTH ELEVATION
SCALE 1:100

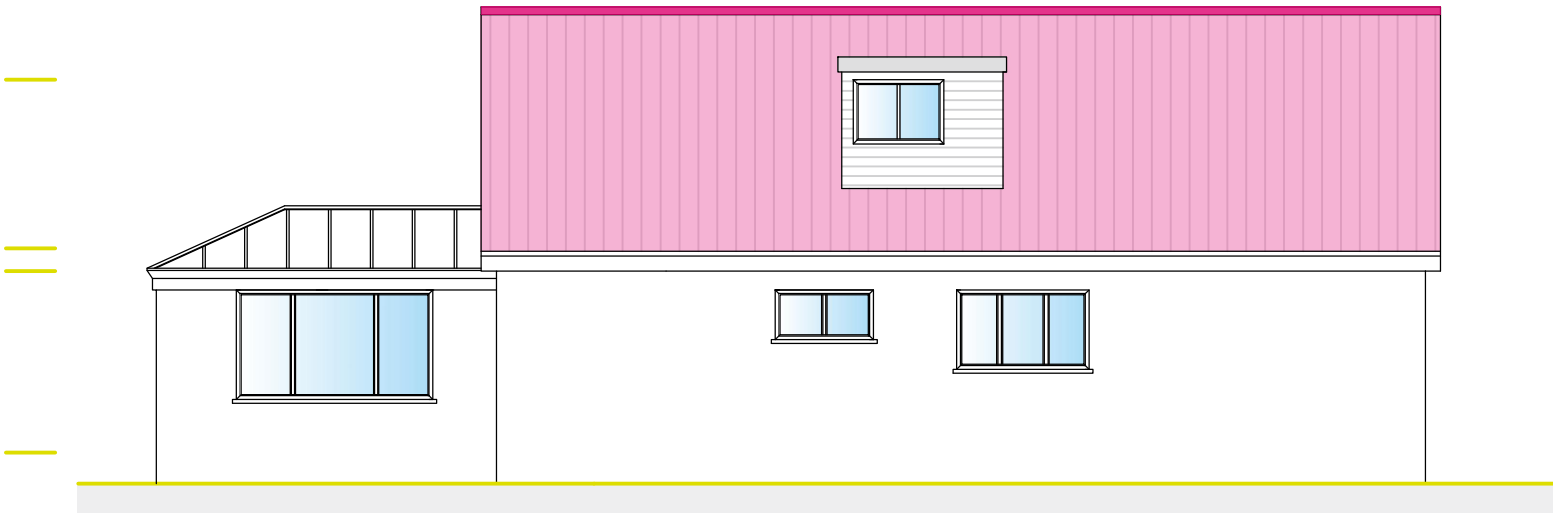

2 PROPOSED WEST ELEVATION
SCALE 1:100

SCALE 1:100



PL	PLANNING ISSUE	AR	31/10/25	AR
REV	DESCRIPTION	BY	DATE	CH

PROJECT DETAILS	CLIENT:	Amanda Grimstead		
	PROJECT:	WIDE HORIZONS RECTORY ROAD LLANVACHES NP26 3AY		
	DRAWN BY:	AR	DATE:	31 OCTOBER 2025
	SCALE(S):	1:100 @ A3		
	DRAWING TITLE:	PROPOSED ELEVATIONS		