




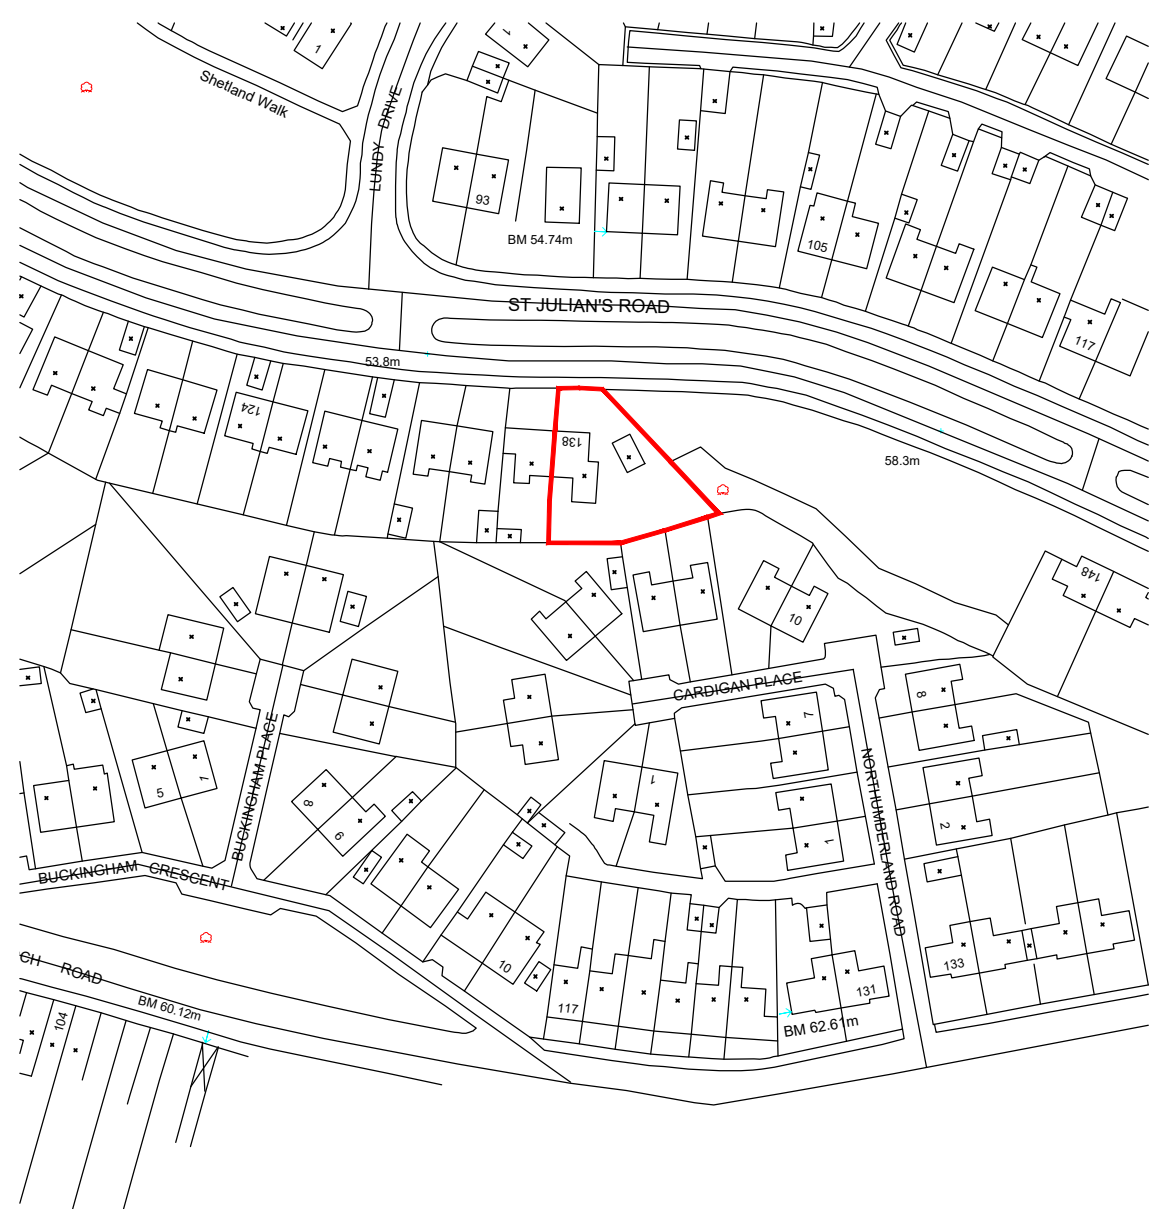


SITE LOCATION PLAN
Scale 1:1250

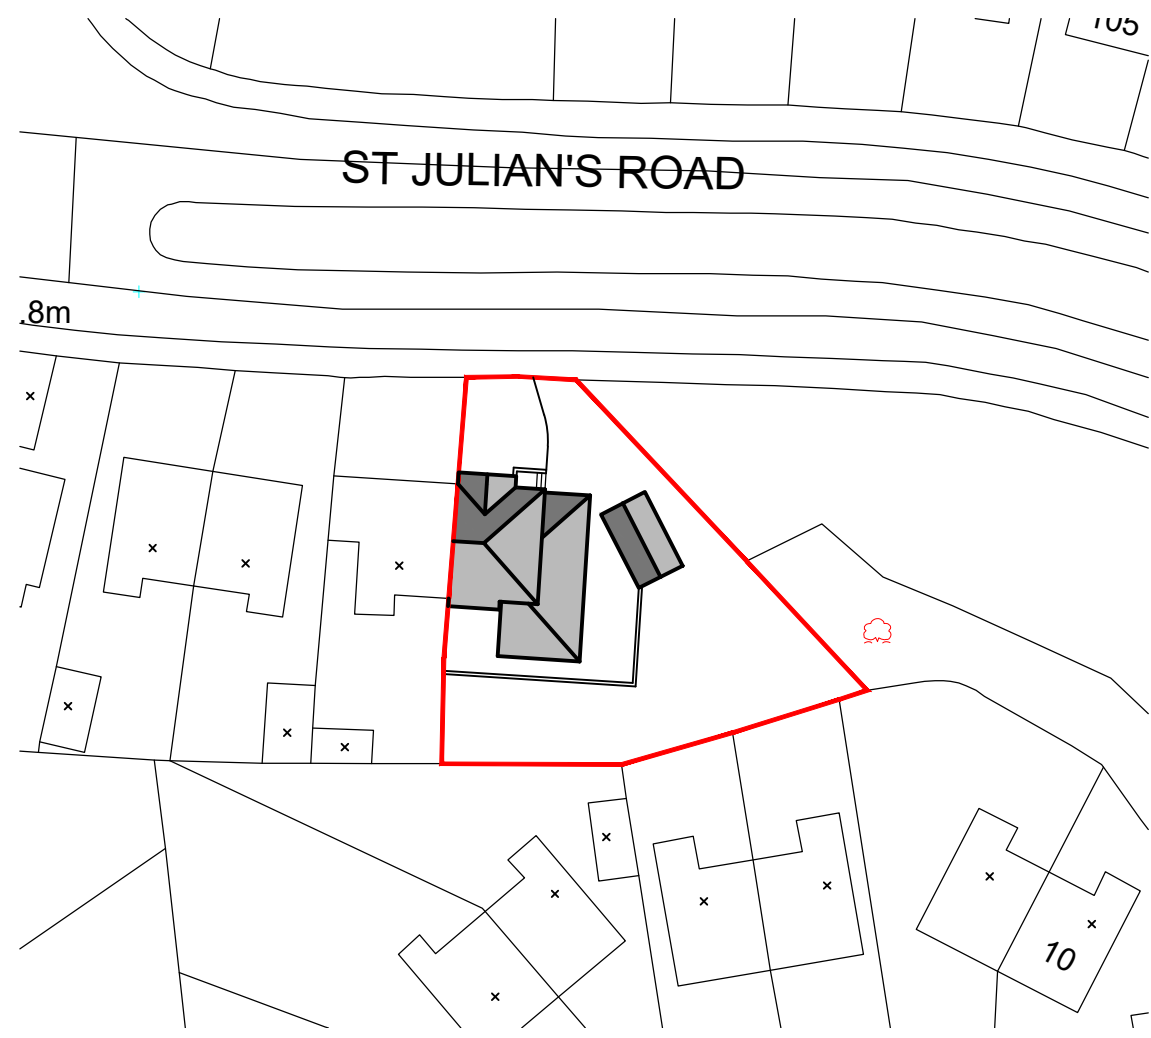


EXISTING SITE PLAN
Scale 1:500

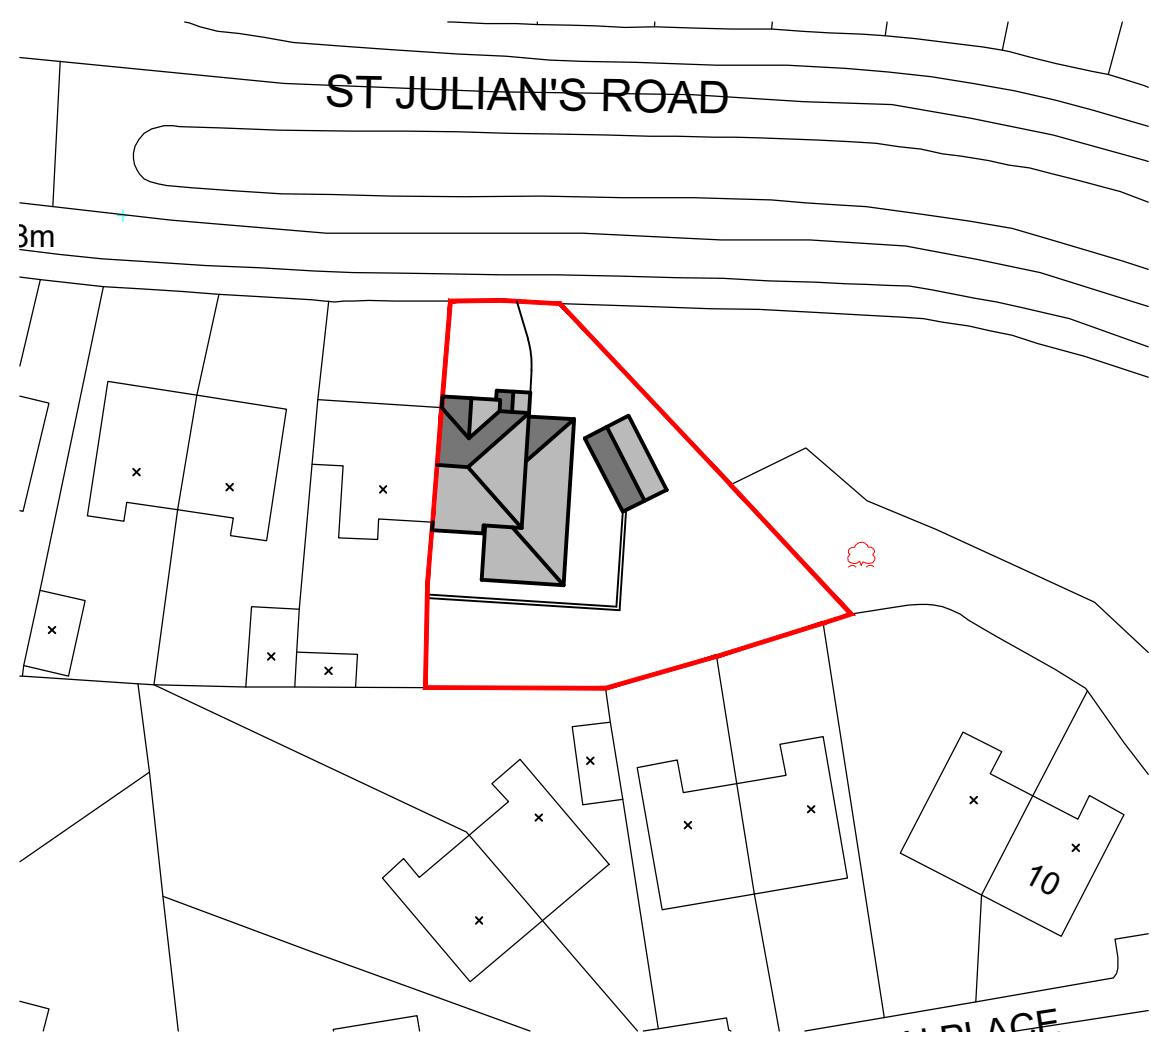

PROPOSED SITE PLAN
Scale 1:500

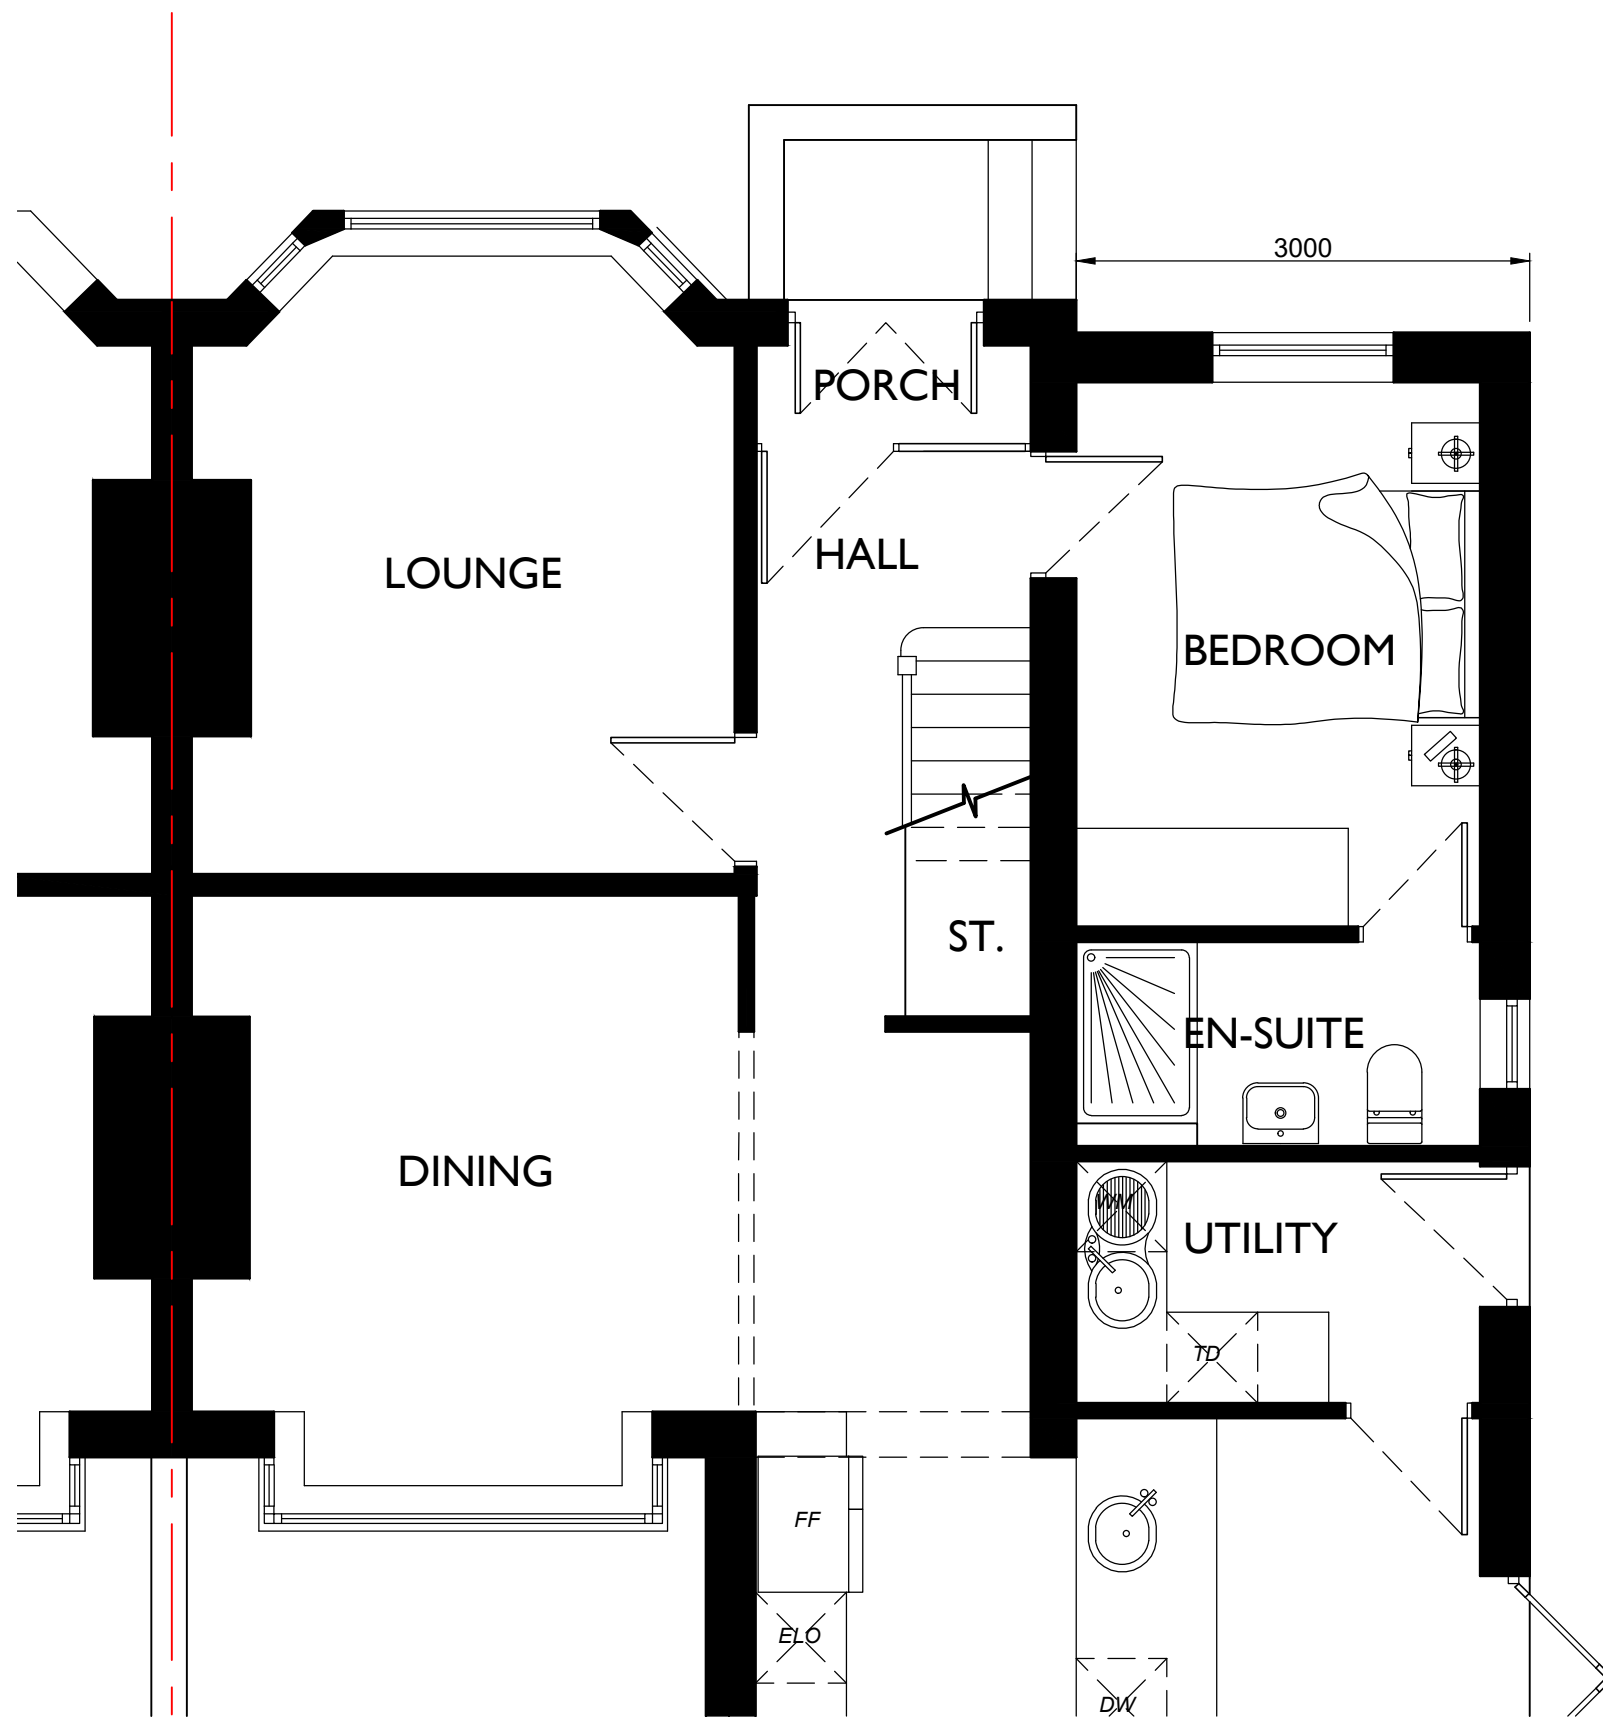

EXISTING GROUND FLOOR LAYOUT
Scale 1:50

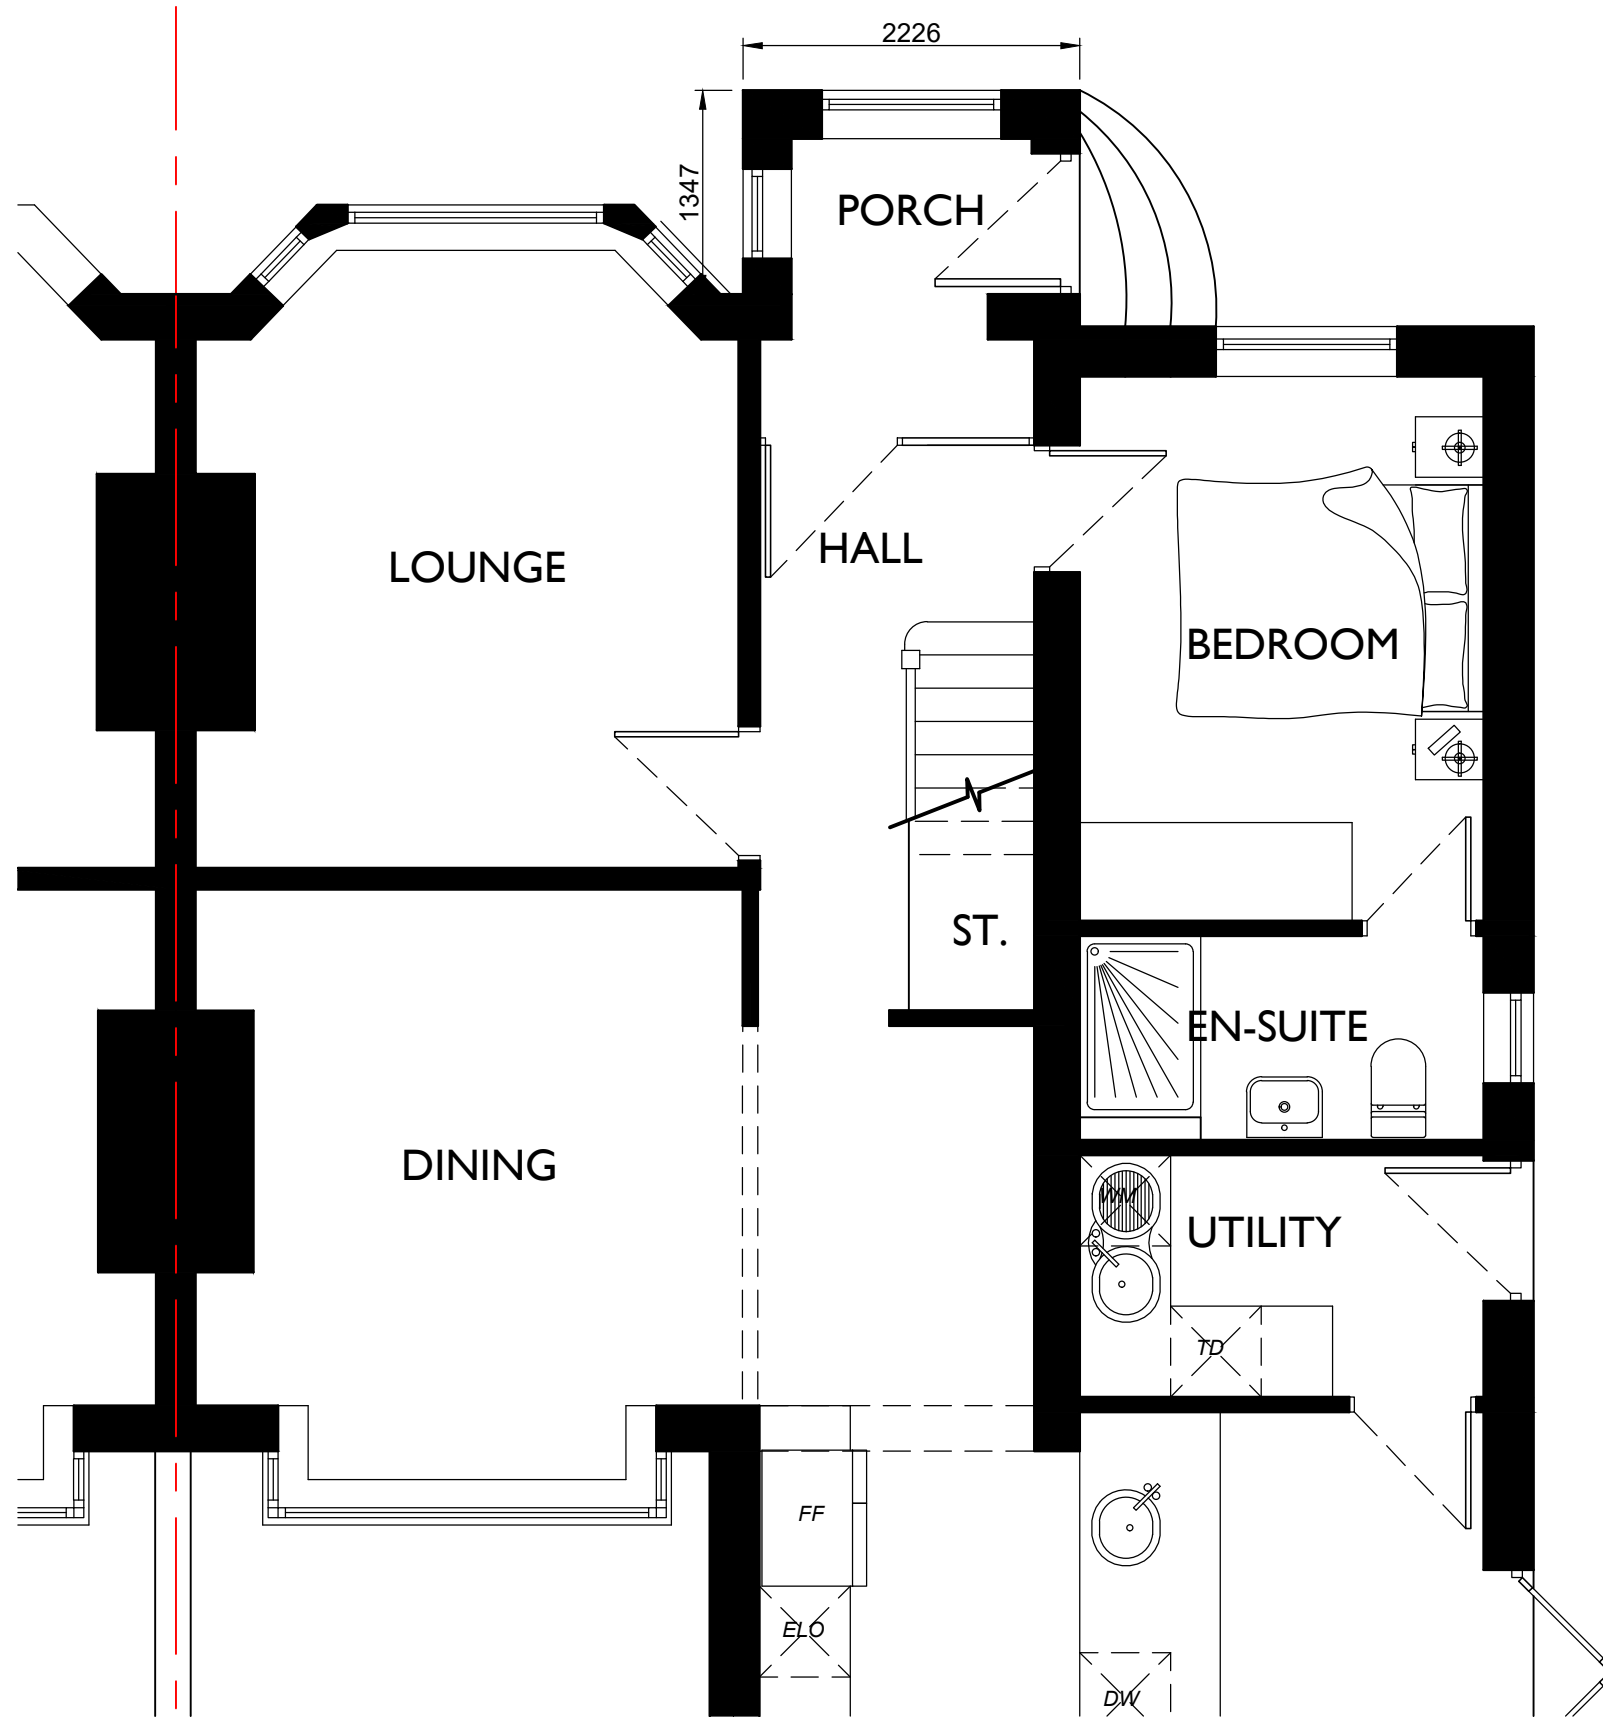


PROPOSED GROUND FLOOR LAYOUT
Scale 1:50




EXISTING FRONT ELEVATION
Scale 1:100



EXISTING SIDE ELEVATION
Scale 1:100

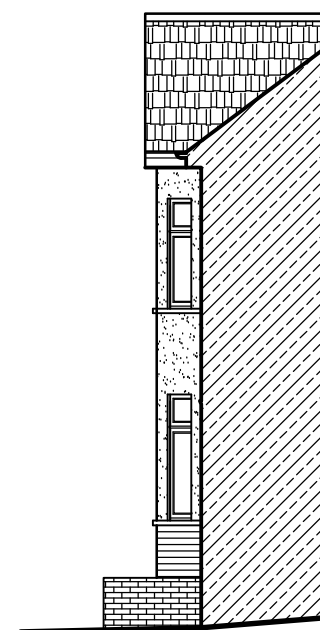


EXISTING SIDE ELEVATION
Scale 1:100

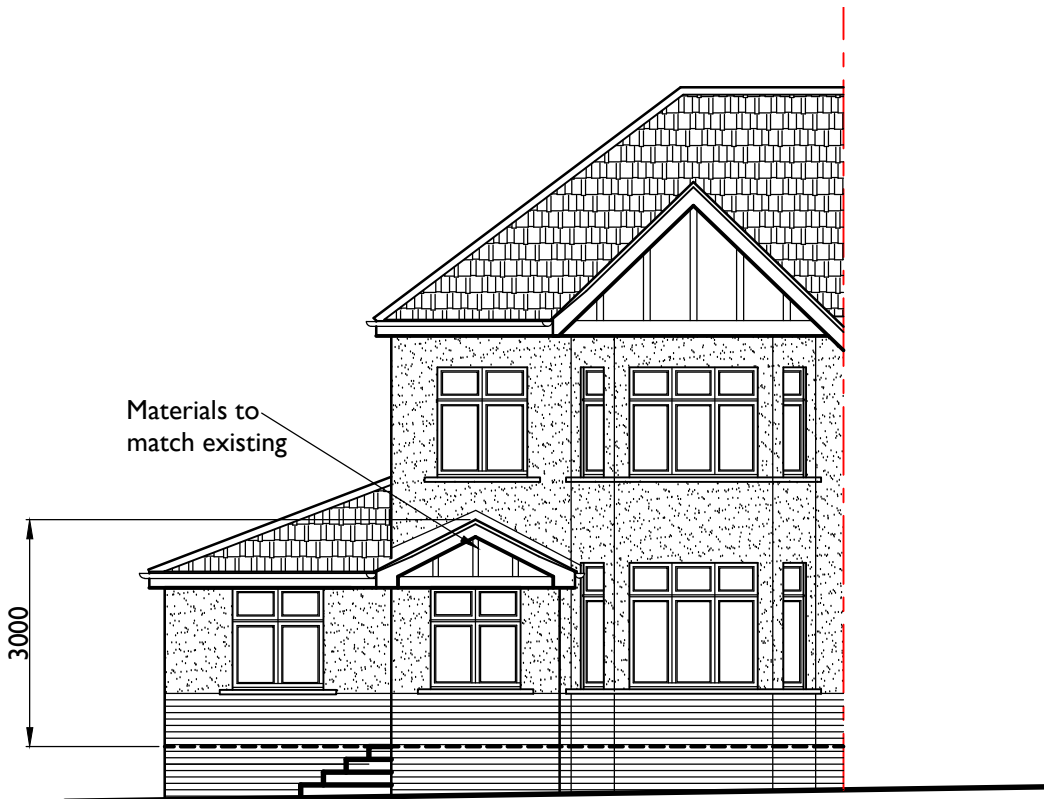

EXISTING FRONT ELEVATION
Scale 1:100



PROPOSED SIDE ELEVATION
Scale 1:100

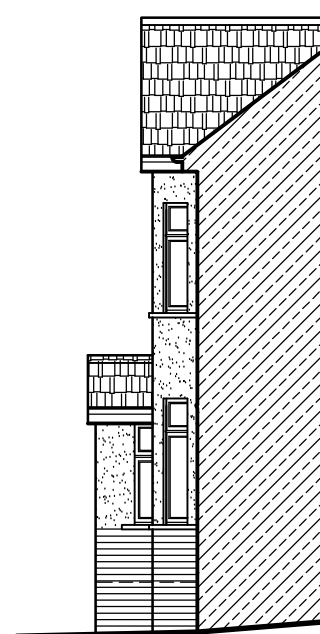

PROPOSED SIDE ELEVATION
Scale 1:100

NOTES

- 1) All dimensions in millimeters Unless otherwise noted.
 - 2) Drawings intended for purposes as described.
 - 3) Any discrepancies to be brought to the attention of RPD Building Consultants immediately.
 - 4) Do not scale off this drawing for construction purposes
 - 5) This drawing is to read in conjunction with RPD Building Consultants construction notes.
- © This Drawing is copyright
It must not be reproduced or disclosed to third parties without the permission of RPD.

REVISION / DATE / DESCRIPTION
A / 08/26 / Ridge height amended

PROJECT / SITE ADDRESS / CLIENT
PROPOSED FRONT PORCH
138 ST. JULIANS ROAD, NEWPORT
NP19 8DH
FOR MR M SWAIN

DRAWING TITLE
SITE LOCATION PLAN
EXISTING AND PROPOSED LAYOUTS
AND ELEVATIONS

DETAILS
Scales As shown @ A1 Date NOV 25
Drawn RPD Checked CMP
Job No. SJR138 Drawing No. 01
Status PLANNING Revision A