


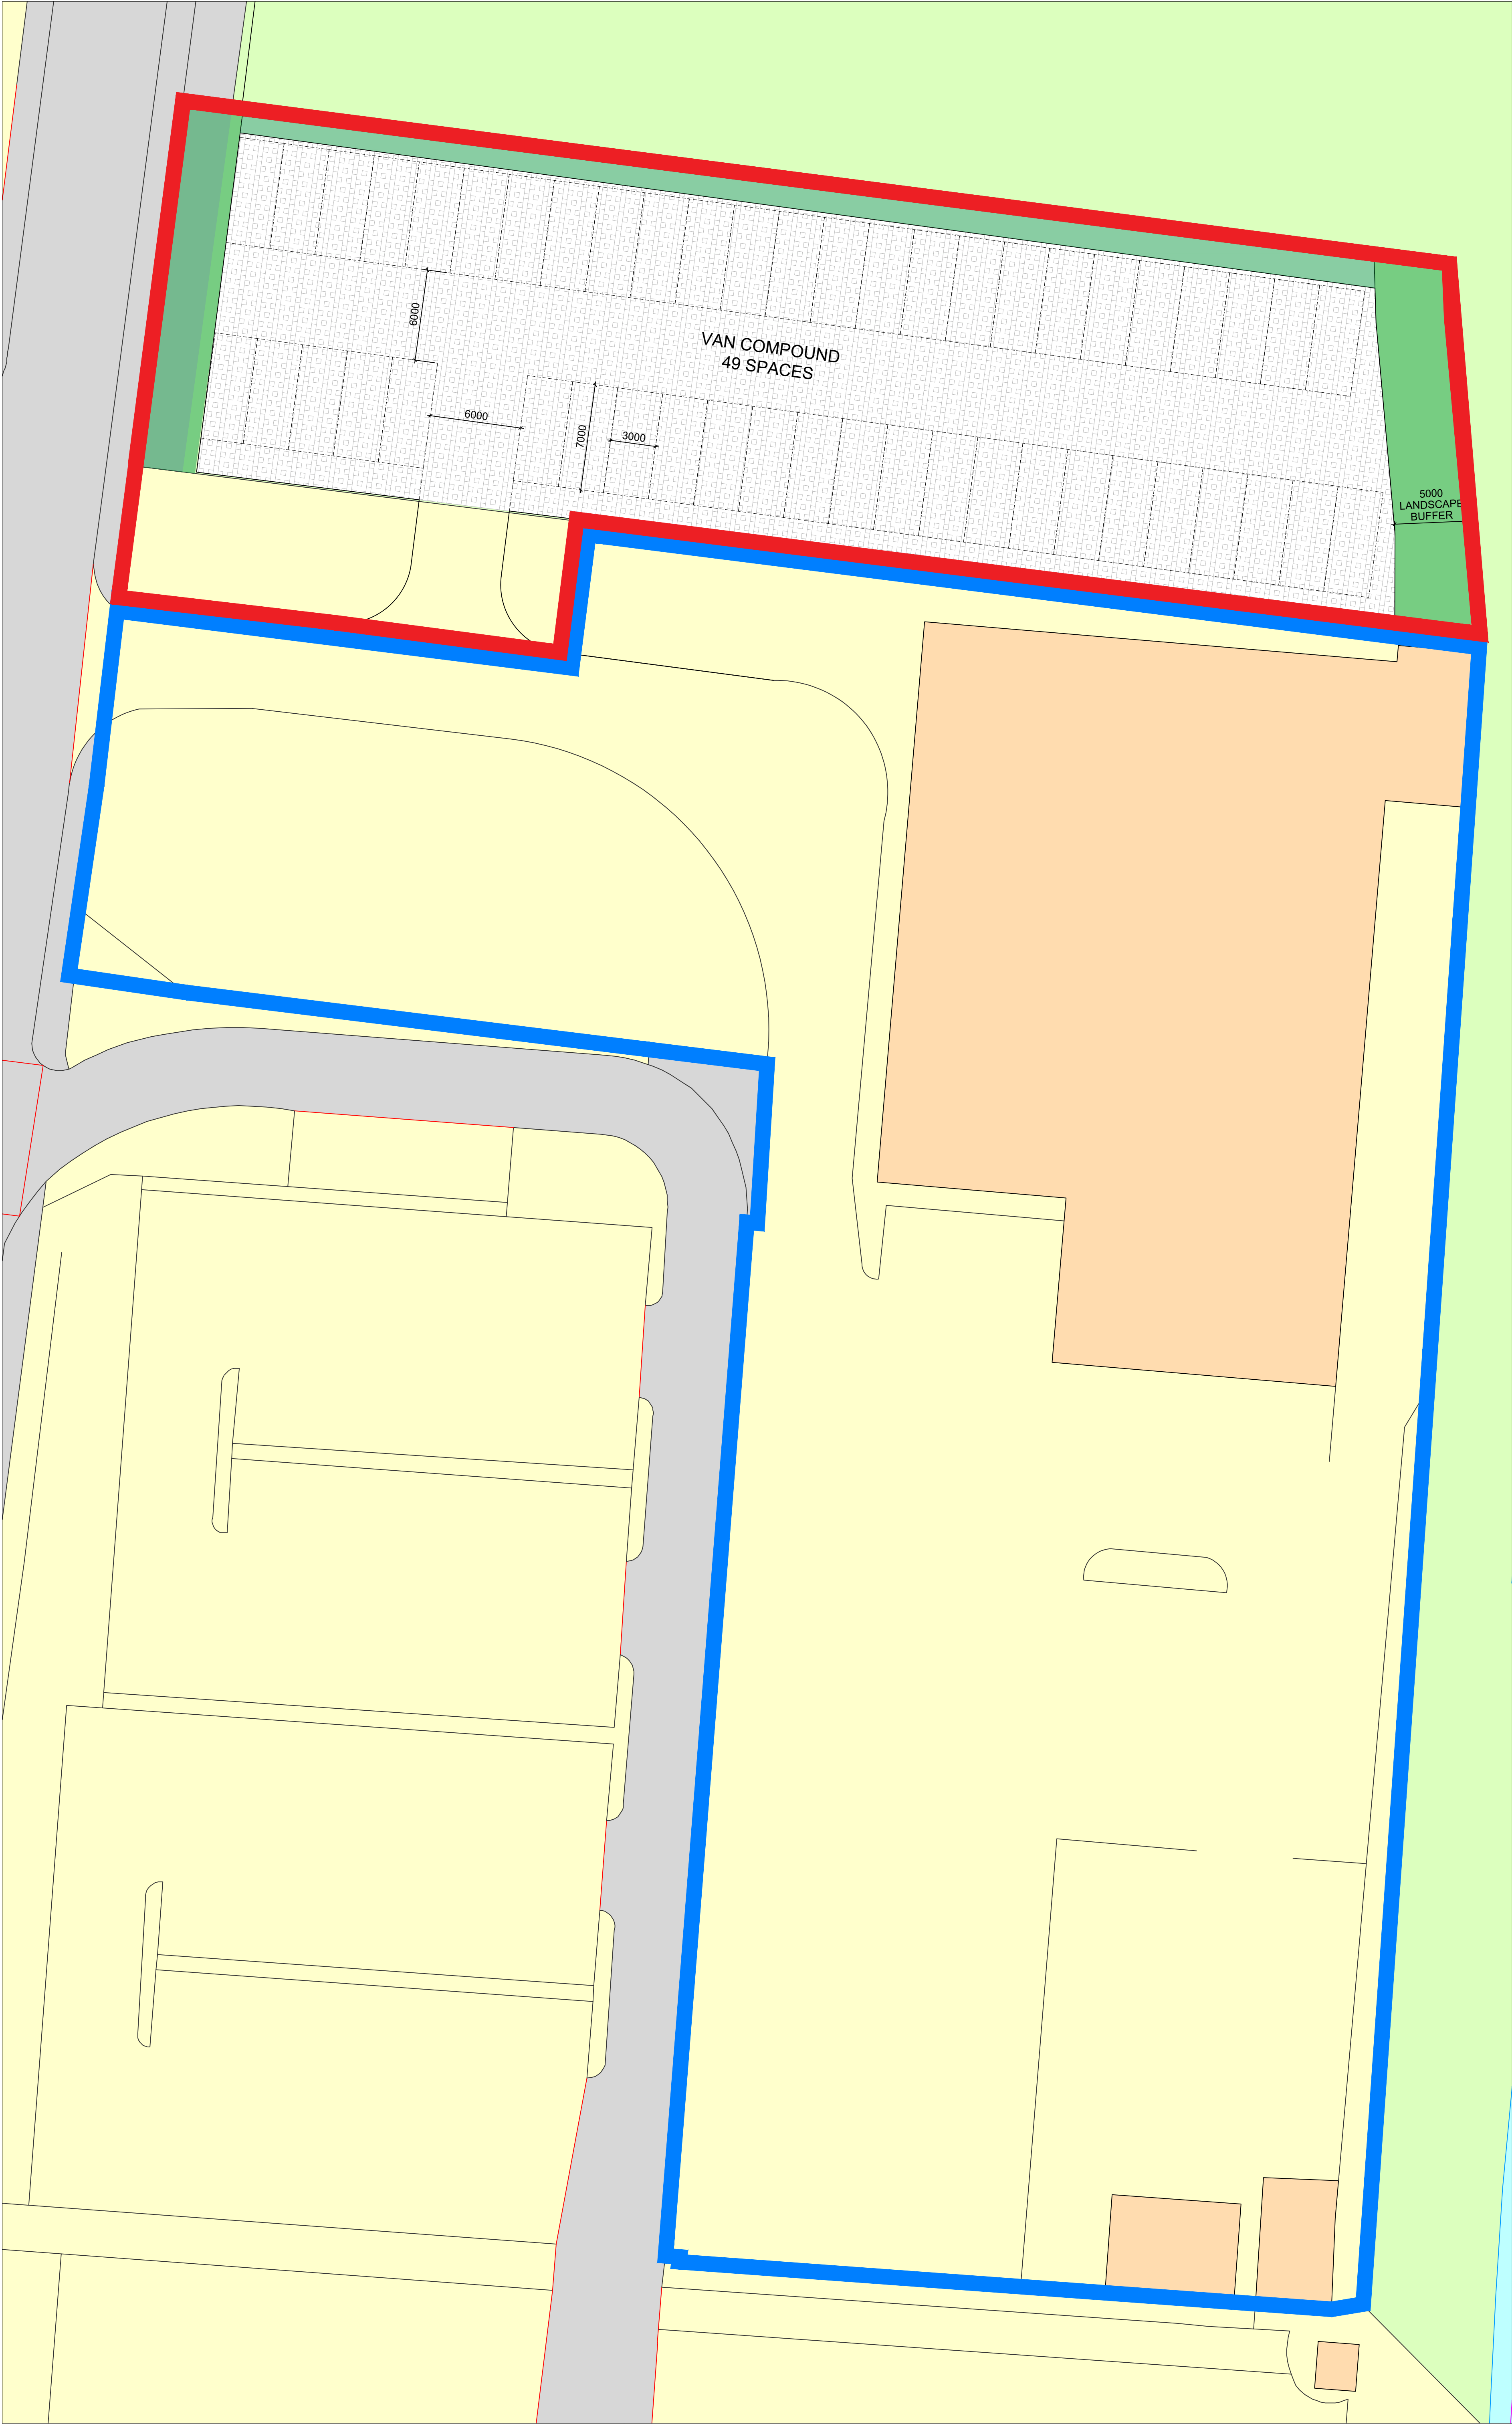

Notes

1. All sizes to be checked on site by the contractor prior to preparation of shop drawings or fabrication of parts
2. This drawing should not be scaled. Any discrepancies to be brought to the immediate attention of the architect.

PLANNING

B.	Western Boundary Landscape Strip added	NC	08/26
A.	Northern Boundary Landscape Strip added	NC	07/26
Rev.	Description	By	Date

OLA
Opfer Logan Architects

130 Cubie Street / Glasgow / G40 2AF /
t: (0141) 332 9300 Scotland e: info@olarchitects.com

Client HAGLEY BUILDING & CIVIL ENGINEERS LTD
STELLANTIS VAUXHALL

Project NEWPORT

Title SITE PLAN AS PROPOSED

Project No. 22625

Scale 1:200 A1

Drawing No. SP-01 Rev. B

Date APRIL 2026

Drawn By: NC Checked by: DW

COPYRIGHT OF DESIGN & DRAWING RESERVE

Unauthorized copying, distribution or reuse of this drawing without the written consent of OLA Ltd may constitute an infringement of copyright. If in doubt please contact OLA Ltd

