

OFFICE :
ARCHITECT DESIGNS
102 Ternata Drive,
Monmouth, NP25 5UY

Phone :
07714745395

E-mail :
myprojects@architectdesigns.co.uk

NOTES:

THIS DRAWING IS INDICATIVE ONLY
AND MUST NOT BE RELIED UPON
FOR CONSTRUCTION UNLESS THE
DRAWING IS NAMED AS
'CONSTRUCTION'.

ALL DIMENSIONS TO BE CHECKED
AND VERIFIED, WITH ANY
DISCREPANCIES REPORTED TO
ARCHITECT DESIGNS.

THIS DRAWING REMAINS THE
PROPERTY OF ARCHITECT DESIGNS
AND MUST NOT BE COPIED OR
REPRODUCED WITHOUT PRIOR
WRITTEN PERMISSION.

PROJECT TITLE

New Side Window

DRAWING TITLE:
Existing Elevations

CLIENT NAME:
Mr. Ali

CLIENT ADDRESS:
Flat B,
37 Cardiff Road, NP20 2EN

DRAWING No. 02 REVISION No. 00

DRAWN BY: LT DESIGNED BY: LT

Rev.No	DATE	REV. NOTE

SHEET SIZE: A3

SCALE: 1:100

DATE:
04.09.2026

THIS DRAWING IS A COPYRIGHT OF
ARCHITECT DESIGNS AND MUST NOT BE
DUPLICATE OR REPRODUCED WITHOUT
PERMISSION FROM THE COMPANY.

9/4/2026



EXISTING FRONT ELEVATION



EXISTING RIGHT SIDE ELEVATION

OFFICE :
ARCHITECT DESIGNS
102 Ternata Drive,
Monmouth, NP25 5UY

Phone :
07714745395

E-mail :
myprojects@architectdesigns.co.uk

NOTES:

THIS DRAWING IS INDICATIVE ONLY
AND MUST NOT BE RELIED UPON
FOR CONSTRUCTION UNLESS THE
DRAWING IS NAMED AS
'CONSTRUCTION'.

ALL DIMENSIONS TO BE CHECKED
AND VERIFIED, WITH ANY
DISCREPANCIES REPORTED TO
ARCHITECT DESIGNS.

THIS DRAWING REMAINS THE
PROPERTY OF ARCHITECT DESIGNS
AND MUST NOT BE COPIED OR
REPRODUCED WITHOUT PRIOR
WRITTEN PERMISSION.

PROJECT TITLE

New Side Window

DRAWING TITLE:
Existing Elevations

CLIENT NAME:
Mr. Ali

CLIENT ADDRESS:
Flat B,
37 Cardiff Road, NP20 2EN

DRAWING No. 03 REVISION No. 00

DRAWN BY: LT DESIGNED BY: LT

Rev.No	DATE	REV. NOTE


SHEET SIZE: A3

SCALE: 1:100


DATE:
04.09.2026

THIS DRAWING IS A COPYRIGHT OF
ARCHITECT DESIGNS AND MUST NOT BE
DUPLICATE OR REPRODUCED WITHOUT
PERMISSION FROM THE COMPANY.

9/4/2026

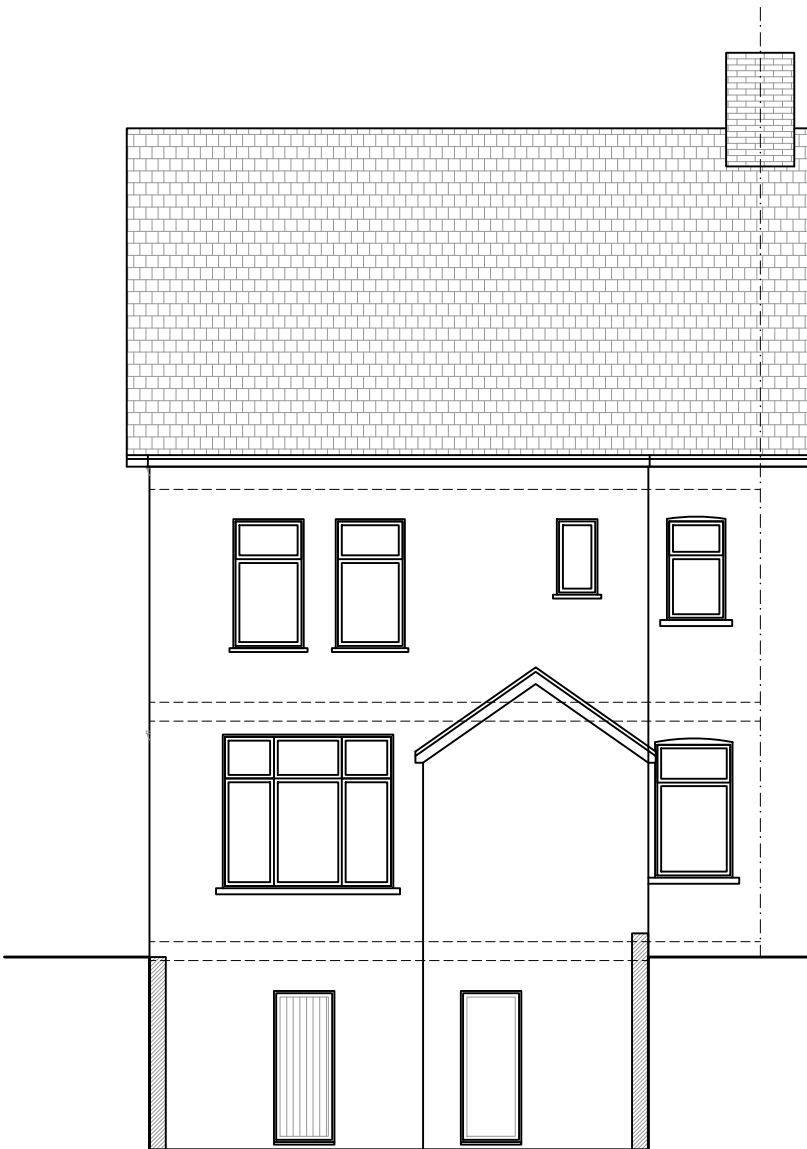

EXISTING REAR ELEVATION

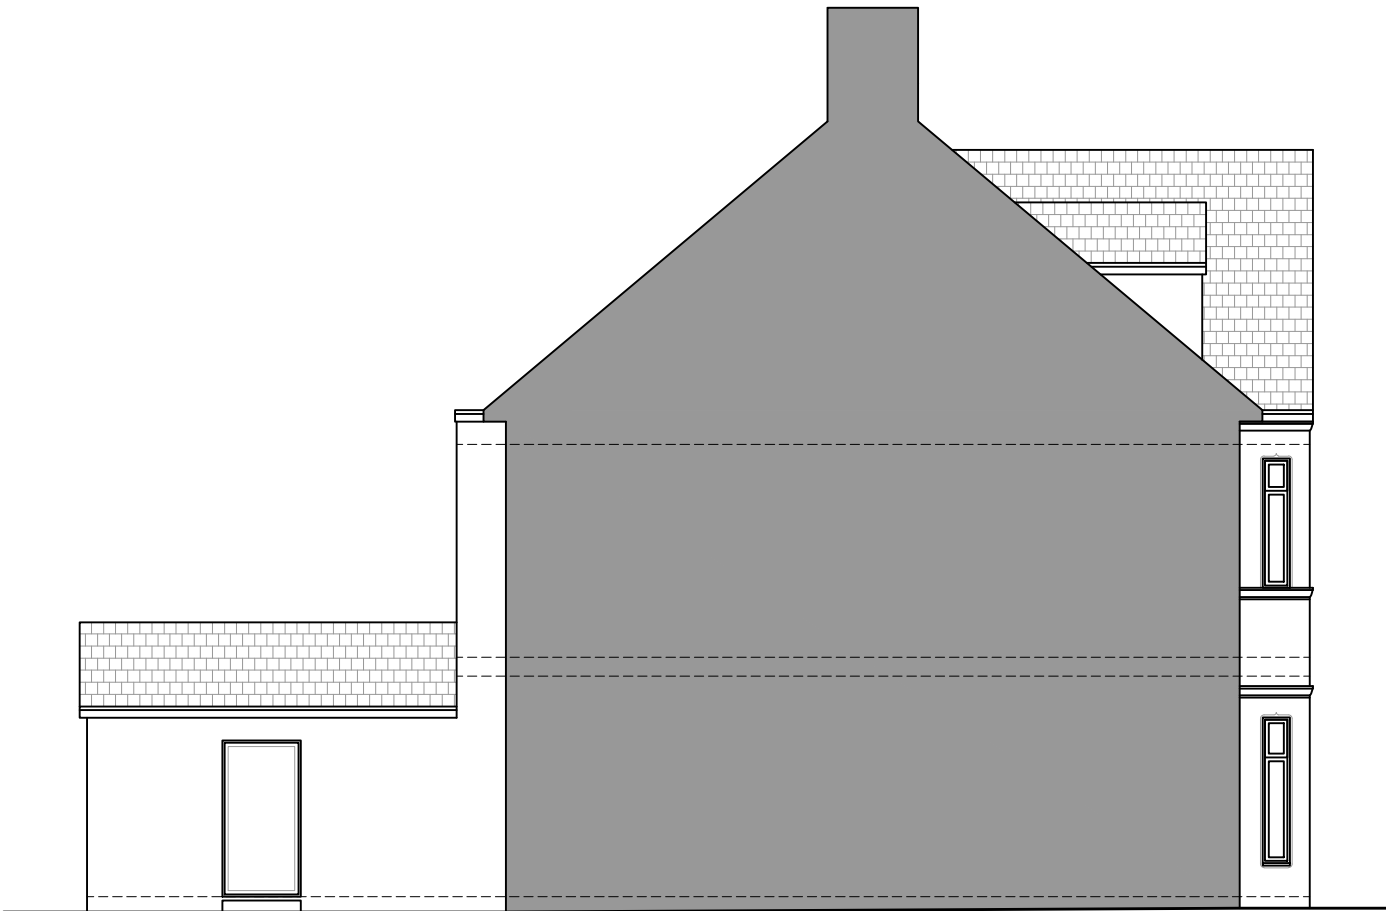

EXISTING LEFT SIDE ELEVATION

OFFICE :
ARCHITECT DESIGNS
102 Ternata Drive,
Monmouth, NP25 5UY

Phone :
07714745395

E-mail :
myprojects@architectdesigns.co.uk

NOTES:

THIS DRAWING IS INDICATIVE ONLY
AND MUST NOT BE RELIED UPON
FOR CONSTRUCTION UNLESS THE
DRAWING IS NAMED AS
'CONSTRUCTION'.

ALL DIMENSIONS TO BE CHECKED
AND VERIFIED, WITH ANY
DISCREPANCIES REPORTED TO
ARCHITECT DESIGNS.

THIS DRAWING REMAINS THE
PROPERTY OF ARCHITECT DESIGNS
AND MUST NOT BE COPIED OR
REPRODUCED WITHOUT PRIOR
WRITTEN PERMISSION.

PROJECT TITLE

New Side Window

DRAWING TITLE:
Existing Floor Plans

CLIENT NAME:
Mr. Ali

CLIENT ADDRESS:
Flat B,
37 Cardiff Road, NP20 2EN

DRAWING No. 01 REVISION No. 00

DRAWN BY: LT DESIGNED BY: LT


Rev.No	DATE	REV. NOTE

SHEET SIZE: A3

SCALE: 1:100

DATE:
10.09.2026

THIS DRAWING IS A COPYRIGHT OF
ARCHITECT DESIGNS AND MUST NOT BE
DUPLICATE OR REPRODUCED WITHOUT
PERMISSION FROM THE COMPANY.

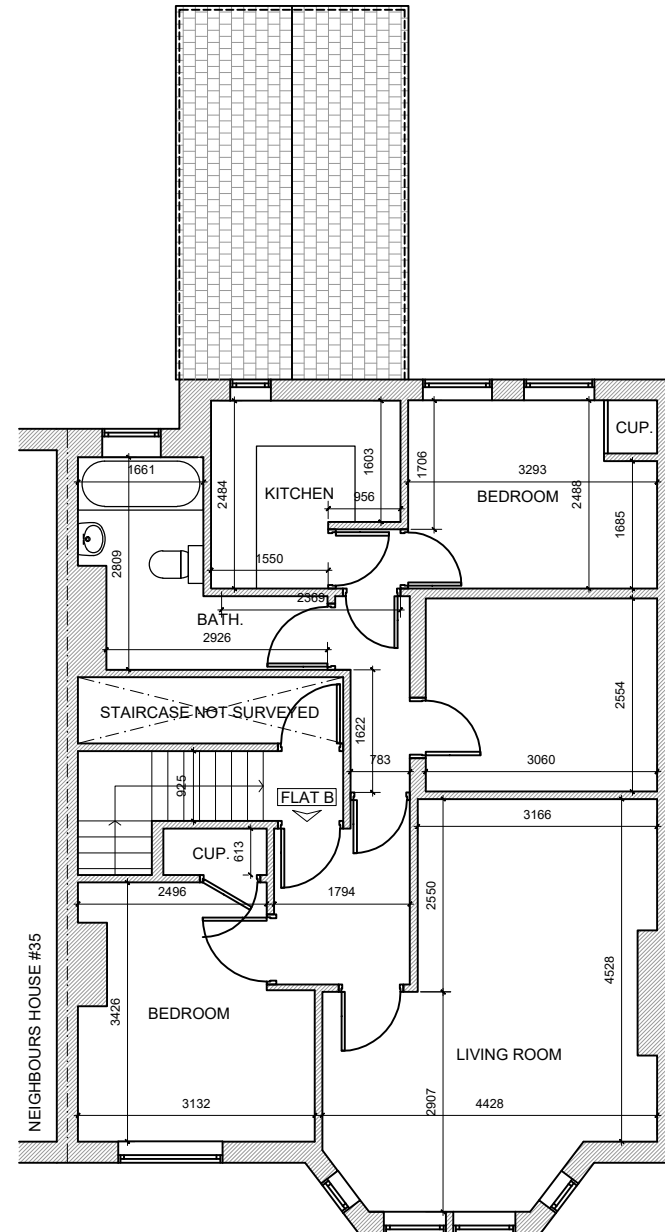

EXISTING FIRST FLOOR PLAN

OFFICE :
ARCHITECT DESIGNS
102 Ternata Drive,
Monmouth, NP25 5UY

Phone :
07714745395

E-mail :
myprojects@architectdesigns.co.uk

NOTES:

THIS DRAWING IS INDICATIVE ONLY
AND MUST NOT BE RELIED UPON
FOR CONSTRUCTION UNLESS THE
DRAWING IS NAMED AS
'CONSTRUCTION'.

ALL DIMENSIONS TO BE CHECKED
AND VERIFIED, WITH ANY
DISCREPANCIES REPORTED TO
ARCHITECT DESIGNS.

THIS DRAWING REMAINS THE
PROPERTY OF ARCHITECT DESIGNS
AND MUST NOT BE COPIED OR
REPRODUCED WITHOUT PRIOR
WRITTEN PERMISSION.

PROJECT TITLE

New Side Window

DRAWING TITLE:
Proposed Elevations

CLIENT NAME:
Mr. Ali

CLIENT ADDRESS:
Flat B,
37 Cardiff Road, NP20 2EN

DRAWING No. 05 REVISION No. 00

DRAWN BY: LT DESIGNED BY: NB

Rev.No	DATE	REV. NOTE

SHEET SIZE: A3


SCALE: 1:100

DATE:
14.09.2026

THIS DRAWING IS A COPYRIGHT OF
ARCHITECT DESIGNS AND MUST NOT BE
DUPLICATE OR REPRODUCED WITHOUT
PERMISSION FROM THE COMPANY.



PROPOSED FRONT ELEVATION

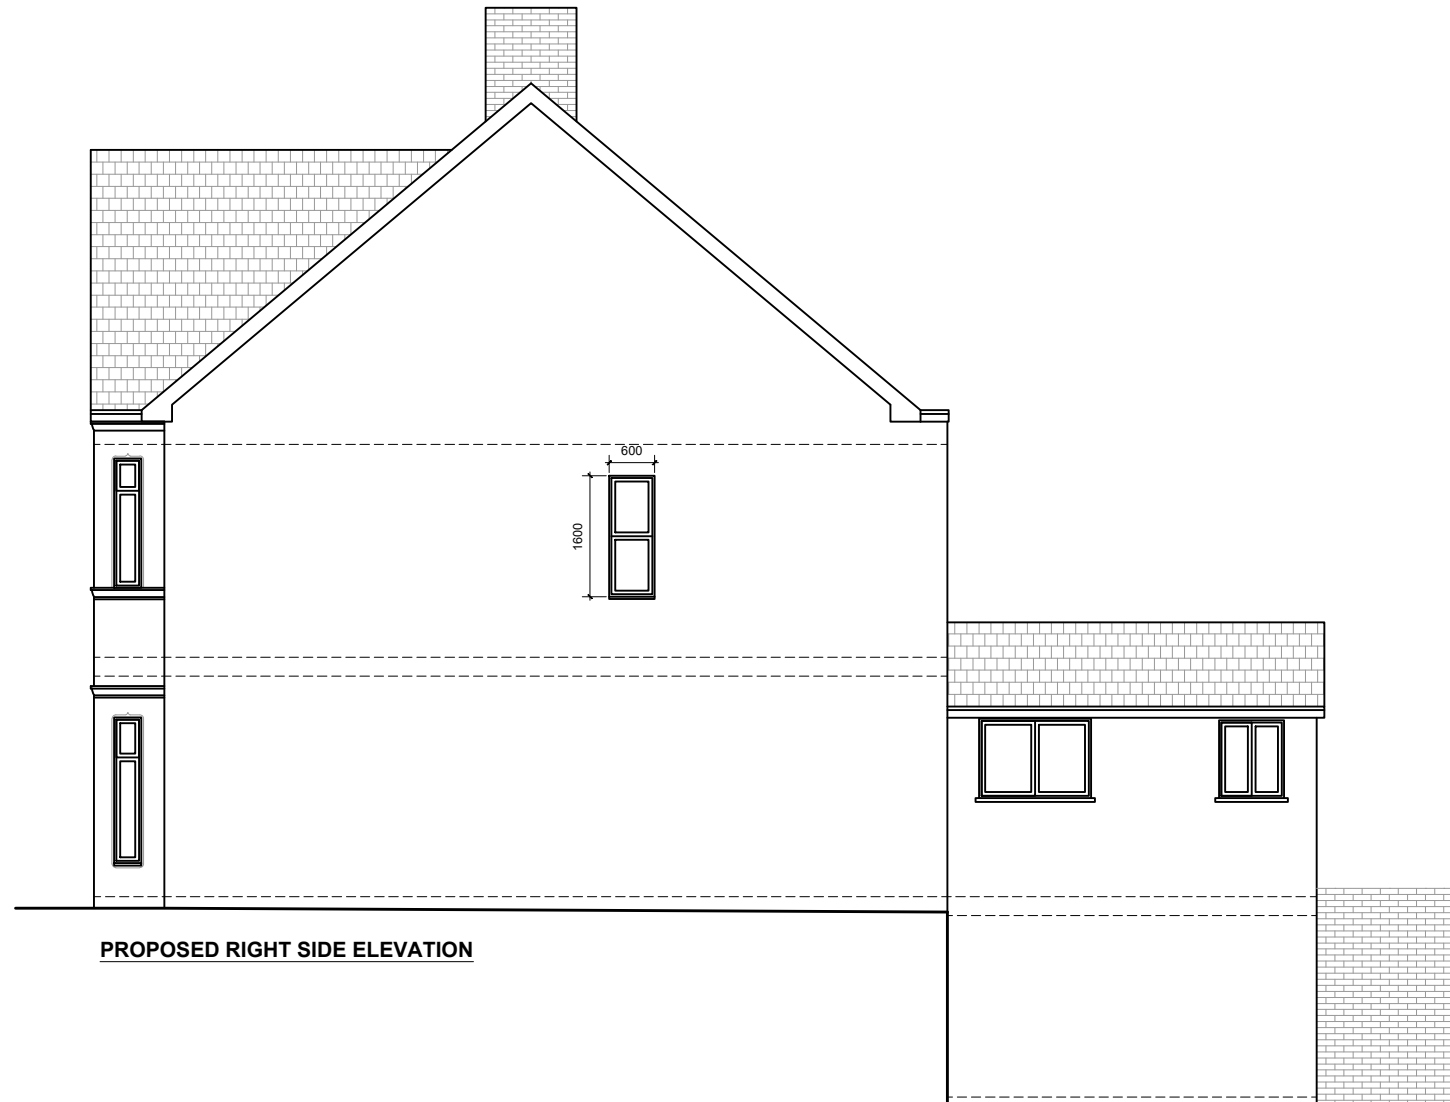

PROPOSED RIGHT SIDE ELEVATION

OFFICE :
ARCHITECT DESIGNS
102 Ternata Drive,
Monmouth, NP25 5UY

Phone :
07714745395

E-mail :
myprojects@architectdesigns.co.uk

NOTES:

THIS DRAWING IS INDICATIVE ONLY
AND MUST NOT BE RELIED UPON
FOR CONSTRUCTION UNLESS THE
DRAWING IS NAMED AS
'CONSTRUCTION'.

ALL DIMENSIONS TO BE CHECKED
AND VERIFIED, WITH ANY
DISCREPANCIES REPORTED TO
ARCHITECT DESIGNS.

THIS DRAWING REMAINS THE
PROPERTY OF ARCHITECT DESIGNS
AND MUST NOT BE COPIED OR
REPRODUCED WITHOUT PRIOR
WRITTEN PERMISSION.

PROJECT TITLE

New Side Window

DRAWING TITLE:
Proposed Elevations

CLIENT NAME:
Mr. Ali

CLIENT ADDRESS:
Flat B,
37 Cardiff Road, NP20 2EN

DRAWING No. 06 REVISION No. 00

DRAWN BY: LT DESIGNED BY: NB

Rev.No	DATE	REV. NOTE


SHEET SIZE: A3

SCALE: 1:100


DATE:
14.09.2026

THIS DRAWING IS A COPYRIGHT OF
ARCHITECT DESIGNS AND MUST NOT BE
DUPLICATE OR REPRODUCED WITHOUT
PERMISSION FROM THE COMPANY.

9/14/2026

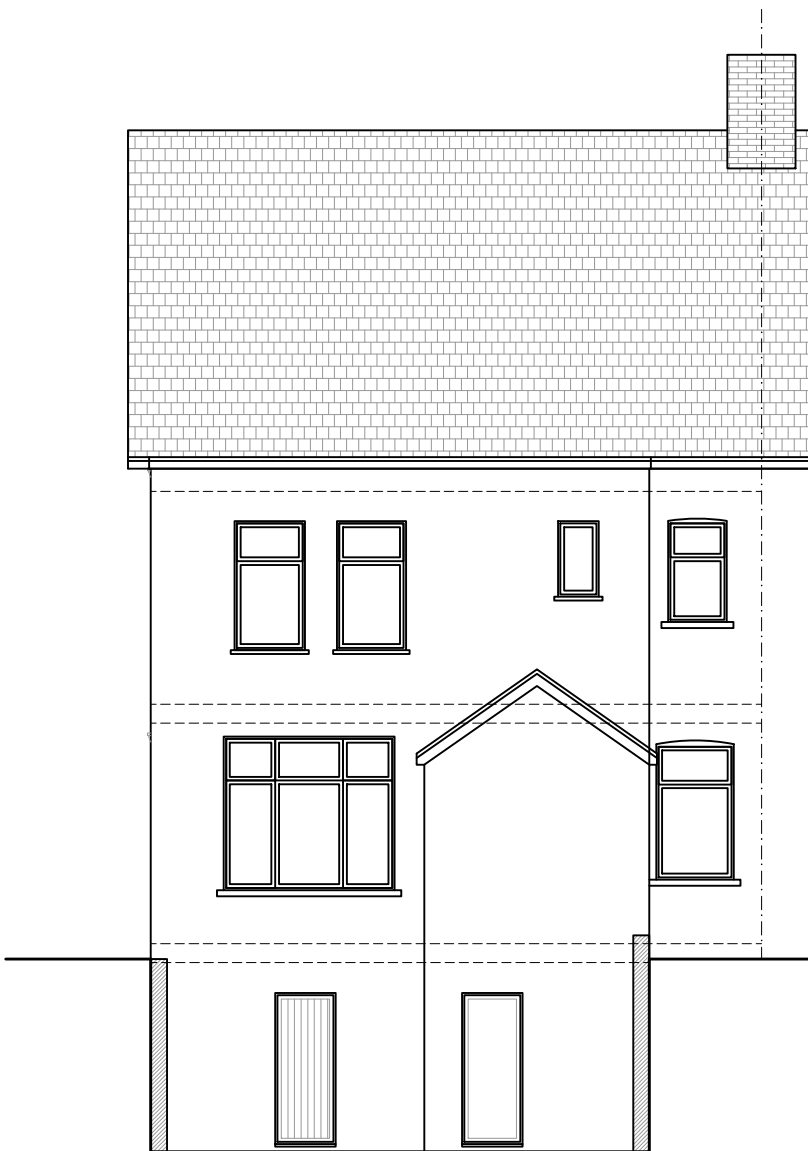

PROPOSED REAR ELEVATION

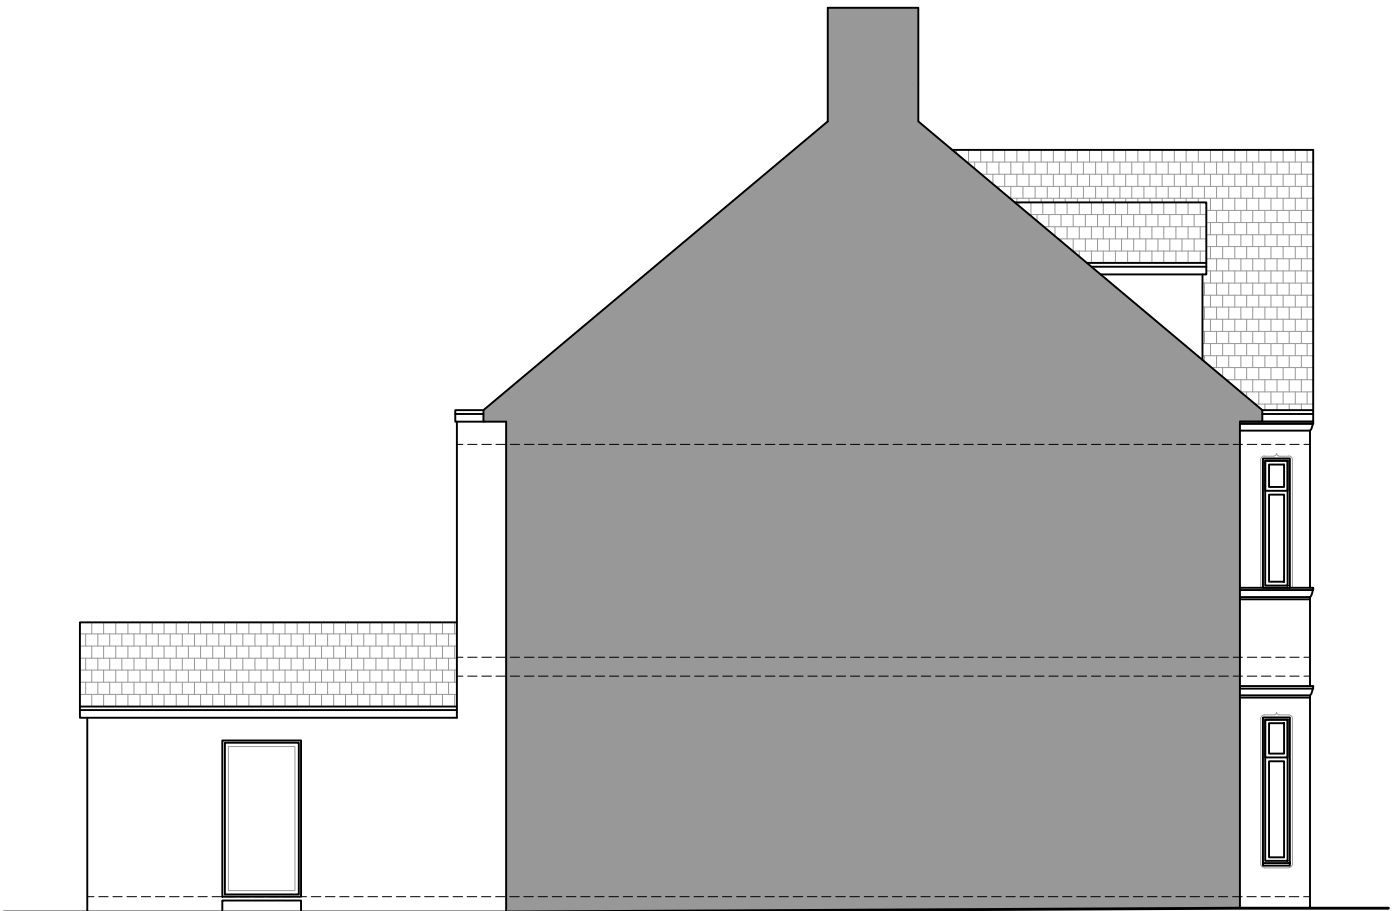

PROPOSED LEFT SIDE ELEVATION

OFFICE :
ARCHITECT DESIGNS
102 Ternata Drive,
Monmouth, NP25 5UY

Phone :
07714745395

E-mail :
myprojects@architectdesigns.co.uk

NOTES:

THIS DRAWING IS INDICATIVE ONLY
AND MUST NOT BE RELIED UPON
FOR CONSTRUCTION UNLESS THE
DRAWING IS NAMED AS
'CONSTRUCTION'.

ALL DIMENSIONS TO BE CHECKED
AND VERIFIED, WITH ANY
DISCREPANCIES REPORTED TO
ARCHITECT DESIGNS.

THIS DRAWING REMAINS THE
PROPERTY OF ARCHITECT DESIGNS
AND MUST NOT BE COPIED OR
REPRODUCED WITHOUT PRIOR
WRITTEN PERMISSION.

PROJECT TITLE

New Side Window

DRAWING TITLE:
Proposed Floor Plans

CLIENT NAME:
Mr. Ali

CLIENT ADDRESS:
Flat B,
37 Cardiff Road, NP20 2EN

DRAWING No.
04

REVISION No.
00

DRAWN BY:
LT

DESIGNED BY:
NB


Rev.No	DATE	REV. NOTE

SHEET SIZE: A3

SCALE: 1:100

DATE:
14.09.2026

THIS DRAWING IS A COPYRIGHT OF
ARCHITECT DESIGNS AND MUST NOT BE
DUPLICATE OR REPRODUCED WITHOUT
PERMISSION FROM THE COMPANY.

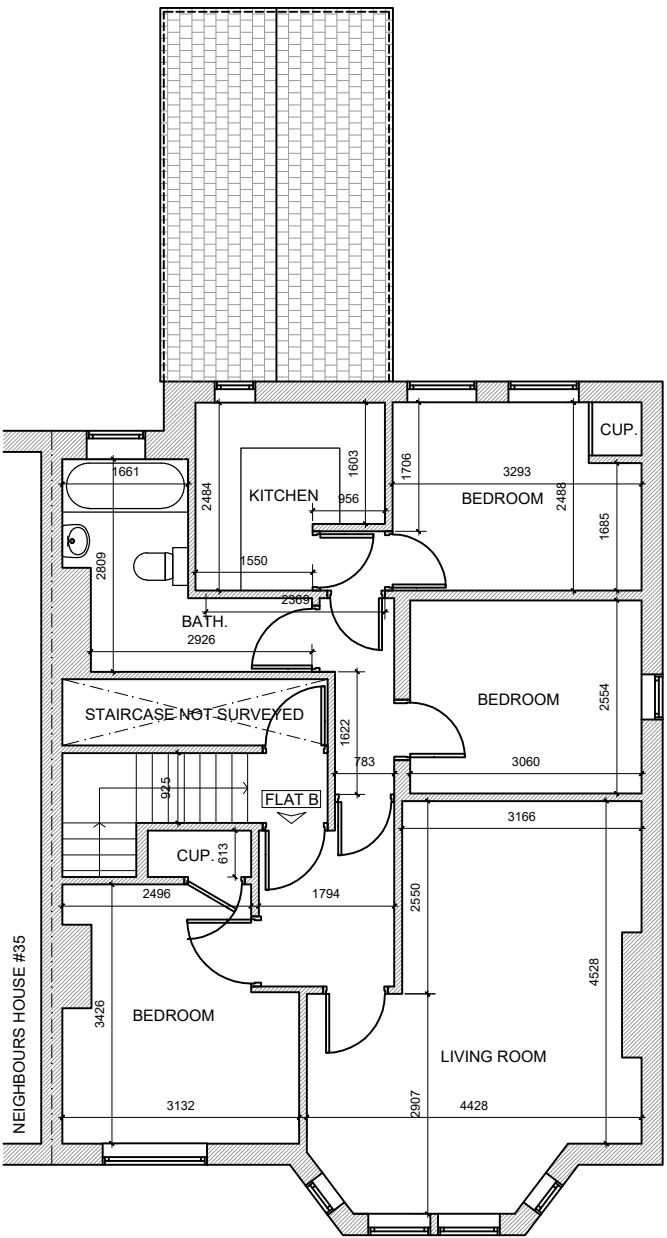

PROPOSED FIRST FLOOR PLAN