


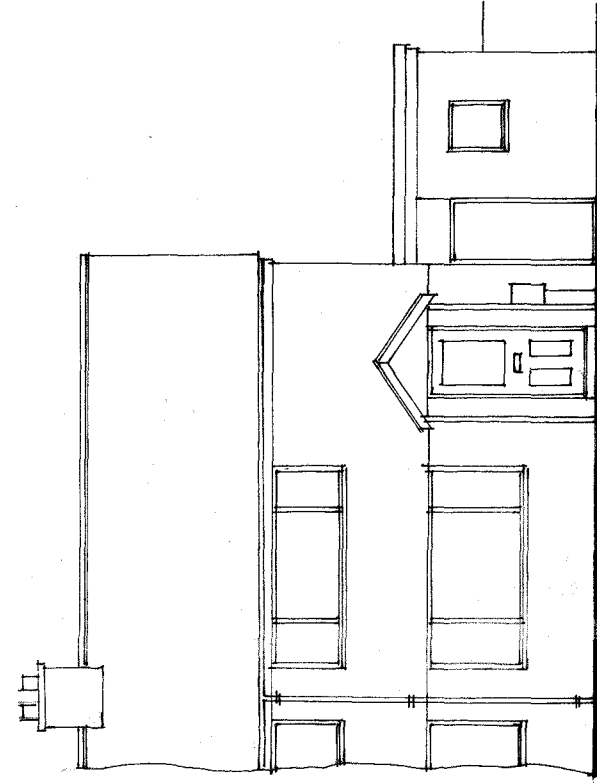

Existing front elevation

SCALE 1:100

EXISTING WALL, ROOF FINISHES ETC.

ROOFS

Concrete tiles to main roof with mineral felt roof covering to outbuilding.

WALLS

Render and spar

WINDOWS/DOORS


White uPVC

BARGE AND FASCIA BOARDS


White uPVC

RAINWATER GOODS


White uPVC

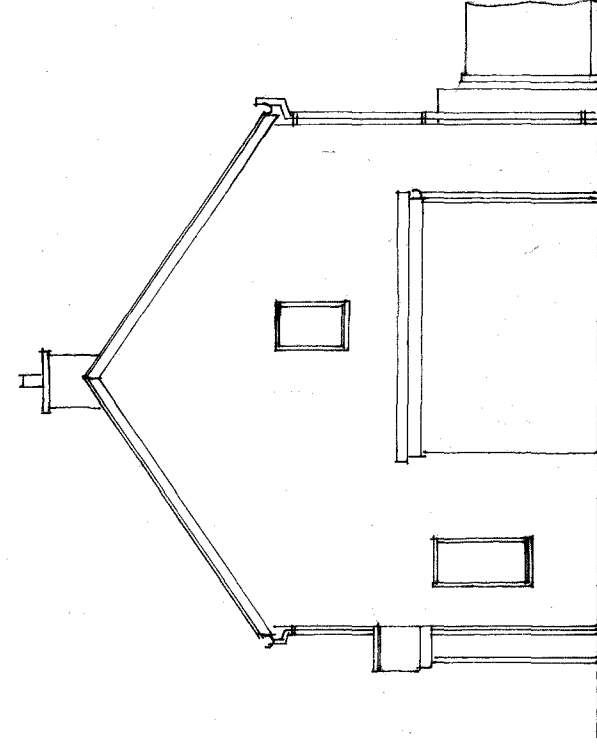

Existing side elevation

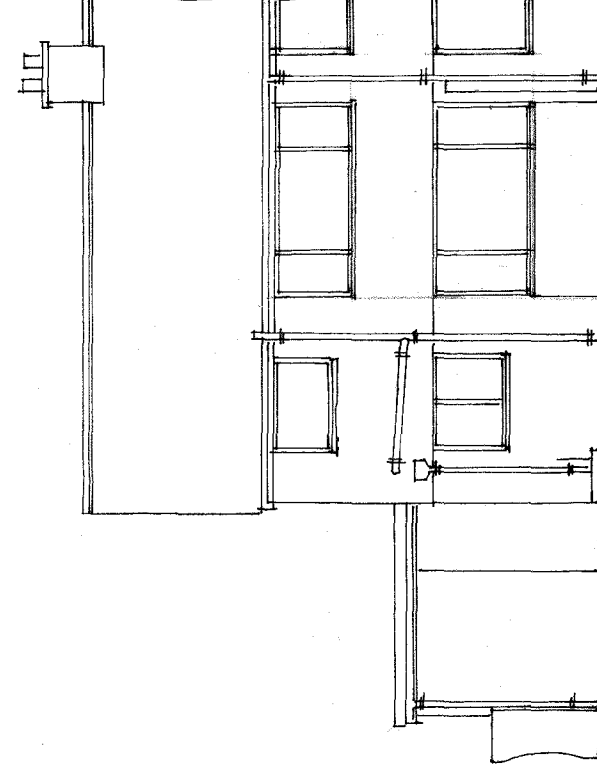


Existing rear elevation

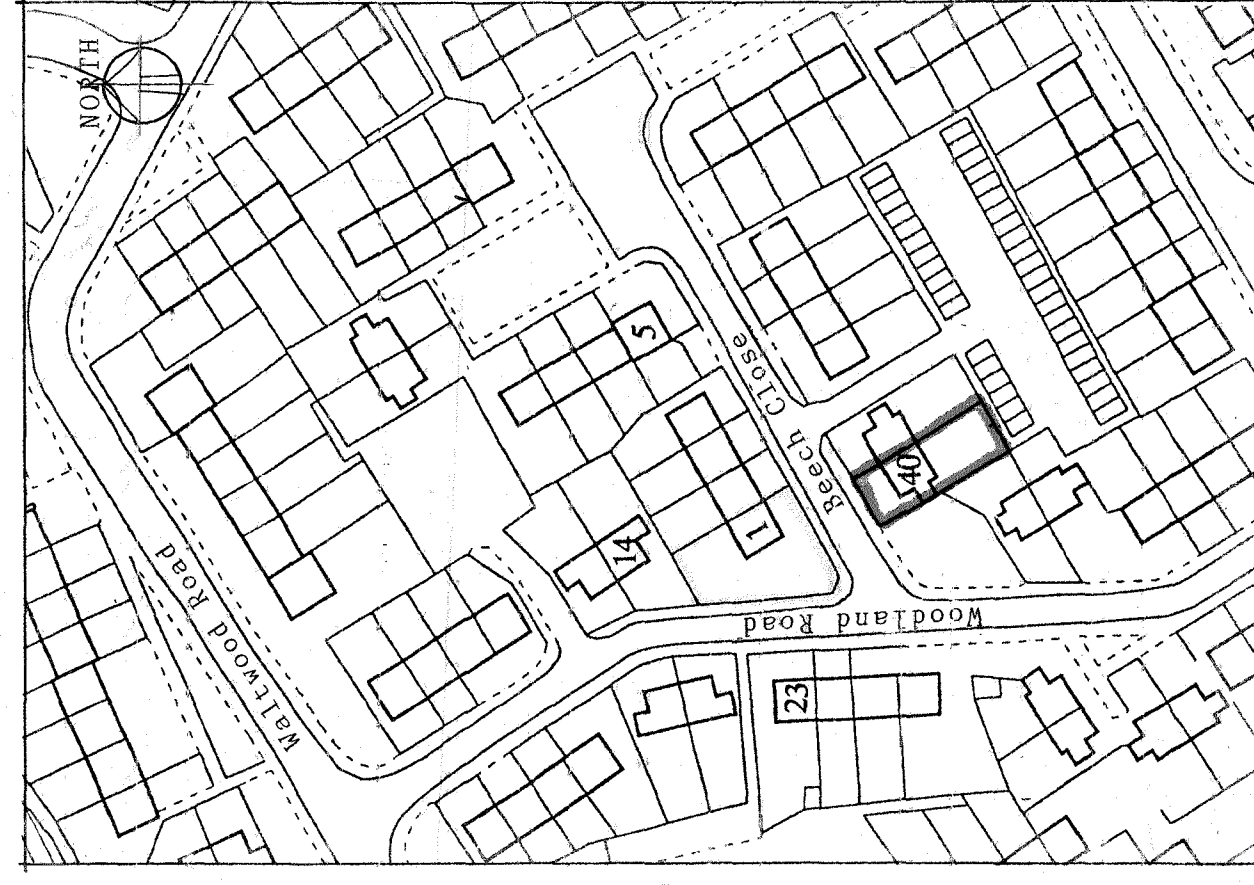

Site location plan

SCALE 1:1250

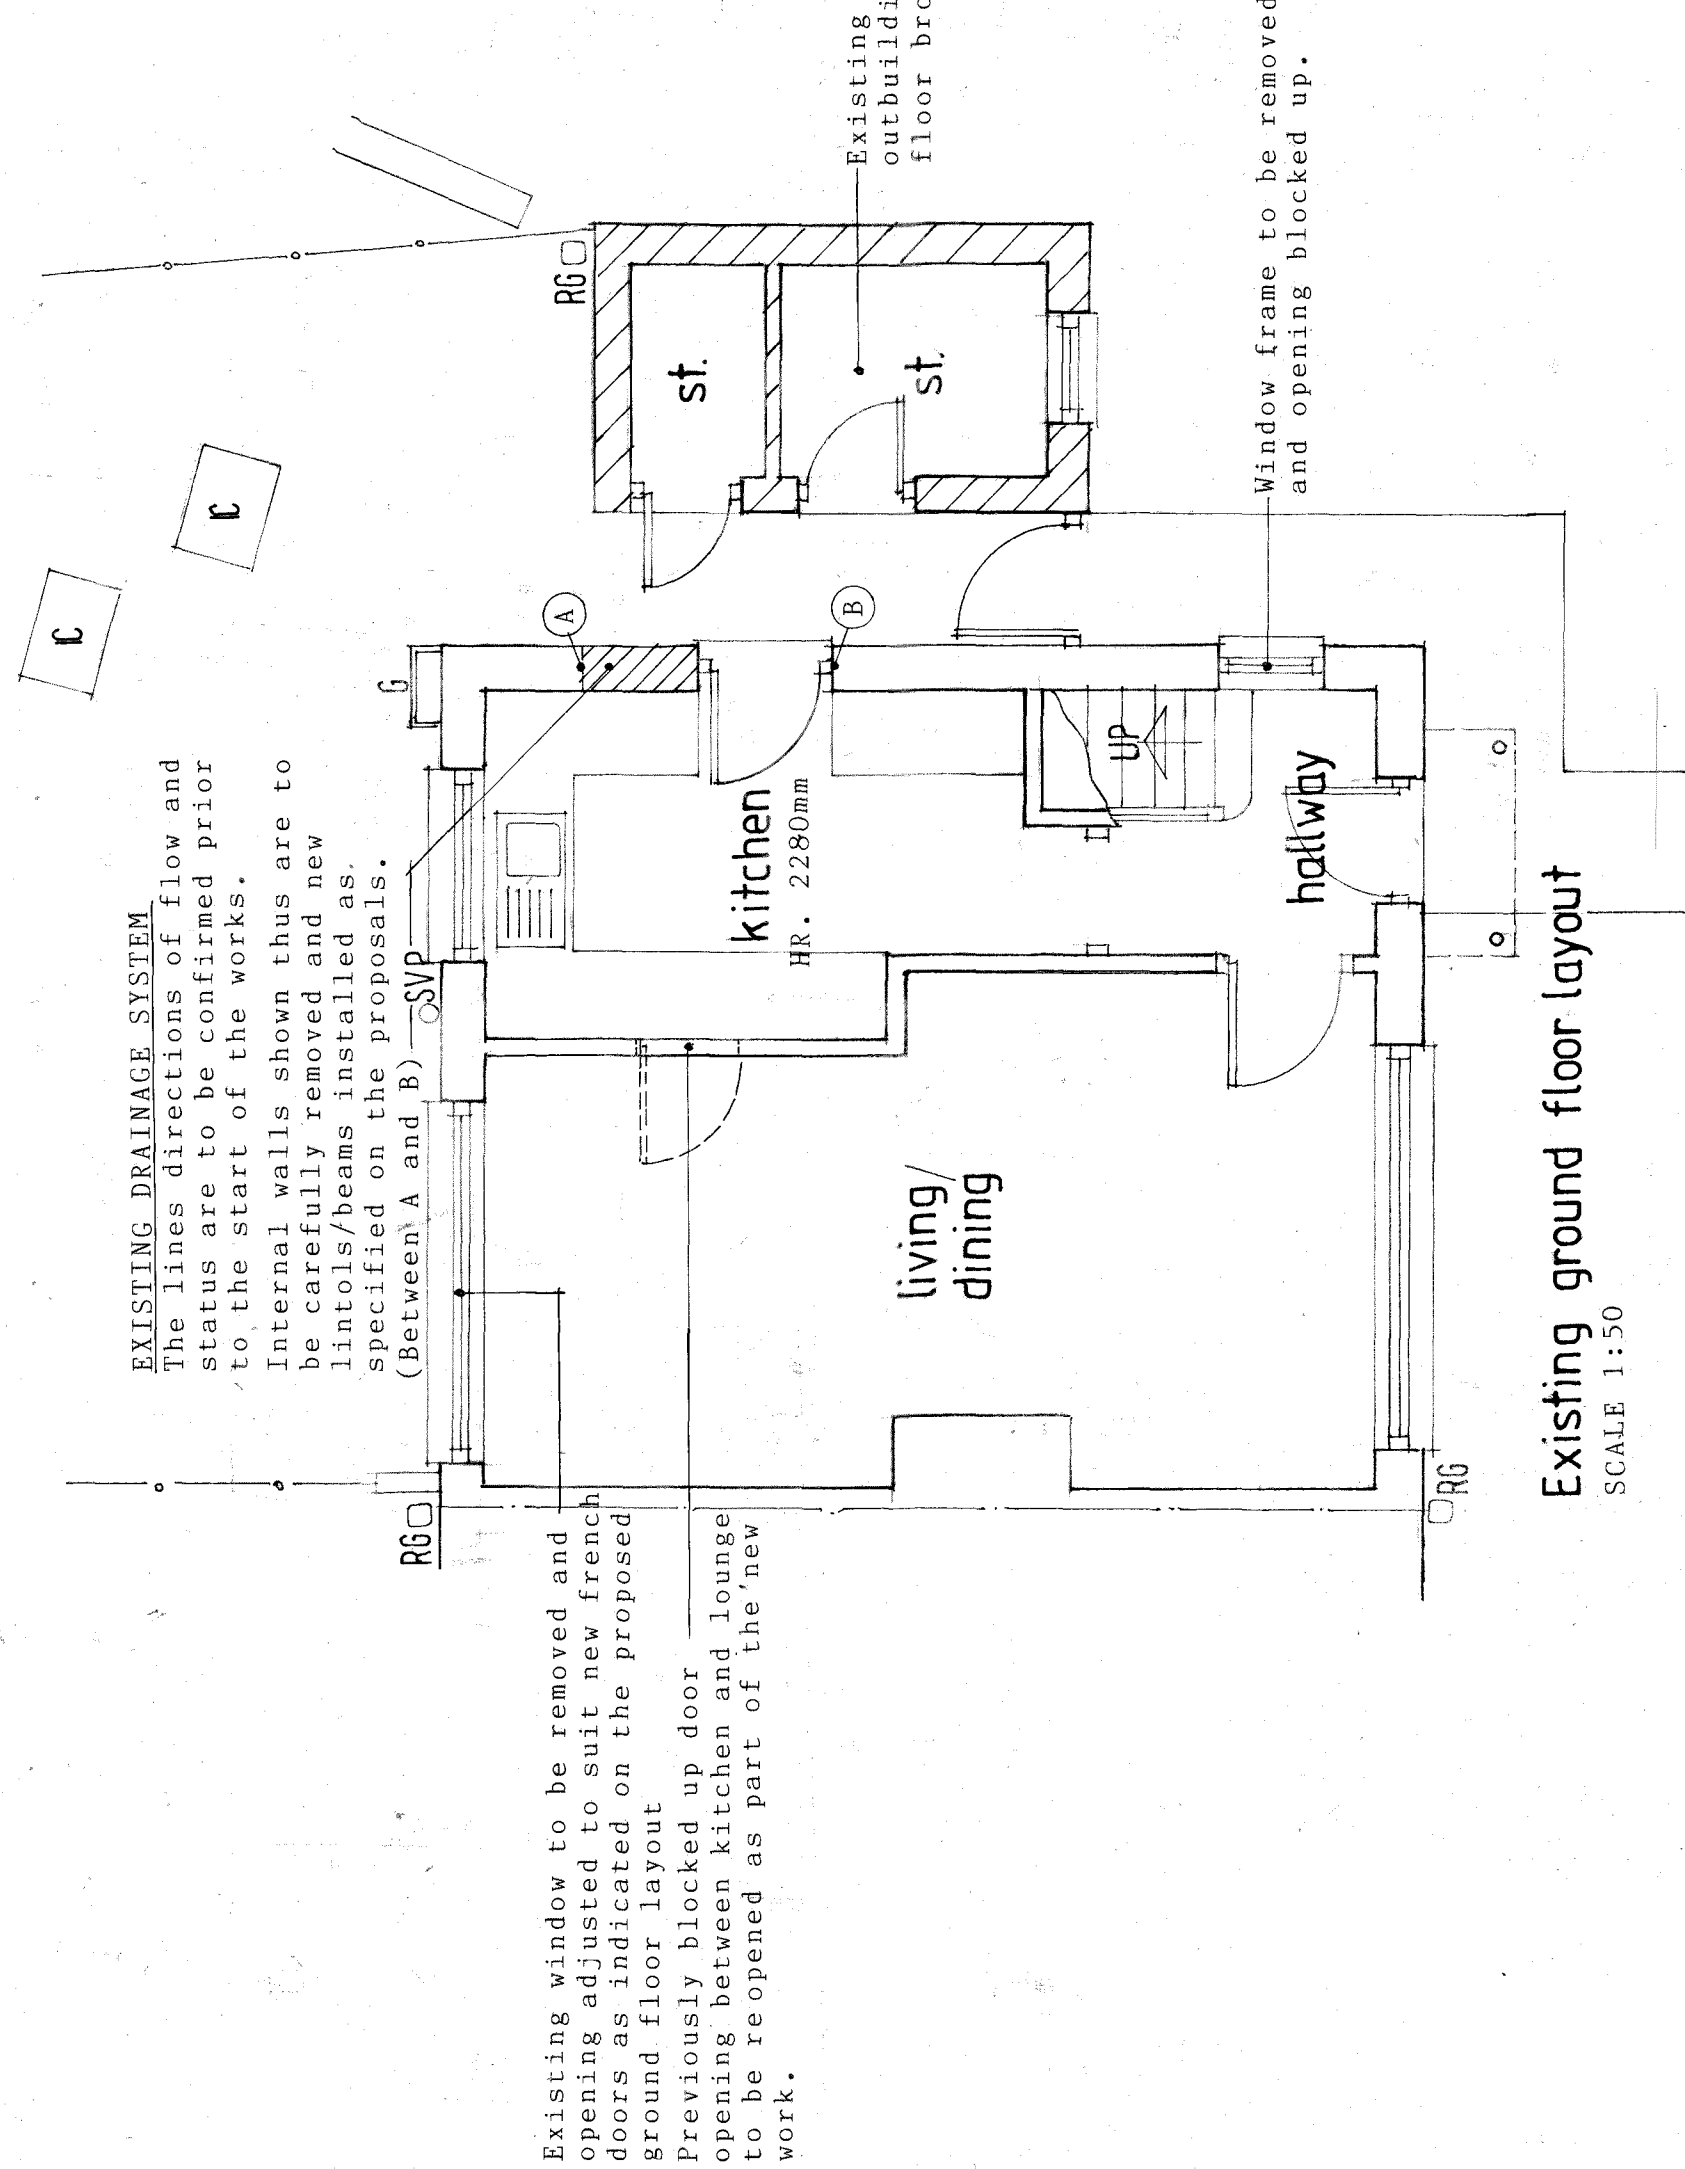

Existing ground floor layout

SCALE 1:50

Revisions

Proposal

Single storey side extension

Address

40 Beech Close

Underwood

Llanmartin

Newport

Classification

**Existing floor layout, elevations,
site and block plans**

Drawing number

1040(01)25