


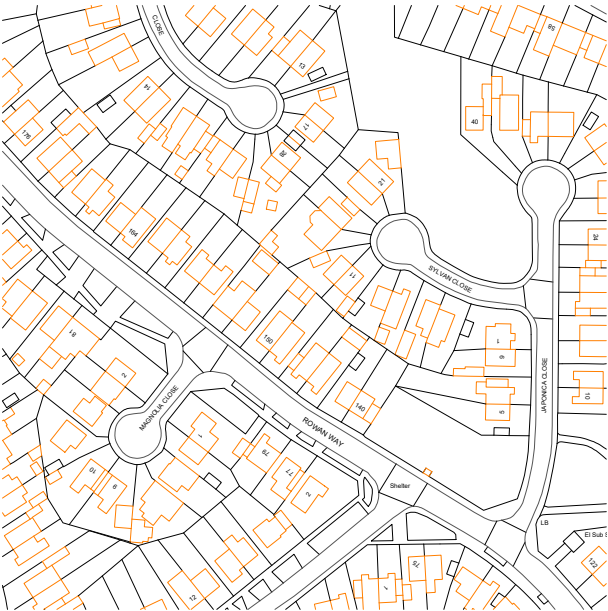

SITE LOCATION PLAN

(Scale 1:250)



EXISTING SITE PLAN


(Scale 1:500)



PROPOSED SITE PLAN

(Scale 1:500)


EXISTING RETAINING WALL

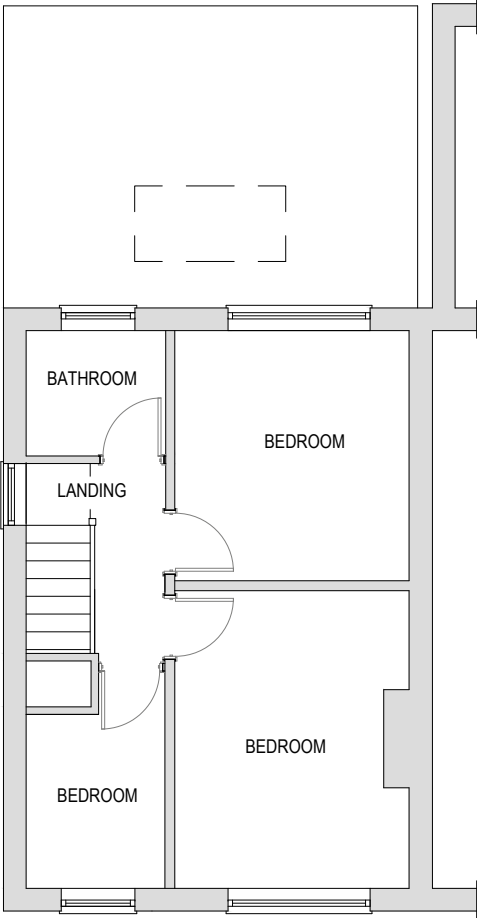

EXISTING FIRST FLOOR LAYOUT

(Scale 1:50)


EXISTING RETAINING WALL

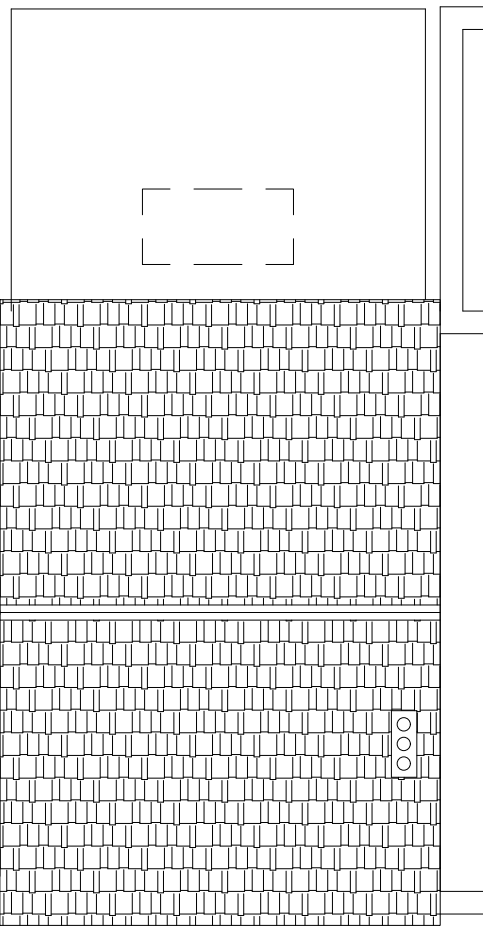

EXISTING ROOF LAYOUT


(Scale 1:50)

EXISTING RETAINING WALL

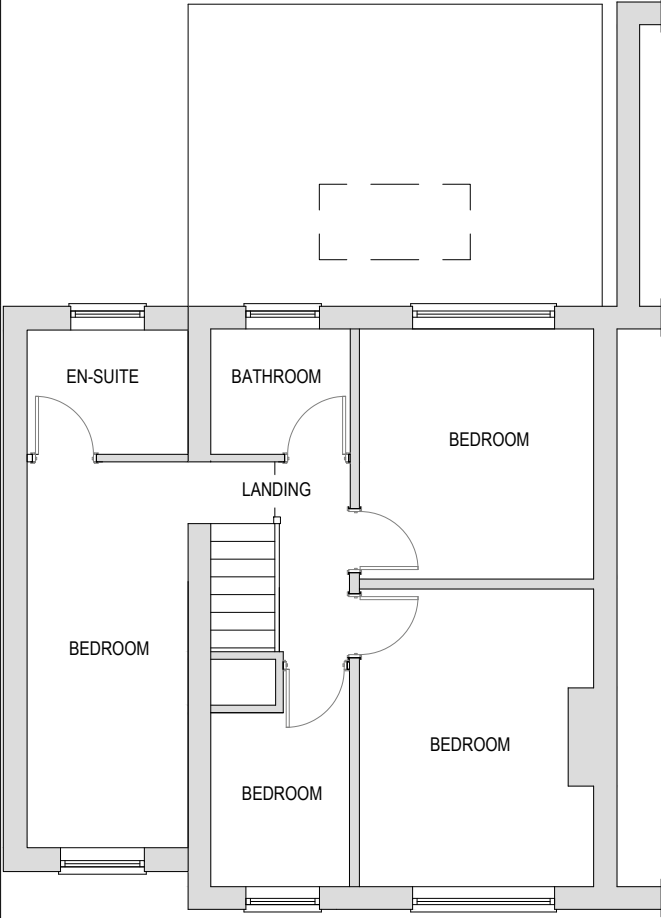

PROPOSED FIRST FLOOR LAYOUT

(Scale 1:50)

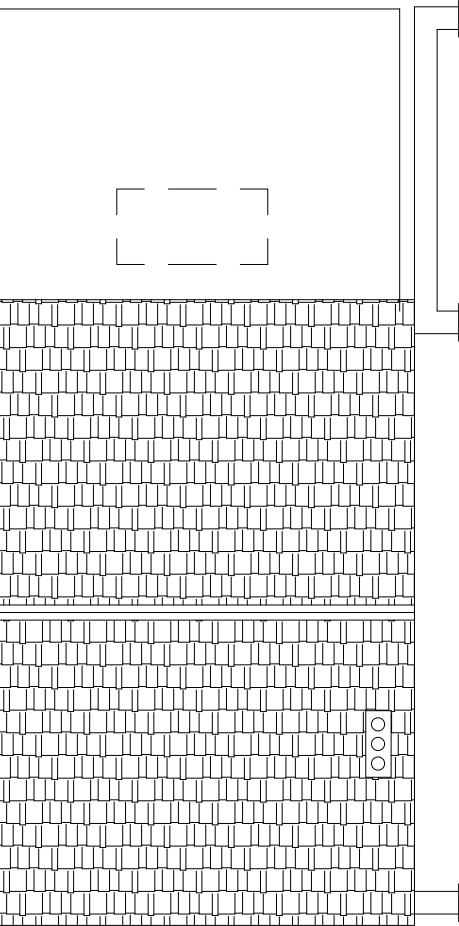

PROPOSED ROOF LAYOUT

(Scale 1:50)

INDIES STRUCTURES

INDIES STRUCTURES

Pembroke House
Ty Coch Lane,
Llantarnam Park Close,
Cwmbran, np44 3au

enquires@indiesstructures.co.uk
uk+07784160514
indiesstructures.co.uk

notes

- Drawings are based on survey data and may not accurately represent what is physically present.
- Do not scale from this drawing. All dimensions to be site verified by the contractor before proceeding.
- All dimensions are in millimetres unless noted otherwise.
- Your Practice Name Ltd shall be notified in writing of any discrepancies.

revisions

REV	DATE	DRAWN	APP.	NOTES
-----	------	-------	------	-------

-	-	-	-	-

status: **PLANNING**

client: **MR CRAIG TOBIN**

project: **150 ROWAN WAY
NEWPORT, NP20 6JT**

title: **GENERAL
ARRANGEMENT PLAN**

revision: **-**

drawn by: **LT**

approved by: **LT**

date: **01/02/25**

job no: **104693**

scale + size: **1:100 @ A1**

drawing no:

S-1004