


This drawing, electronic file & content is copyright of Benham Architects.
All rights reserved. You may not, except with our express written permission, copy, distribute or commercially exploit the content, nor may you transmit it or store it in a website or other form of electronic retrieval system.
Do not scale from this drawing. All dimensions to be checked onsite prior to commencement of works.



A	Issued for Planning	BA	09.05.2025
Rev	Description	Issued by	Date
Originator			
BENHAM ARCHITECTS			
13 St Andrew's Crescent			
Suite 7			
Cardiff			
CP10 3DB			
07970 035 735			
design@benhamarchitects.com			
Scale			
1:200, 1:50, 1:1000			
Status			
PLANNING			
Drawing Title			
HOUSE AT MICHAELSTON Y FEDW			
Client			
NIGEL			
Drawing Title			
EXISTING			
Drawing Number			
2403 - E - 0002 - A			

EXISTING GROUND FLOOR PLAN 1:50

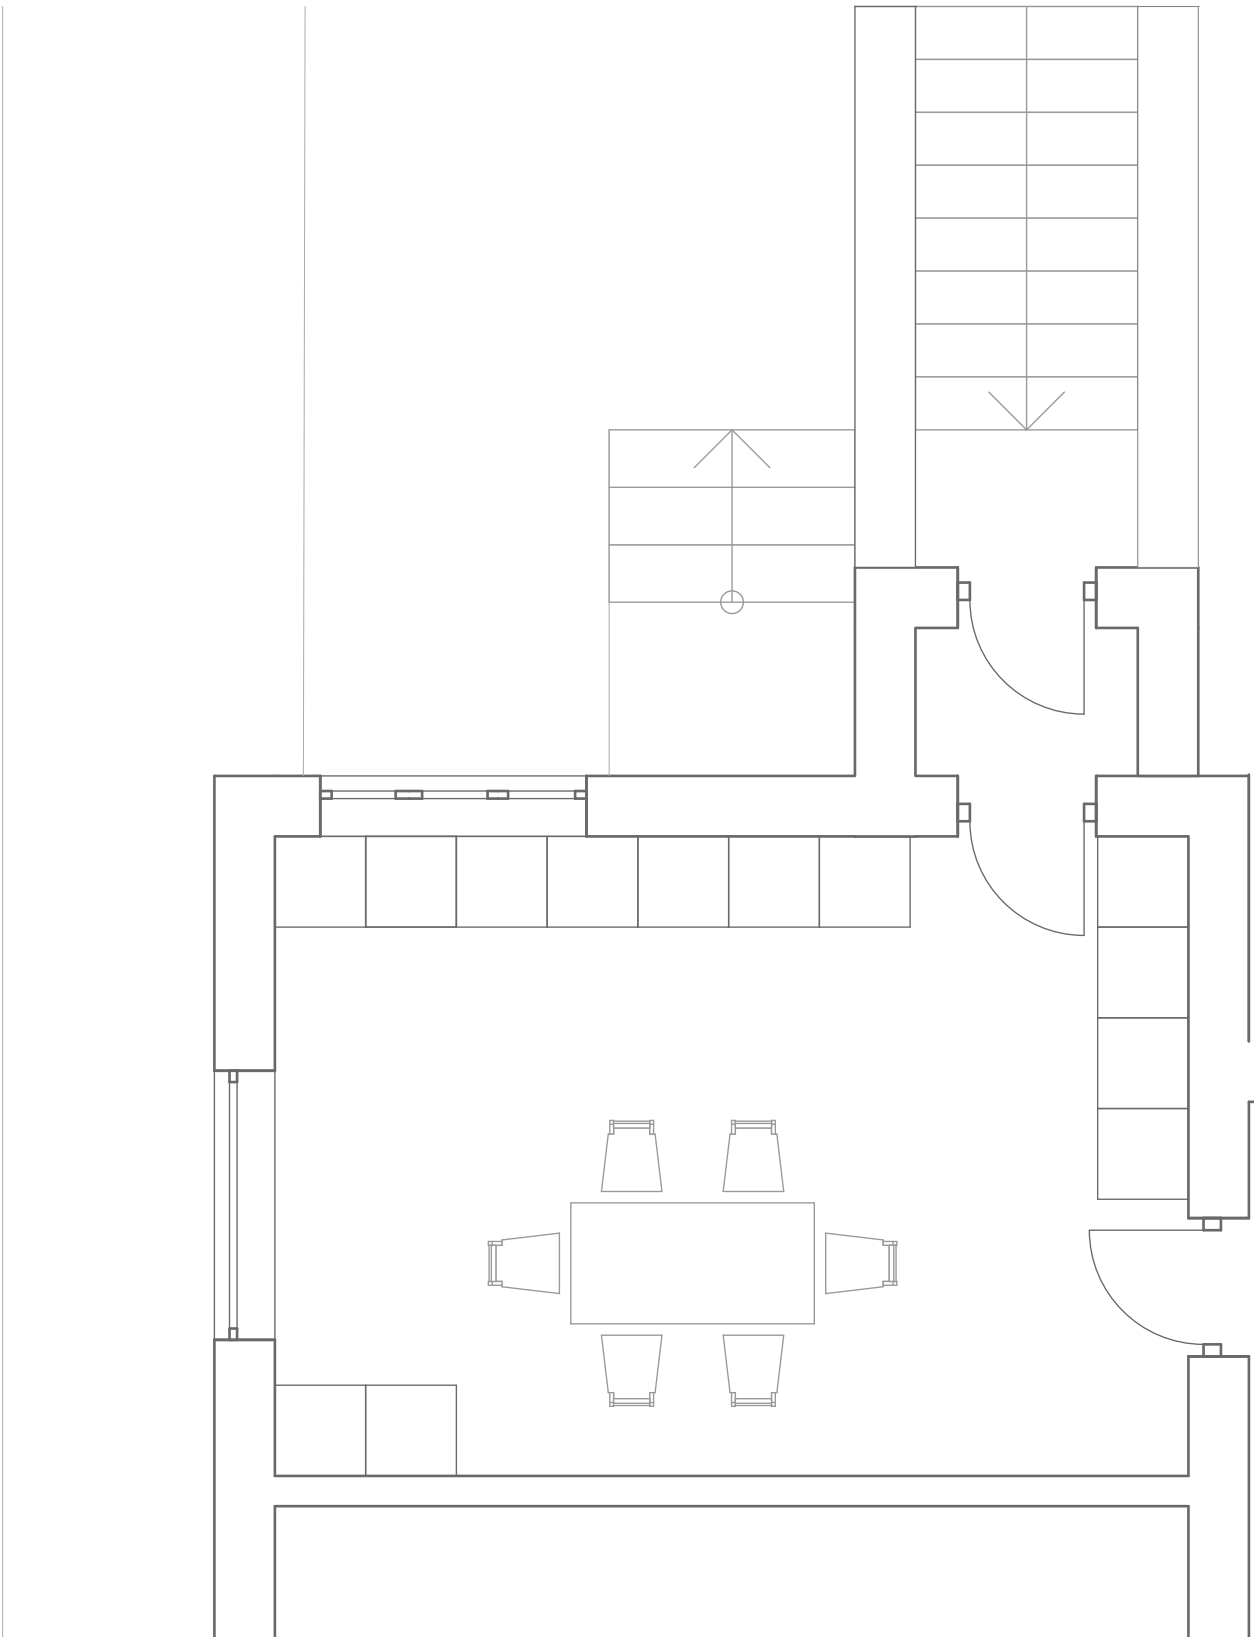

EXISTING FRONT ELEVATION 1:200



EXISTING SIDE ELEVATION 1:200



EXISTING REAR ELEVATION 1:200



EXISTING SITE PLAN 1:1000