



EXISTING Floor Plan

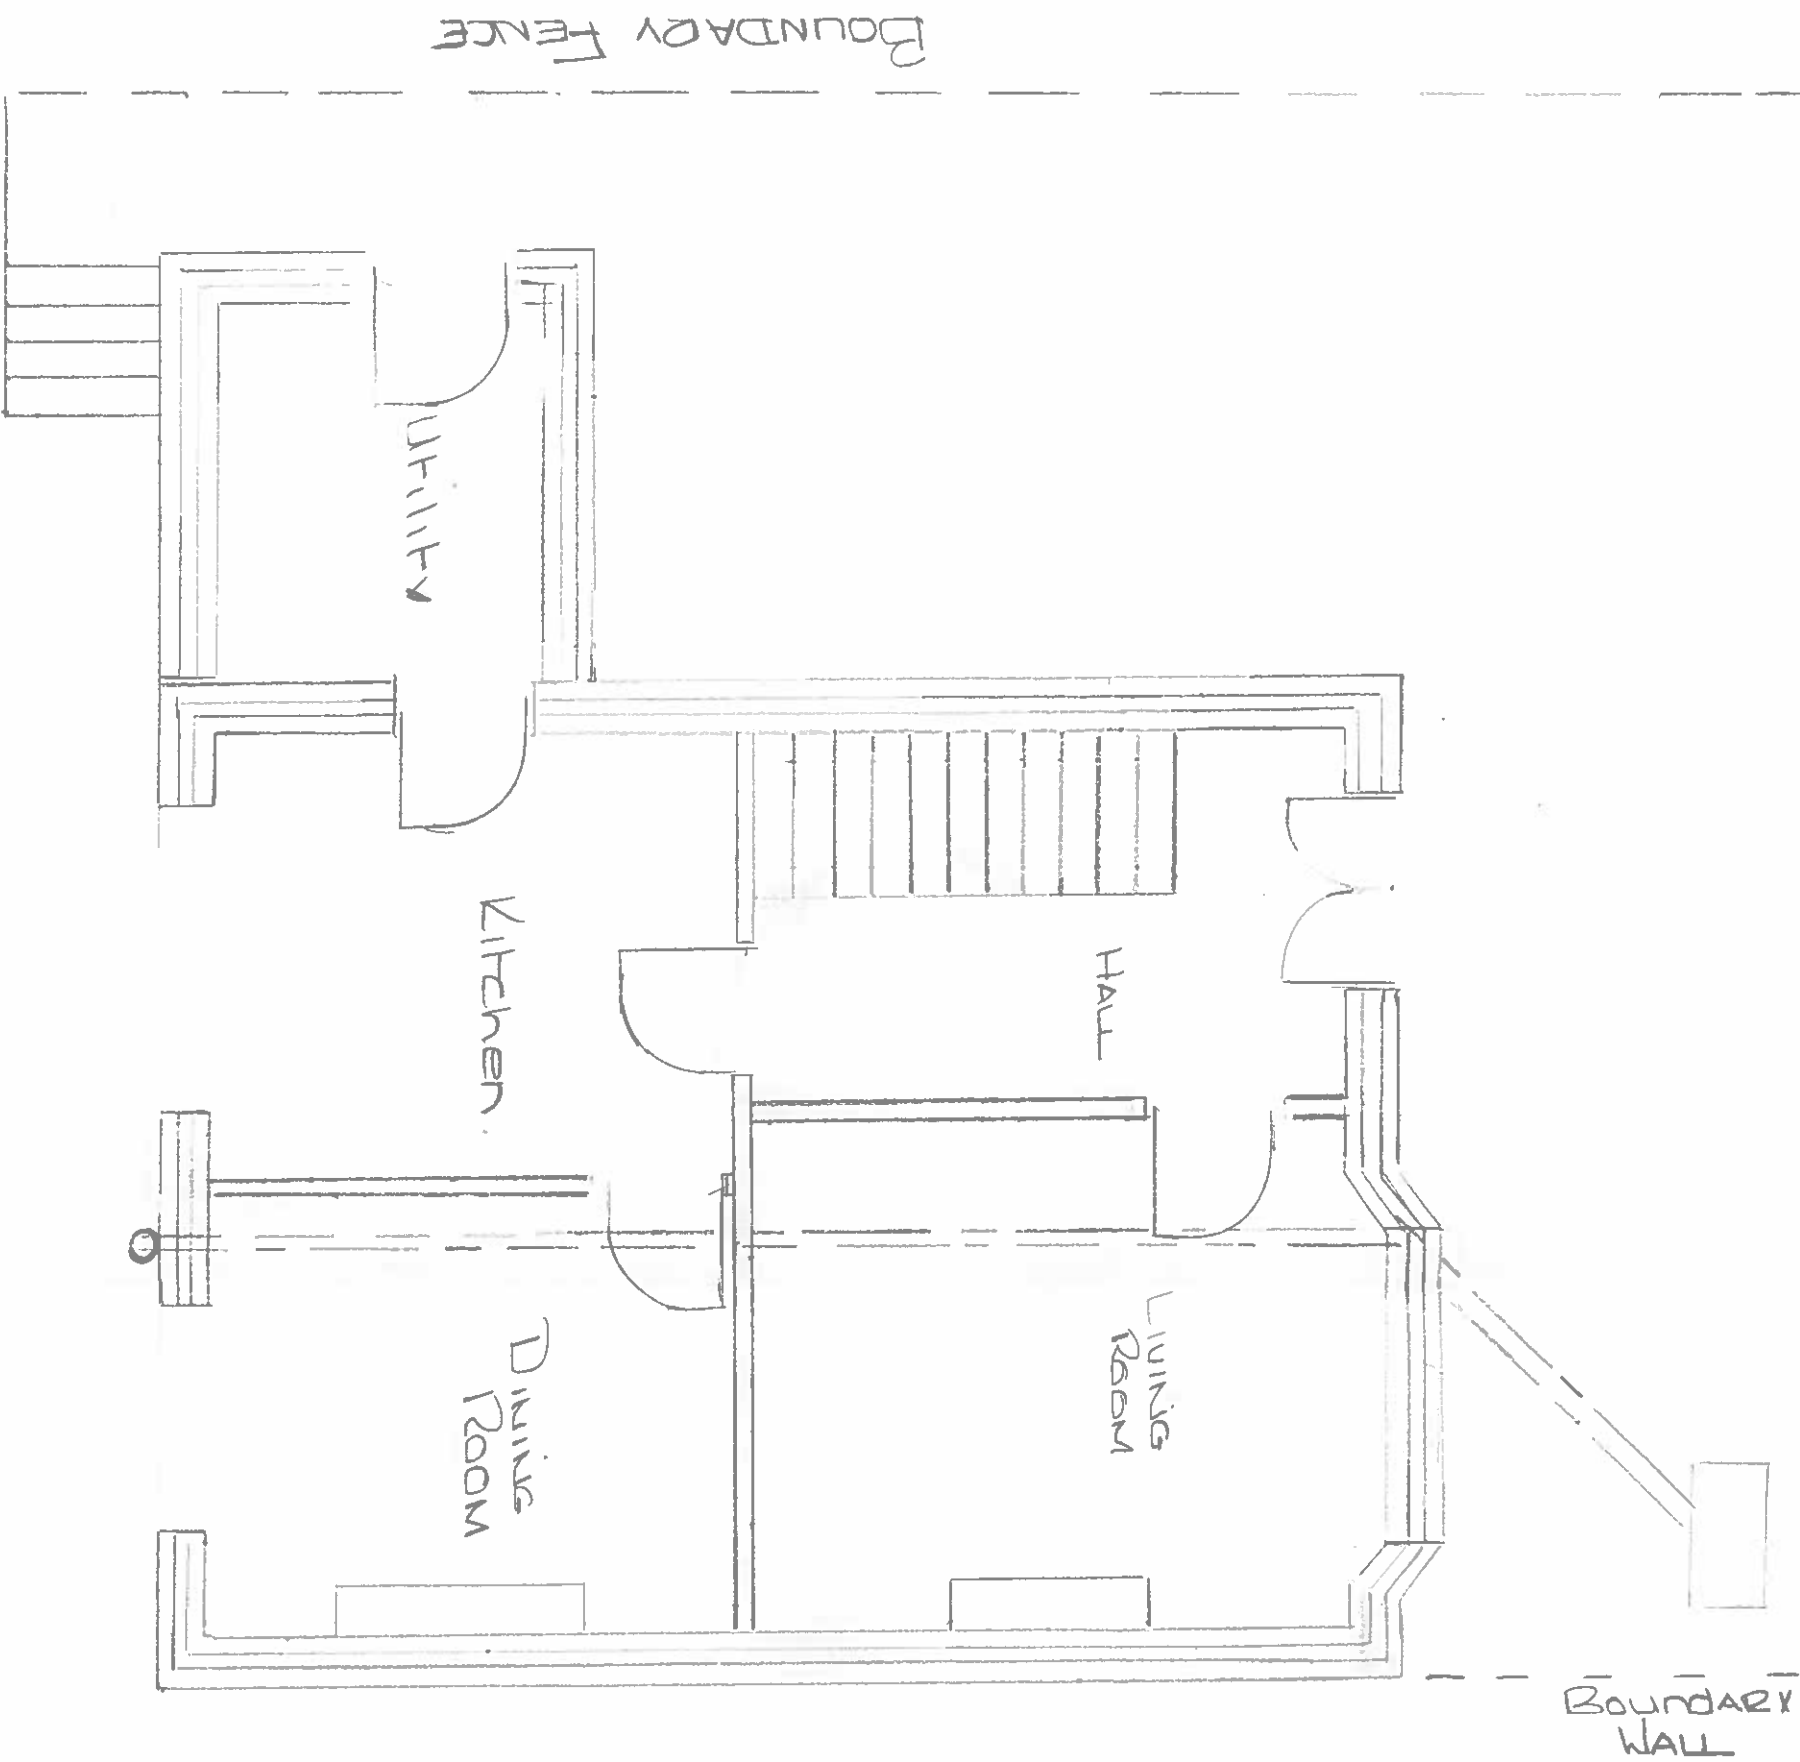

Scale 1/50

Drawing No
PF/0007

Existing Rear Elevation

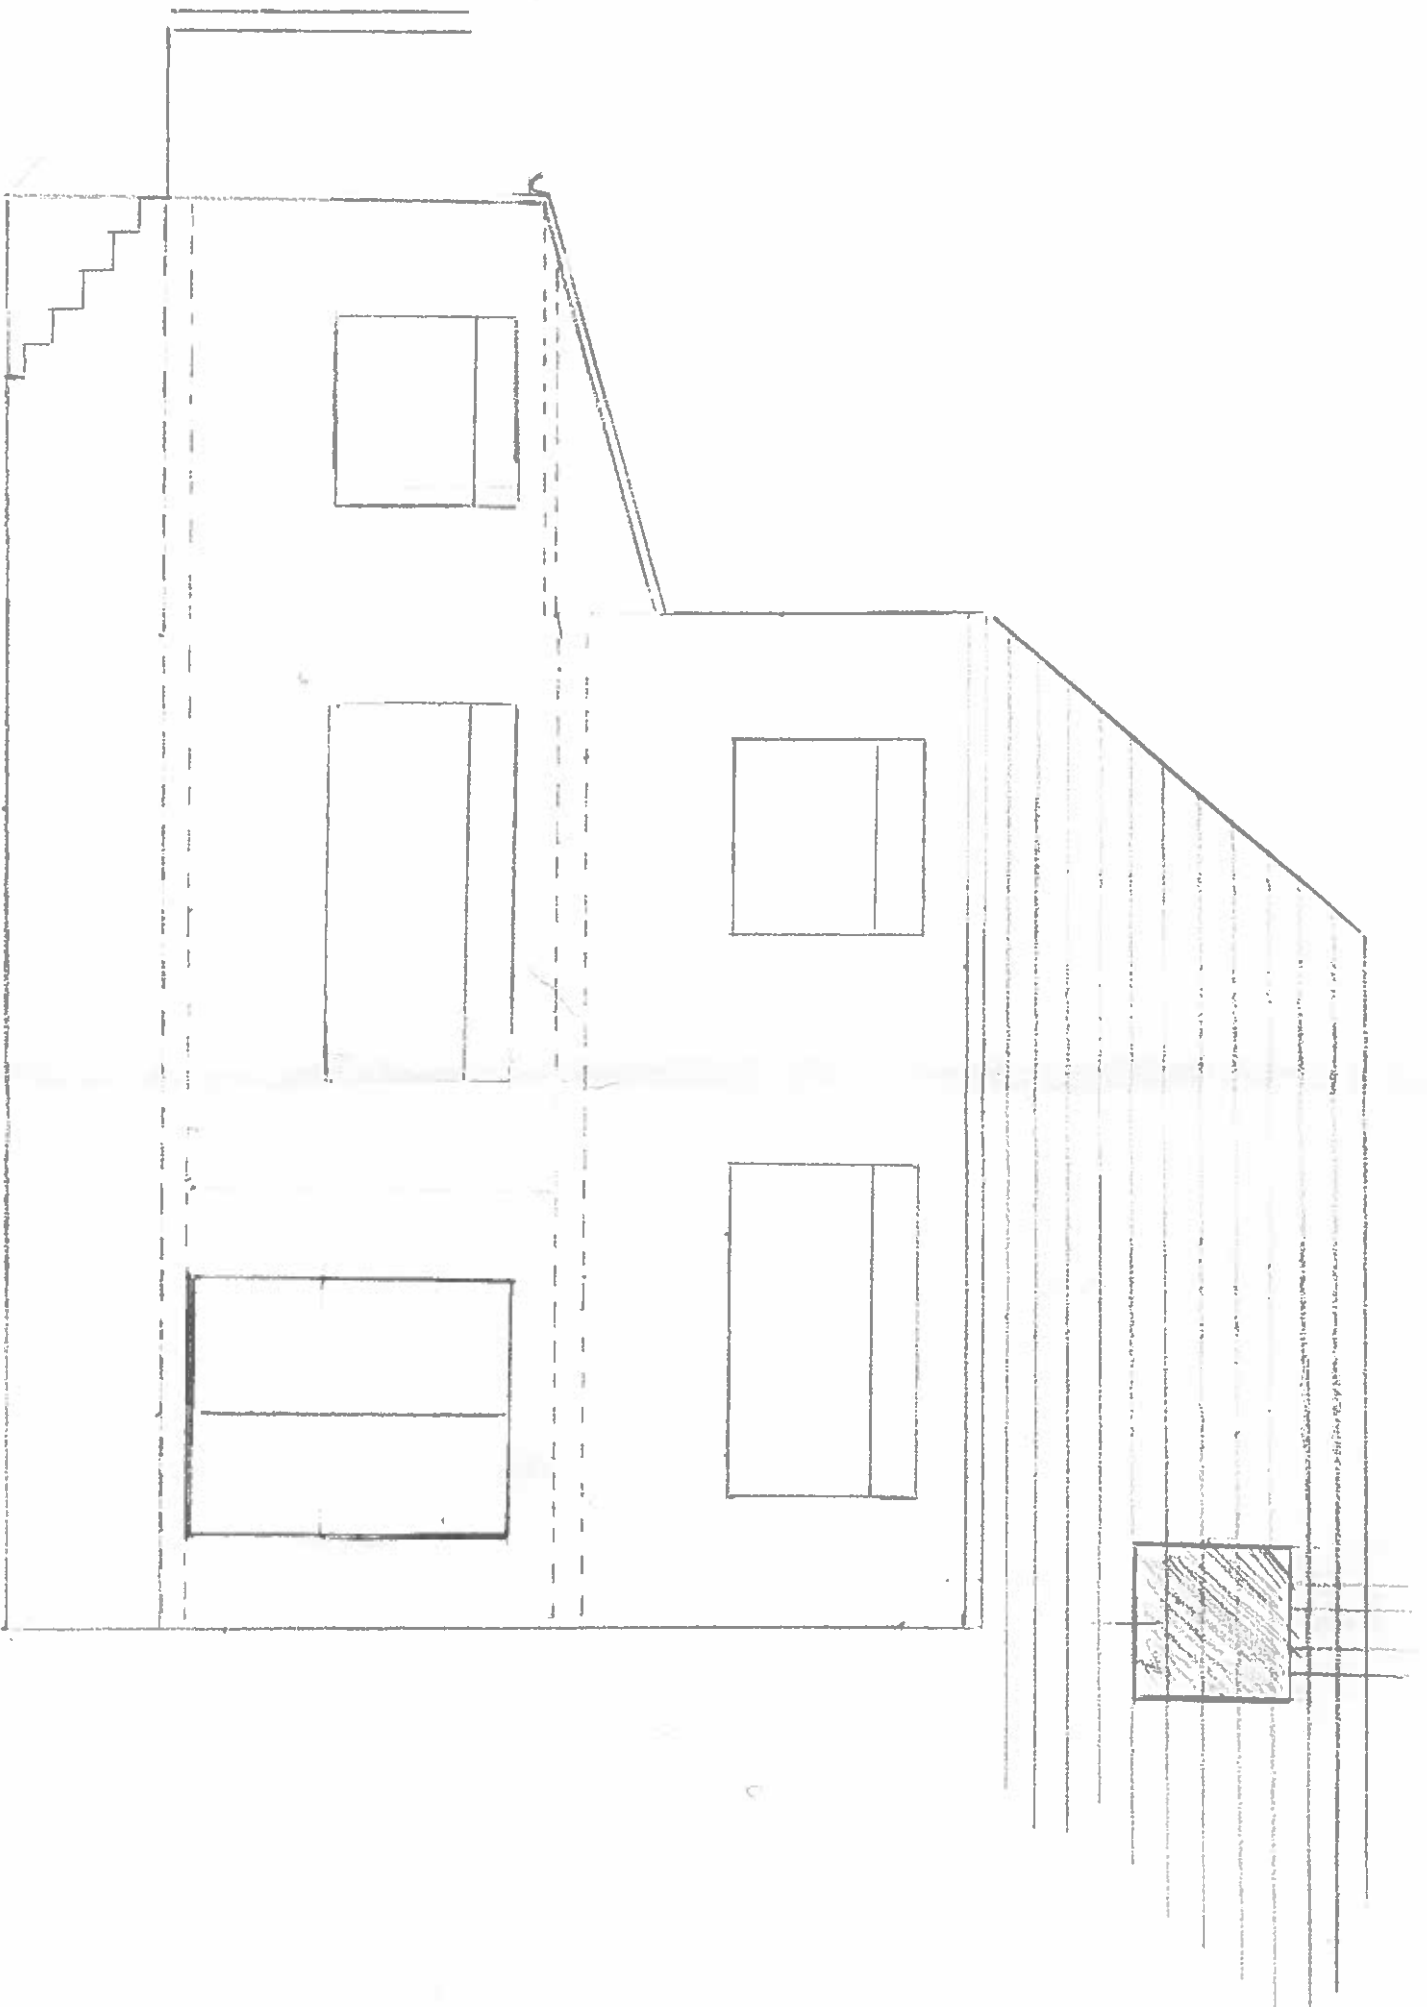

SCALE 1/50

Drawing No
PF 10006

PROPOSED REAR ELEVATION

Brown Concrete Roof Tiles

NEW GRP ROOF SYSTEM

RAINWATER TO DRAIN TO GARDEN SOCKAWAY

3900MM

Floor Level

Existing Ground Level


EXISTING SPAR RENDER TO BE REMOVED AND REPLACED WITH K Rend or similar

White UPVC Windows

Scale 1:50

Drawing No
PF/0005

ROOFSET SIDE ELEVATION

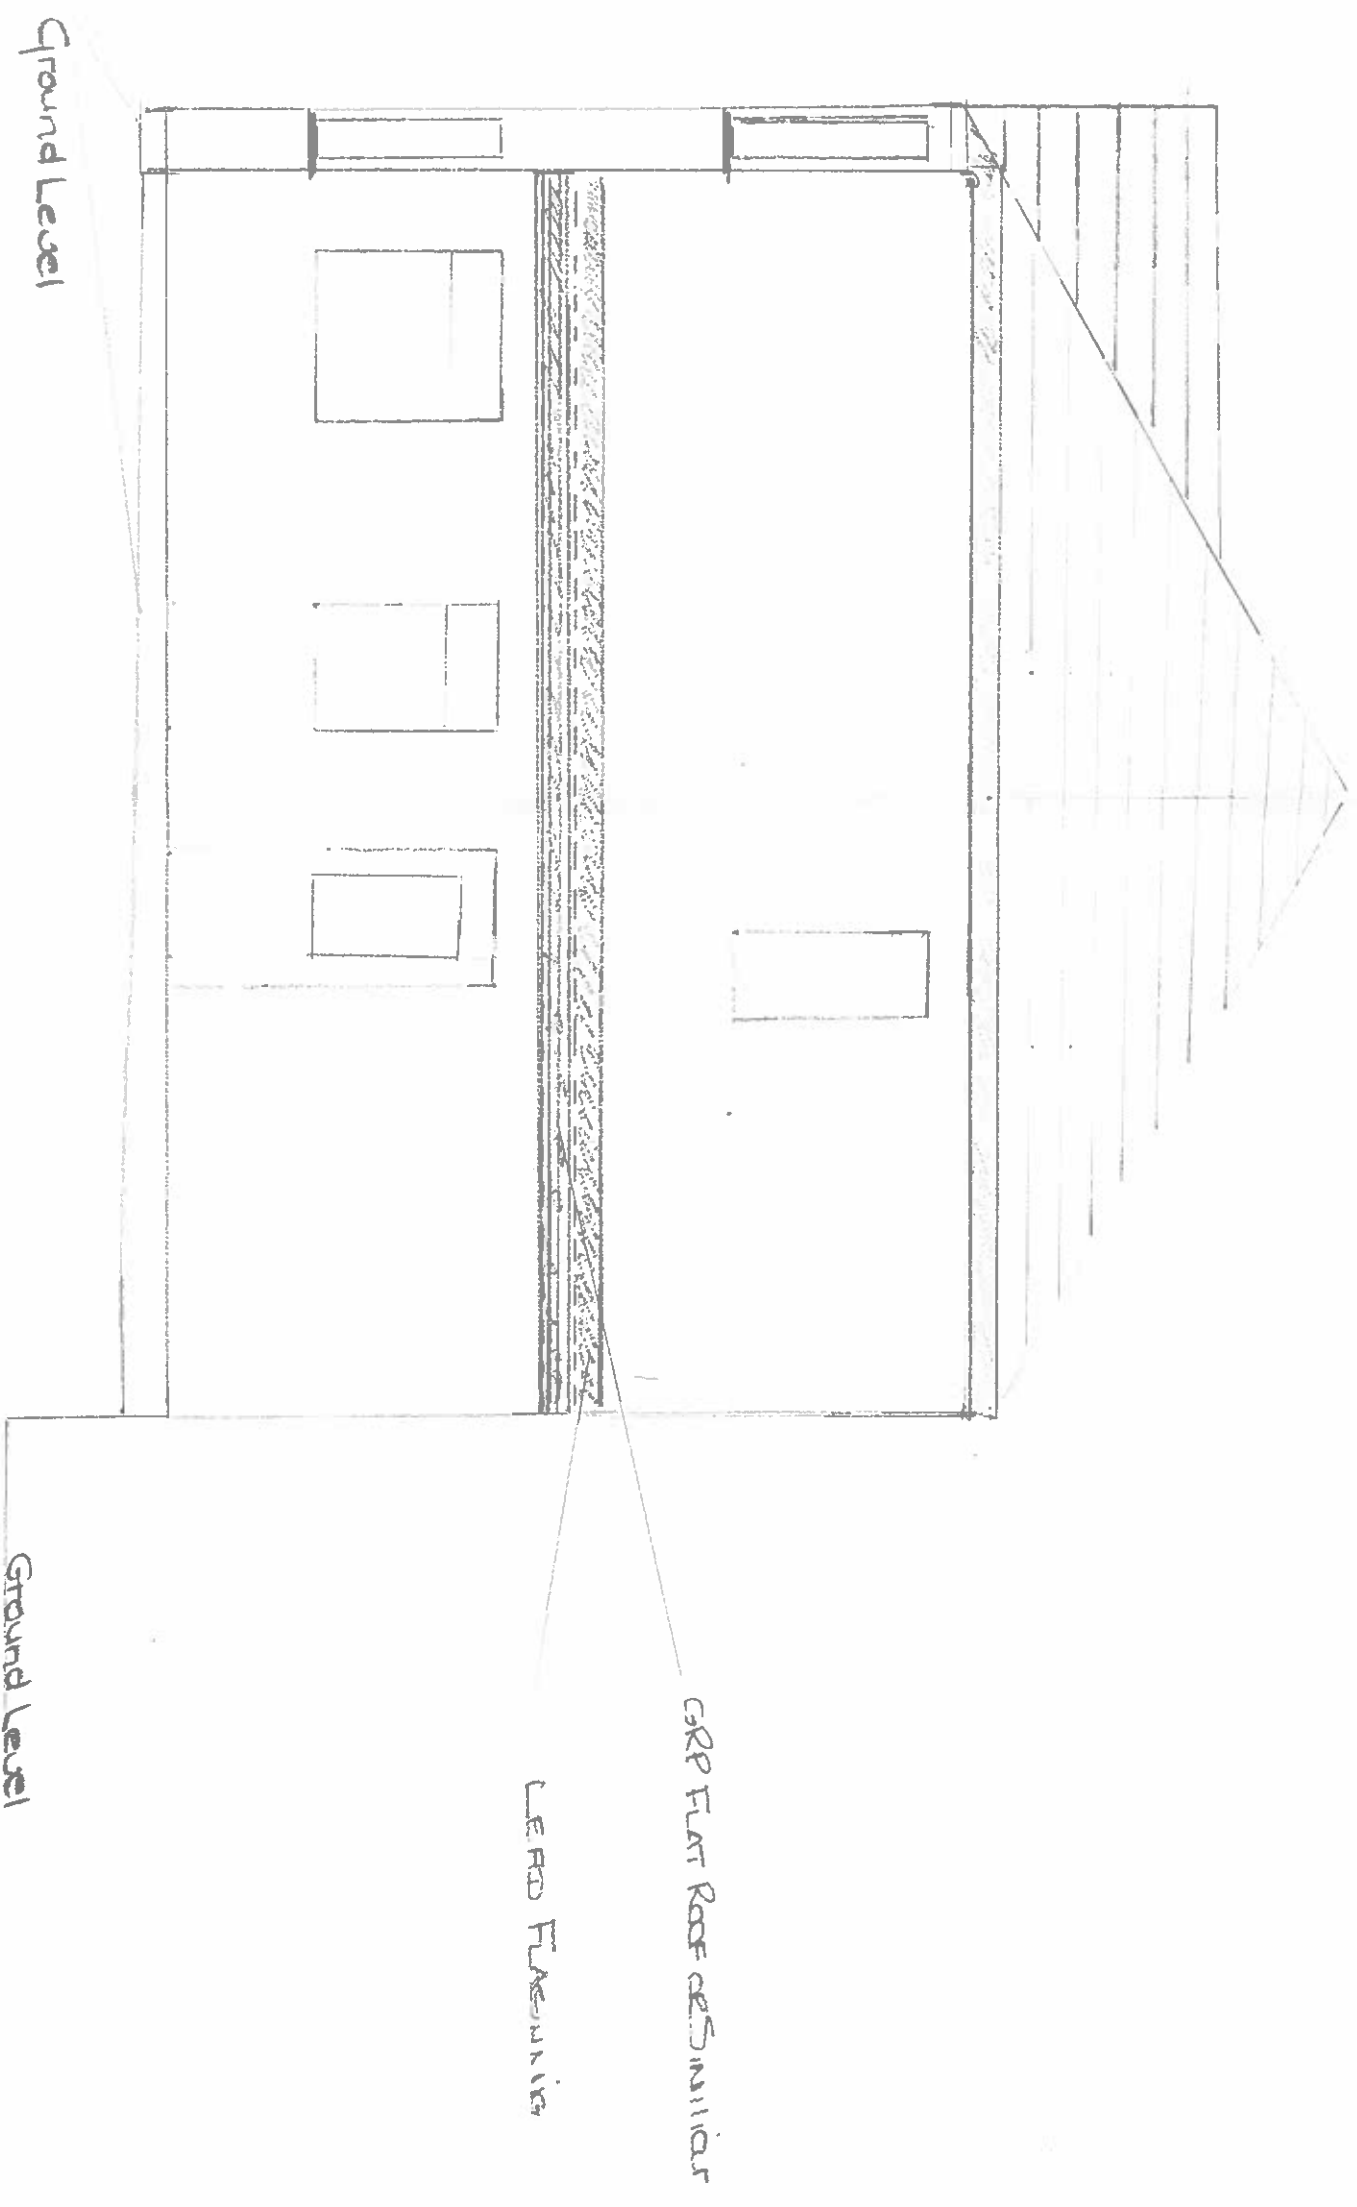


LEAD FLASHING

SCALE 1/50

Drawing No
PF/0003

EXISTING FRONT ELEVATION

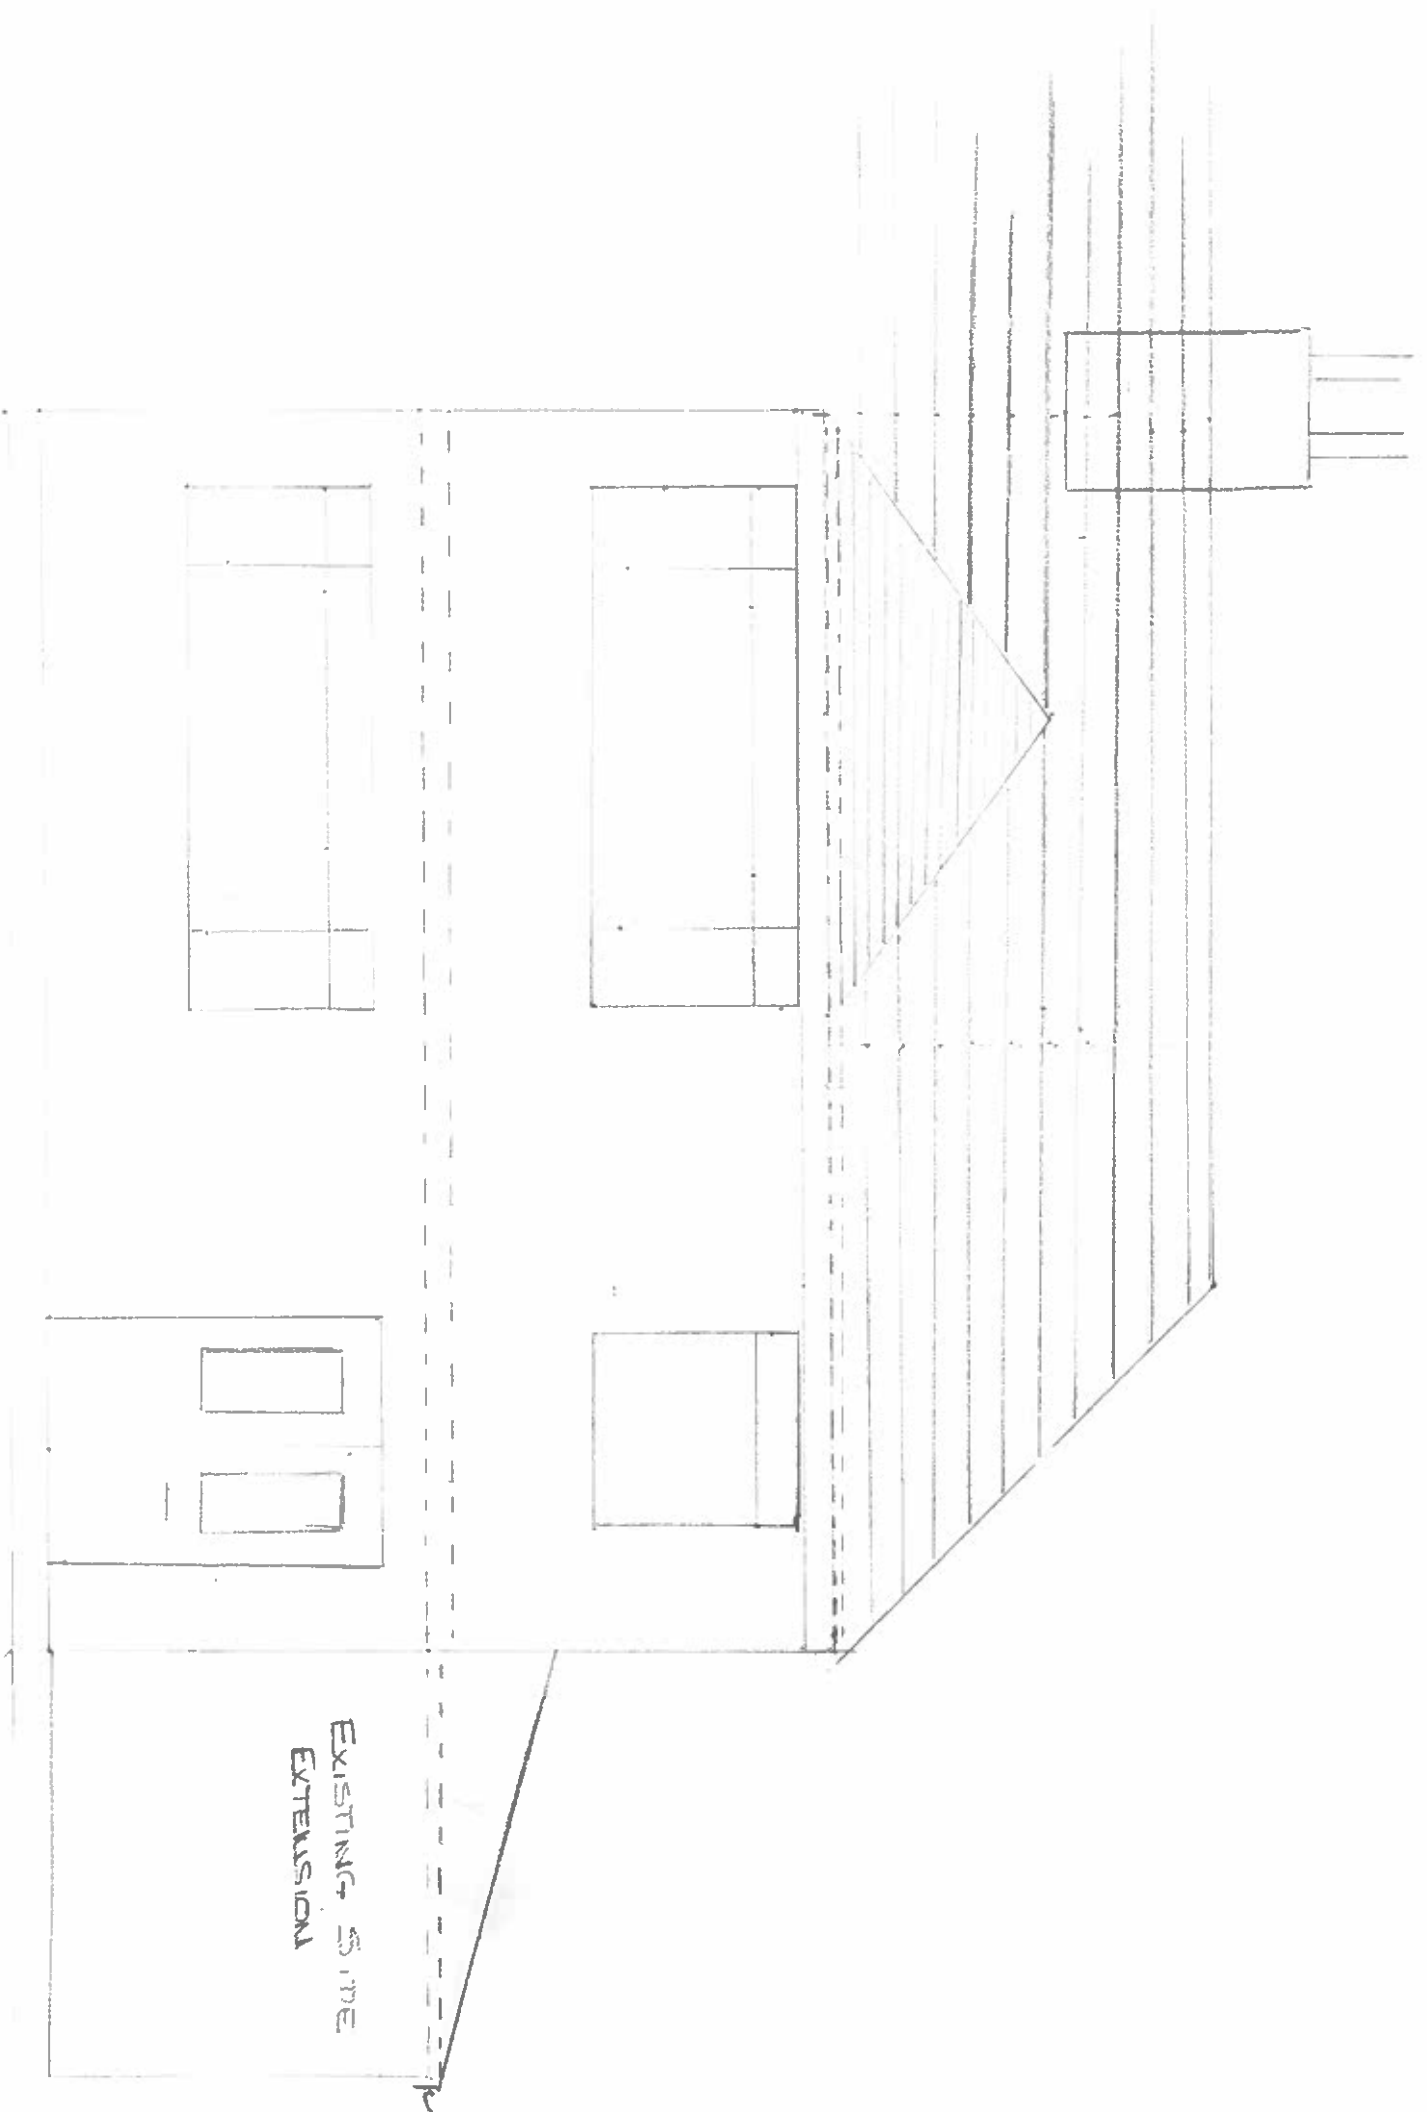

EXISTING SIDE
EXTENSION


PROPOSED SINGLE
SIDE EXTENSION
OF 30 ALBERTA
ROAD NEWPORT
SOUTH WALES
FOR MR P. FLETCHER

DATE MAY 2025

SCALE 1:50

Drawing No
PF0002

PROPOSED FRONT ELEVATION

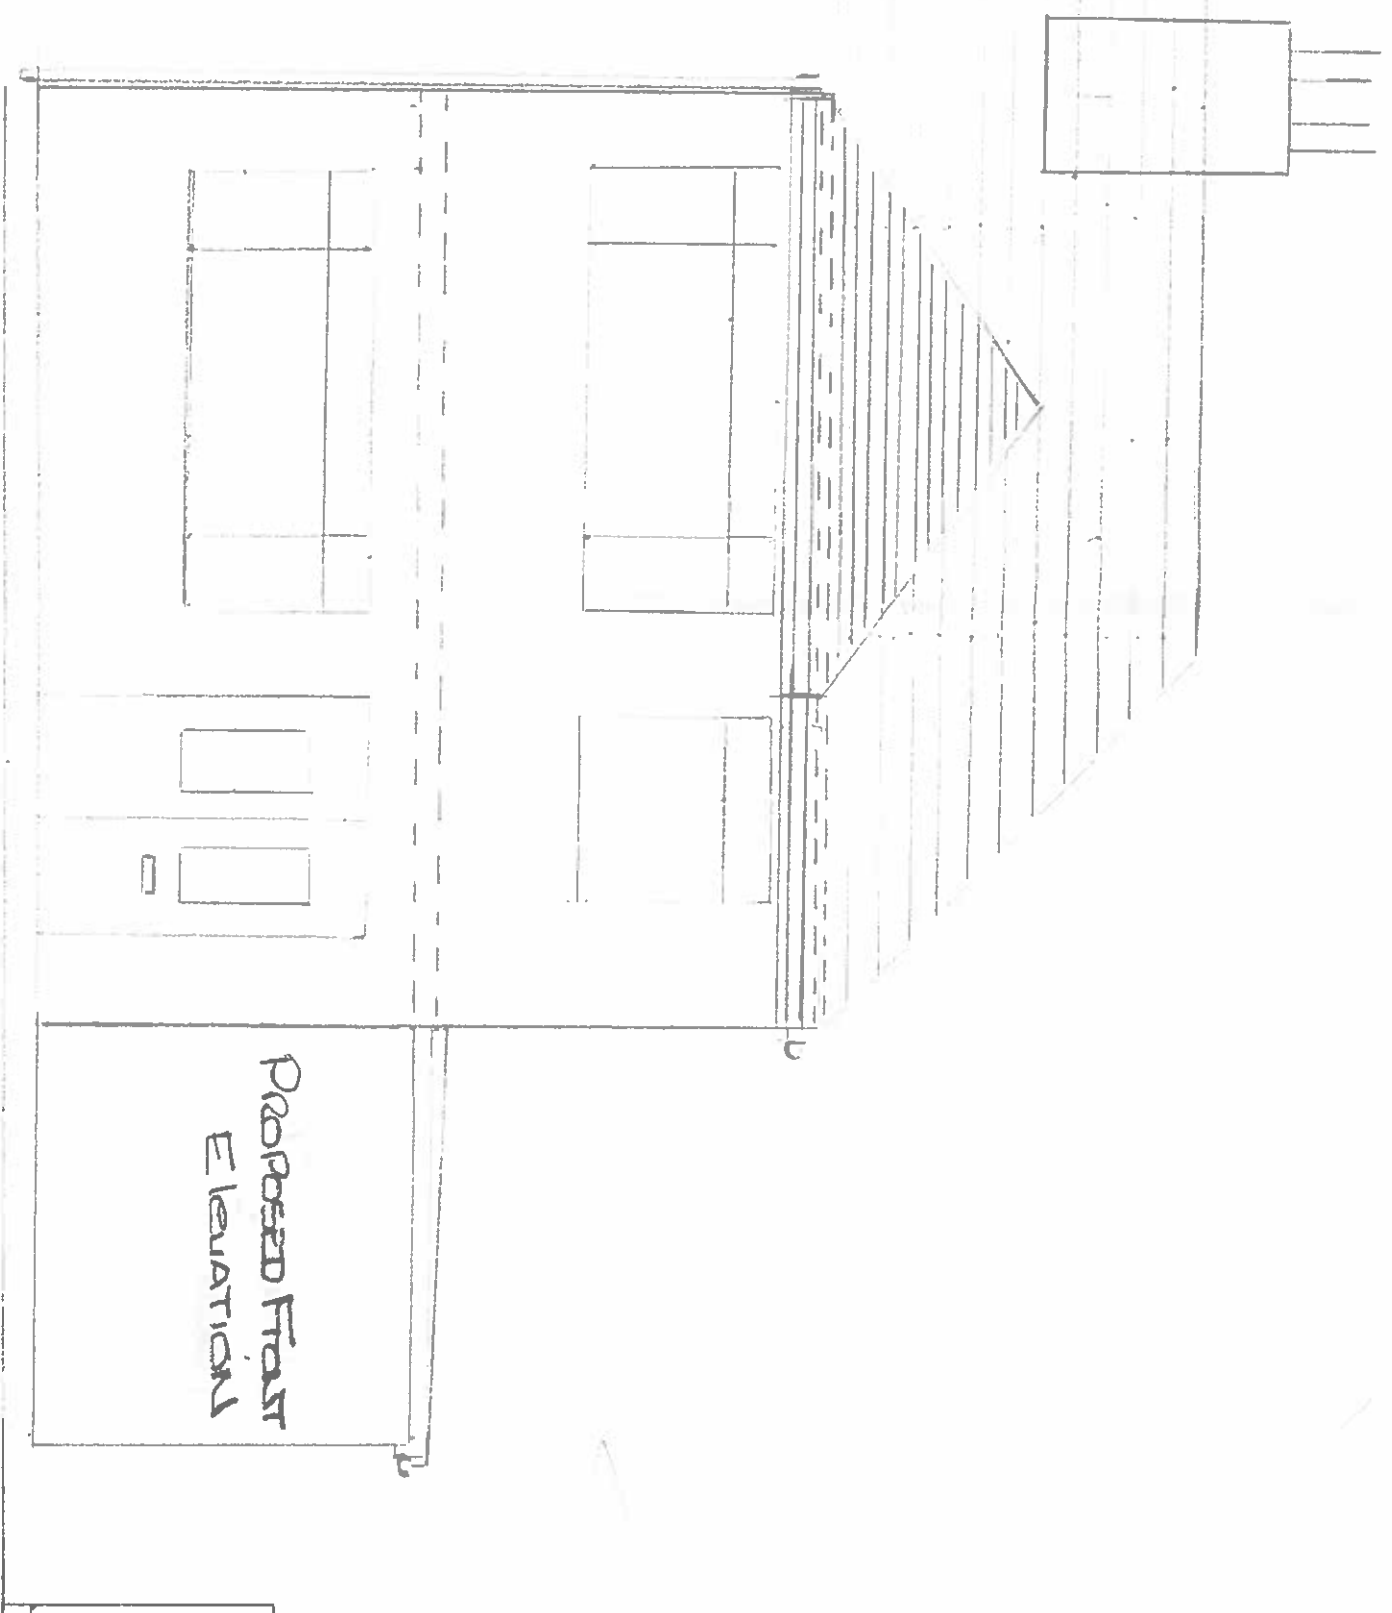


Scale 1/50

DATE May 2025.

PROPOSED SINGLE
STOREY EXTENSION TO
SIDE ELEVATION
30 ASSETHAM ROAD
NEWPORT SOUTH
WALES
FOR MR P. FLETCHER

Drawing No
PF/0001


EXISTING SIDE ELEVATION

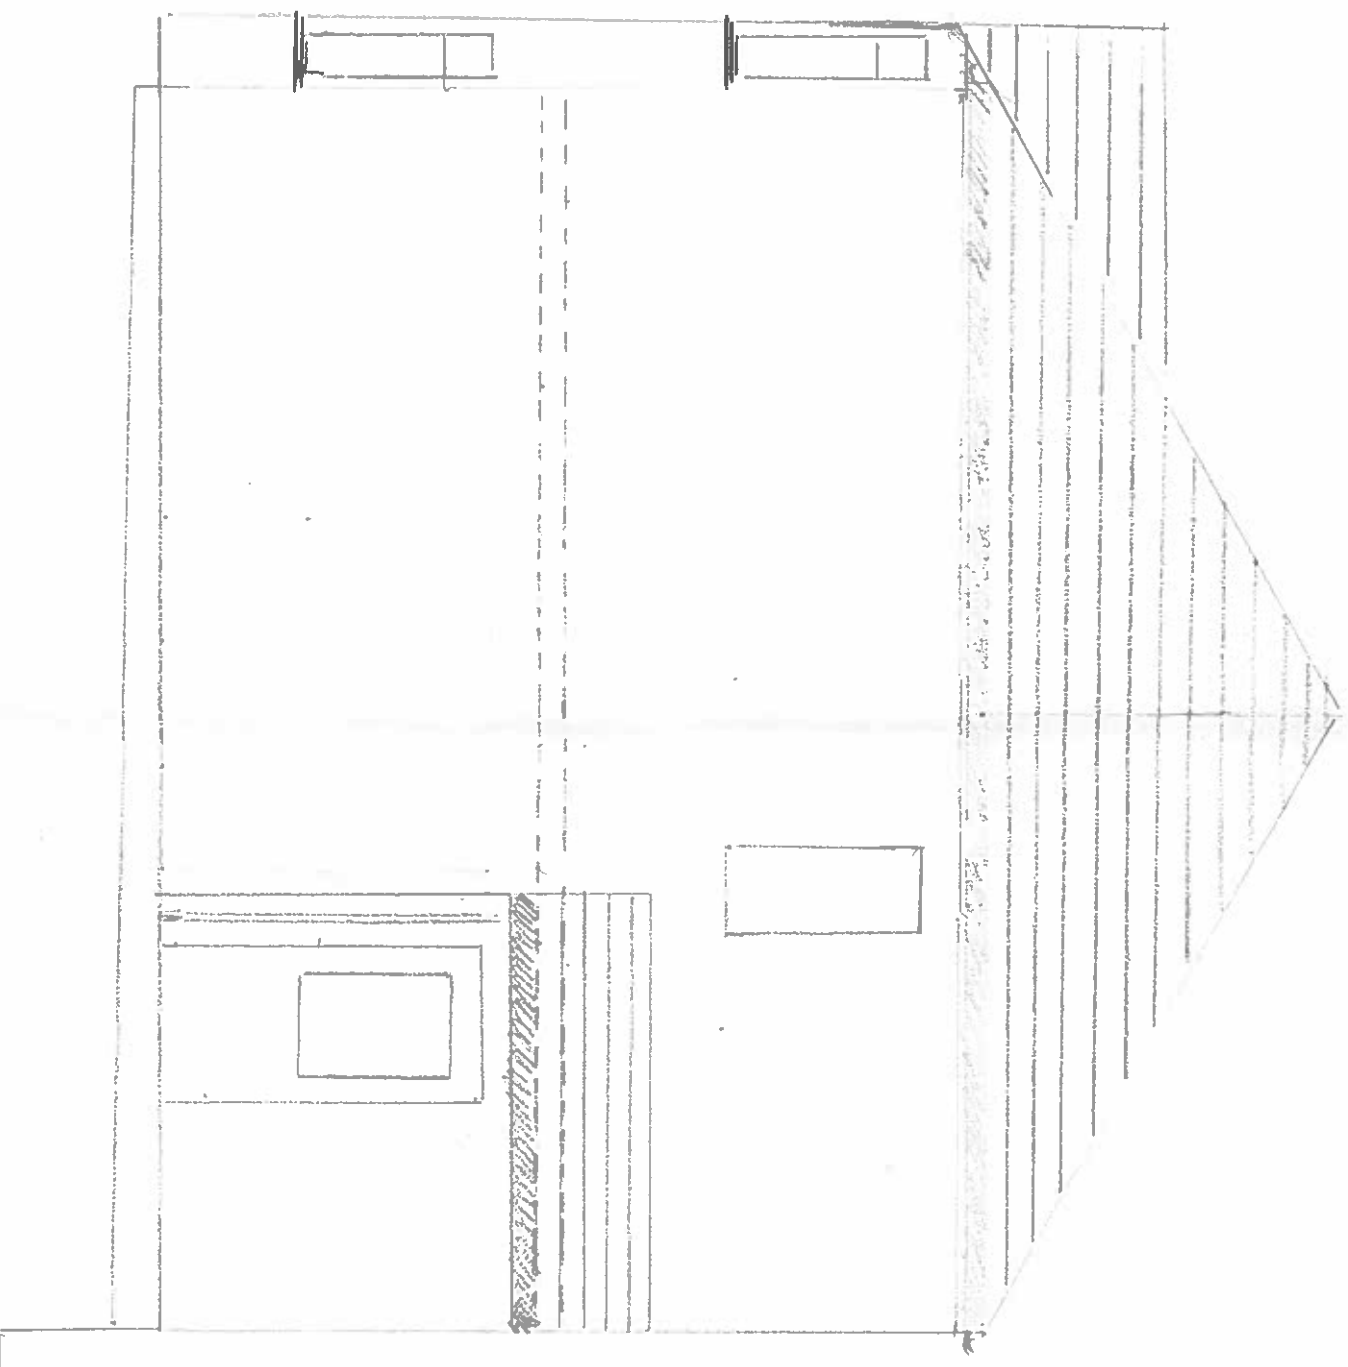

SCALE 1/50

Drawing No
PF/00004

PROPOSED NEW FLOOR PLAN.

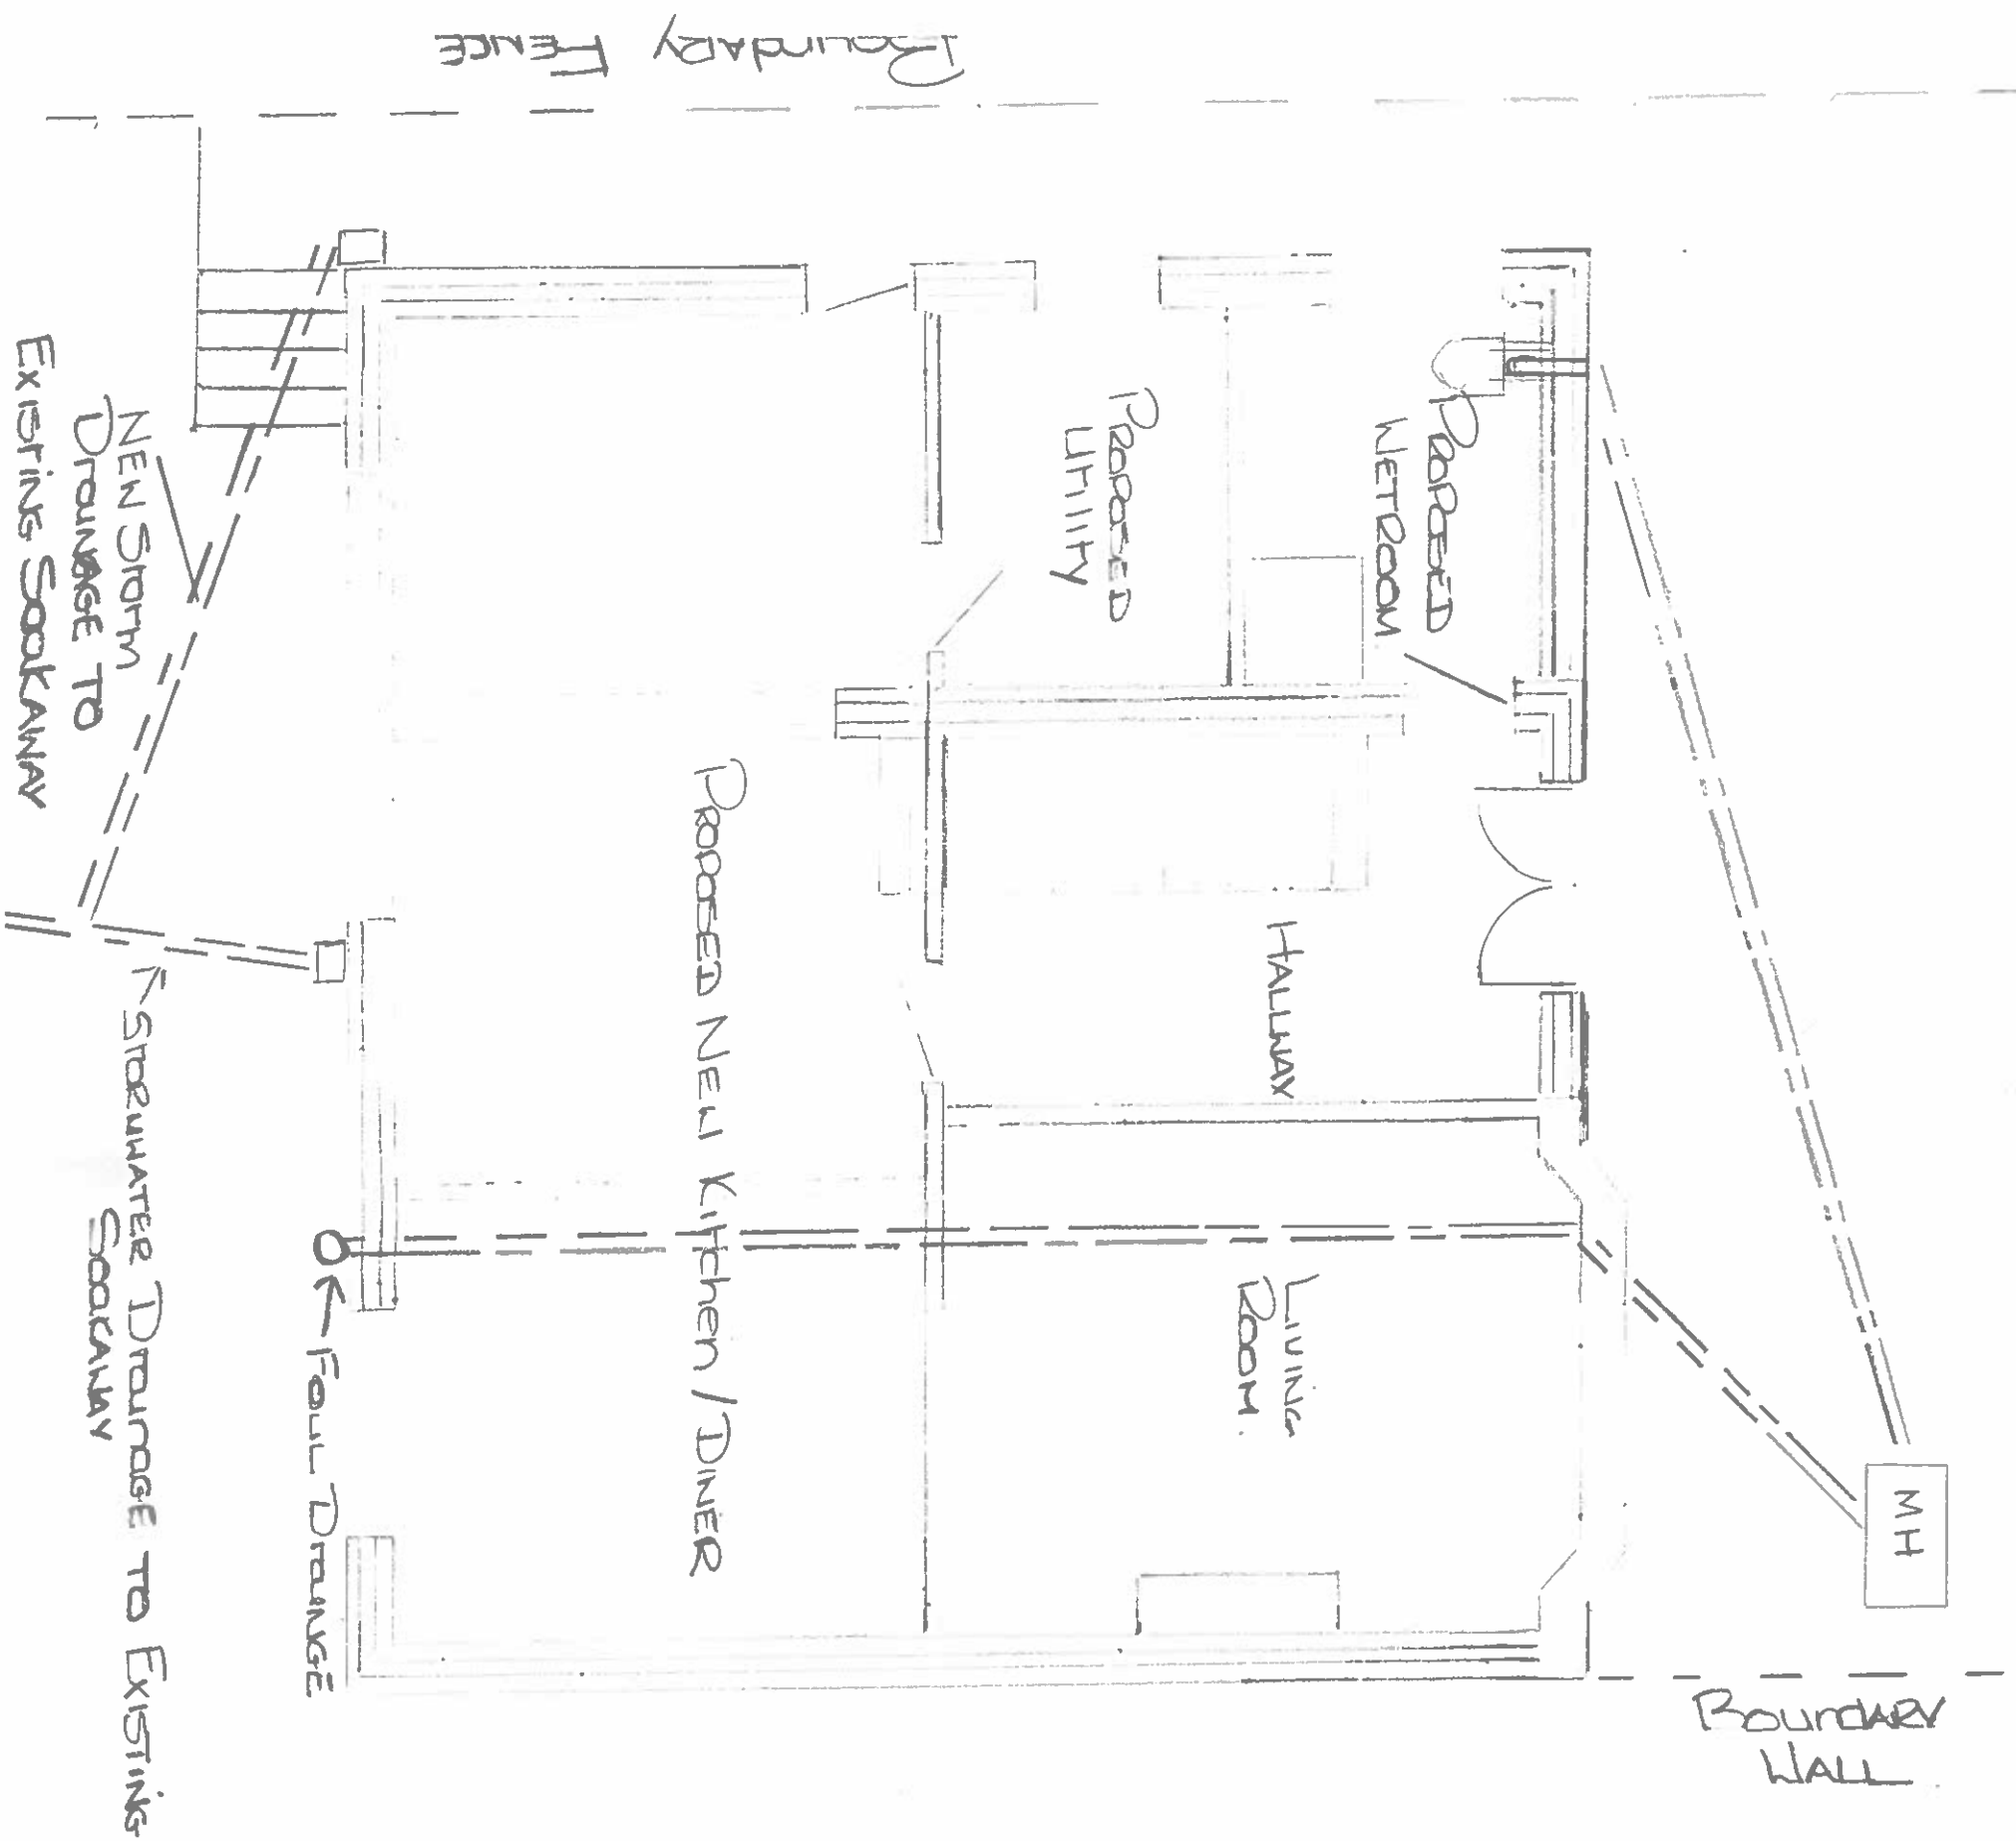

Scale 1:50

Drawing NO
PF/0005