



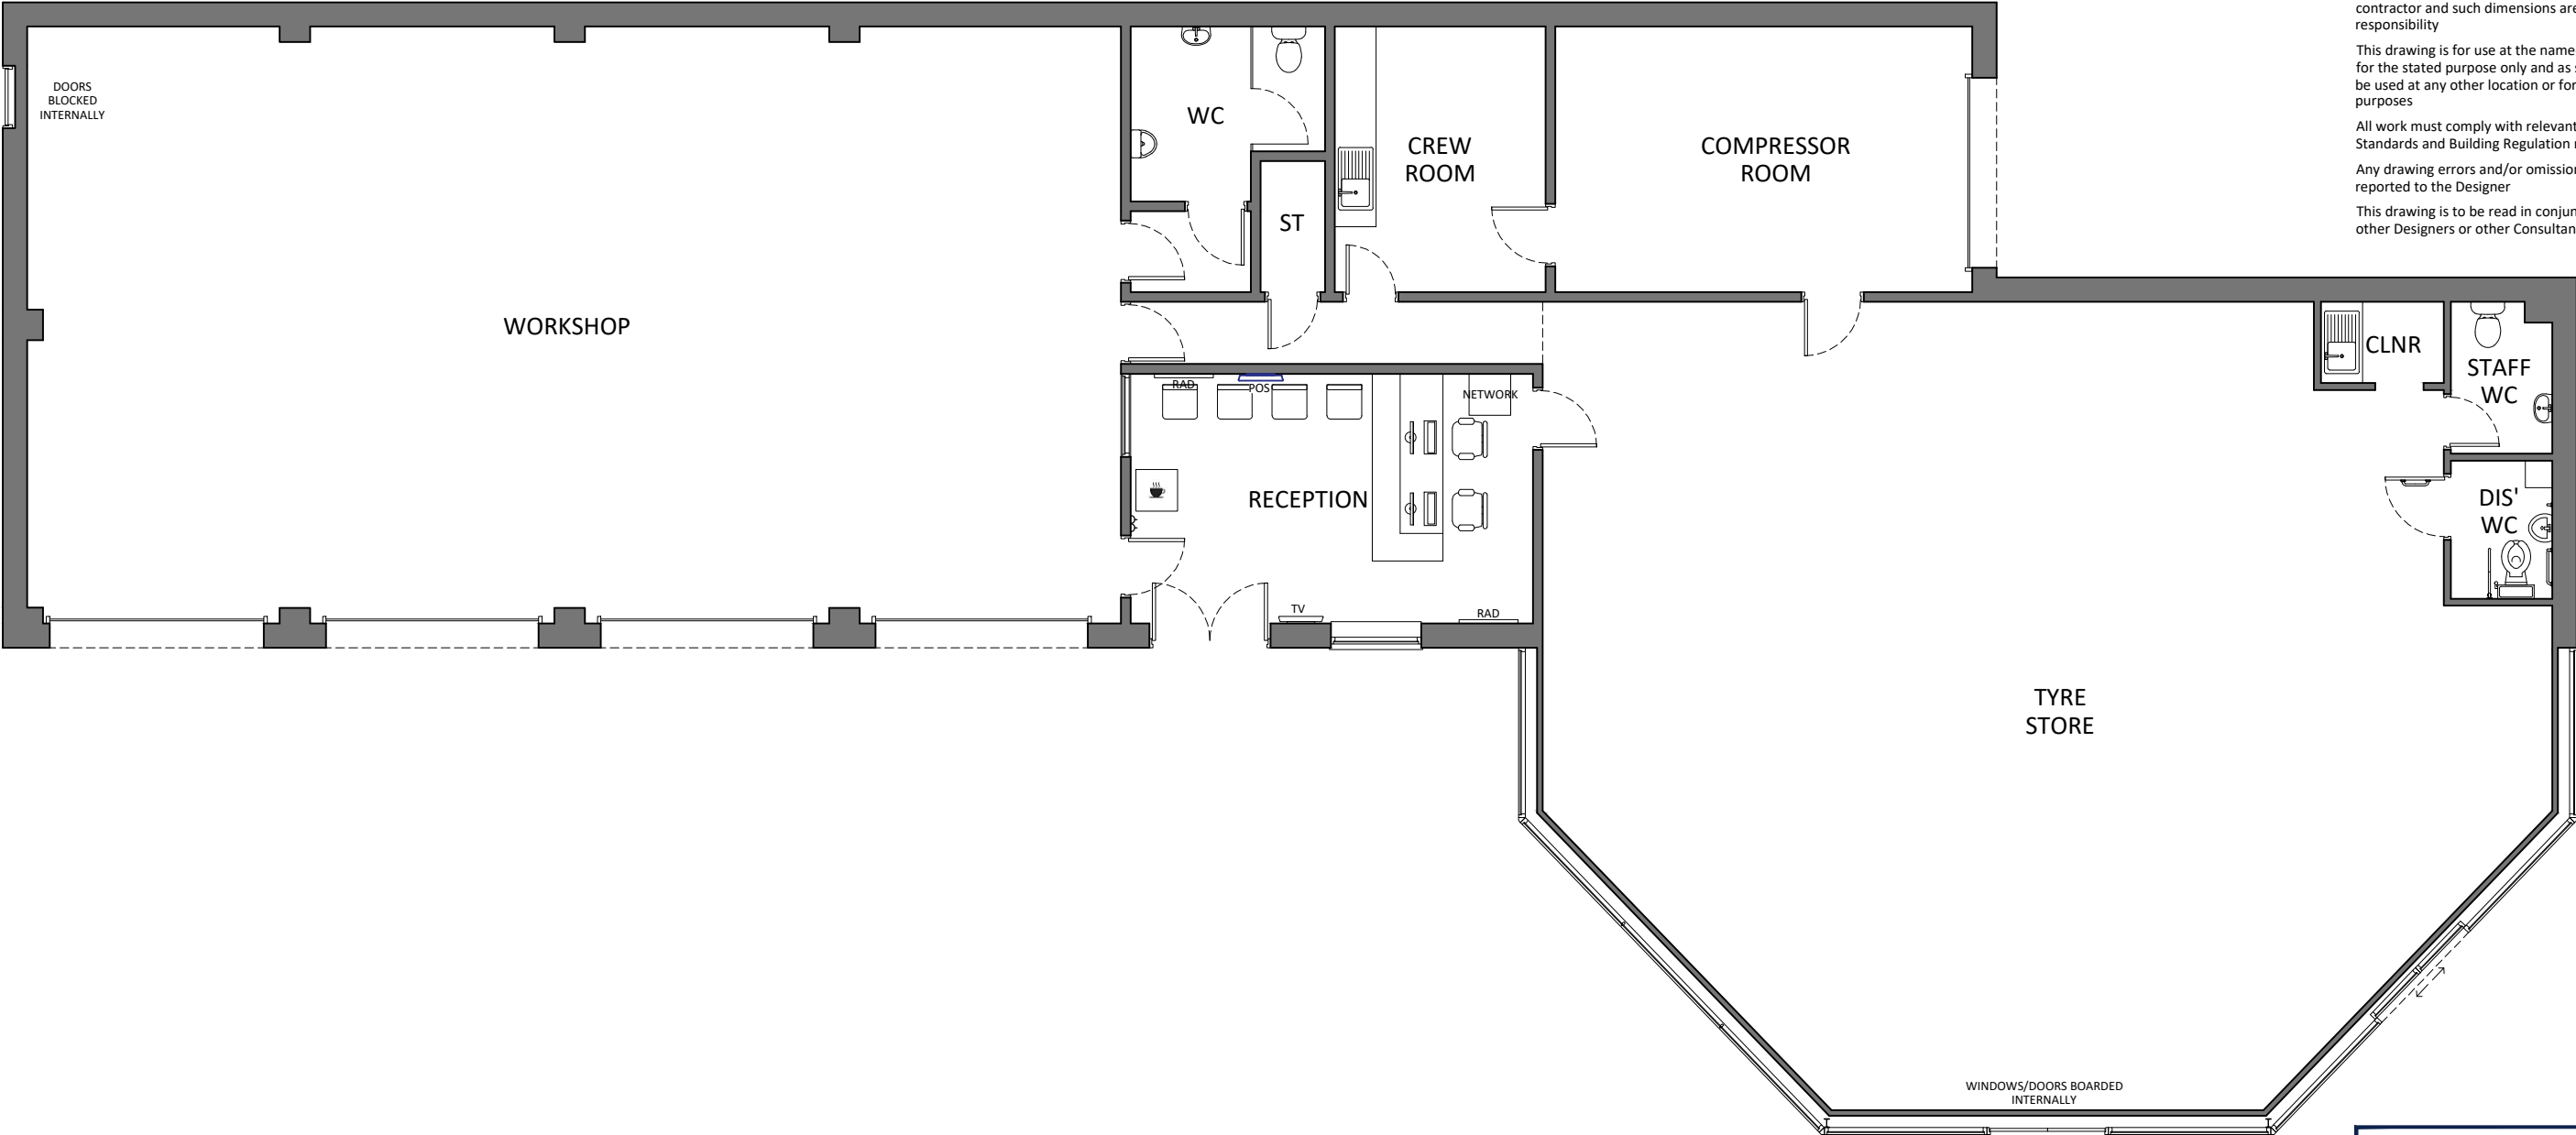

NOTES:
No scaling, dimensions, areas, etc. other than those figured are to be taken from this drawing. All dimensions to be checked on site by the contractor and such dimensions are their responsibility
This drawing is for use at the named location and for the stated purpose only and as such should not be used at any other location or for any other purposes
All work must comply with relevant British Standards and Building Regulation requirements
Any drawing errors and/or omissions are to be reported to the Designer
This drawing is to be read in conjunction with any other Designers or other Consultants information

 

Fairhurst
Buckley.

RICS

E enquiries@fairhurstbuckley.co.uk
W fairhurstbuckley.co.uk
T 0161 476 9476

REV DESCRIPTION BY DATE

PROJECT LOCATION:
BATHWICK TYRES
449 CORPORATION ROAD
NEWPORT
NP19 0HE

DRAWING TITLE:
EXISTING FLOOR PLAN

SCALE: 1:100 SIZE: A3 DATE: 05/25 DRAWN BY: LG CHKD BY: JMM

PROJECT REF: MTS.172.002 DWG NO: 02 REVISION: .