




FIRBANK DALE TENNIS CLUB, NEWPORT

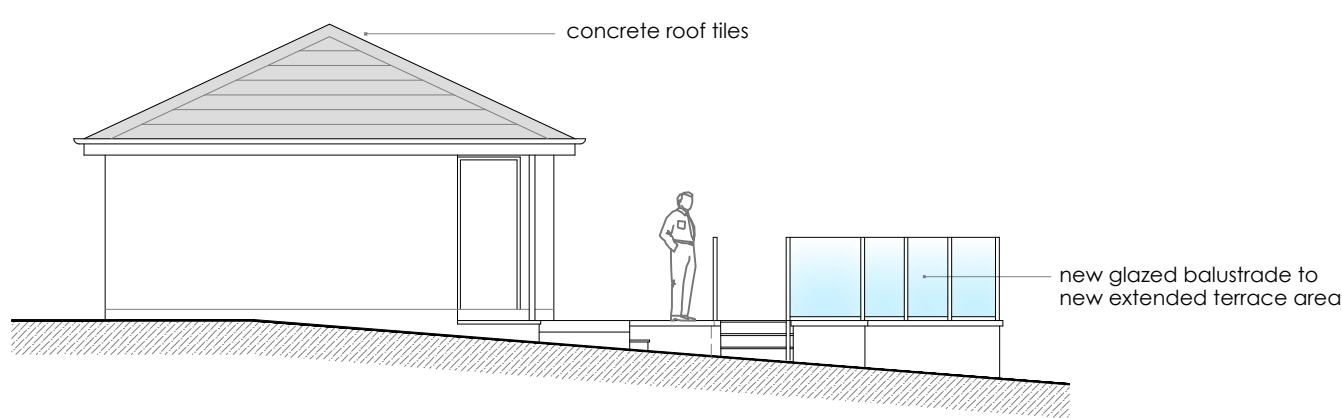


SIDE ELEVATION

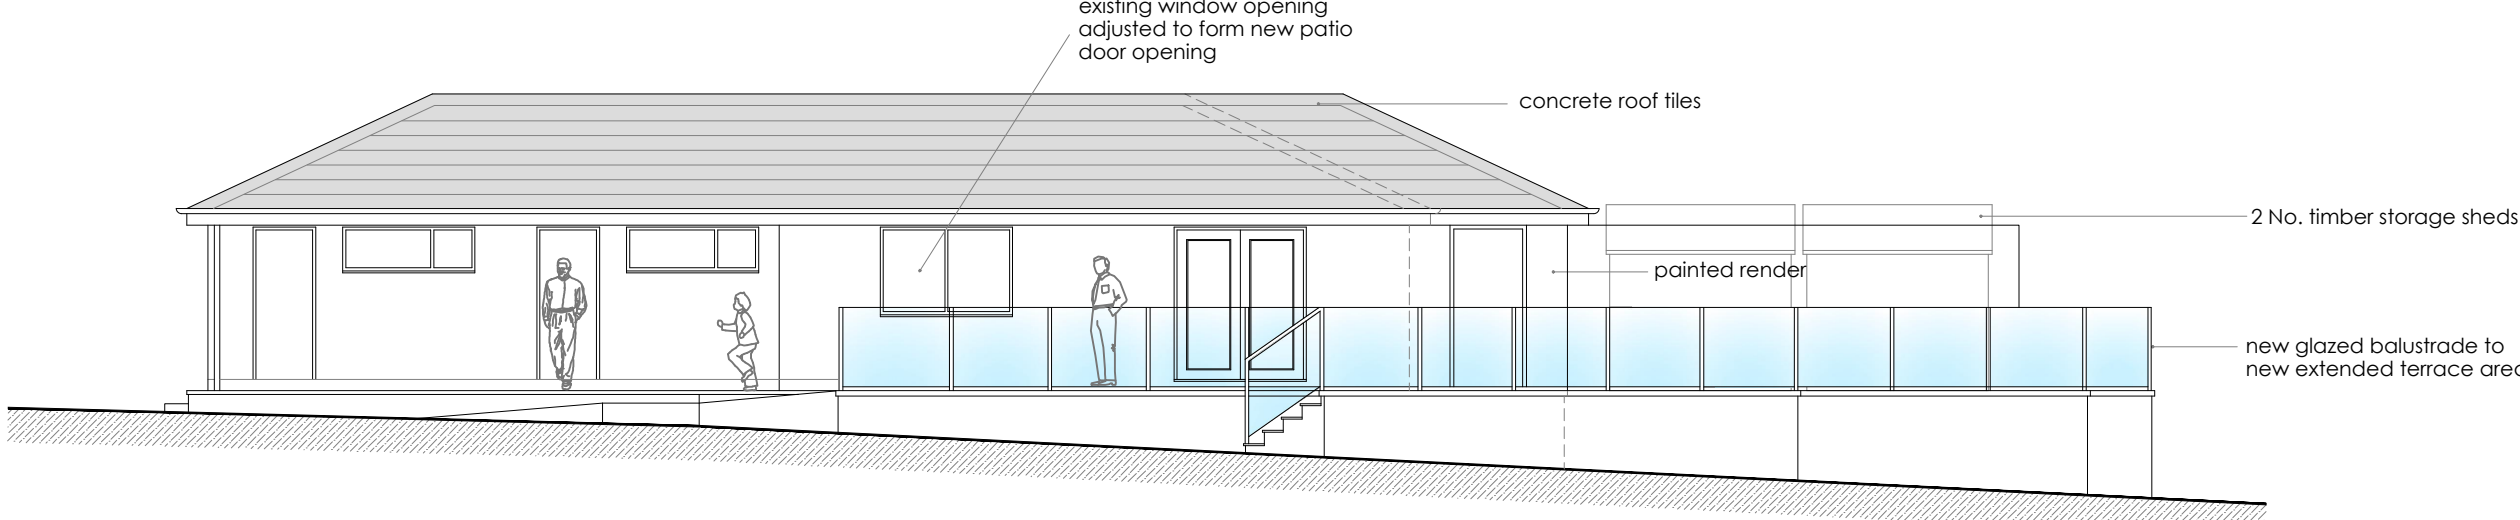


FRONT ELEVATION

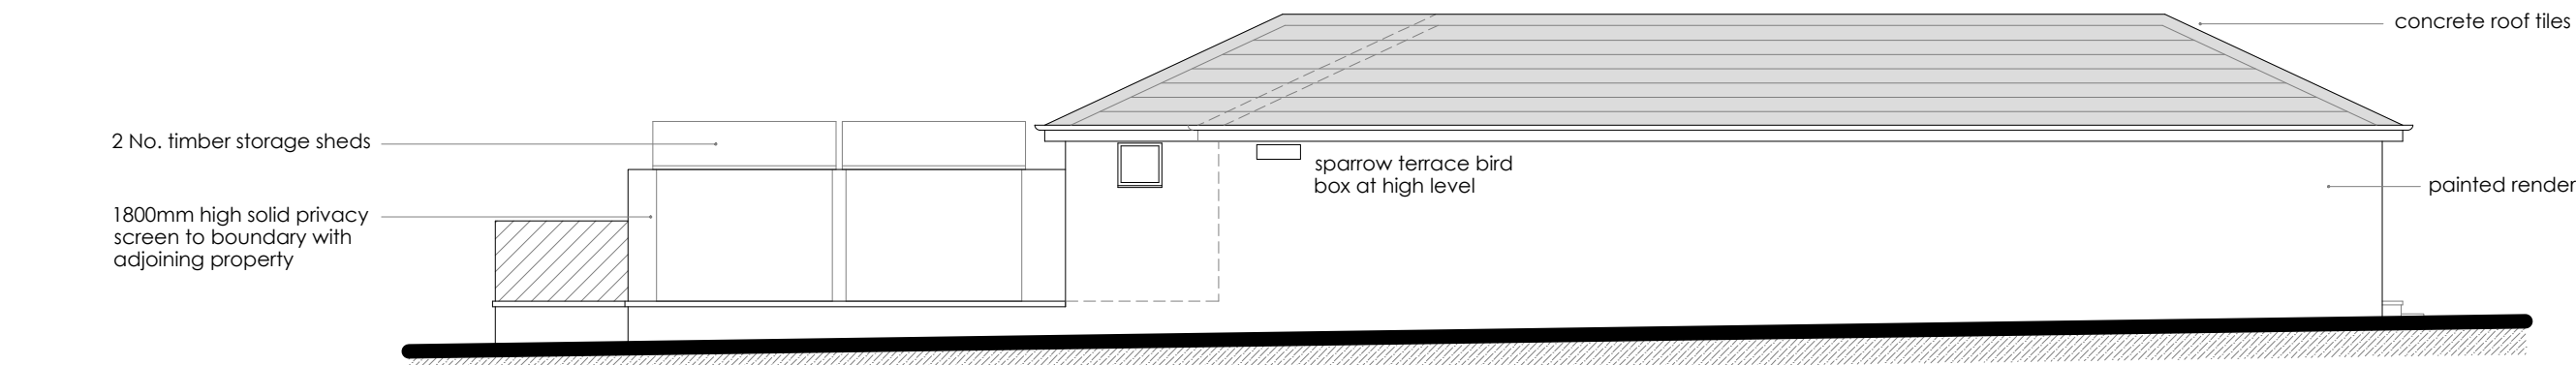

REAR ELEVATION

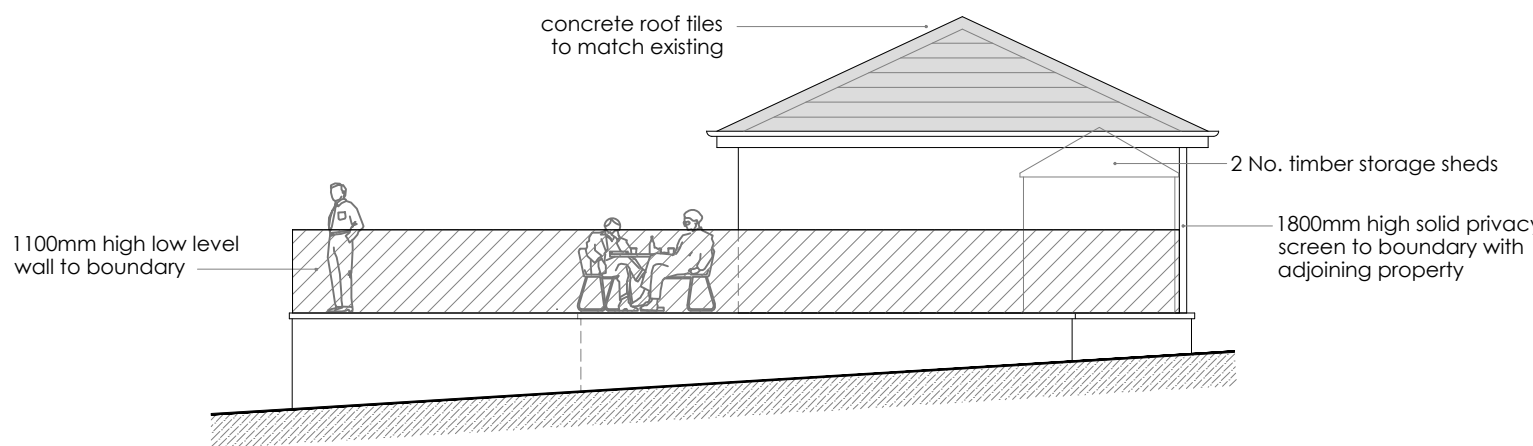

SIDE ELEVATION

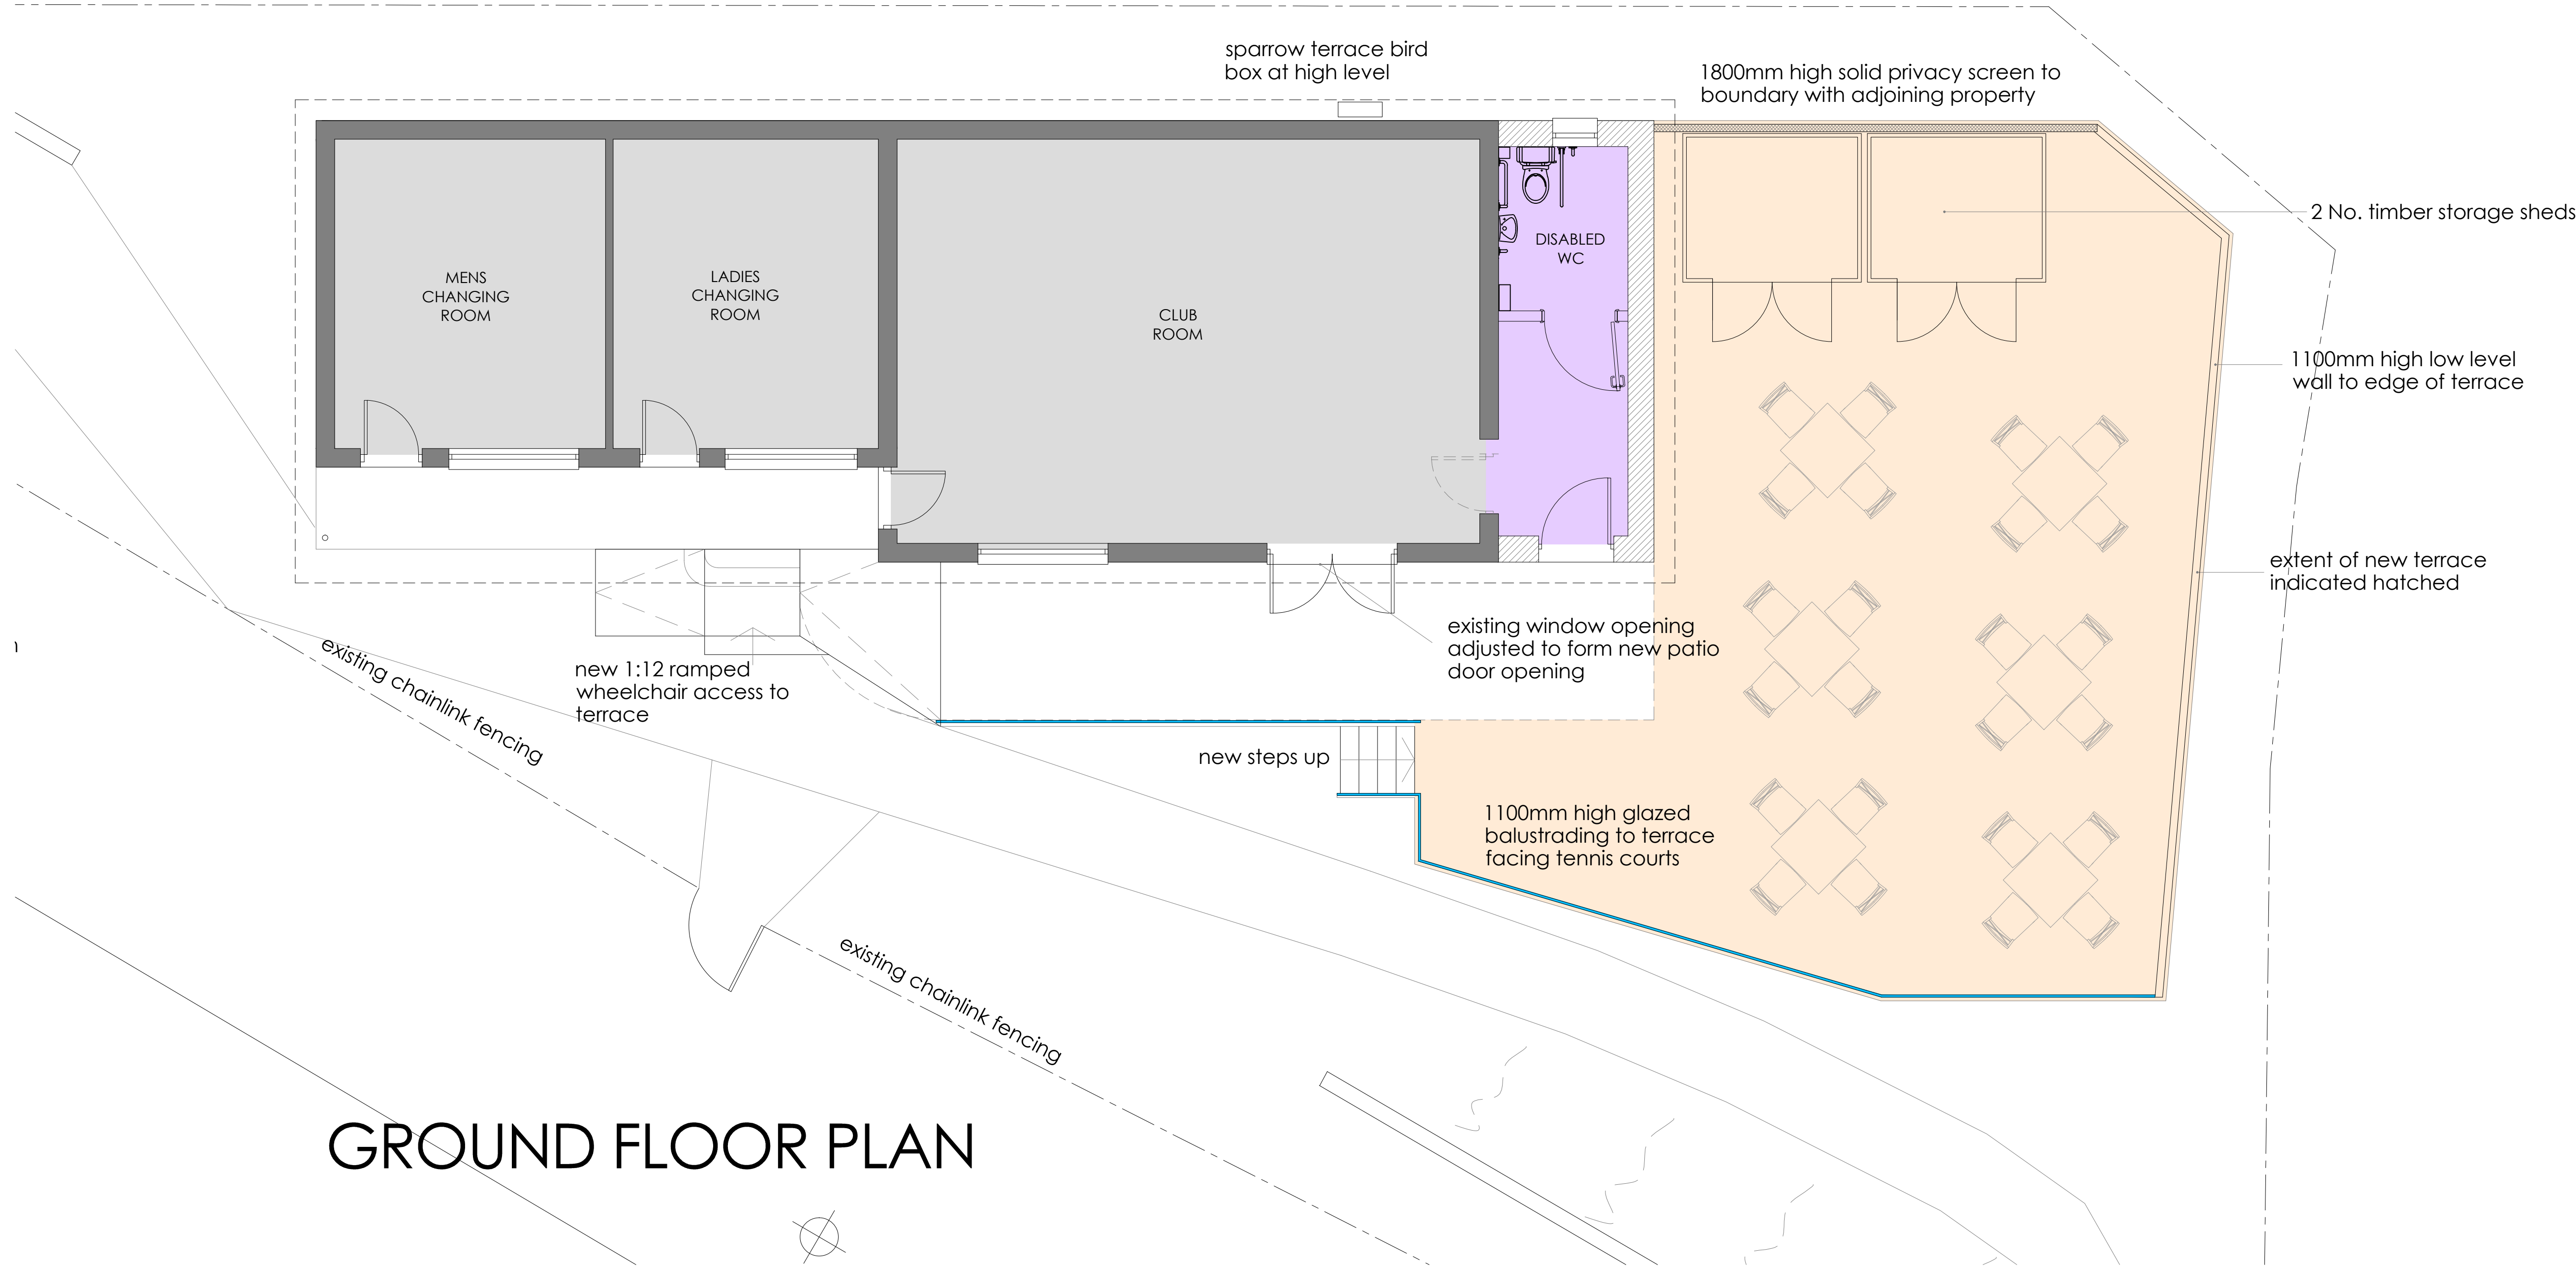

Notes:

do not scale:
detailed drawings and larger scale drawings take precedence.
Figured dimensions only are to be taken from this drawing.

dimensions:
All building and site dimensions, levels and sewer invert levels of connection points are to be checked and verified on site by the contractor before the commencement of works. All dimensions are to be checked prior to the placement of orders for materials or the fabrication of work and any discrepancy, omission or error is to be reported to the Architect immediately for verification.

specification:
The Contractor is to comply with current Building Legislation, British Standard Specifications, Building Regulations etc. whether or not specifically stated on this drawing. This drawing must be checked against and read in conjunction with any structural or other relevant specialist and design documentation provided.

Rev A: - disable wc extension added / terrace extended

client:

FIRBANK DALE
TENNIS CLUB

project:

Heather Road,
Newport

title:

Plans and Elevations
as existing

drawn:

scale:
1:50 / 1:100 @A1

date:
June 2026

drawing no.:
FDTC / 02

rev:
A

this drawing is copyright of the architect and may not be reproduced without licence