


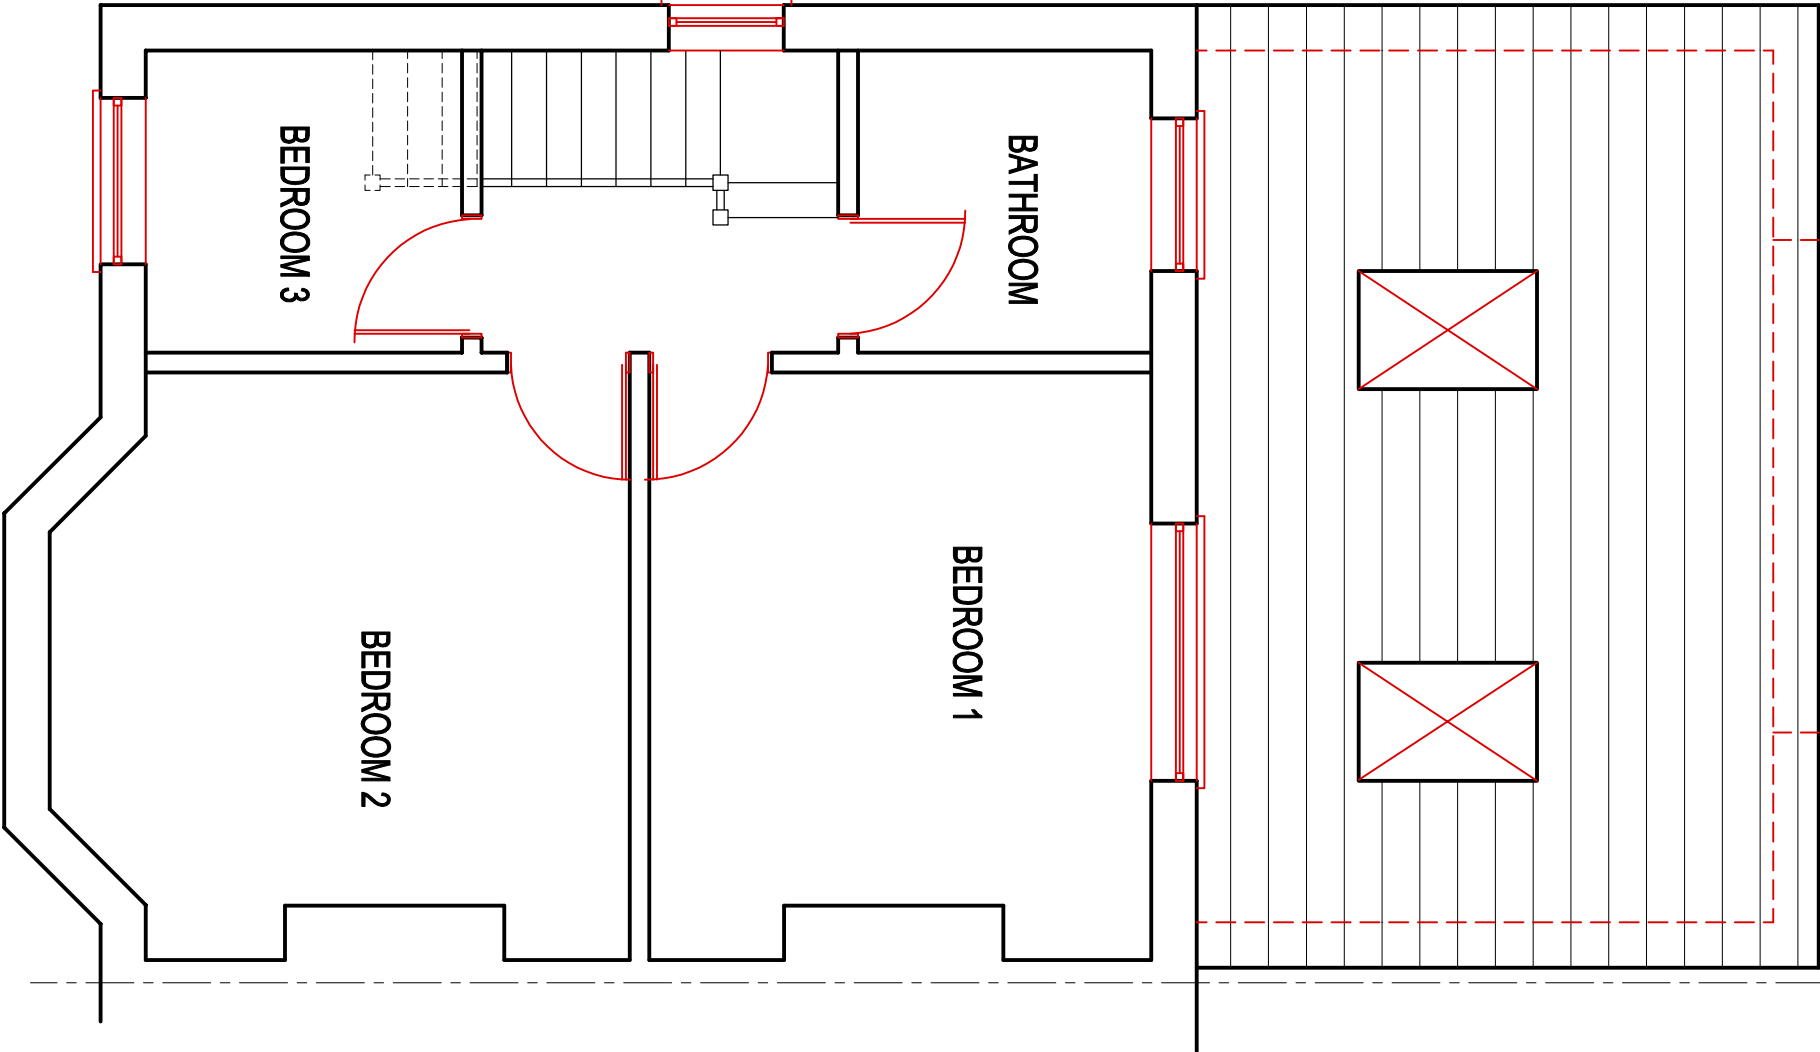

EXISTING FIRST FLOOR PLAN.

(1:50)

CLIENT
MR RYAN & MRS REBECCA TADMAN.

job title
PROPOSED LOFT CONVERSION HIP TO GABLE ROOF &
REAR DORMER @ 13, PENYLAN ROAD.
NEWPORT NP198AD.

drawing title
EXISTING FIRST FLOOR PLAN.

job No:	drawing No:	scales:
25.110	03	1:50 @ A3