


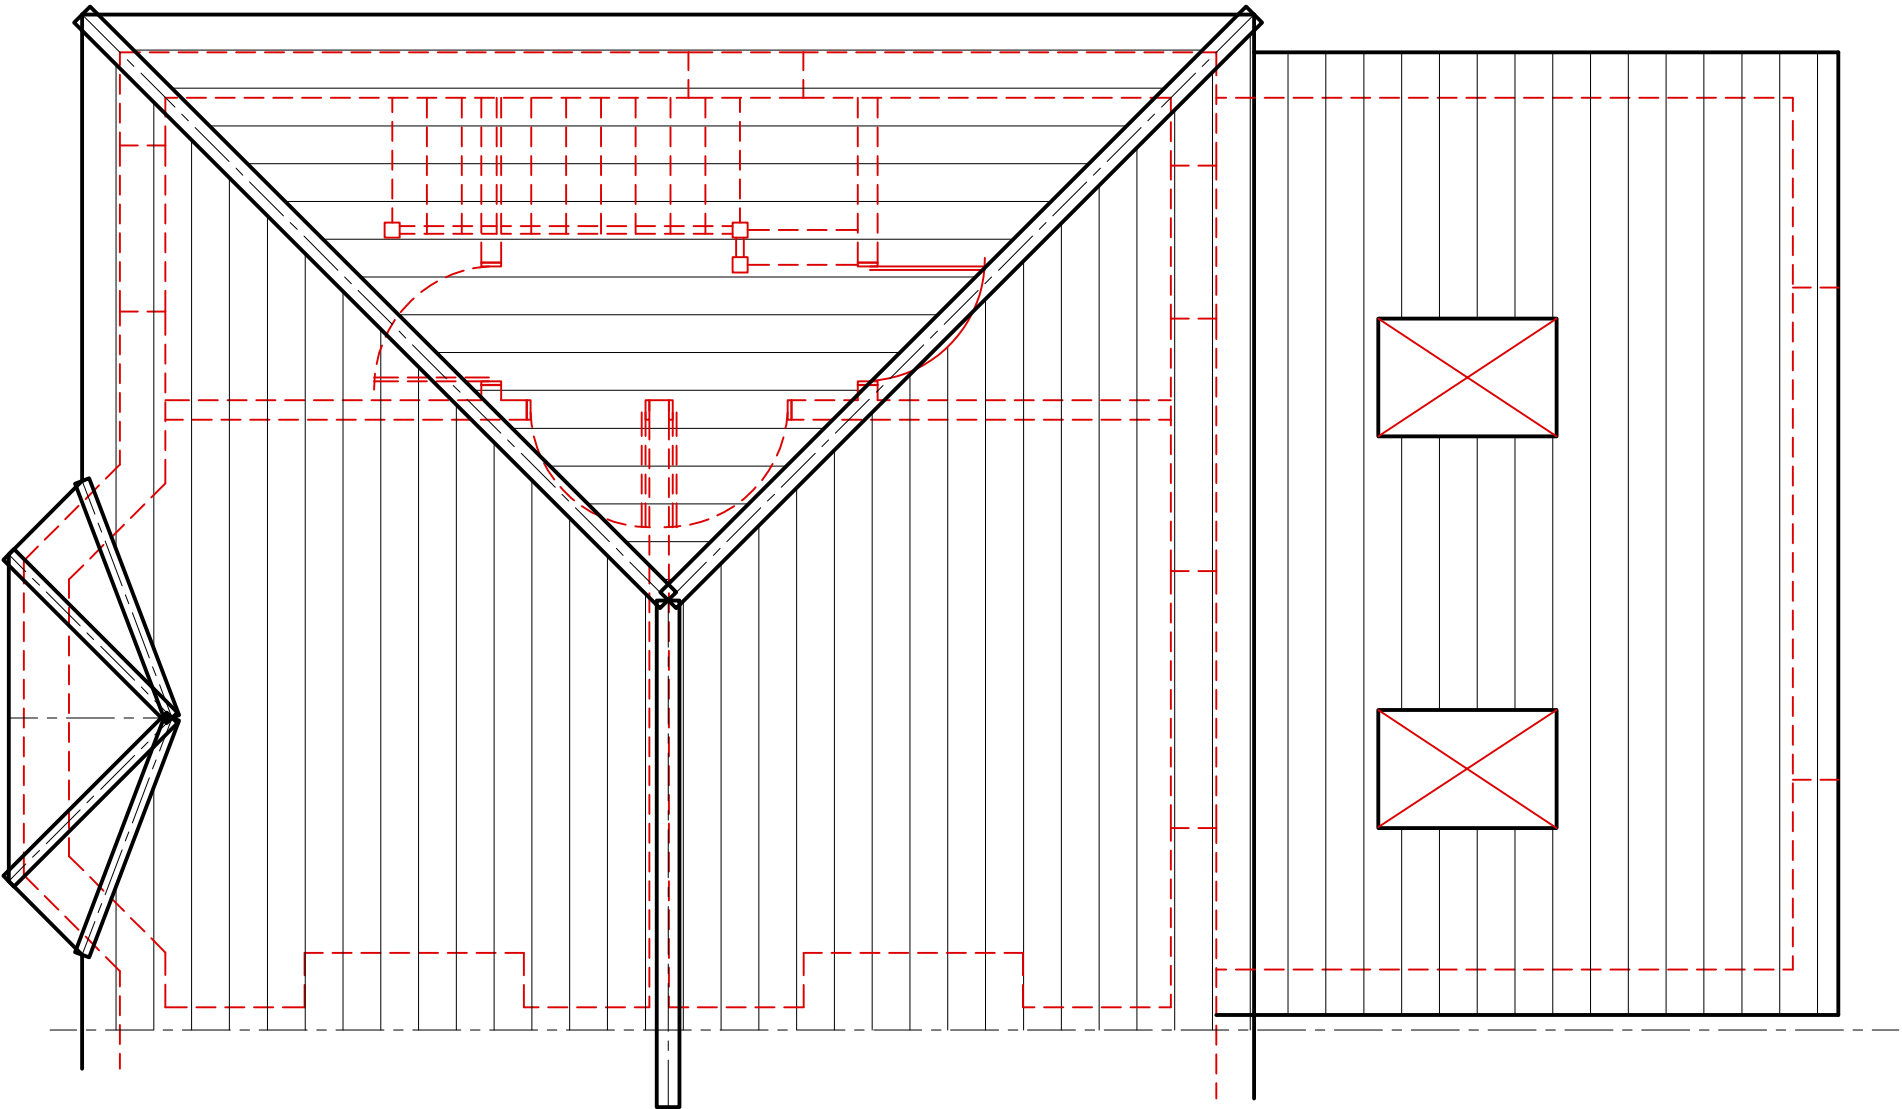

EXISTING ROOF PLAN.

(1:50)

CLIENT

MR RYAN & MRS REBECCA TADMAN.

job title

PROPOSED LOFT CONVERSION HIP TO GABLE ROOF &
REAR DORMER @ 13, PENYLAN ROAD.
NEWPORT NP198AD.

drawing title

EXISTING ROOF PLAN.

job No:

25.110

drawing No:

04

scales:

1:50 @ A3