


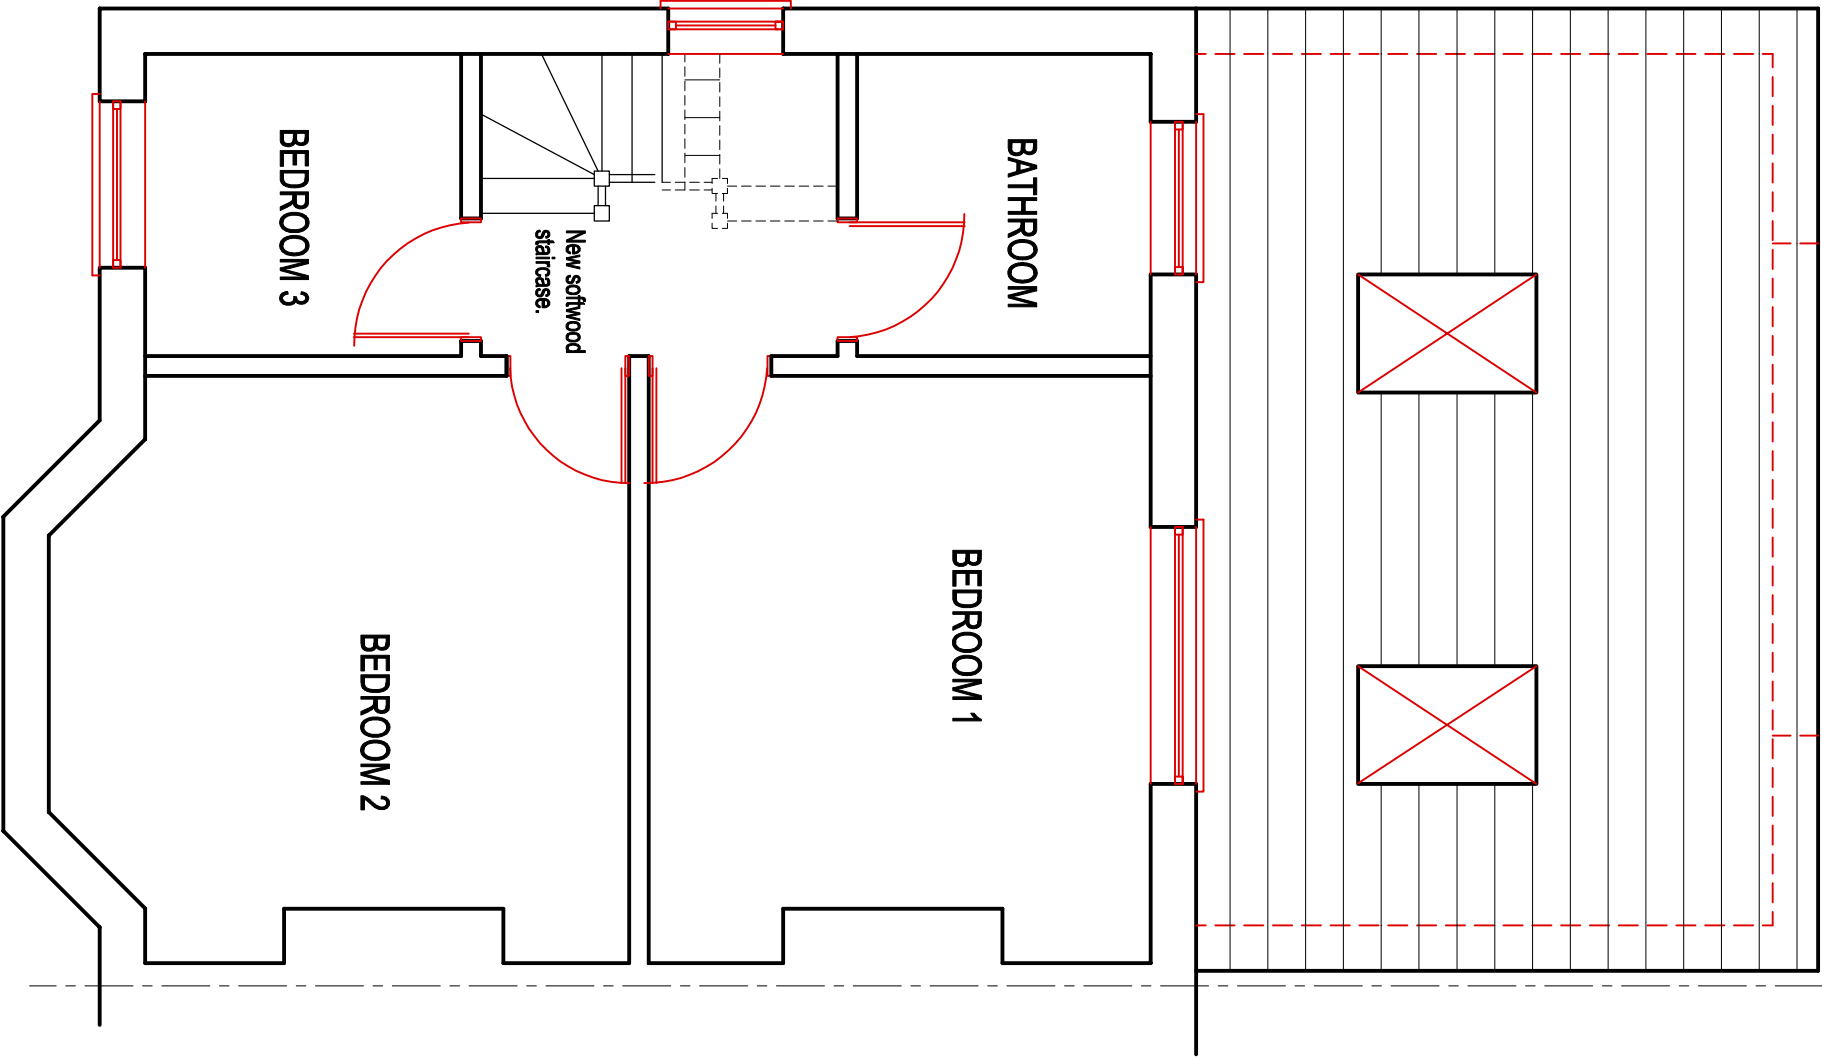

PROPOSED FIRST FLOOR PLAN.

(1:50)

CLIENT		
MR RYAN & MRS REBECCA TADMAN.		
job title	PROPOSED LOFT CONVERSION HIP TO GABLE ROOF & REAR DORMER @ 13, PENYLAN ROAD, NEWPORT NP198AD.	
drawing title	PROPOSED FIRST FLOOR PLAN.	
job No:	drawing No:	scales:
25.110	05	1:50 @ A3