

BLOCK A - 10 units

Bin Store Provision
1 x 1100 litre card/paper
1 x 1100 litre plastic/cans
1 x 360 litre glass
1 x 240 litre food
1 x 1100 litre general waste
[distance to back of pavement is 4.5m]



BLOCK B - 15 units

Bin Store Provision
1 x 1100 litre card/paper
1 x 1100 litre plastic/cans
1 x 360 litre glass
1 x 240 litre food
1 x 1100 litre general waste
[distance to back of pavement is 4.5m]

BLOCK C - 18 units

Bin Store Provision
1 x 1100 litre card/paper
1 x 1100 litre plastic/cans
1 x 360 litre glass
1 x 240 litre food
1 x 1100 litre general waste
[distance to back of pavement is 7.8m]

Bin stores to be fitted with a digi-lock and code provided to the refuse department for collection

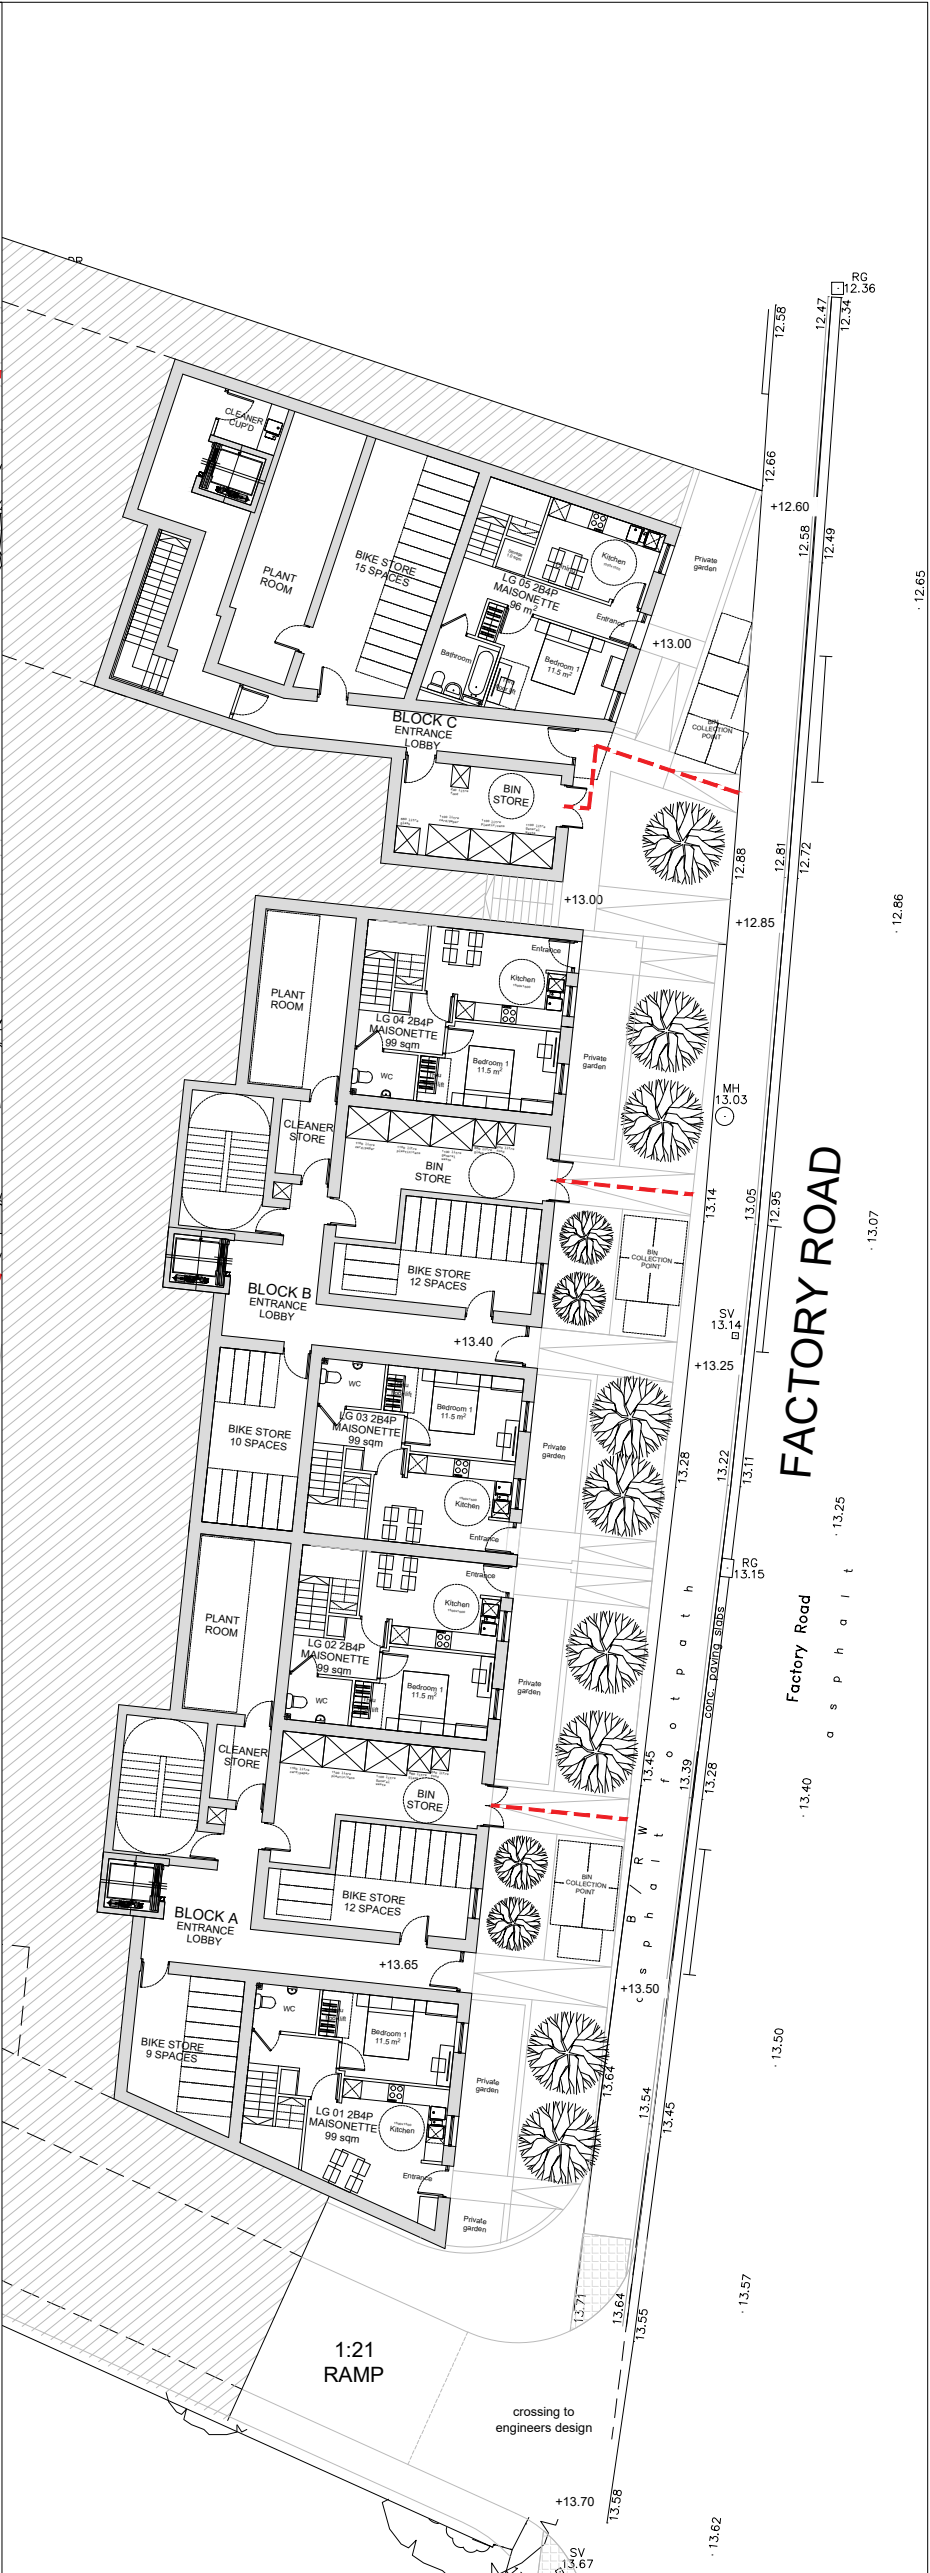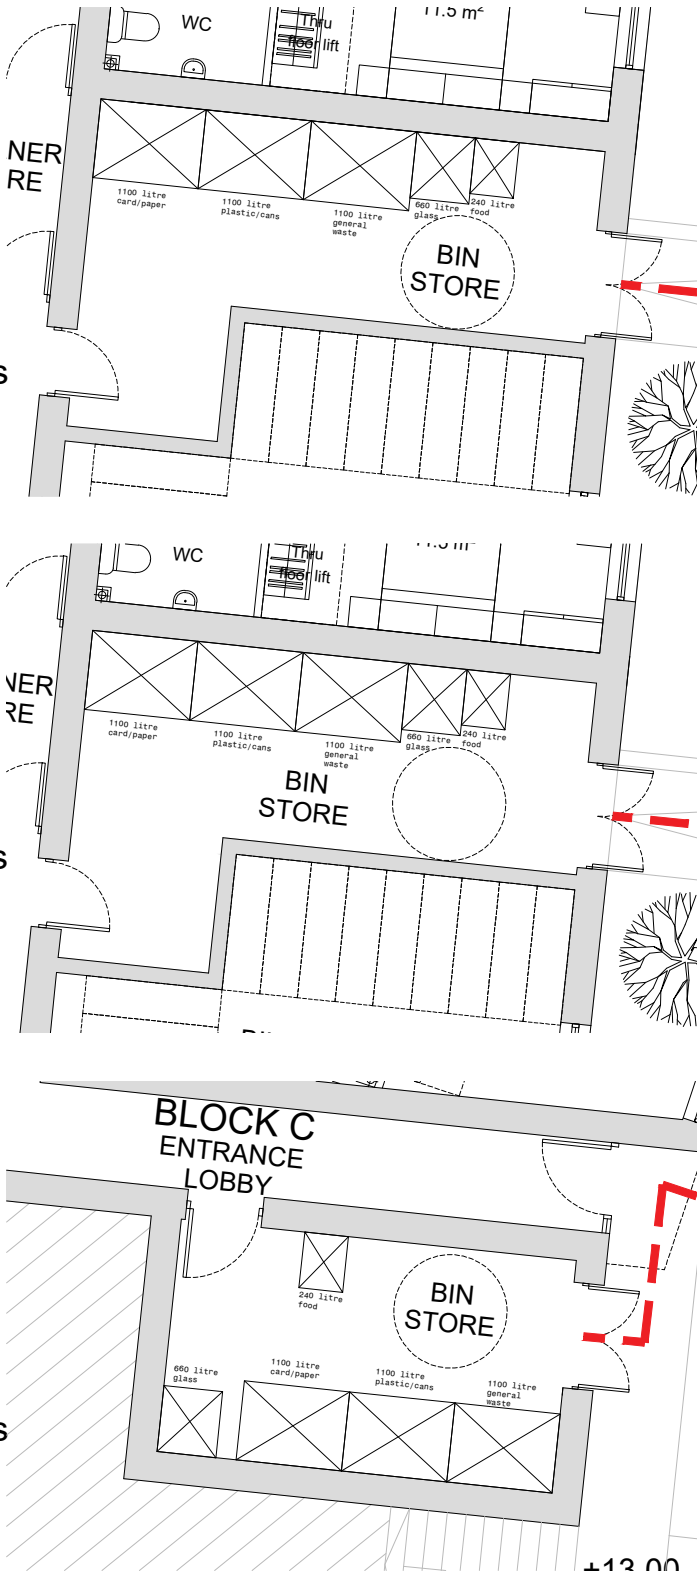

Notes:
* Do not scale from drawing
* Not for Construction
* Notional Sketch Only

REV.	DESCRIPTION	DATE
1	CLIENT	
2	Interstrand	
3	JOB TITLE	
4	Factory Road, Newport	
5	DRAWING TITLE	
6	Lower Ground Floor Plan	
7	Refuse Strategy	
8	SCALE @ A3	DATE
9	1:250	July '25
10	JOB NO.	DRAWING NO.
11	2262	RS-01
12	DRAWN BY	REVISION
13	SC	-



10 Gold Tops
Newport
NP20 4PH
t. 01633 844970
e. info@hammond-ltd.co.uk

www.hammond-ltd.co.uk

© Hammond Architectural Limited 2018
Figured dimensions must be taken in preference to scaled dimensions and any discrepancies are to be referred to Hammond Architectural Ltd. Contractors, subcontractors and suppliers must verify all dimensions on site before commencing any work or making any workshop drawings.

