
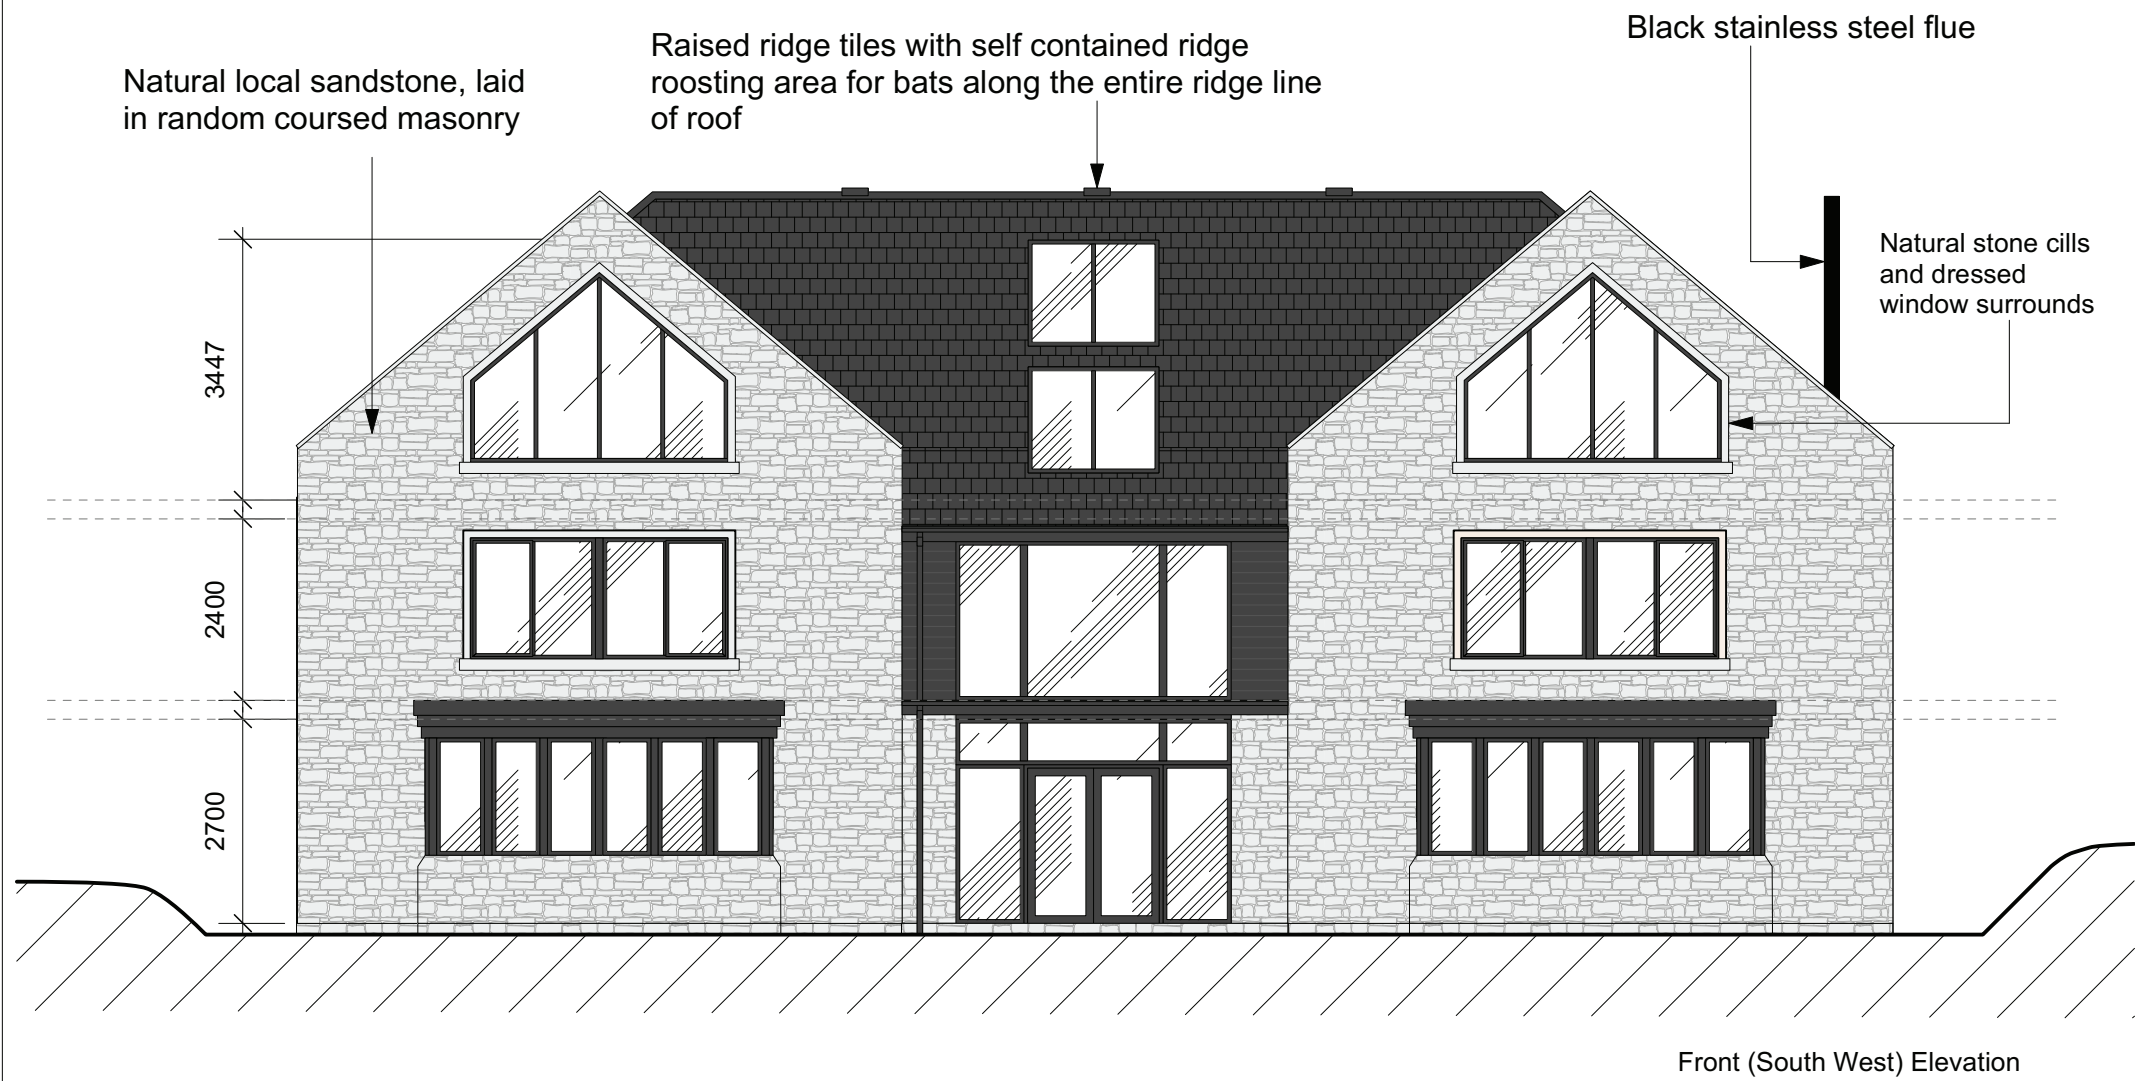


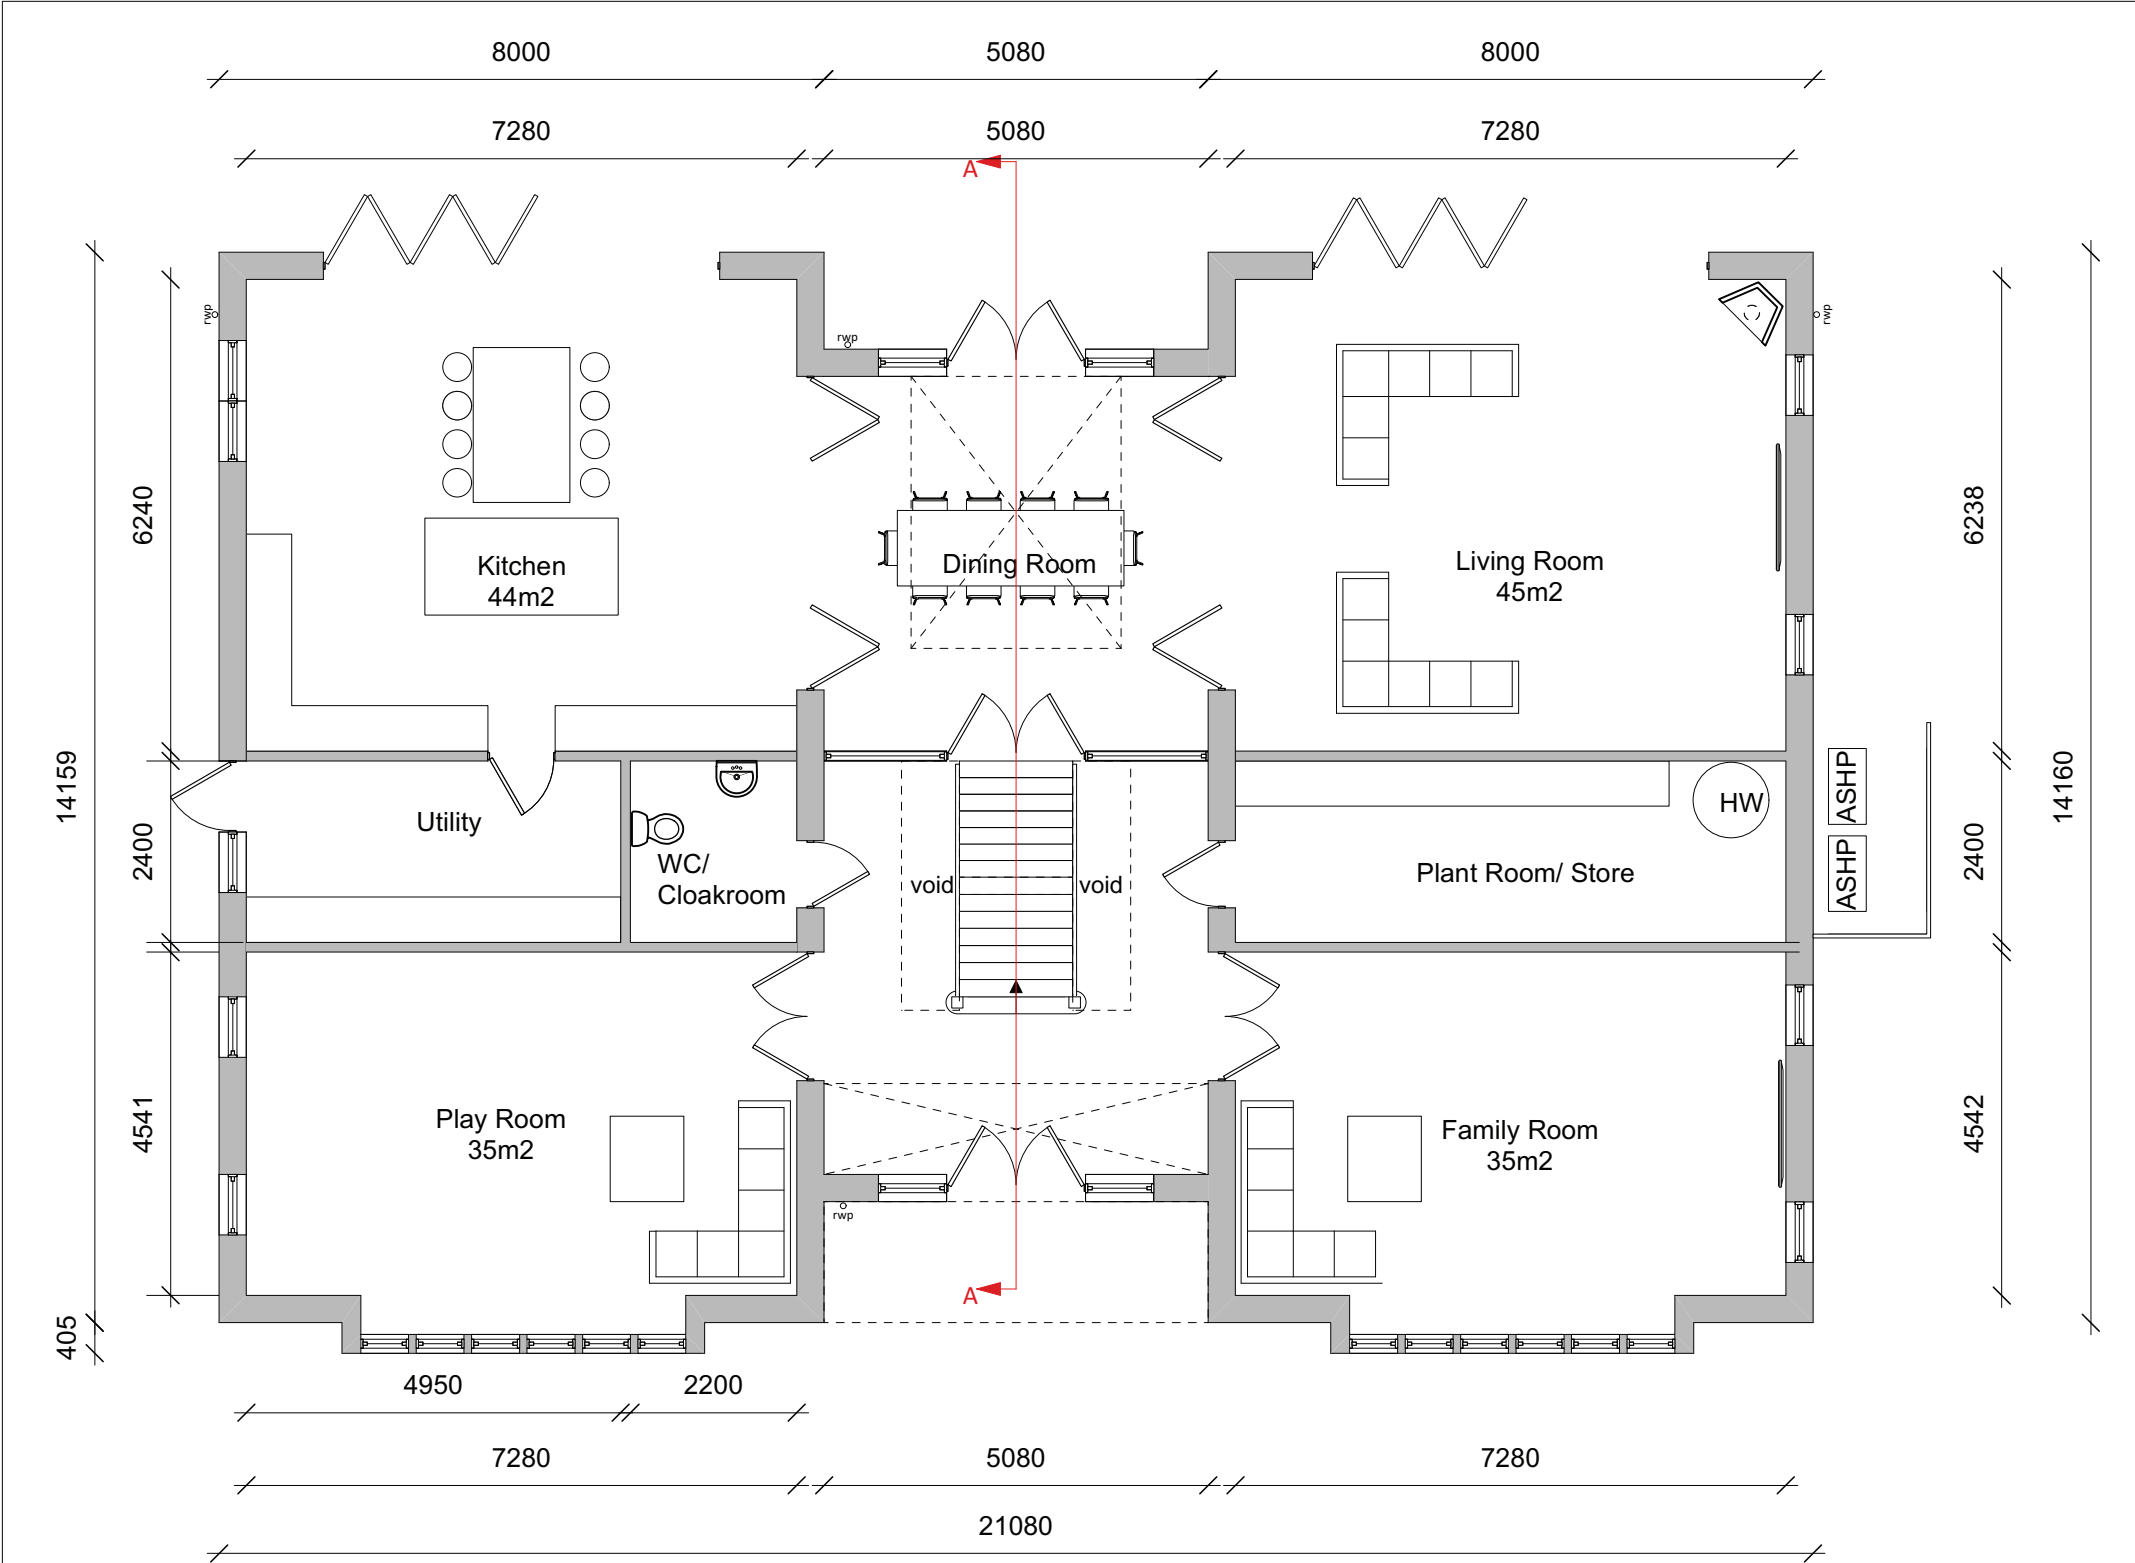

Front (South West) Elevation

North

**Skerryvore Designs Ltd**  
skerryvoredesigns.co.uk  
Phone **01633 897922**  
Mobile **07816 934352**  
contact@skerryvoredesigns.co.uk

**JOB**  
**TITLE** Plough House  
Druidstone Road

**DRAWING**  
**TITLE** Ground Floor plan/  
Front Elevation

**DRAWING No.** SD1118-20D

**SCALE** 1:100 @ A3

**DATE** May 2026