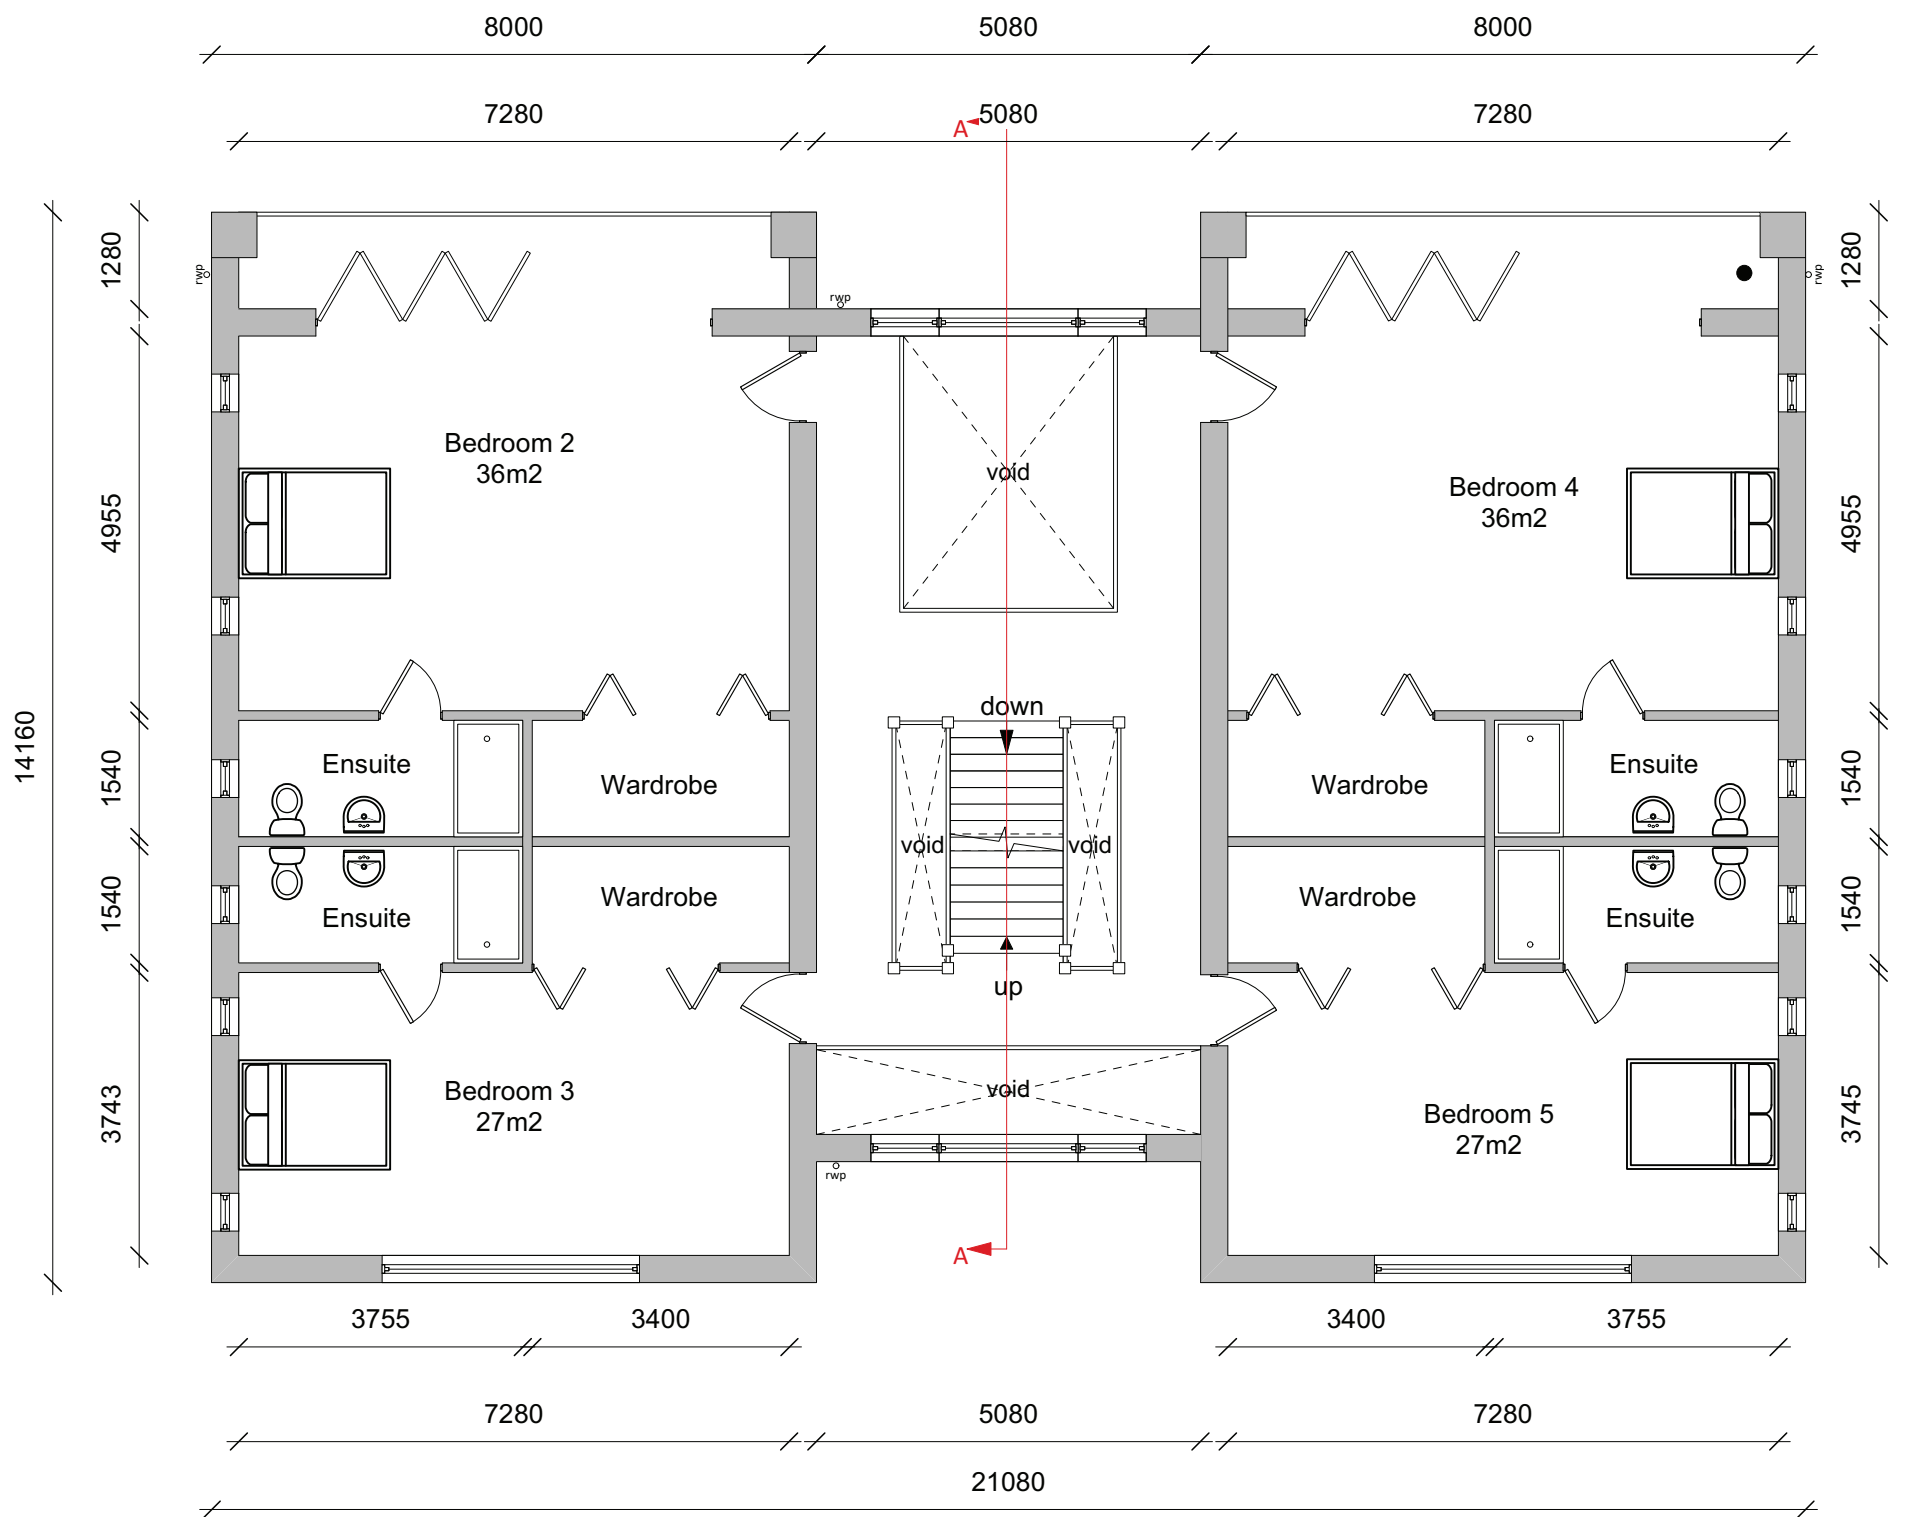


Skerryvore Designs Ltd
skerryvoredesigns.co.uk

SK

Phone **01633 897922**
Mobile **07816 934352**
contact@skerryvoredesigns.co.uk

JOB
TITLE Plough House
Druidstone Road

DRAWING
TITLE First Floor plan/
Side Elevation

DRAWING No. SD1118-21D

SCALE 1:100 @ A3

DATE May 2026