


SITE PLAN @ 1:1250



BLOCK PLAN @ 1:500

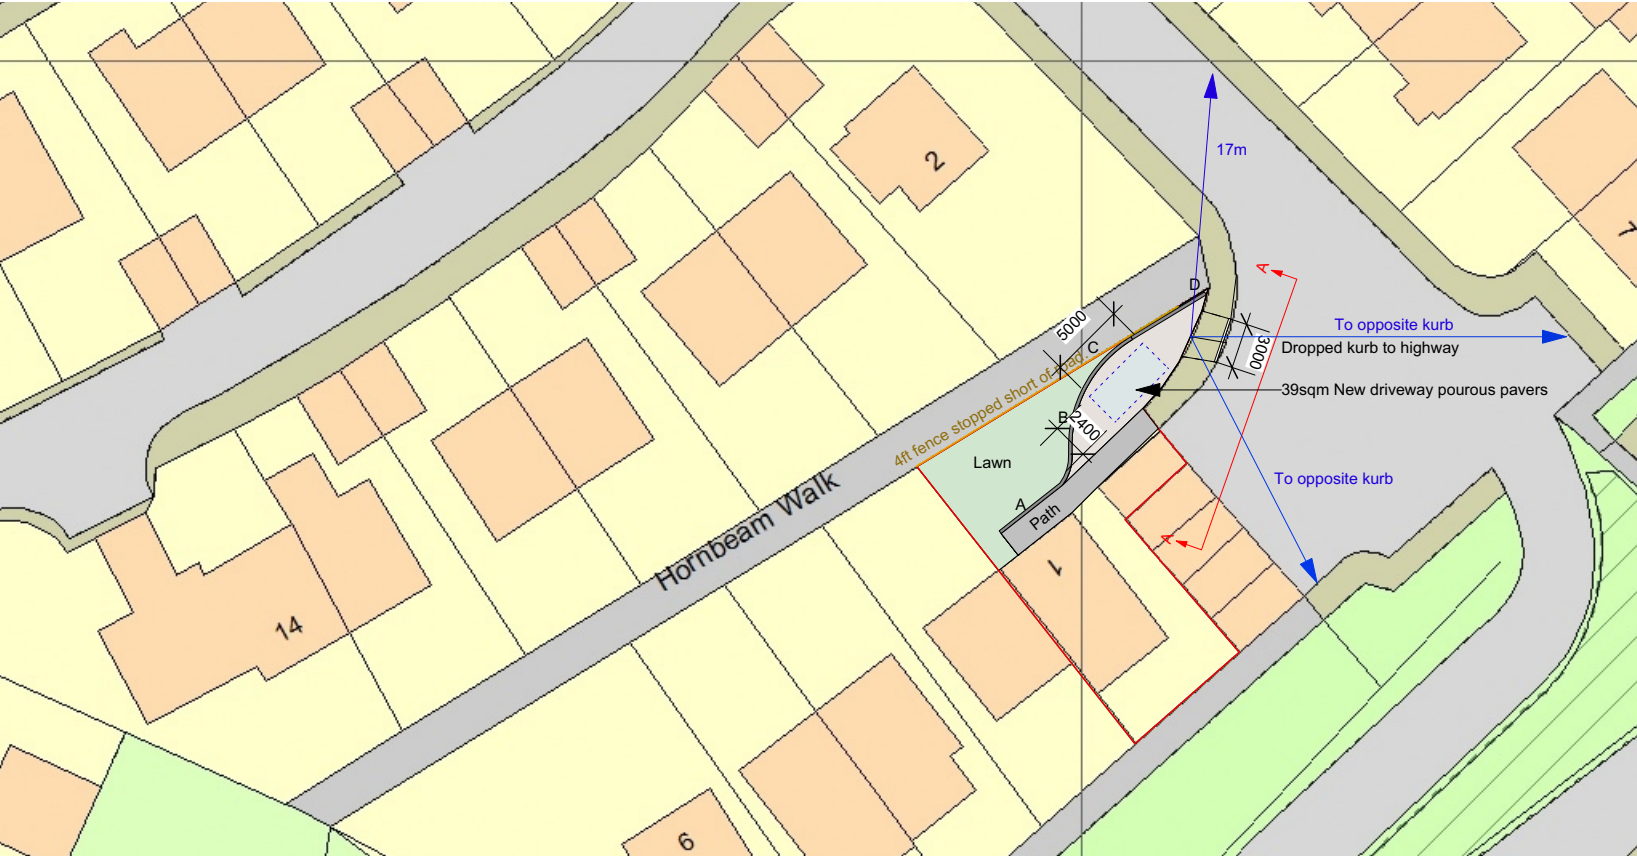

No boundary treatment to the road side
4ft wooden fence to adjacent path

 Skerryvore Designs Ltd skerryvoredesigns.co.uk Phone 01633 897922 Mobile 07816 934352 contact@skerryvoredesigns.co.uk	JOB TITLE 1 Hornbeam Walk	DRAWING TITLE Planning Site plan & Proposed block plan	DRAWING No. SD1189-00i
			SCALE 1:500 & 1:1250 @ A3
			DATE FEB 2026