



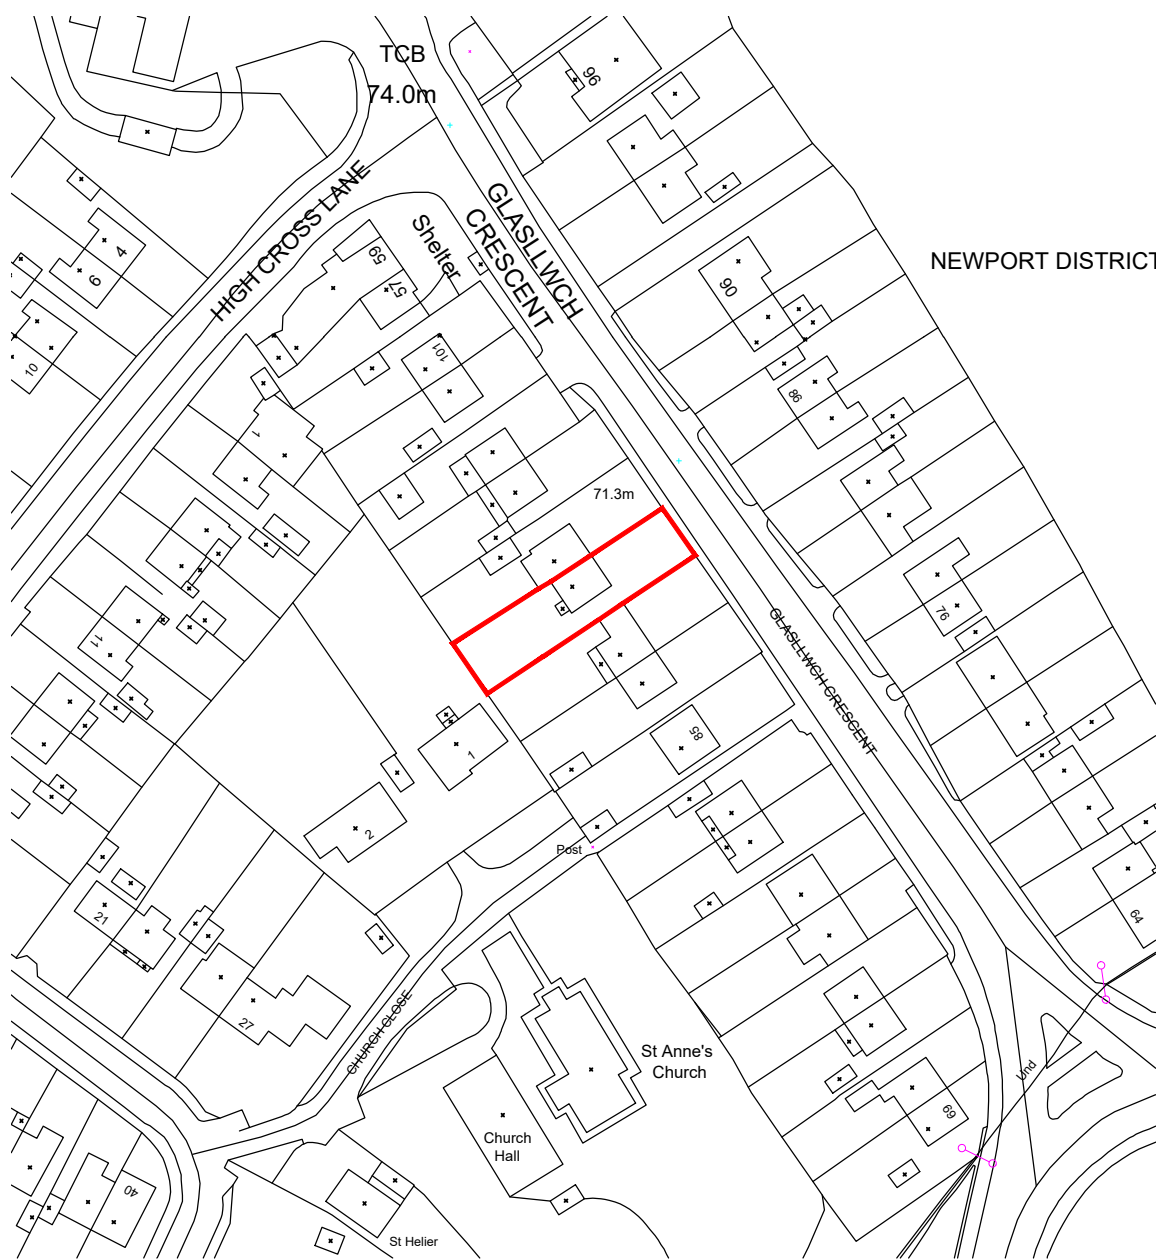

SITE LOCATION PLAN


Scale 1:1250

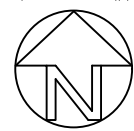

EXISTING BLOCK PLAN

Scale 1:500


KITCHEN

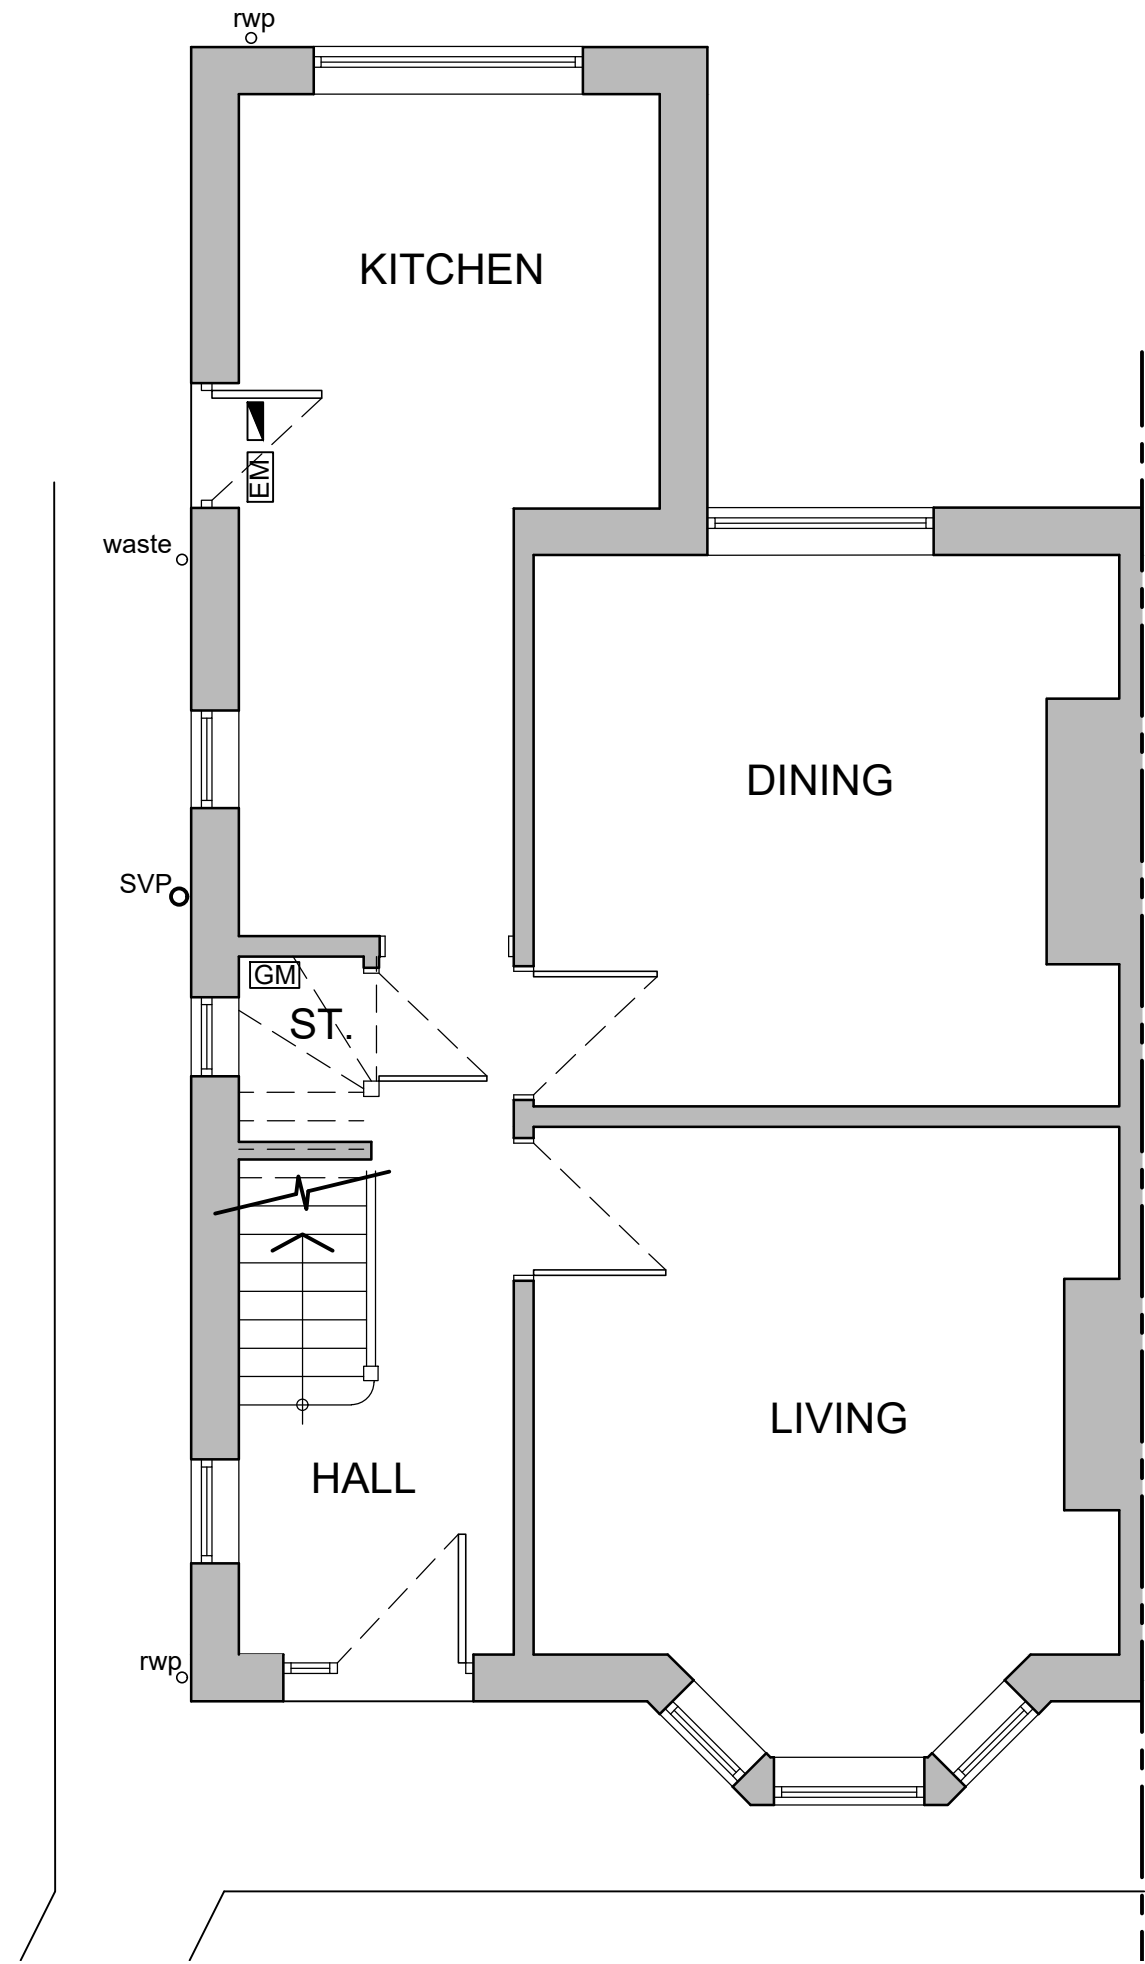

EXISTING GROUND FLOOR LAYOUT

Scale 1:50

BATHROOM

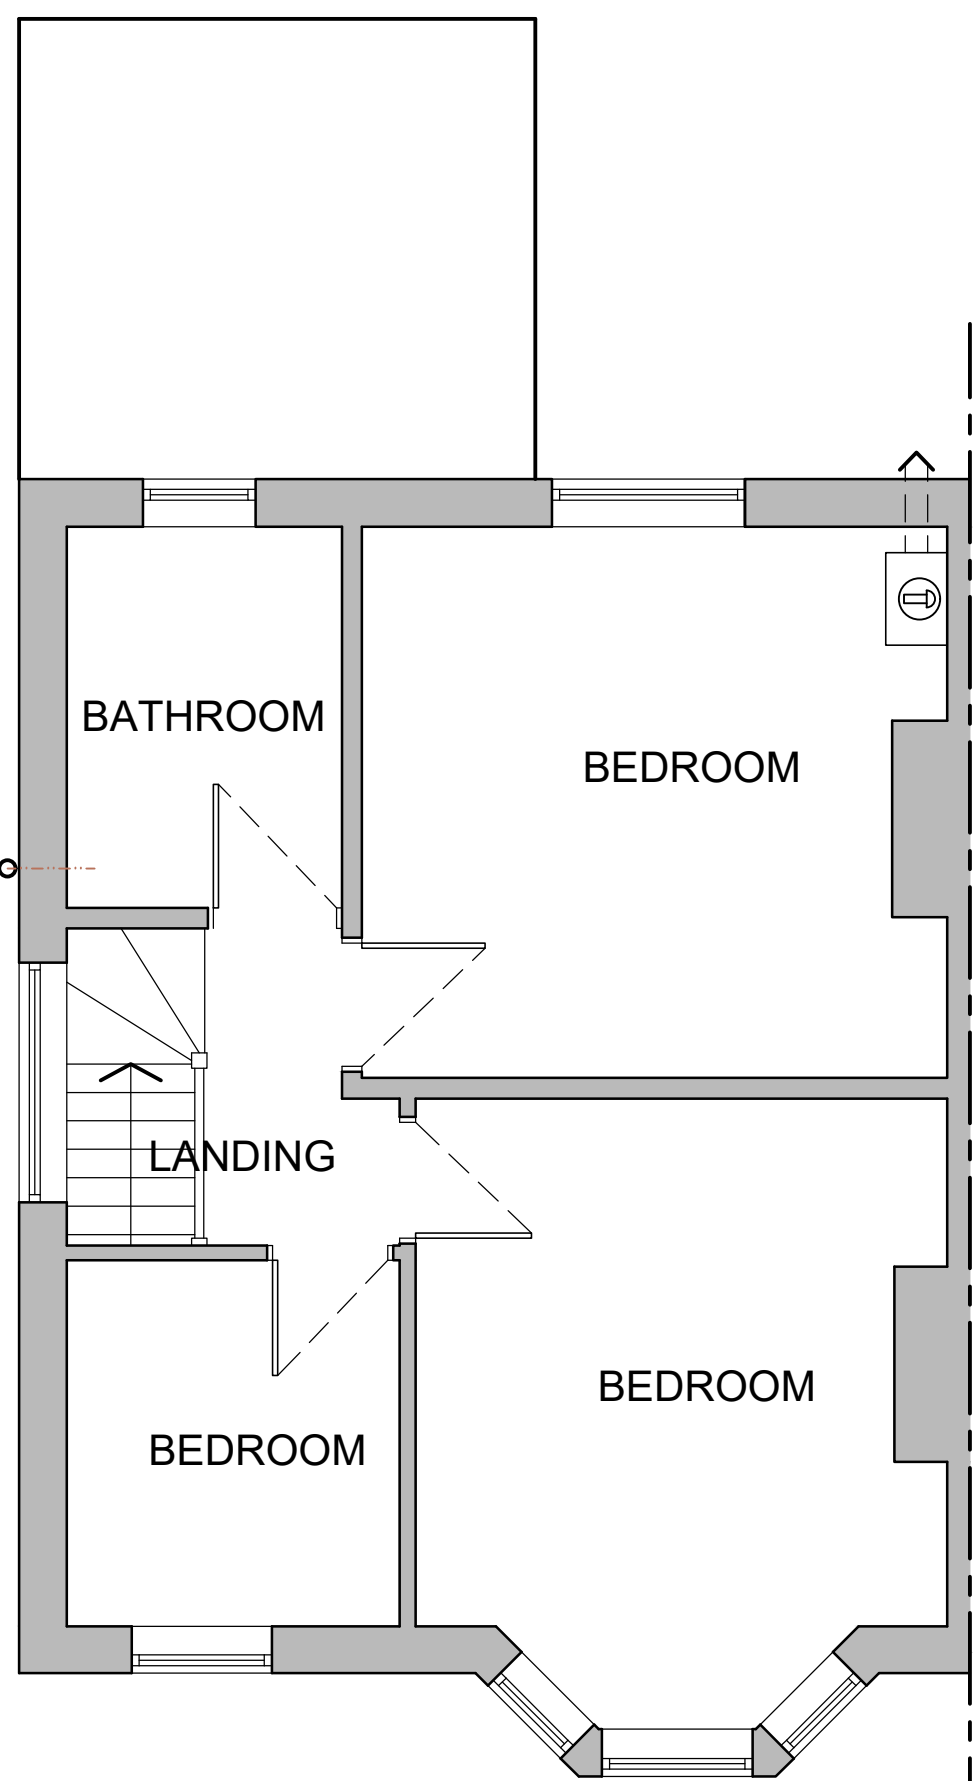

EXISTING FIRST FLOOR LAYOUT

Scale 1:50

NOTES

- 1) All dimensions in millimeters Unless otherwise noted.
- 2) Drawings intended for purposes as described.
- 3) Any discrepancies to be brought to the attention of RPD Building Consultants immediately.
- 4) Do not scale off this drawing for construction purposes
- 5) This drawing is to read in conjunction with RPD Building Consultants construction notes.

© This Drawing is copyright  
It must not be reproduced or disclosed to third parties without the permission of RPD.

LEGEND

- Existing wall to remain
- Proposed wall
- Removed wall
- Steel beam / feature over
- Existing underground drainage pipe
- Existing above ground waste pipe
- Proposed underground drainage pipe
- Existing fuse board
- Existing boiler
- Existing gas / electric meter
- Existing incoming water stop tap

REVISION DESCRIPTION DATE  
A Other side elevation added 23.03.26

PROJECT / SITE ADDRESS / CLIENT

PROPOSED EXTENSION  
91 GLASLLWCH CRESCENT  
NEWPORT NP10 9SG  
MR AND MRS FOX

DRAWING TITLE


SITE LOCATION PLAN  
EXISTING AND PROPOSED LAYOUTS  
ELEVATIONS AND SECTIONS

DETAILS

Scales As shown @ A1 Date NOV 25  
Drawn RPD Checked CMP  
Job No. GC91 Drawing No. 01  
Status PLANNING Revision A



RPD BUILDING CONSULTANTS LIMITED  
61 WESTERN AVENUE, NEWPORT, NP20 3QZ  
T - 01633 677514 W - www.rpd.uk.com E - richard@rpd.uk.com

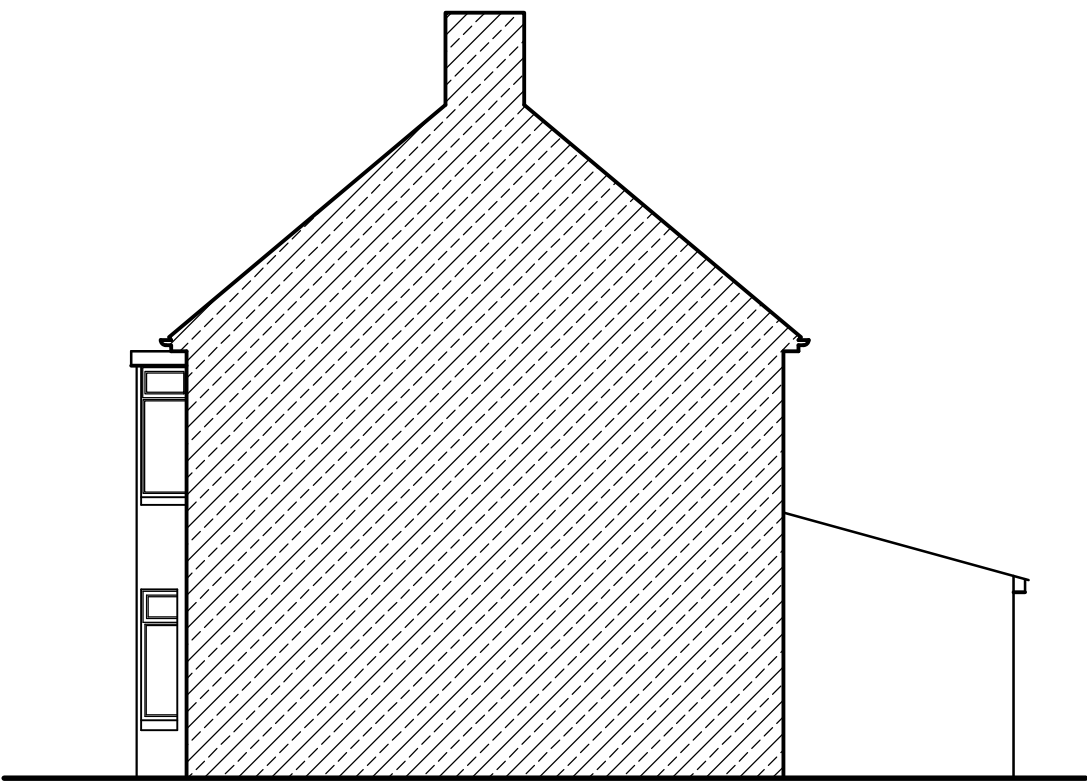

EXISTING SIDE ELEVATION

Scale 1:100




EXISTING FRONT ELEVATION

Scale 1:100



EXISTING SIDE ELEVATION

Scale 1:100

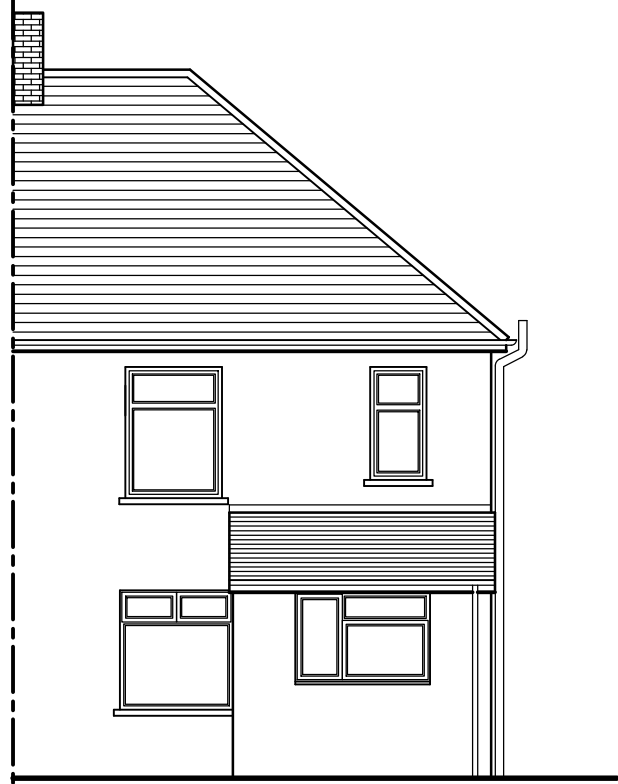

EXISTING REAR ELEVATION

Scale 1:100