




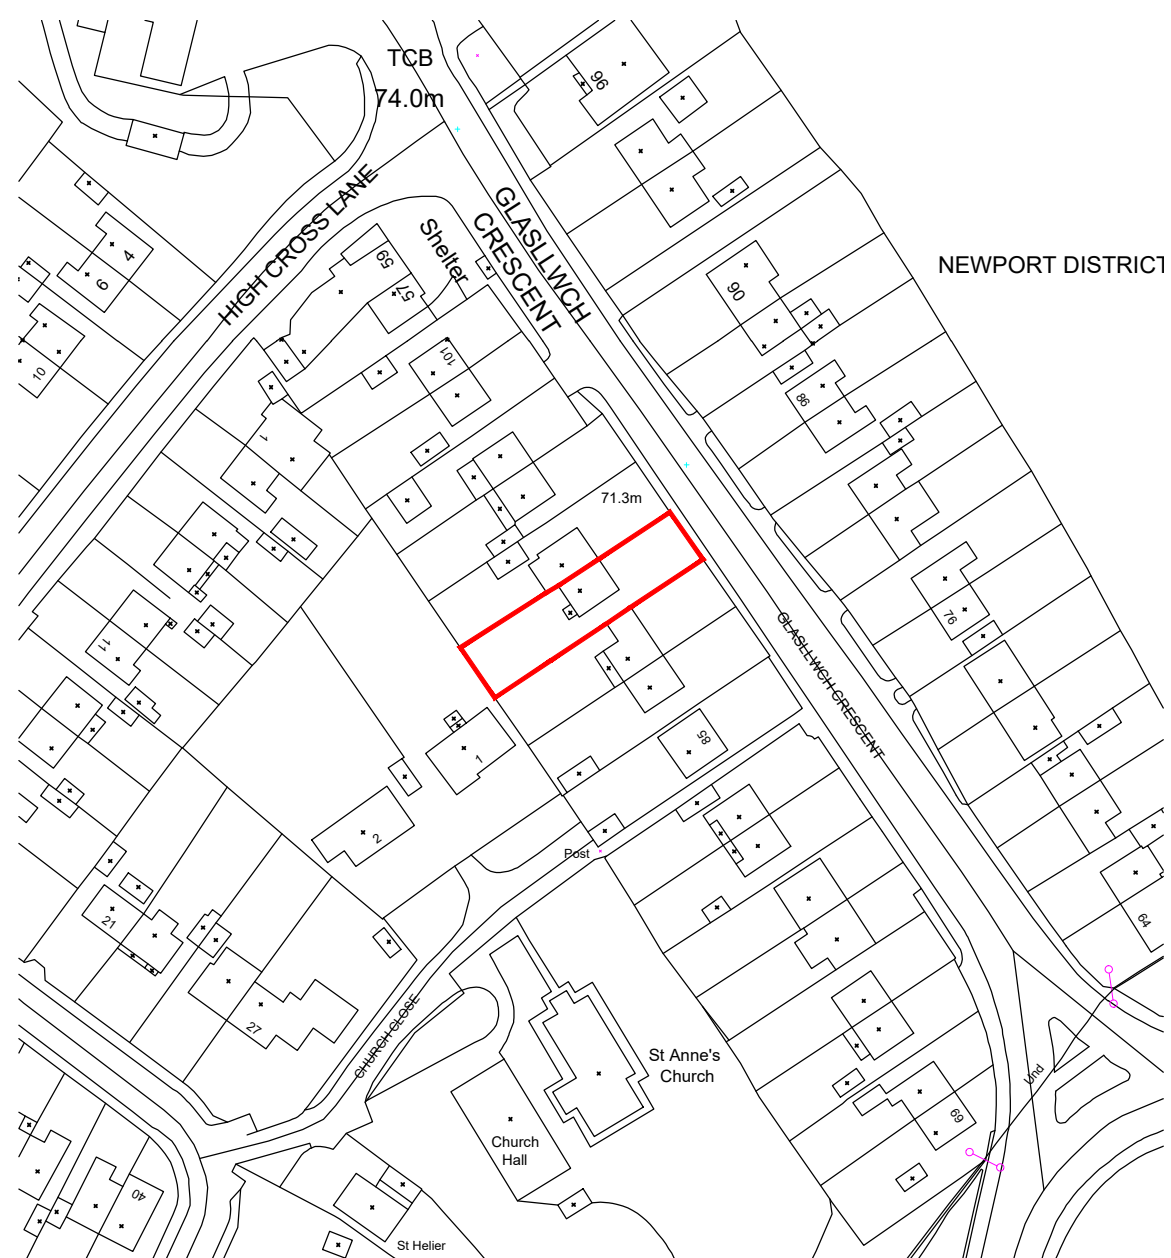

SITE LOCATION PLAN
Scale 1:1250

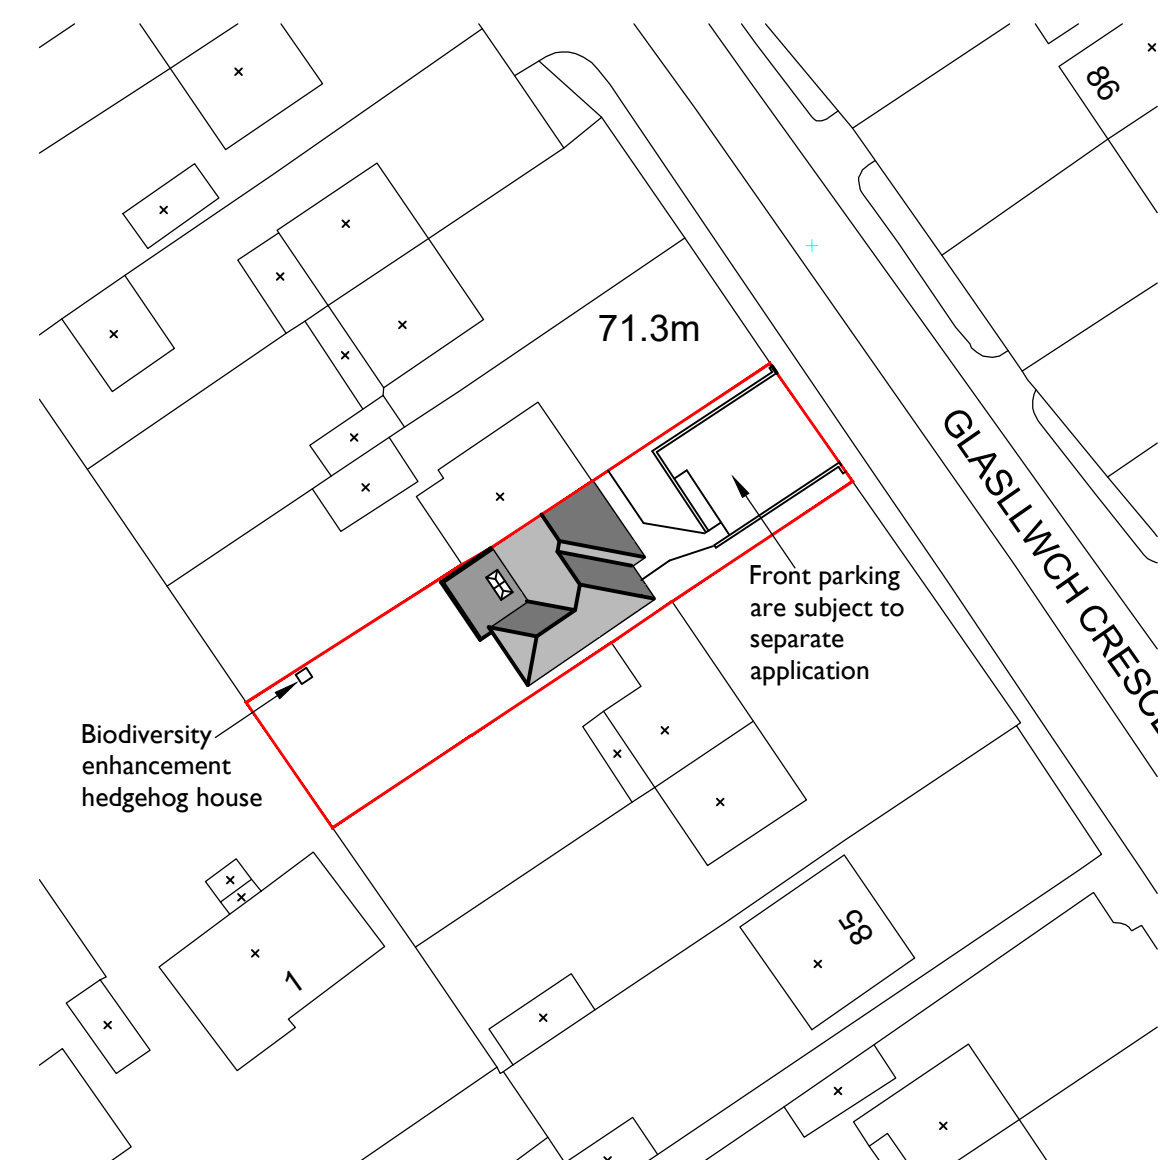


PROPOSED BLOCK PLAN
Scale 1:500

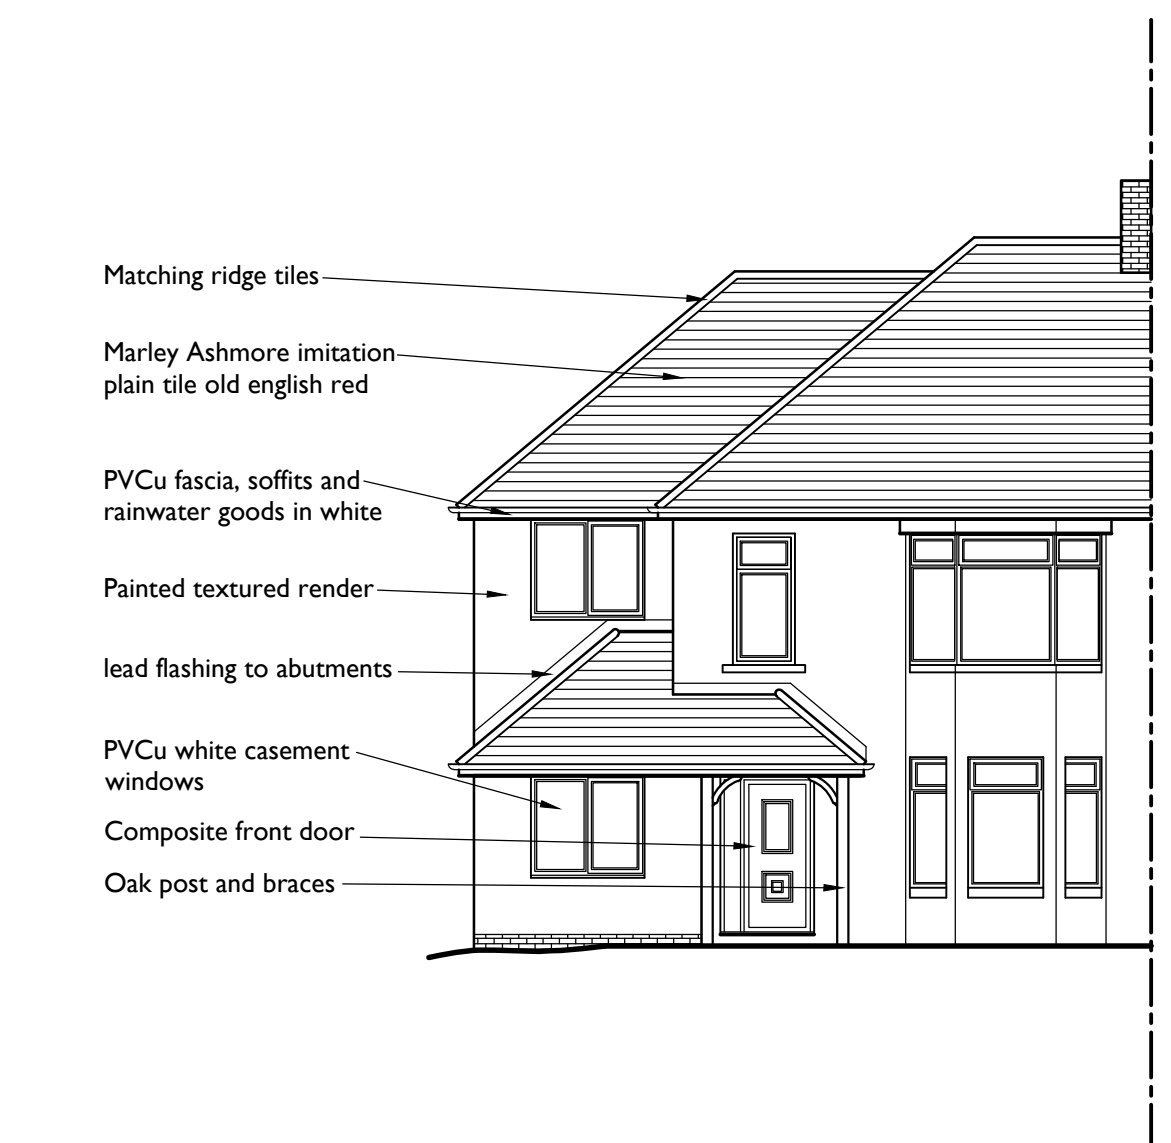


PROPOSED FRONT ELEVATION
Scale 1:100




PROPOSED SIDE ELEVATION
Scale 1:100

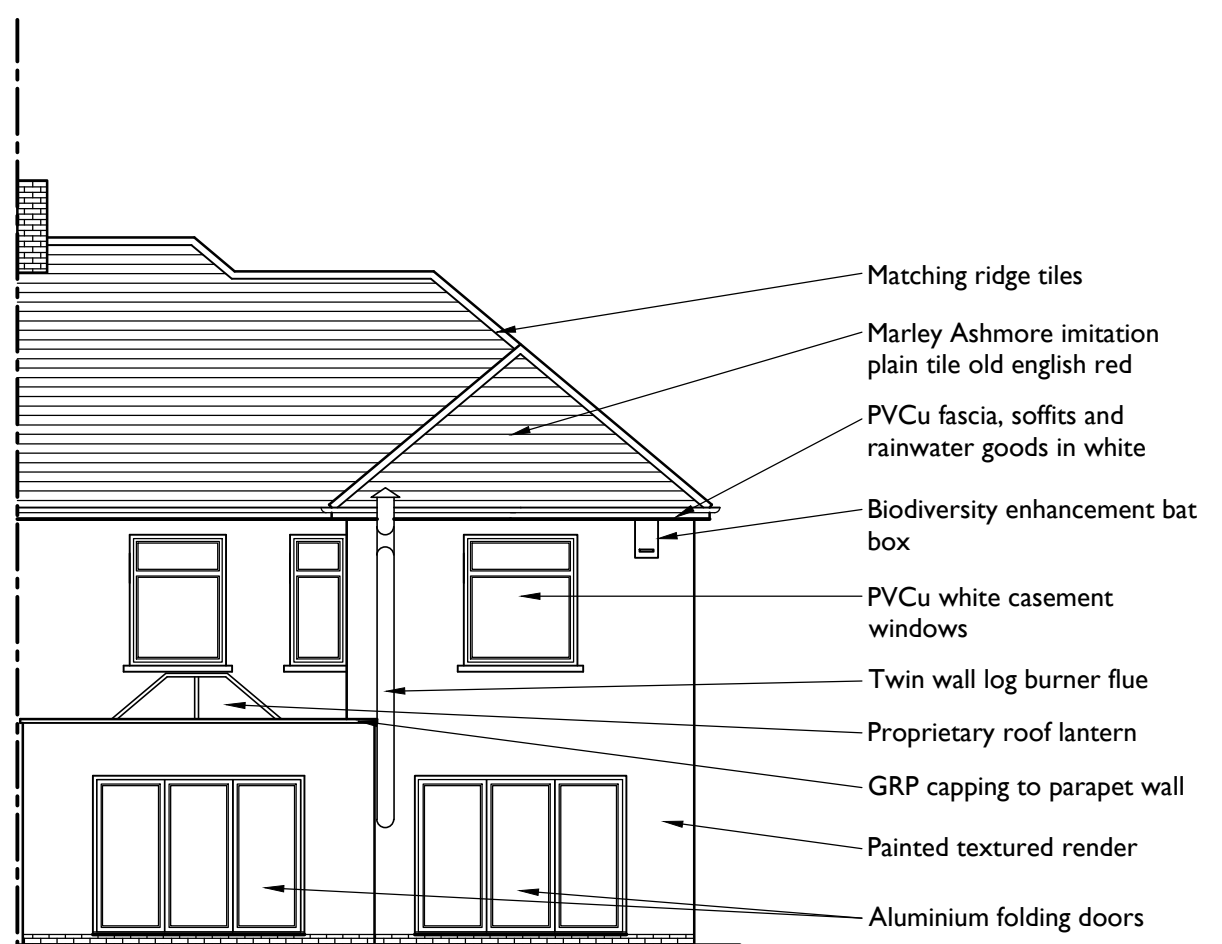


PROPOSED REAR ELEVATION
Scale 1:100

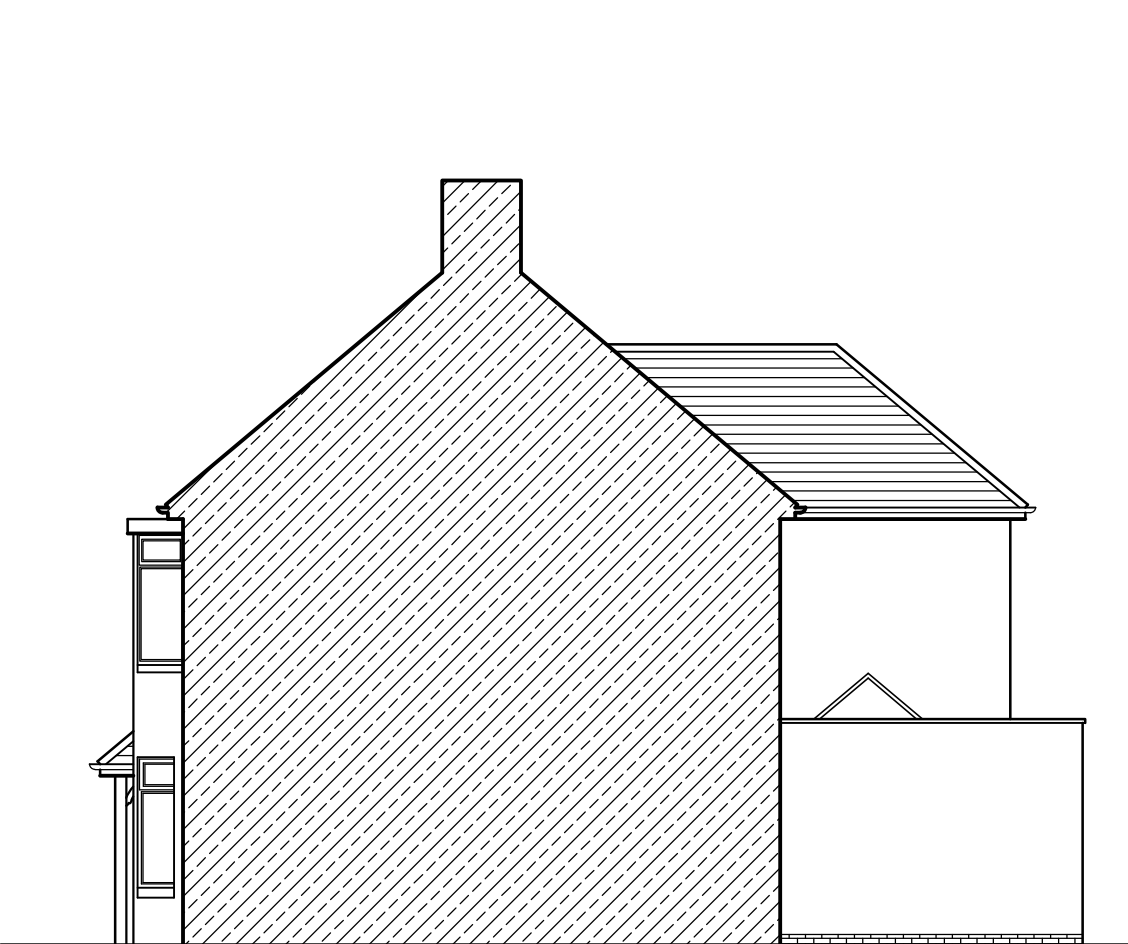

PROPOSED SIDE ELEVATION
Scale 1:100

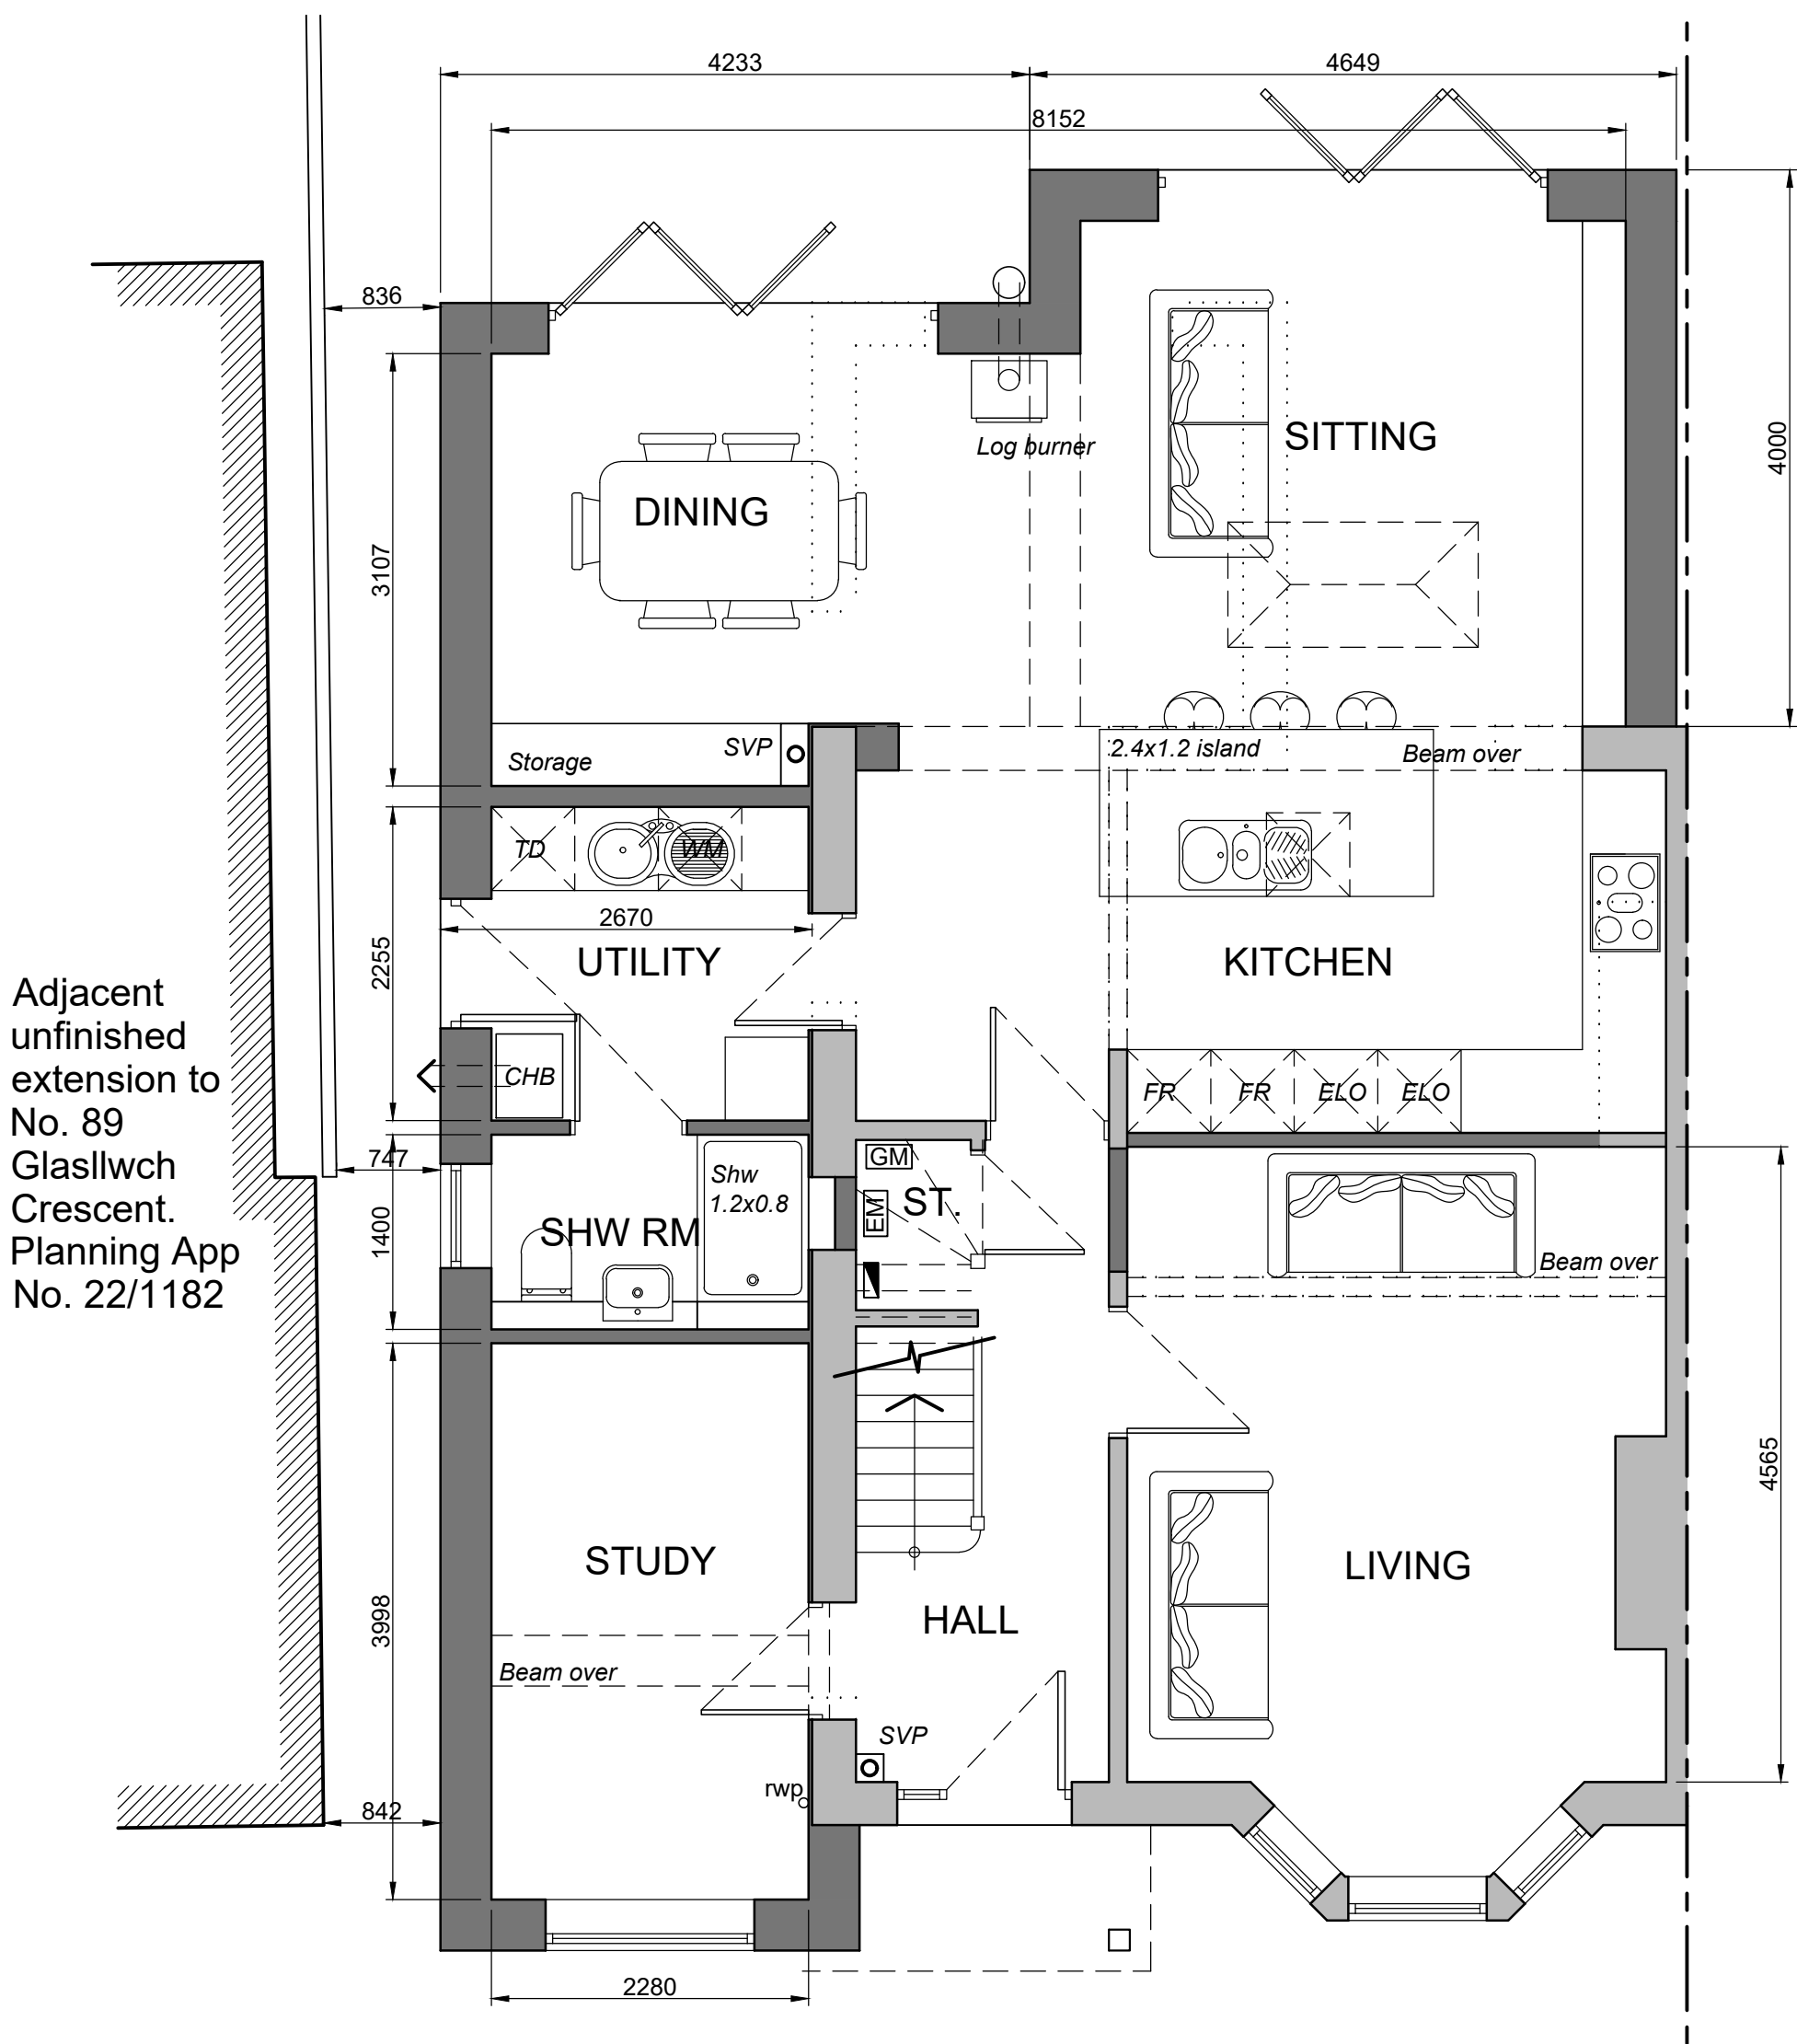

PROPOSED GROUND FLOOR LAYOUT
Scale 1:50

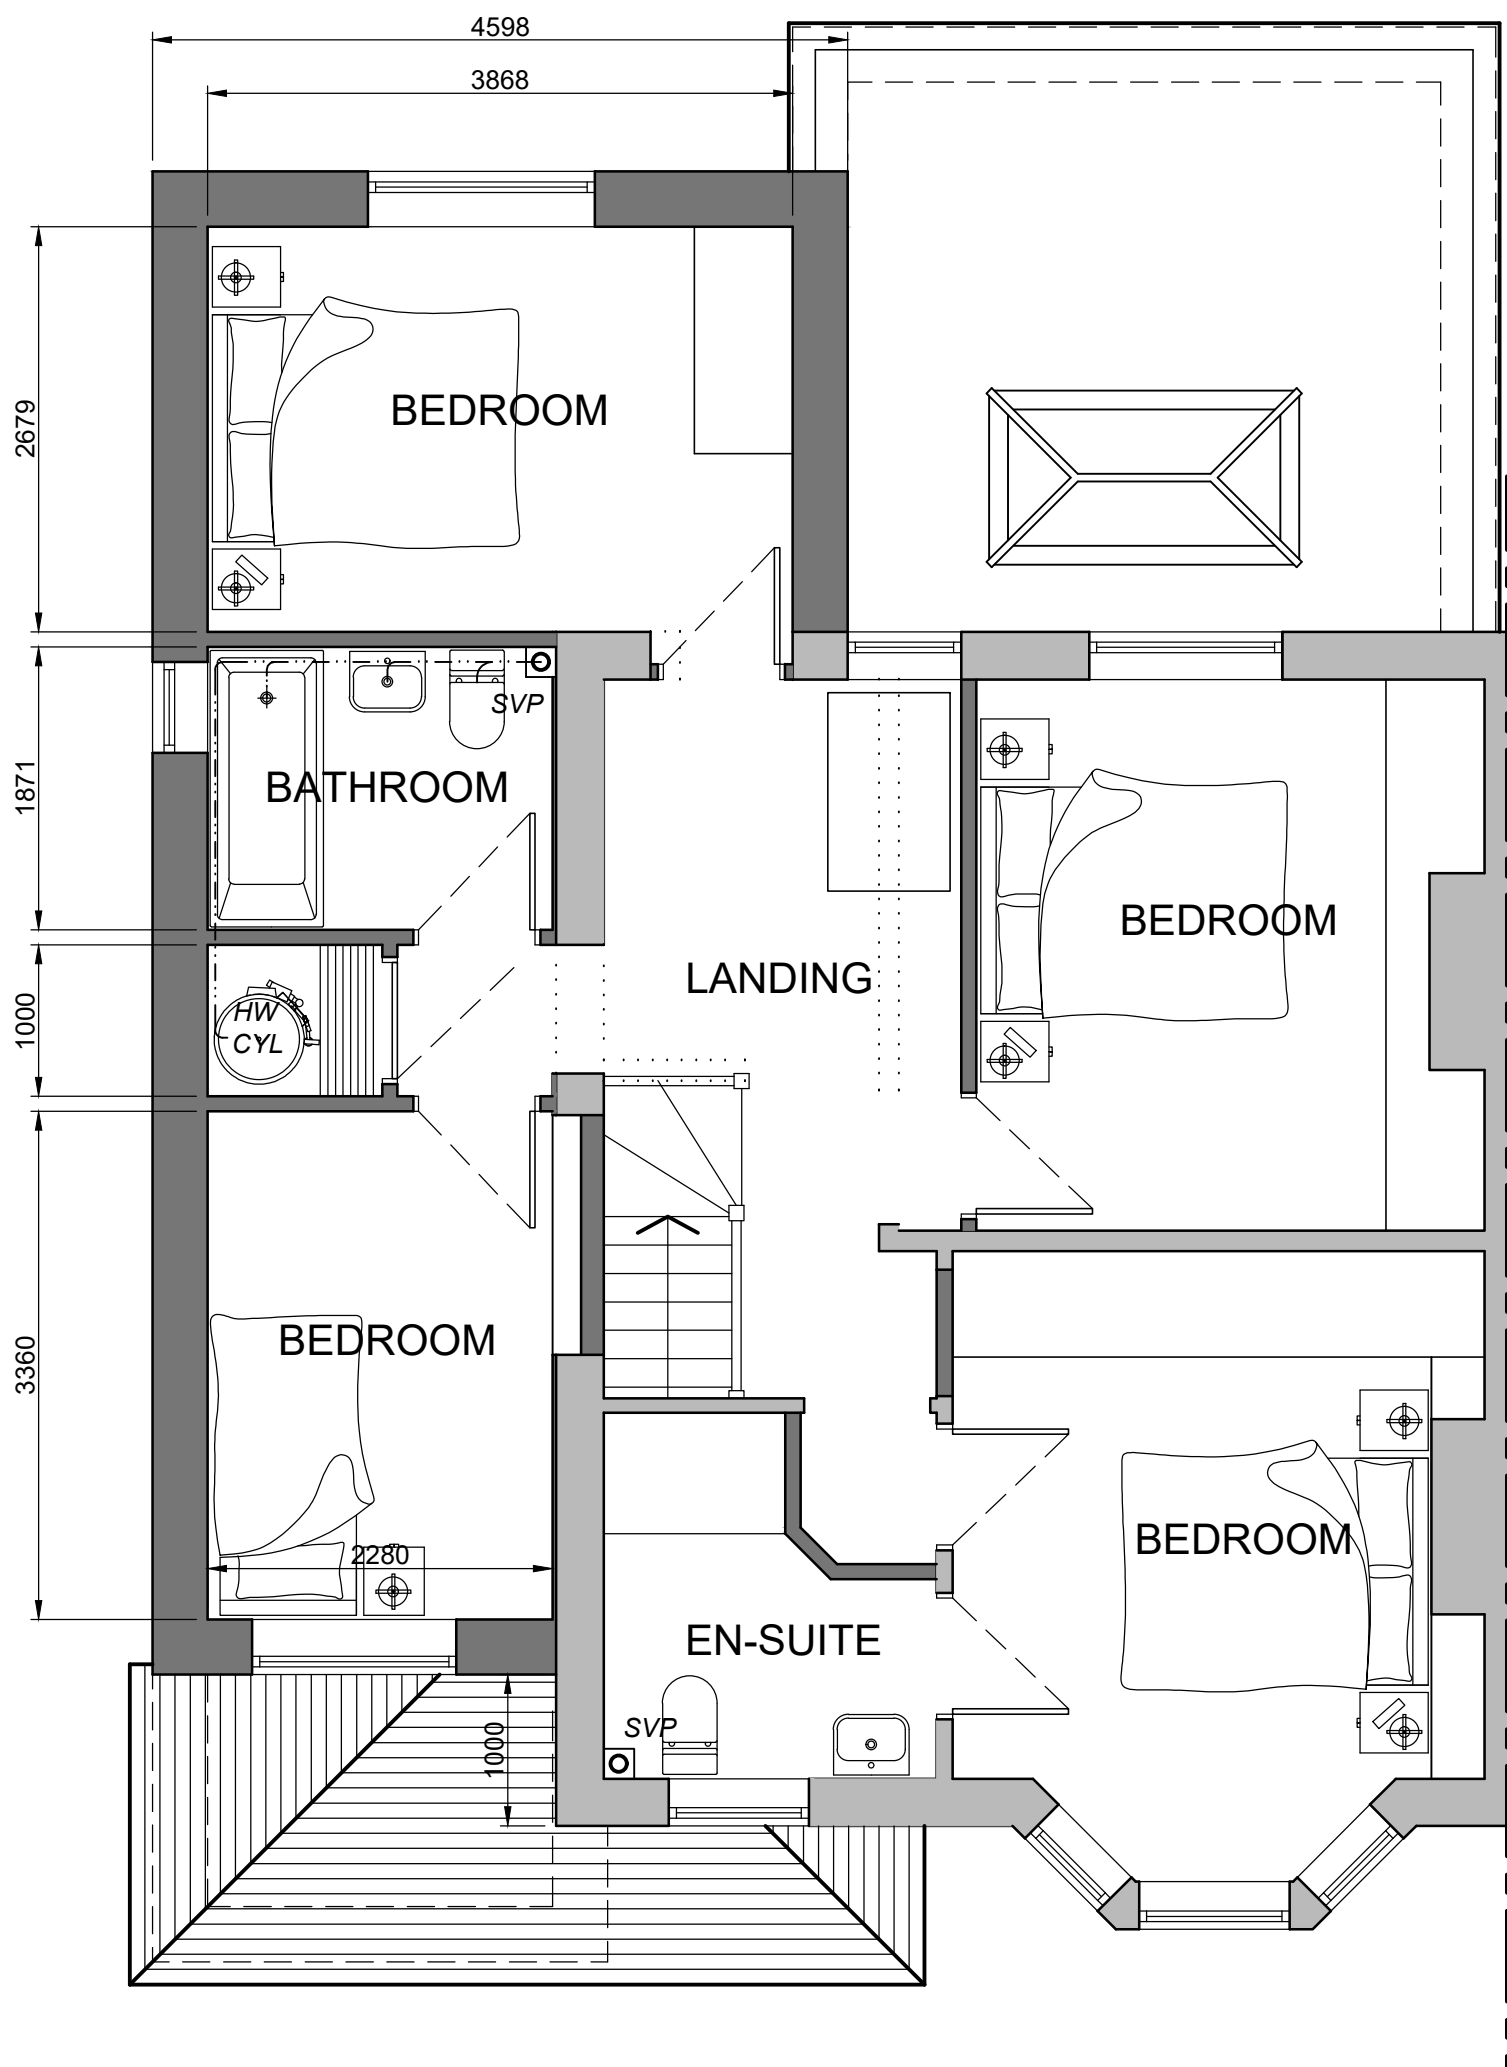

PROPOSED FIRST FLOOR LAYOUT
Scale 1:50

NOTES

- 1) All dimensions in millimeters Unless otherwise noted.
- 2) Drawings intended for purposes as described.
- 3) Any discrepancies to be brought to the attention of RPD Building Consultants immediately.
- 4) Do not scale off this drawing for construction purposes
- 5) This drawing is to read in conjunction with RPD Building Consultants construction notes.

© This Drawing is copyright
It must not be reproduced or disclosed to third parties without the permission of RPD.

LEGEND

- Existing wall to remain
- Proposed wall
- Removed wall
- Steel beam / feature over
- Existing underground drainage pipe
- Existing above ground waste pipe
- Proposed underground drainage pipe
- Existing fuse board
- Existing boiler
- Existing gas / electric meter
- Existing incoming water stop tap

REVISION
A

PROJECT / SITE ADDRESS / CLIENT
PROPOSED EXTENSION
91 GLASLLWCH CRESCENT
NEWPORT NP10 9SG
MR AND MRS FOX

DRAWING TITLE
SITE LOCATION PLAN
EXISTING AND PROPOSED LAYOUTS
AND ELEVATIONS

DETAILS
Scales As shown @ A1 Date NOV 25
Drawn RPD Checked CMP
Job No. GC91 Drawing No. 01
Status PLANNING Revision A