

WINDOW COLOUR TO BE
"ANTHRACITE" - Ral 7016




proposed (North West) front elevation






proposed (North West) front elevation



proposed (South West) side / rear elevation

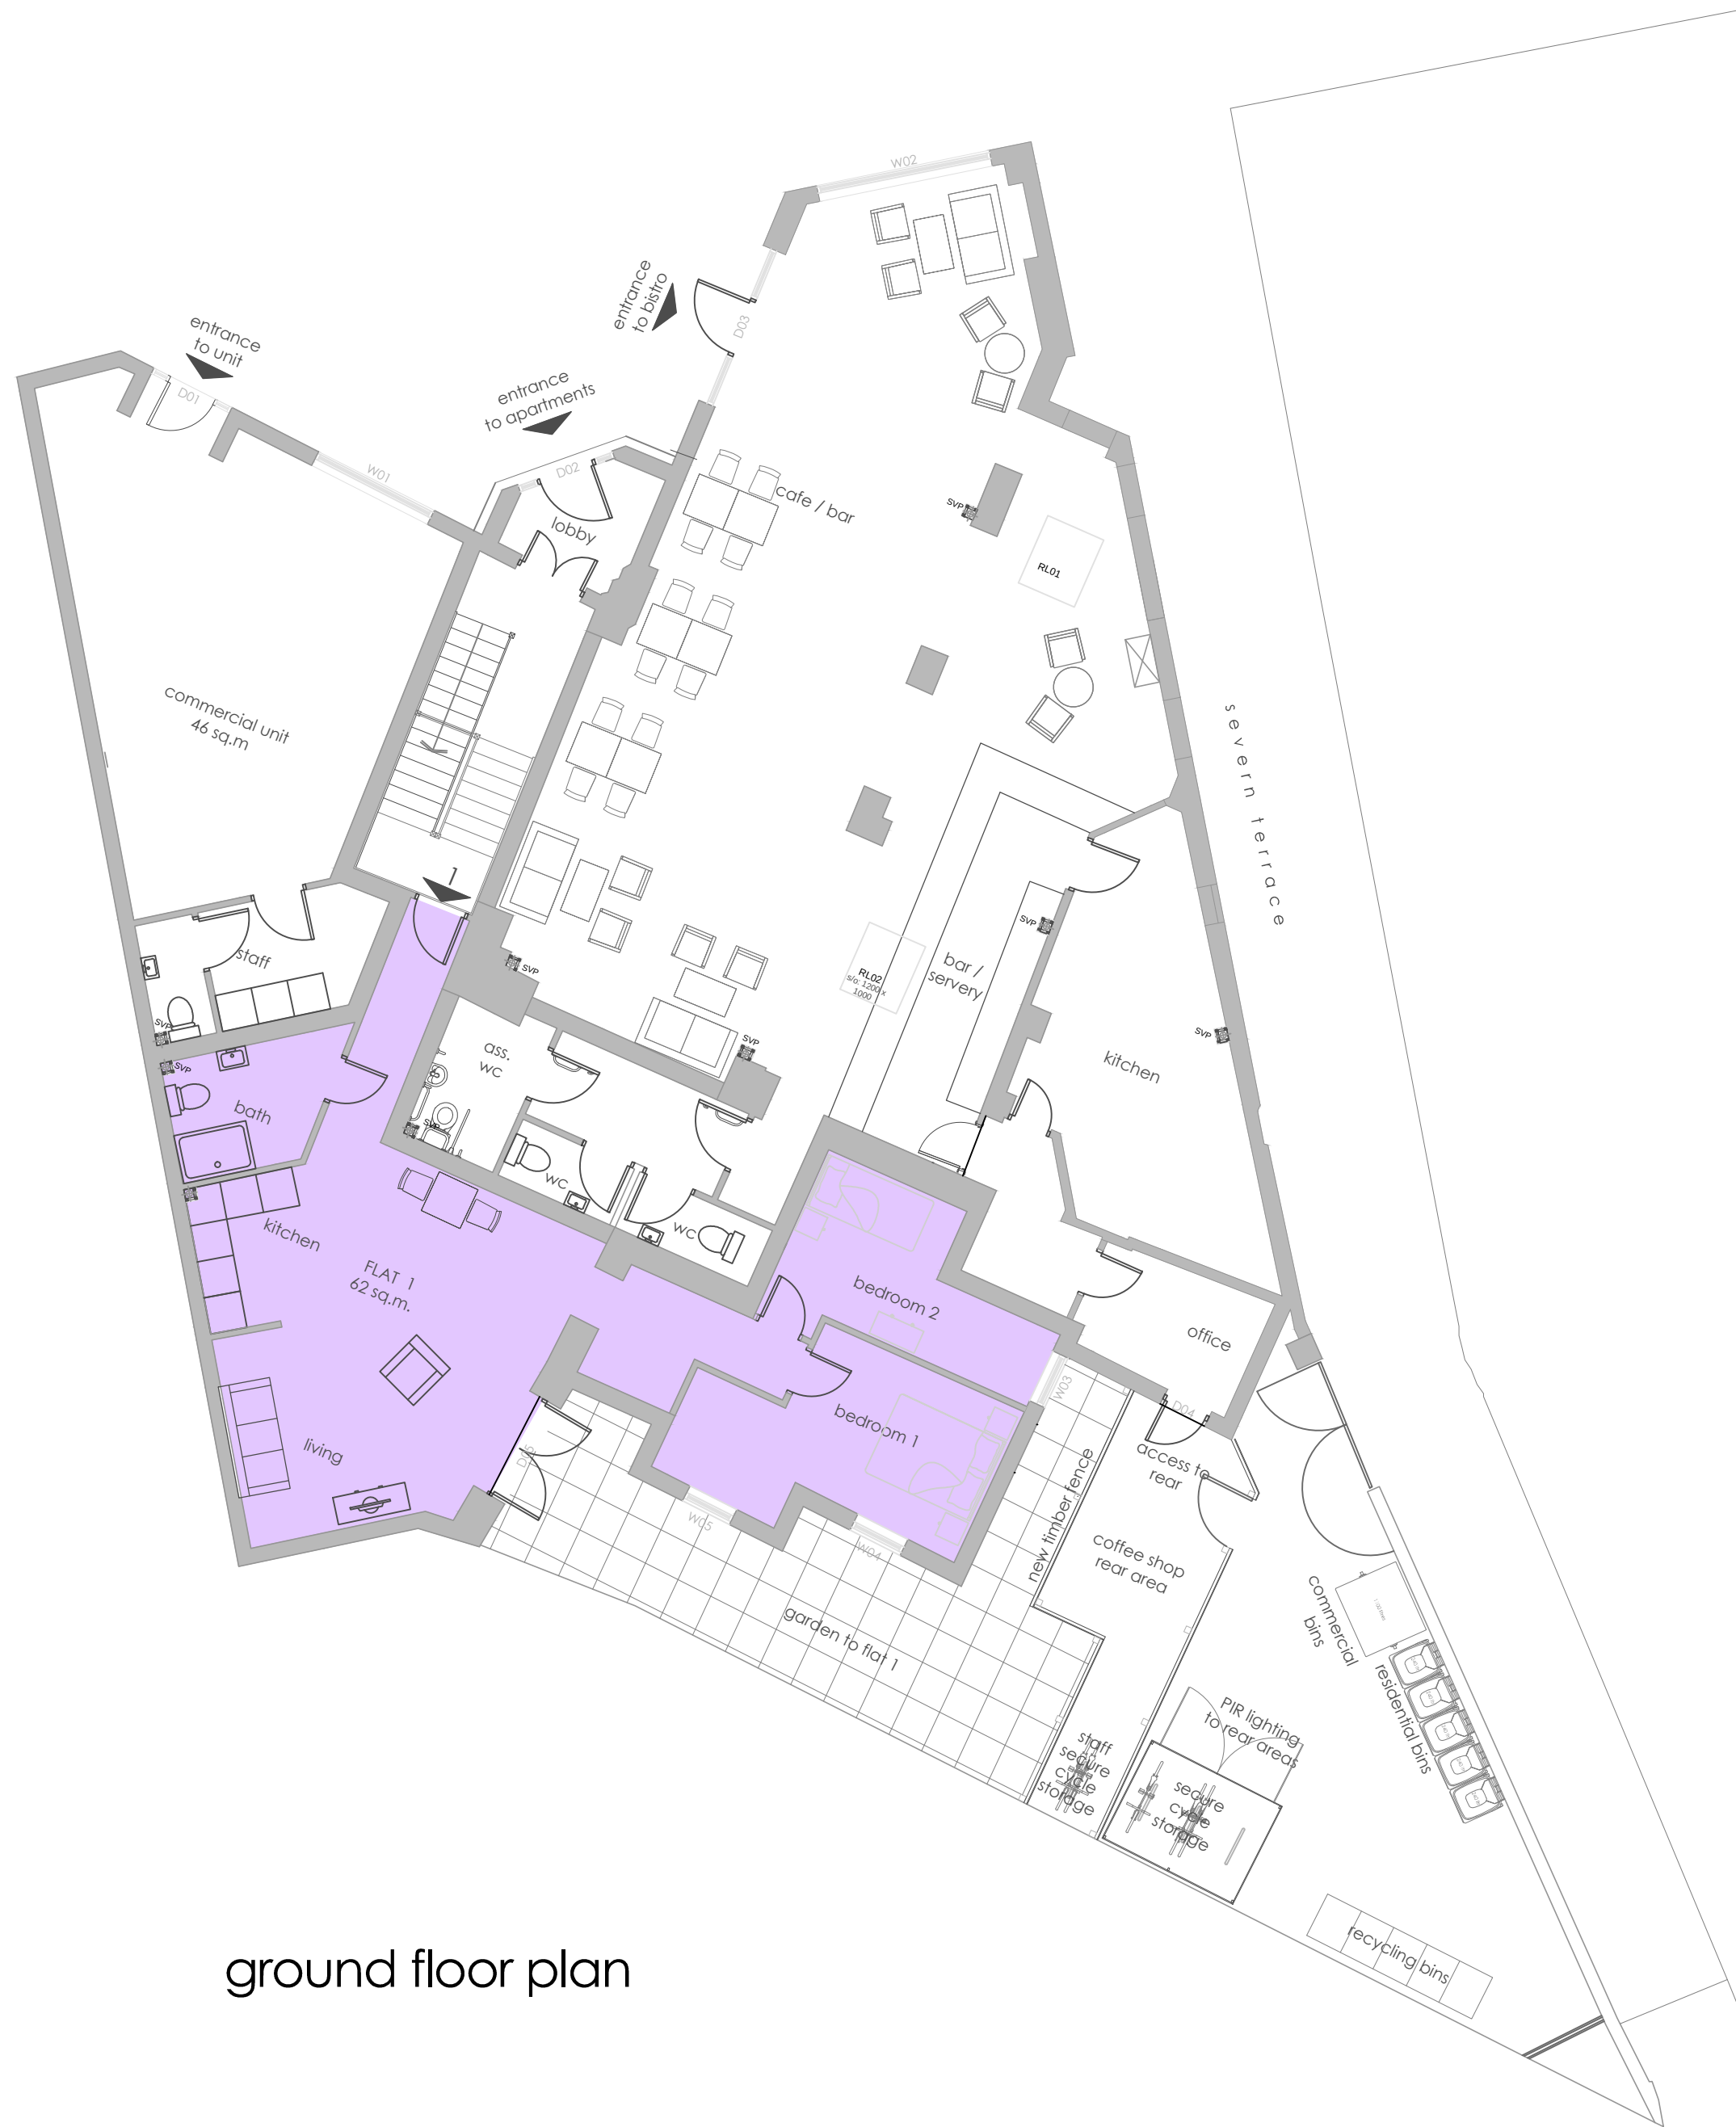

ground floor plan

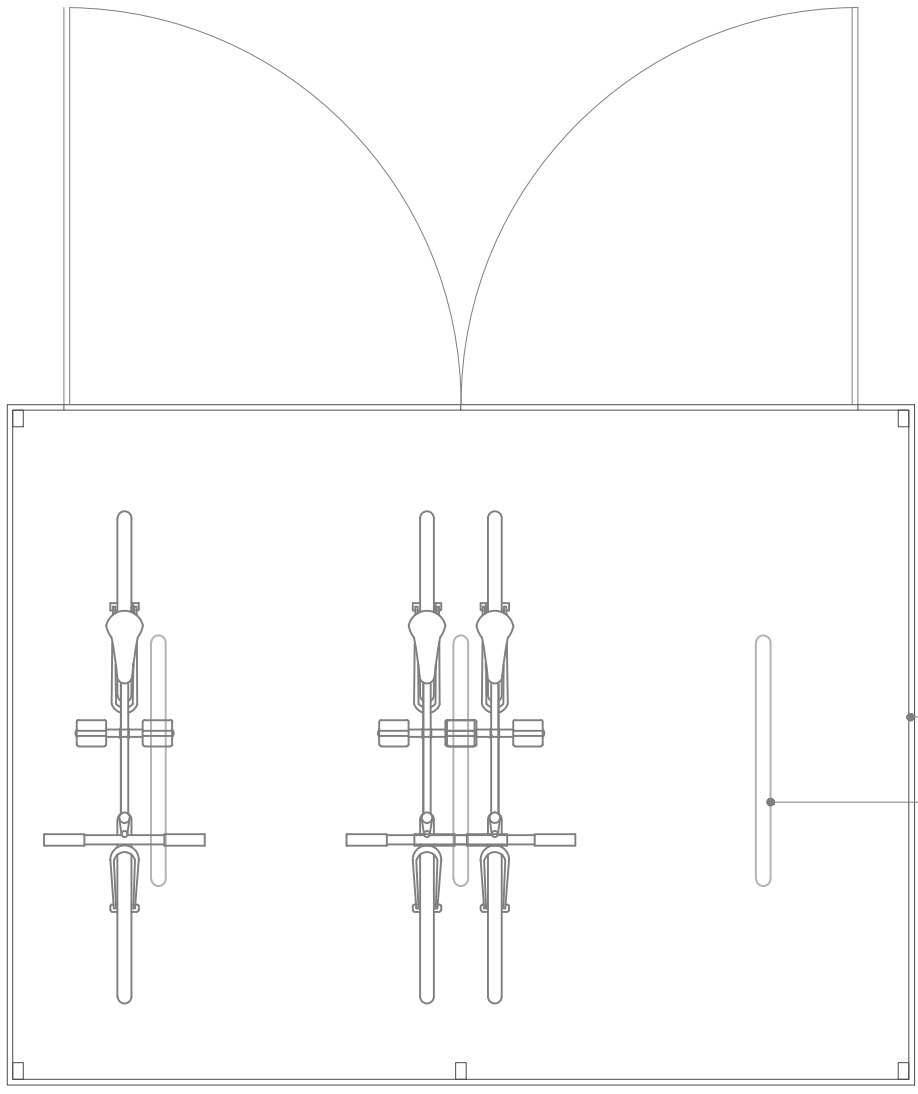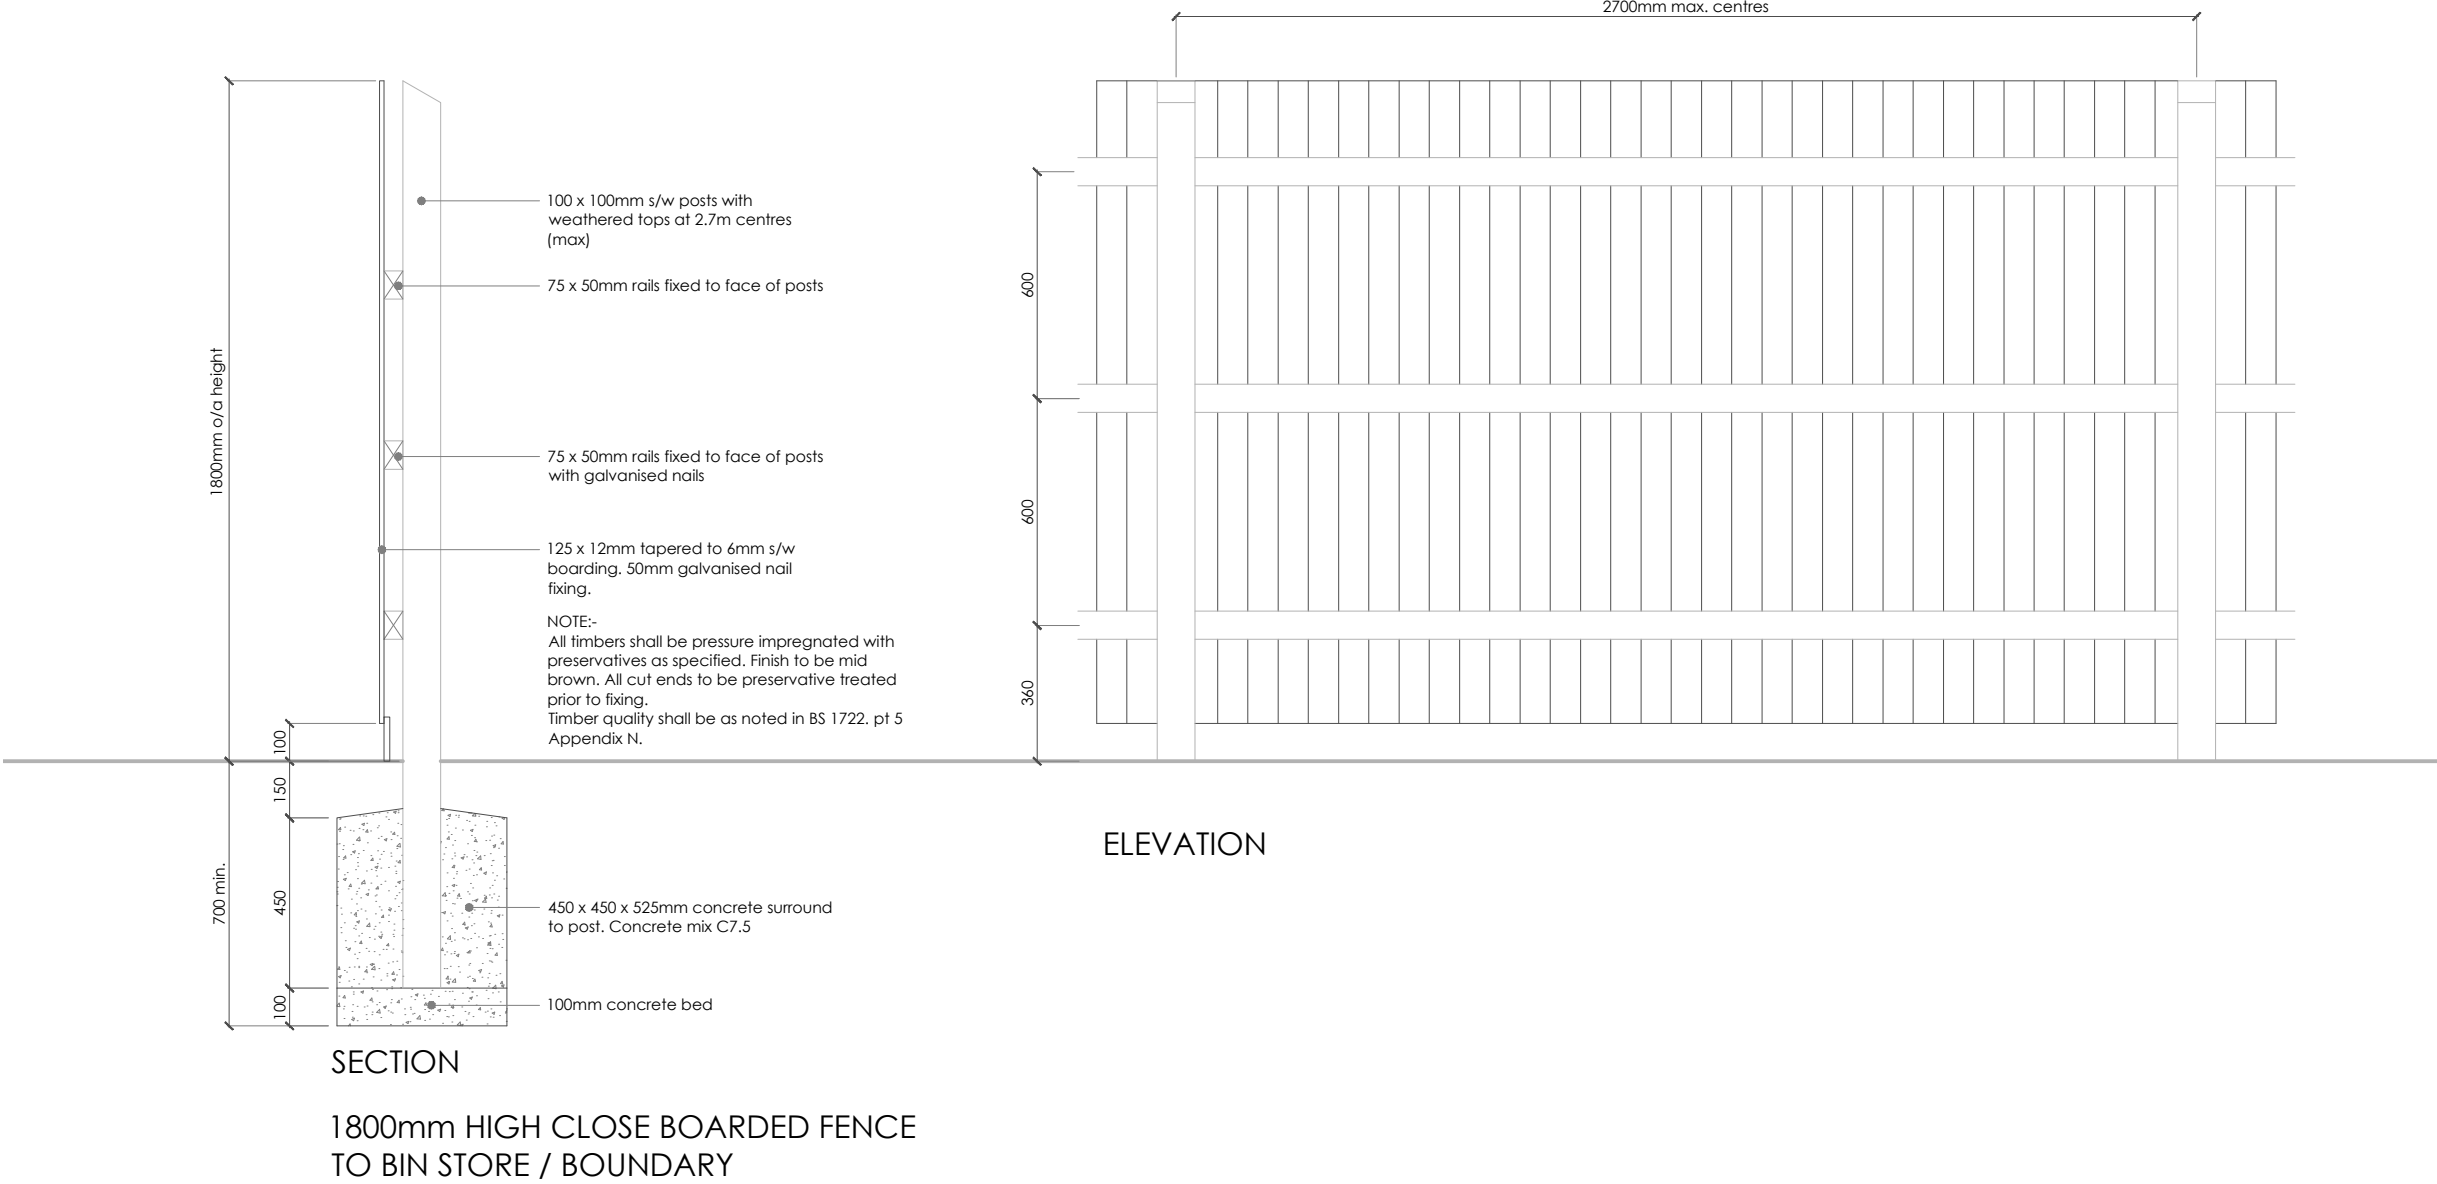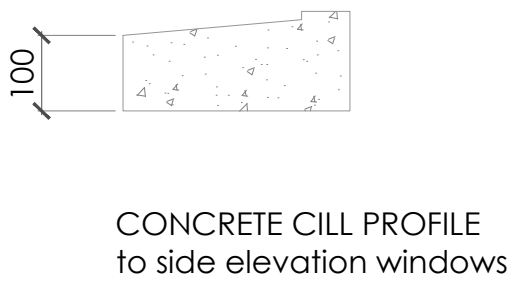

SECURE BIKE STORAGE

Rev: B - window colour added
C - secure cycle storage amended
D - secure cycle storage amended

client:
SYNER - CHILLWELLBEING

project:
**Church House
Stow Hill
Newport**

title:
**Plans and Elevations
as proposed**

drawn: scale: 1:100 @A1

date:
July 2025

drawing no.:
SW / 02

rev.:
D