




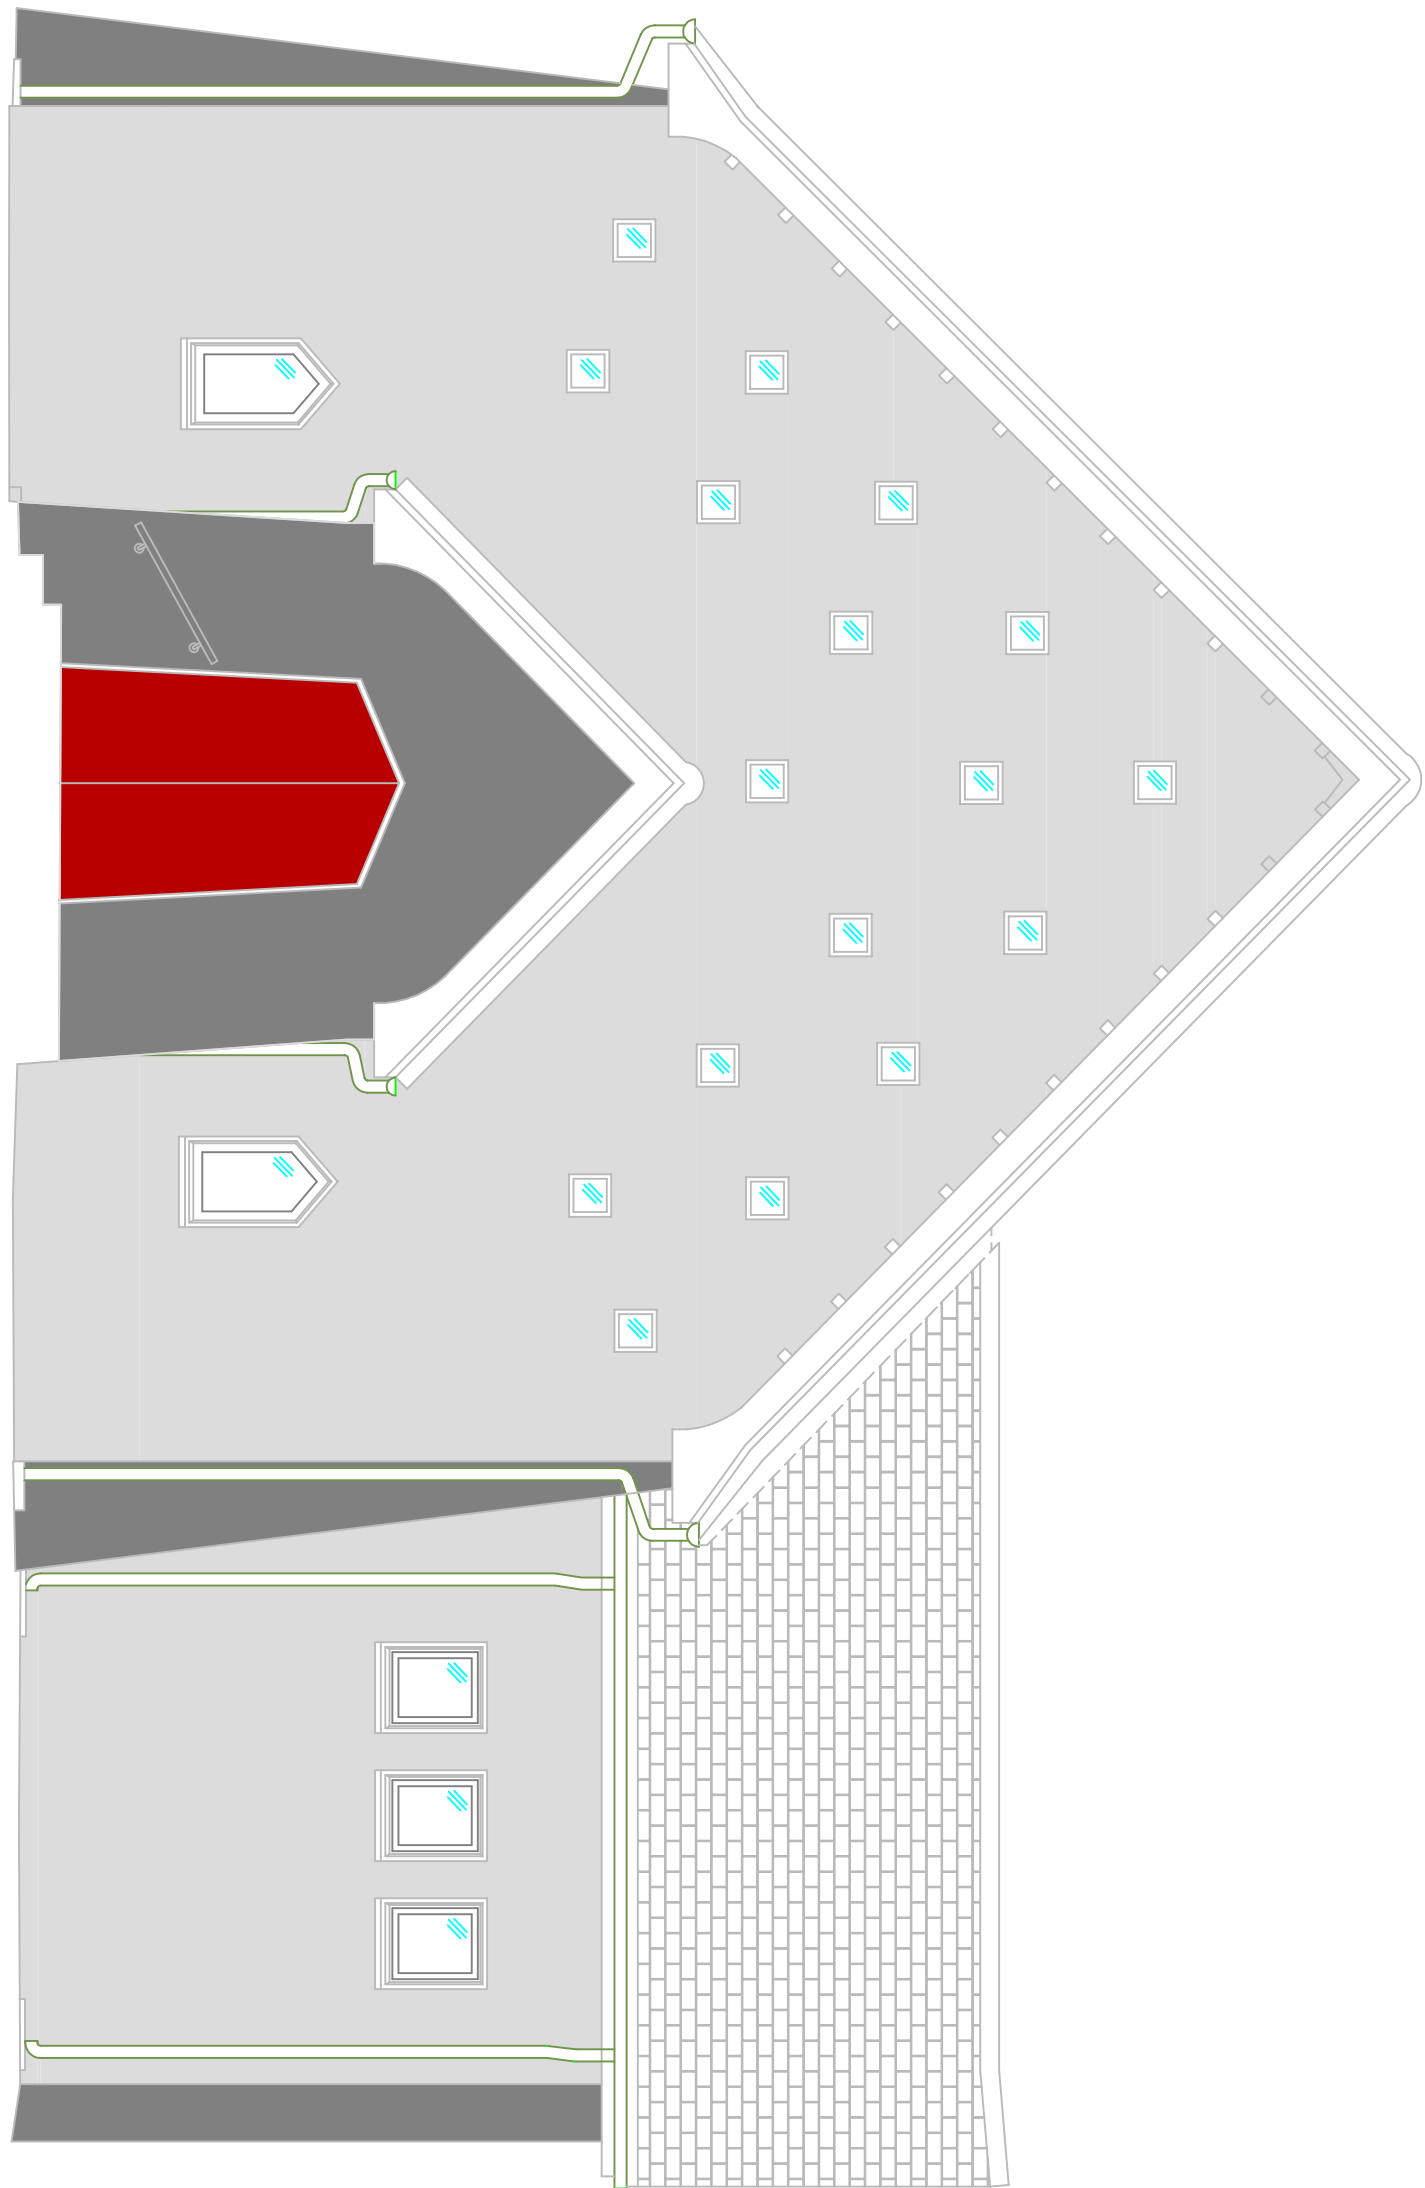

EXISTING FRONT ELEVATION
1:50

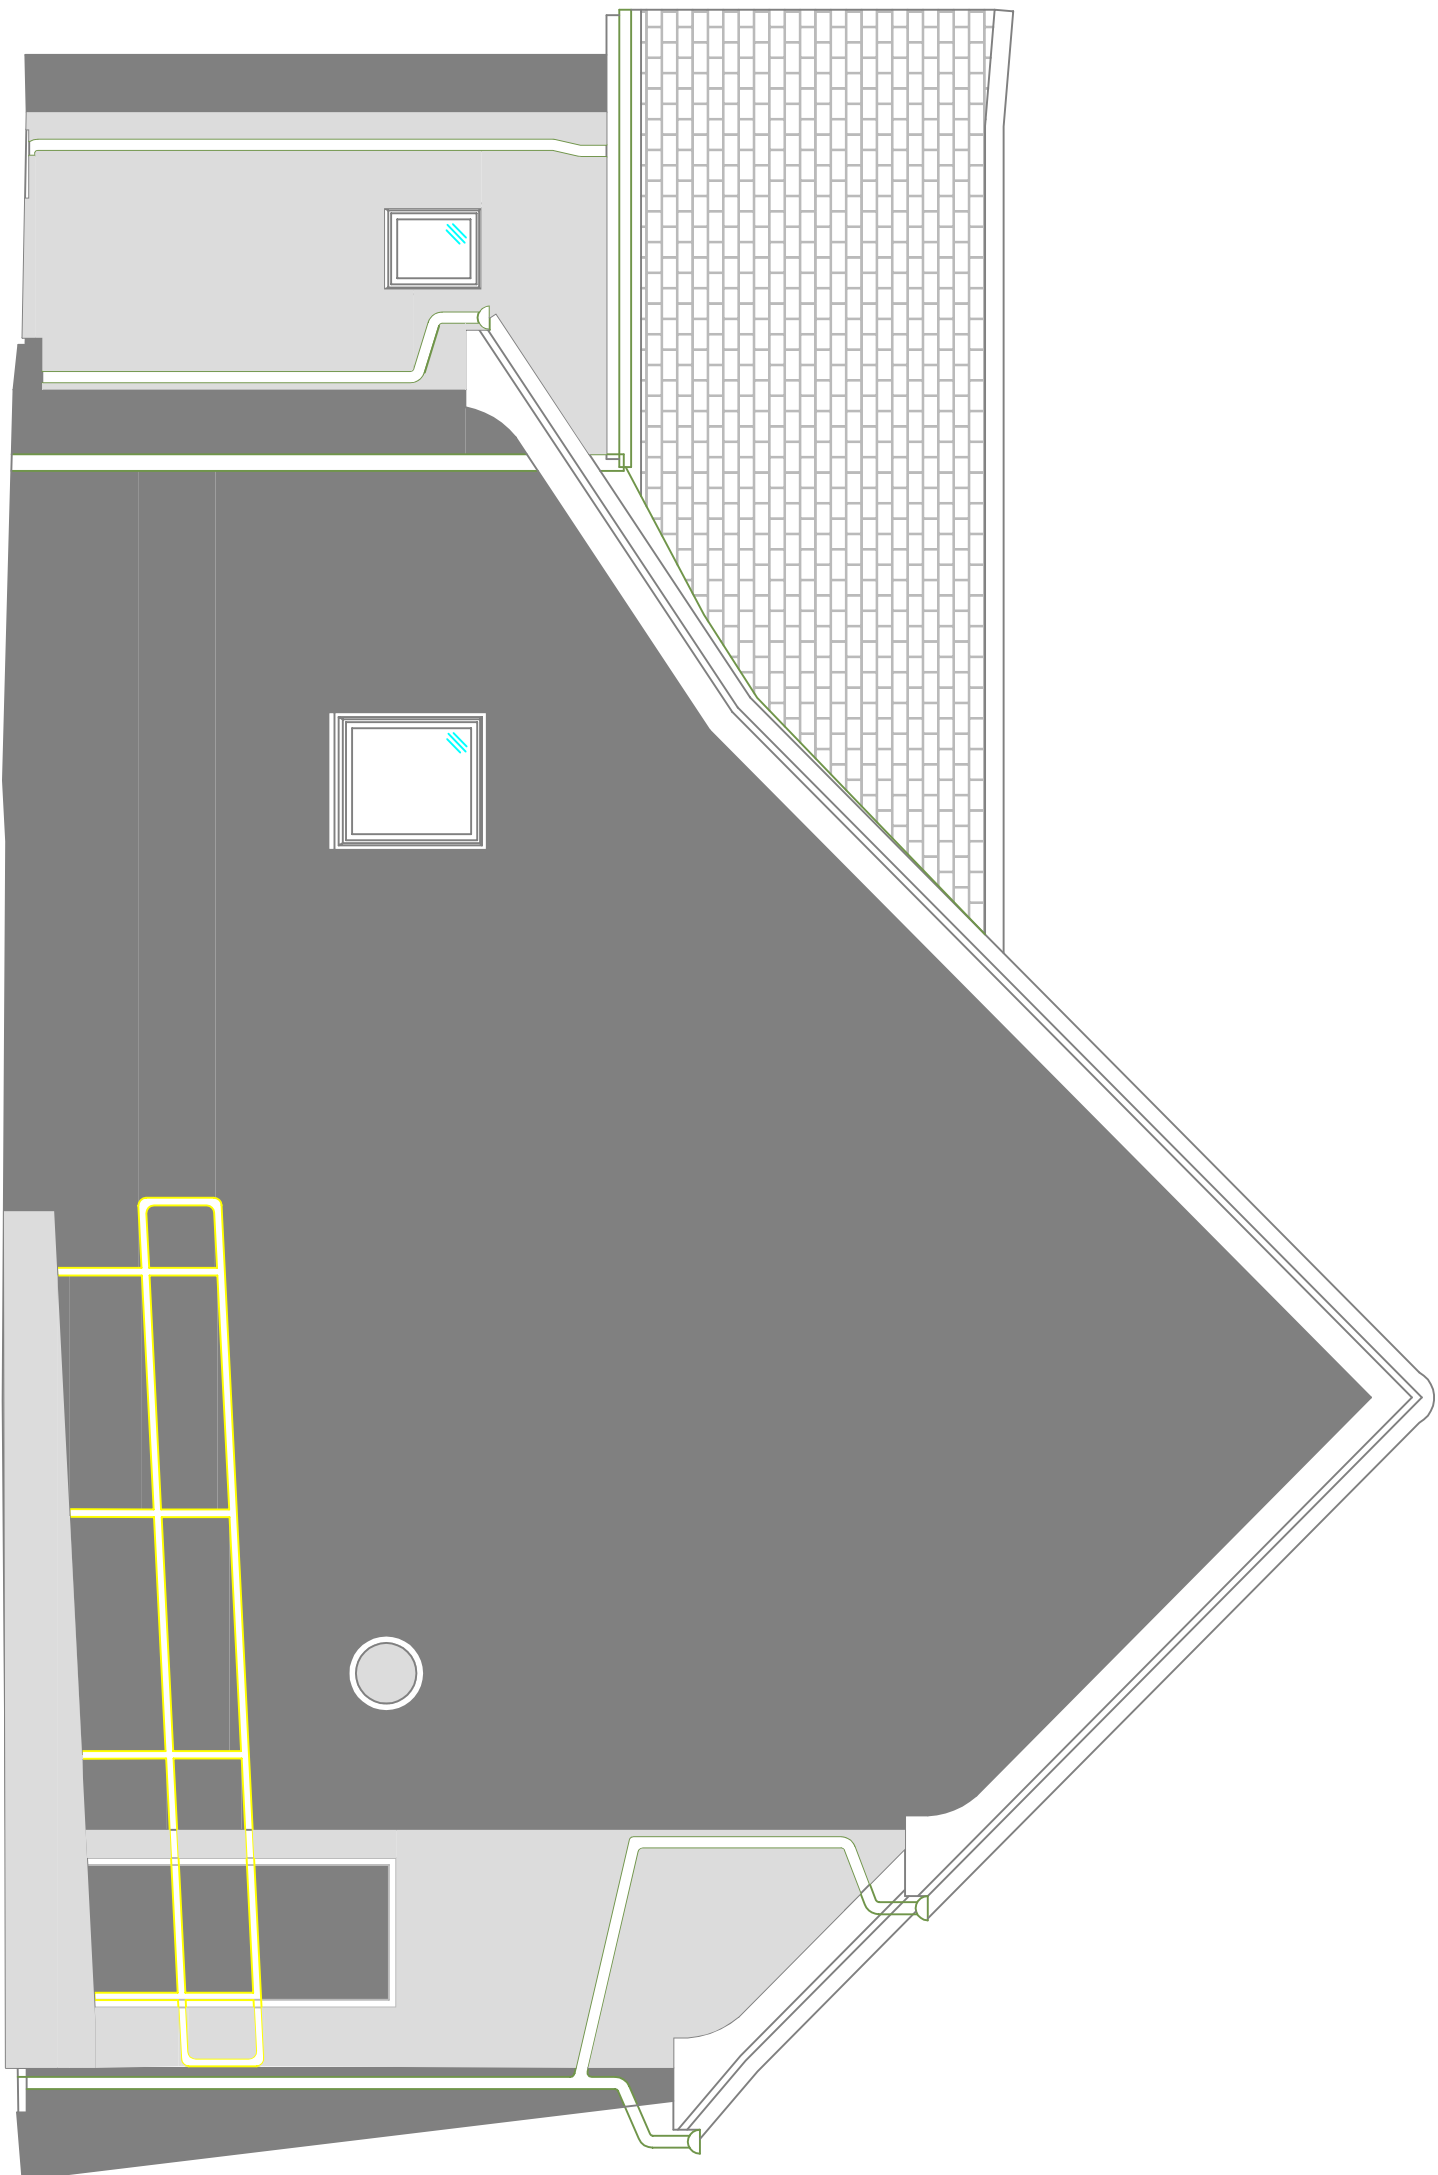

EXISTING REAR ELEVATION
1:50

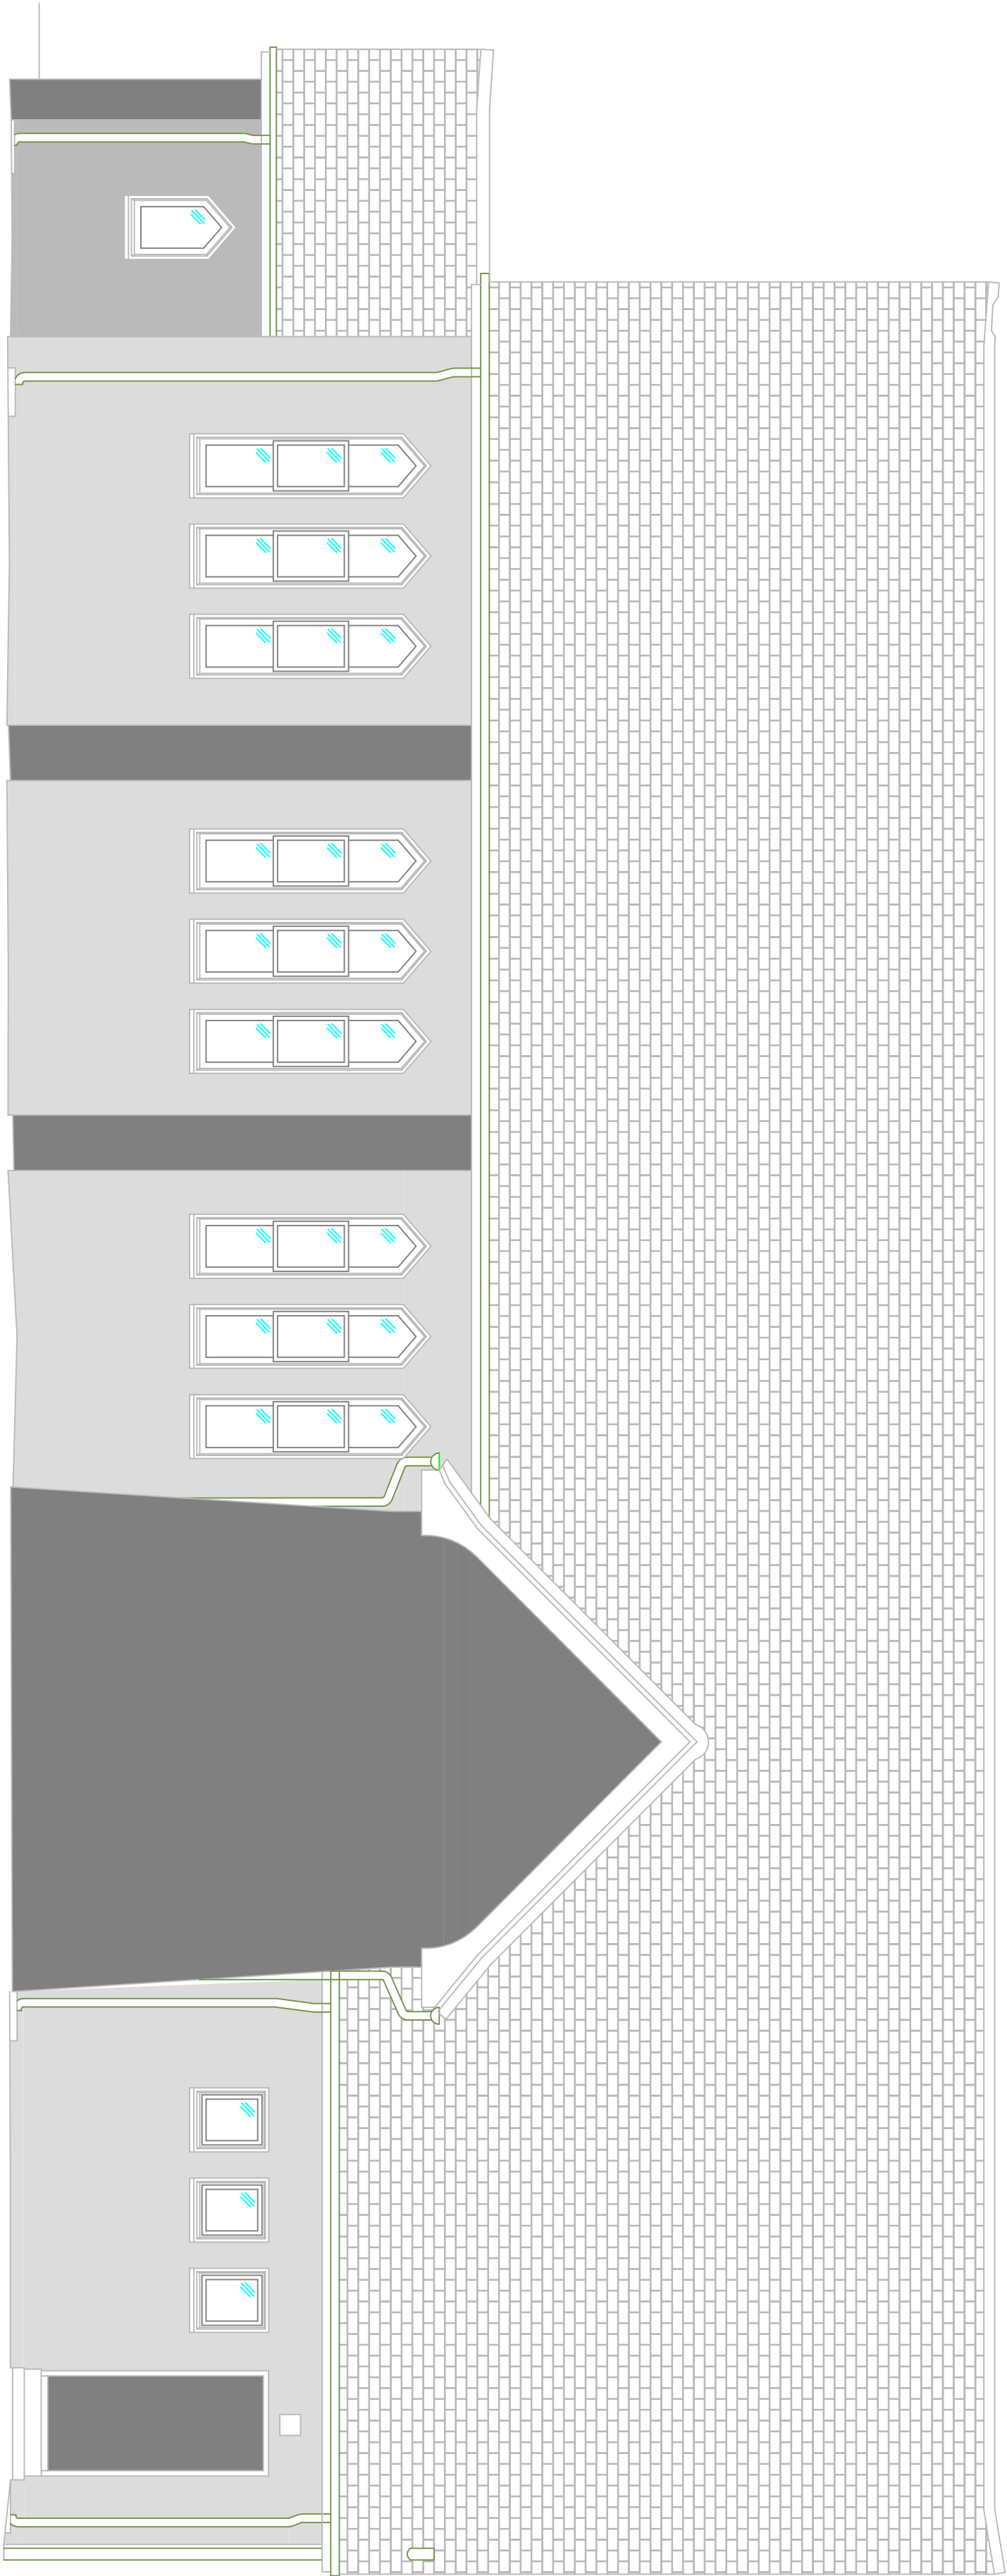

EXISTING SIDE ELEVATION
1:50

Rev1	REAR ELEVATION ADDED	DI	02/06/2026
REV:	DESCRIPTION:	BY:	DATE:
STATUS: PLANNING ISSUE			

CLIENT: 28th Newport Scout Group	
Church Close	
Newport	
NP10 9SH	
ARCHITECT:	

SITE: High Cross Scouts and Community Hall			
28th Newport HQ Building			
TITLE: Existing Elevation Plan			
SCALE AT A1:	DATE:	DRAWN:	CHECKED:
1:50 @A1	26/05/2026	DI	JT
PROJECT NO:	DRAWING NO:	REVISION:	
	A1/3	Rev1	