

A1

PLEASE NOTE:



All drawings are for the purposes of planning only unless marked for construction.

All builders to site measure to confirm measurements and layout for setting out, especially door and window positions.


Report all discrepancies to the person named below, do not proceed without instruction.

BRO take no responsibility should any drawing/s unless specified are used for building purposes and measurements should be checked on site.


All drawings remain the property of BRO Architecture

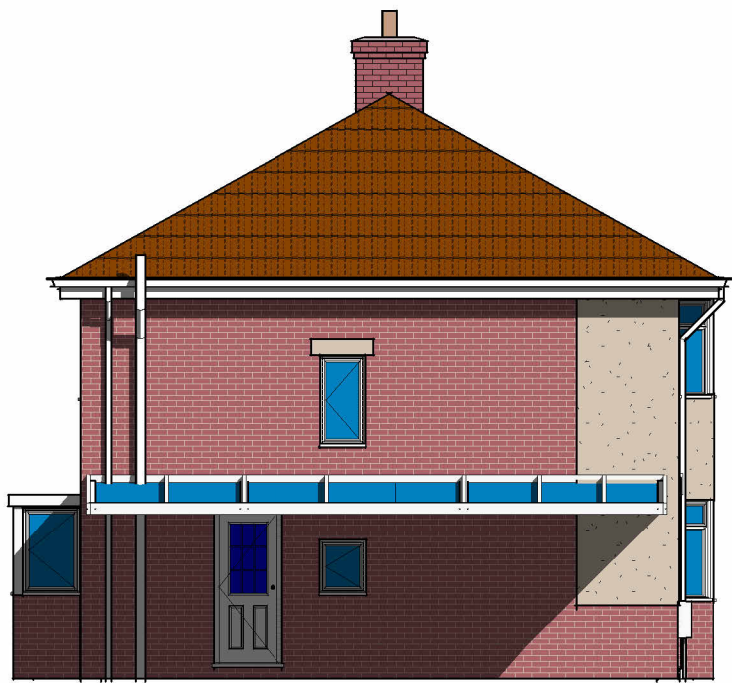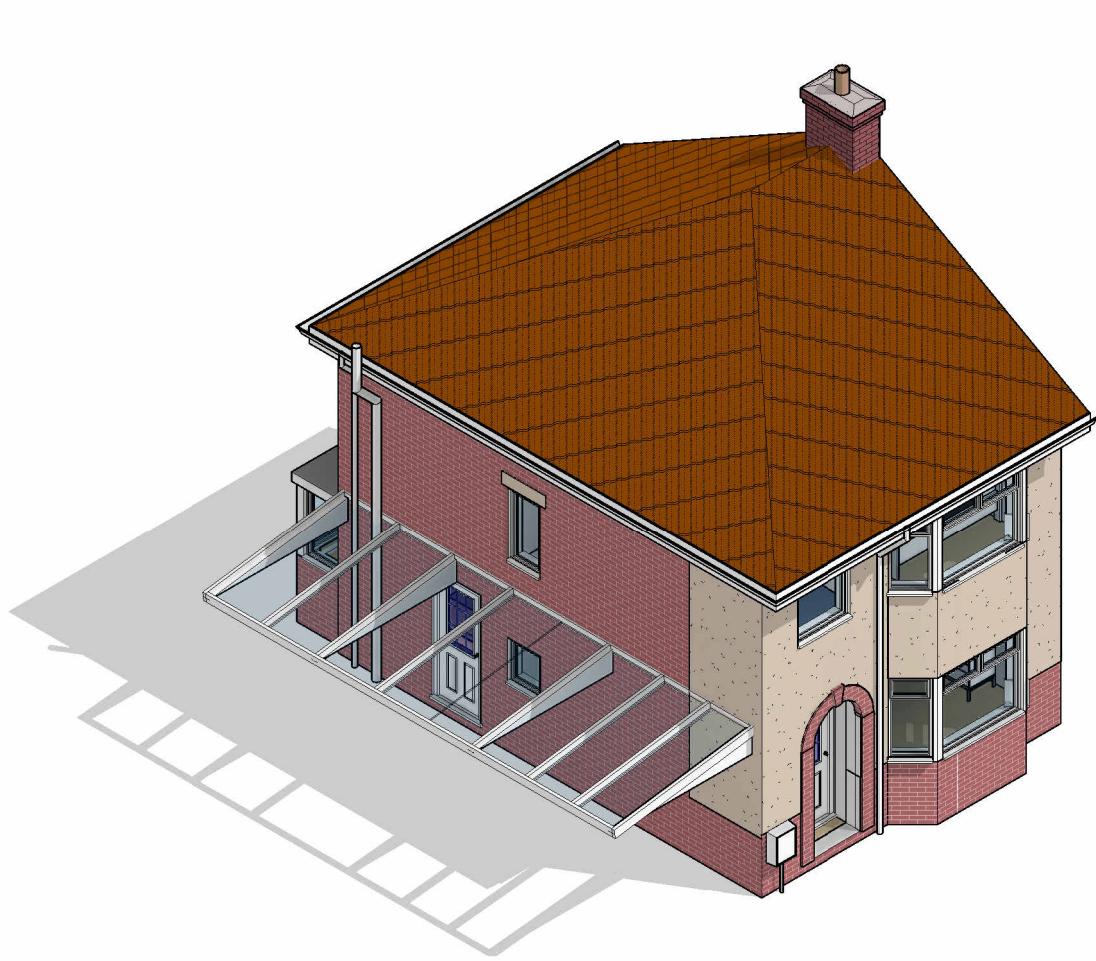


3 Left Side Elevation
1 : 100

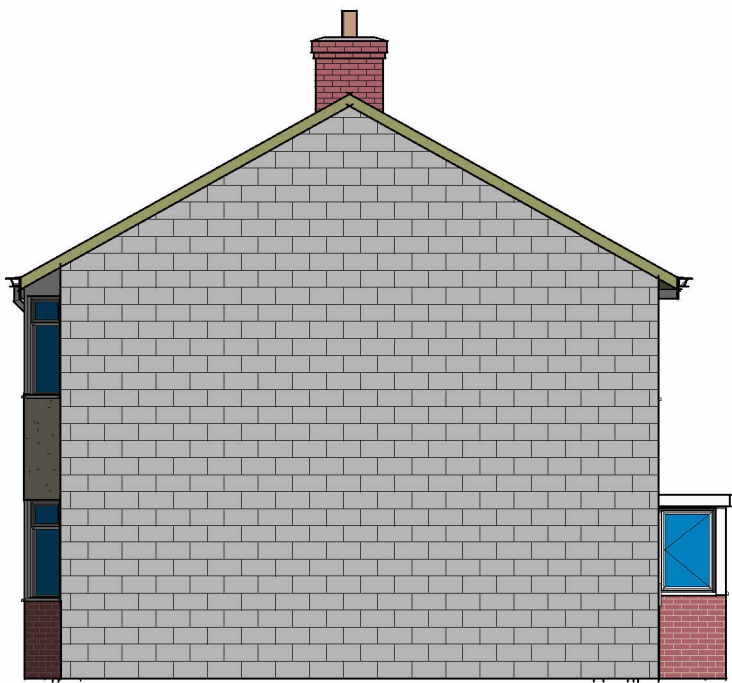

4 Right Side Elevation
1 : 100

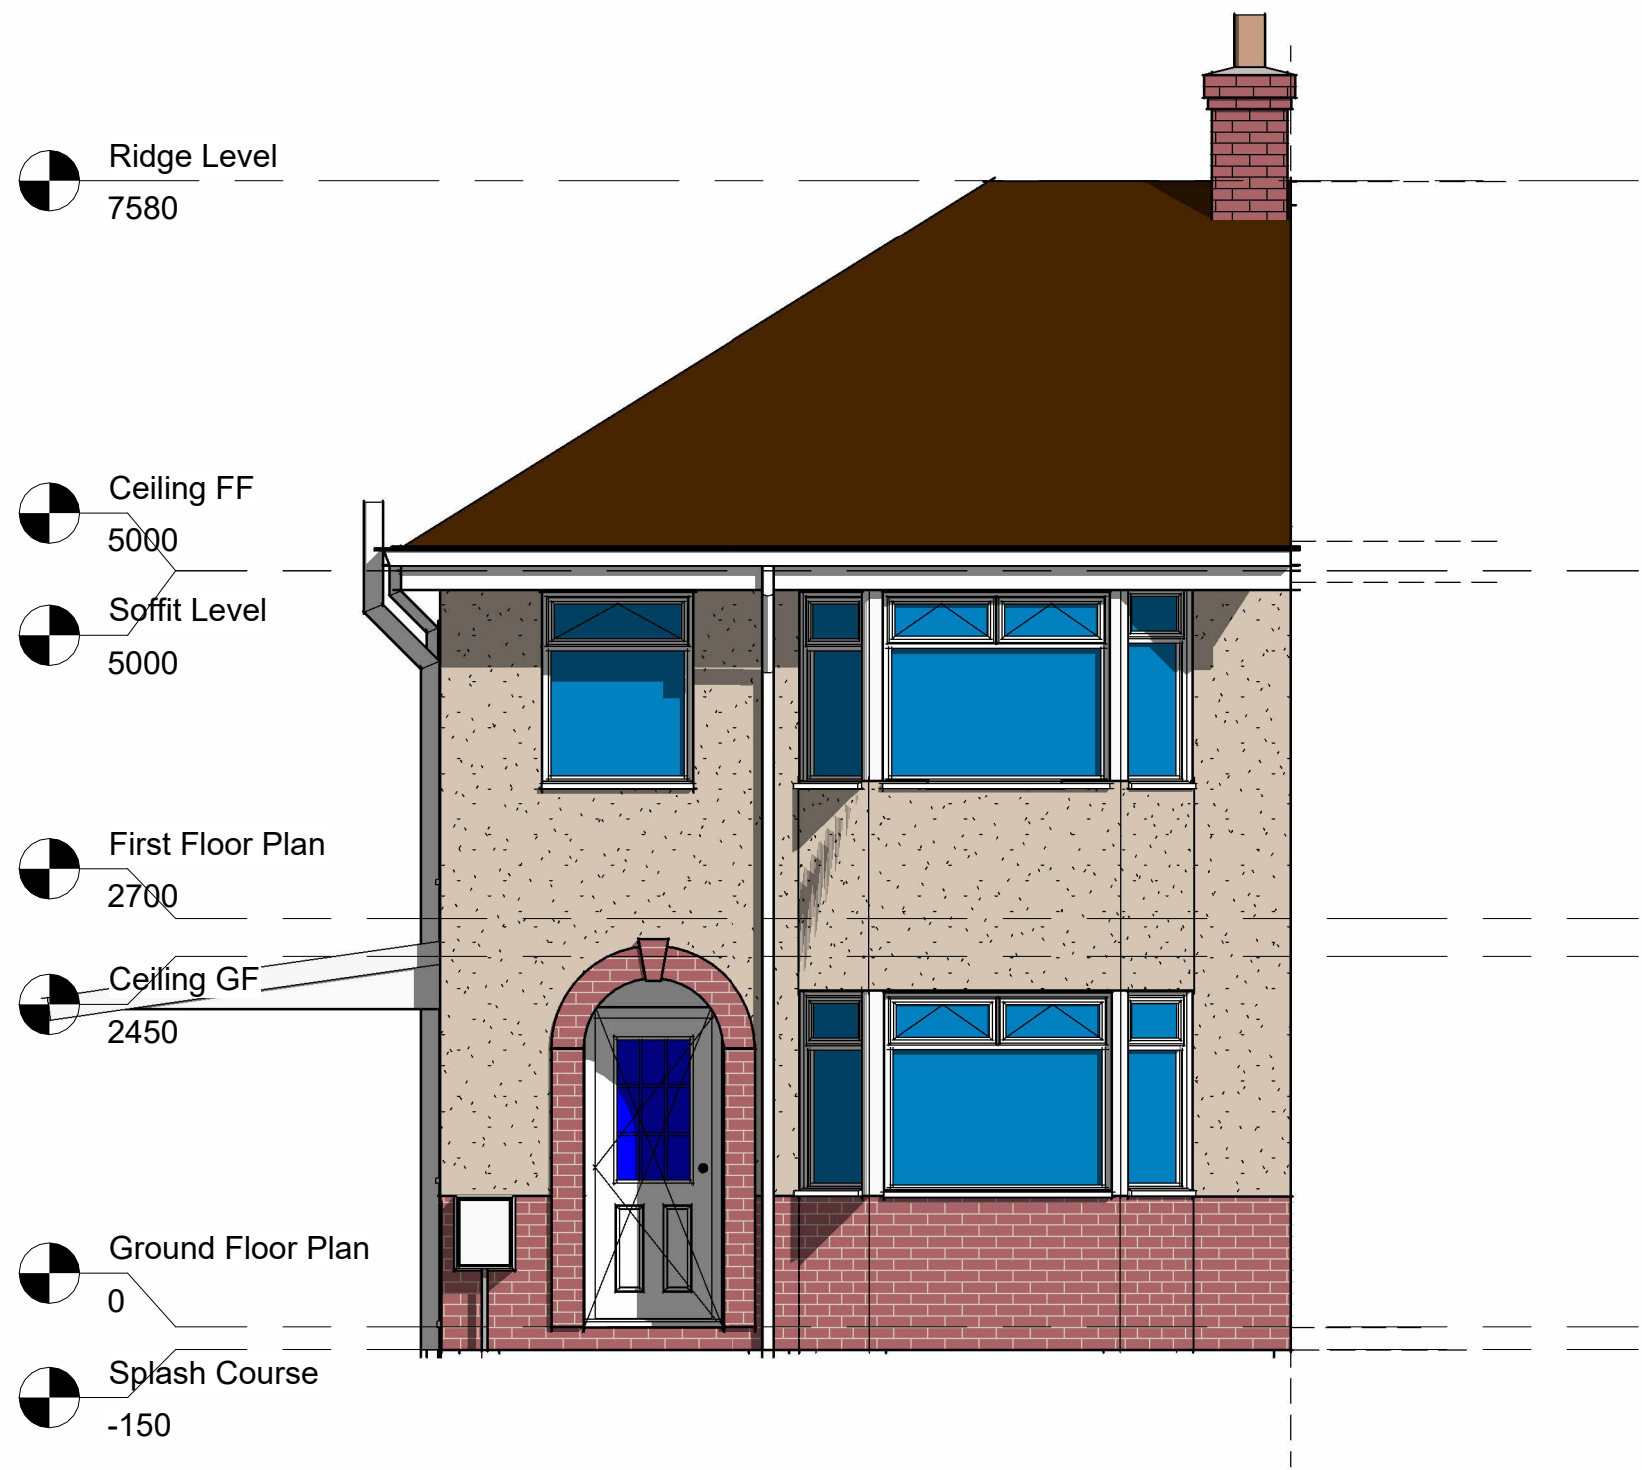

1 Front Elevation
1 : 50

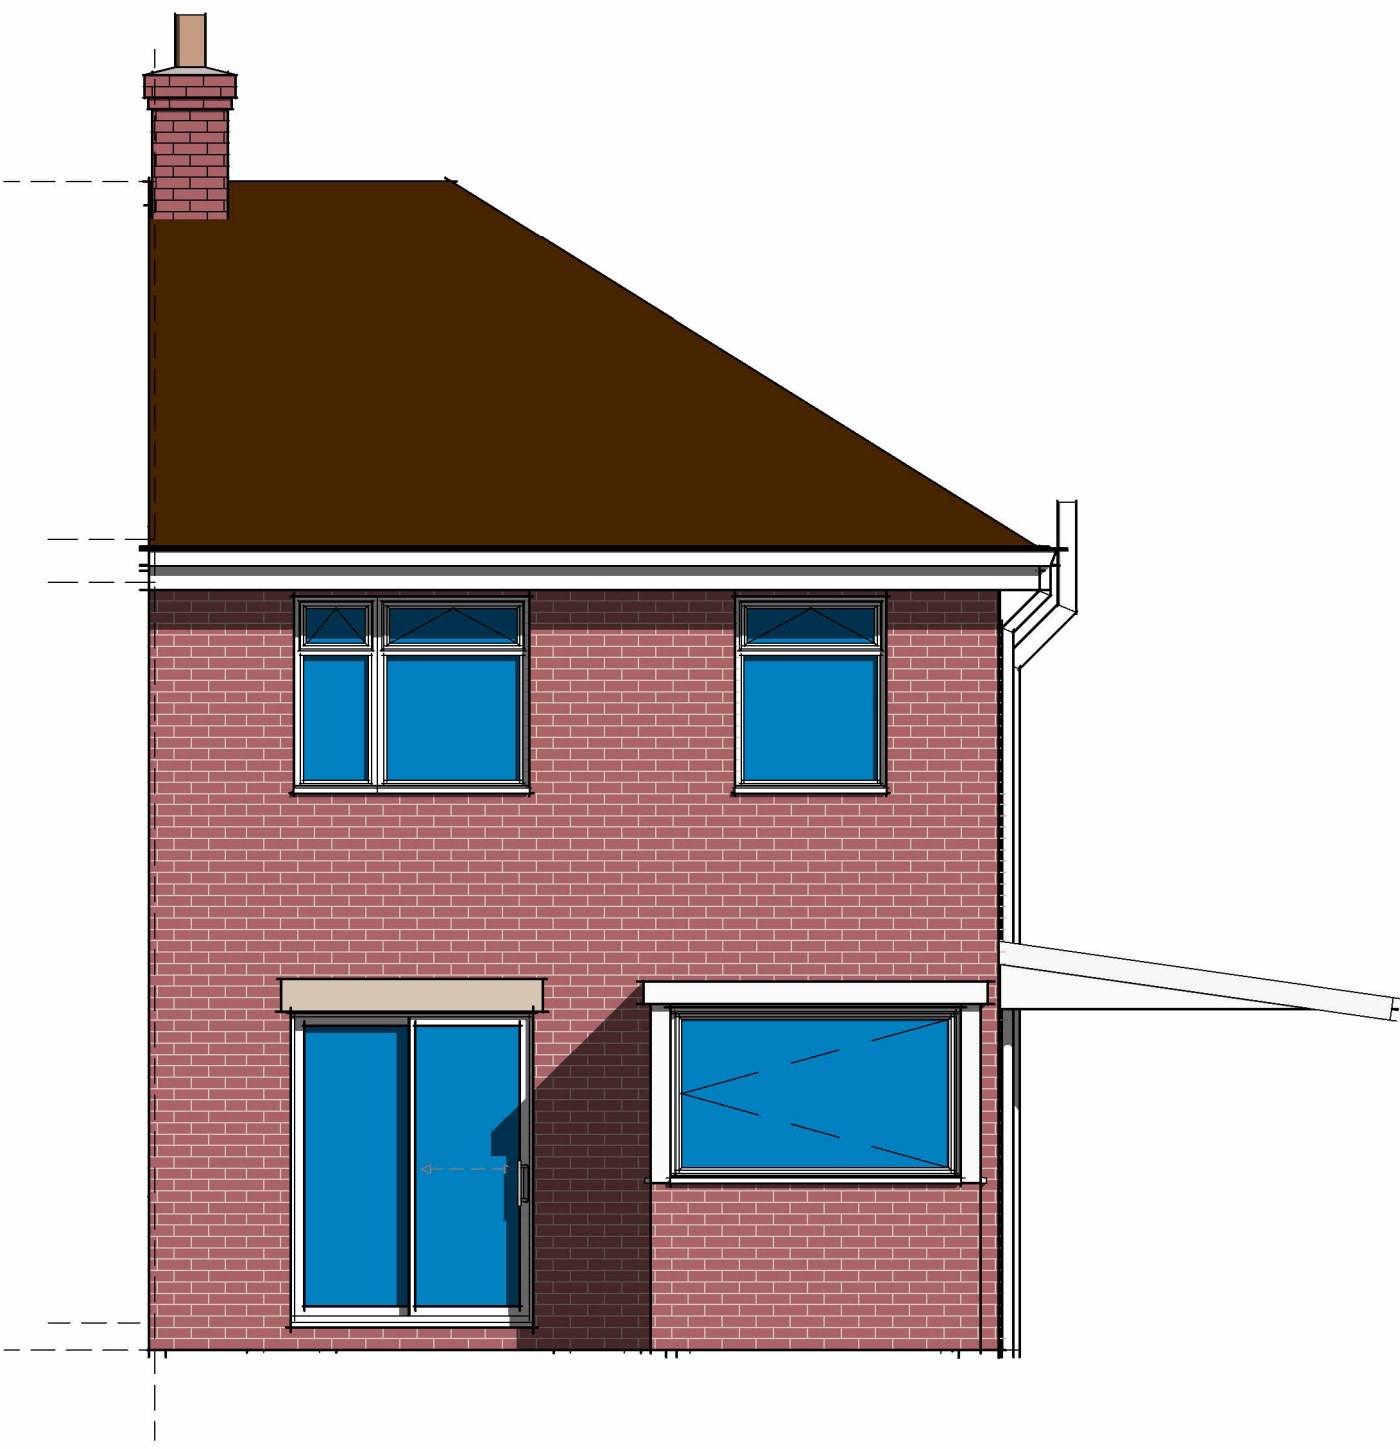

2 Rear Elevation
1 : 50

Wall Structure Key:

- Cavity Wall: Render
- Cavity Wall: Face Brick
- Block Work: 100mm
- Studwork Wall: 75mm
- Metal Frame: 70mm
- Solid Brick Wall: 215mm
- Solid Block Wall: 215mm
- Structural Opening
- Walls Removed

Ducting Colour & Use

- Red

Electric cable
- Yellow

Gas Pipe
- Blue

Water pipes
- Green

Data/Comms
- Grey

BT
- Purple

Security - Cameras
- Orange

Garden Lighting non Security

Drainage Key

- S

Storm Drainage
- MH

Manhole
- FD

Foul Drainage
- SVP

Soil Vent Pipe
- GP

Gulley Pot
- RWP

Rainwater Pipe
- AD

ACO Drain

- 1

Single Power Socket
- 2

Double Power Socket
- C

Cooker Point
- U

Unswitched Fused Spur
- EP

External Power Socket
- T

Telephone Point
- D

Cat 6 Data Point
- A

Extract Vent
- FIRE

Fire Alarm Panel
- SS

Shaver Socket
- GP

Speaker Point
- TV

TV Aerial Point
- FB

Floor Box
- FS-2

Floor Socket
- PE

Passive Extract
- ME

Mechanical Extract
- DB

Distribution Board
- SD

Smoke Detector
- H

Heat Detector
- CM


Carbon Monoxide Detector
- X

Extract fan
- UHC

Underfloor heating control

DRAWING NUMBER

E1-2

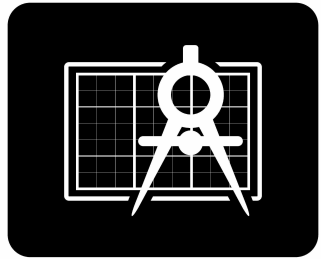

BRO ARCHITECTURE
DESIGNING YOUR DREAMS

Mobile: 07508 856621
Website: www.broarchitecture.co.uk
E-mail: info@broarchitecture.co.uk

CLIENT

Richie Dent

SITE ADDRESS

69 Dorset Cres Newport
NP19 4QF

PROJECT NAME

Proposed Side & Rear Extension

DRAWING NAME

Existing Elevation Plans

DATE
30th Oct 25

REV

DRAWN BY
SH

SCALE (@ A1)
As indicated

CHECKED BY
Client

PROJECT NUMBER
SH/BRO/301025-RD