


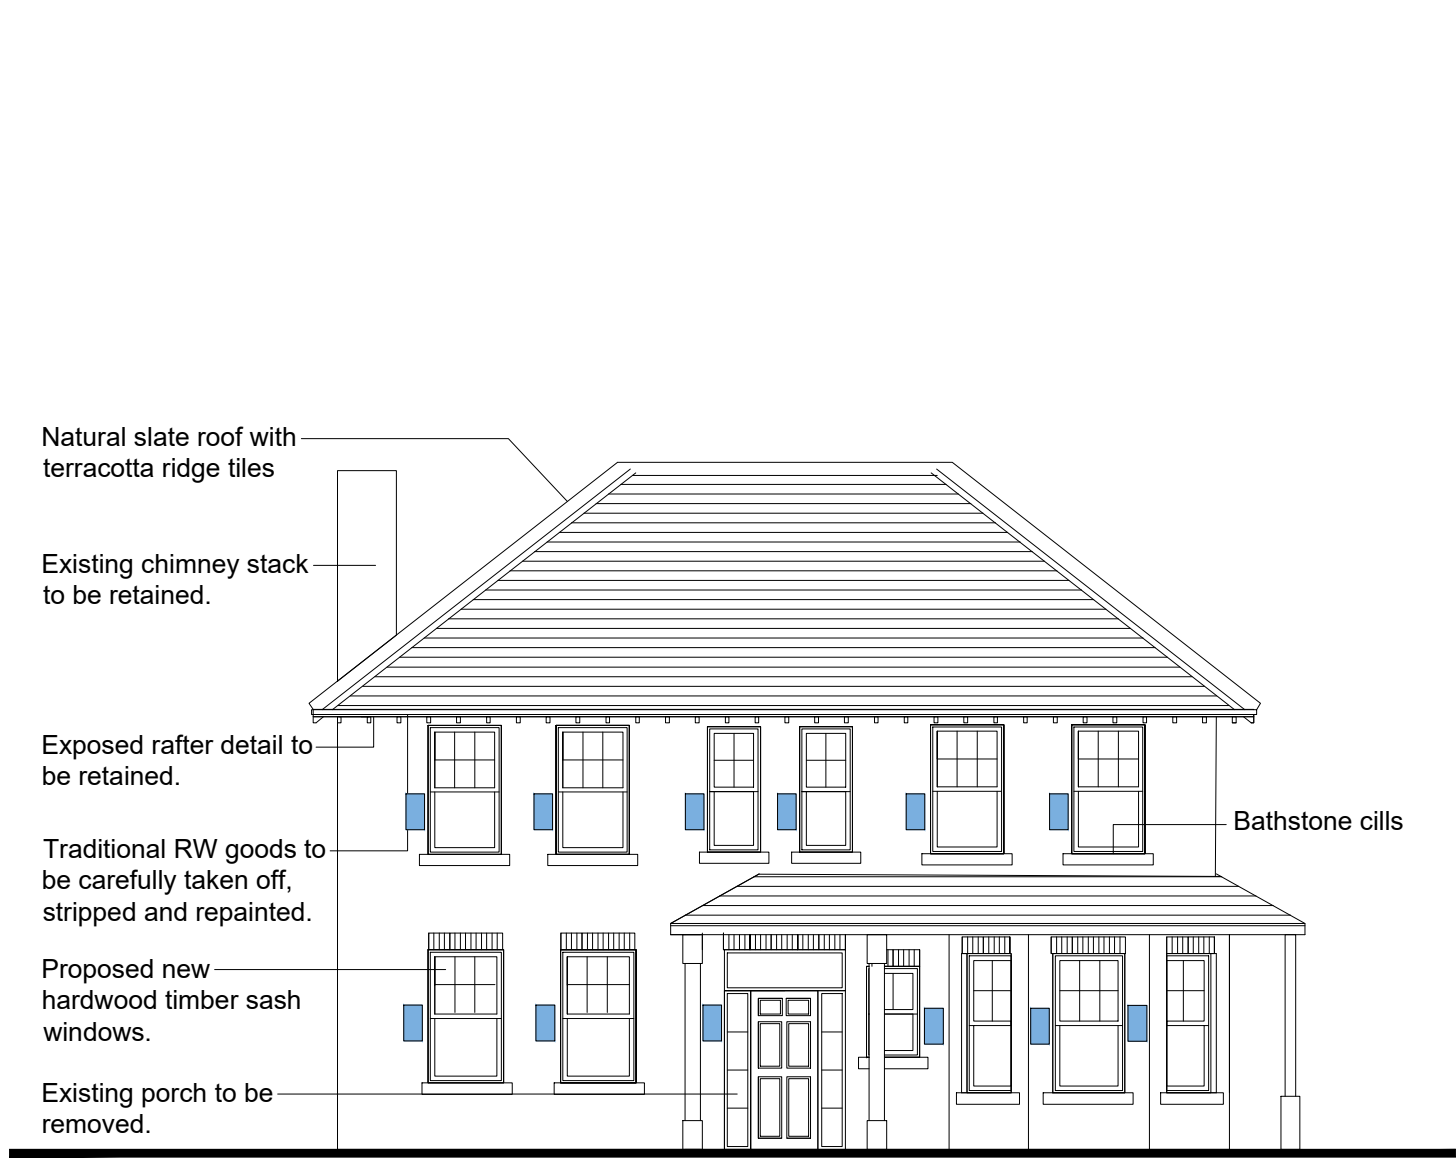

South West elevation as proposed
1:100 scale



North West elevation as proposed
1:100 scale




North East elevation as proposed
1:100 scale





South East elevation as proposed
1:100 scale


- Green denotes aluminium windows.
- Blue denotes timber windows.

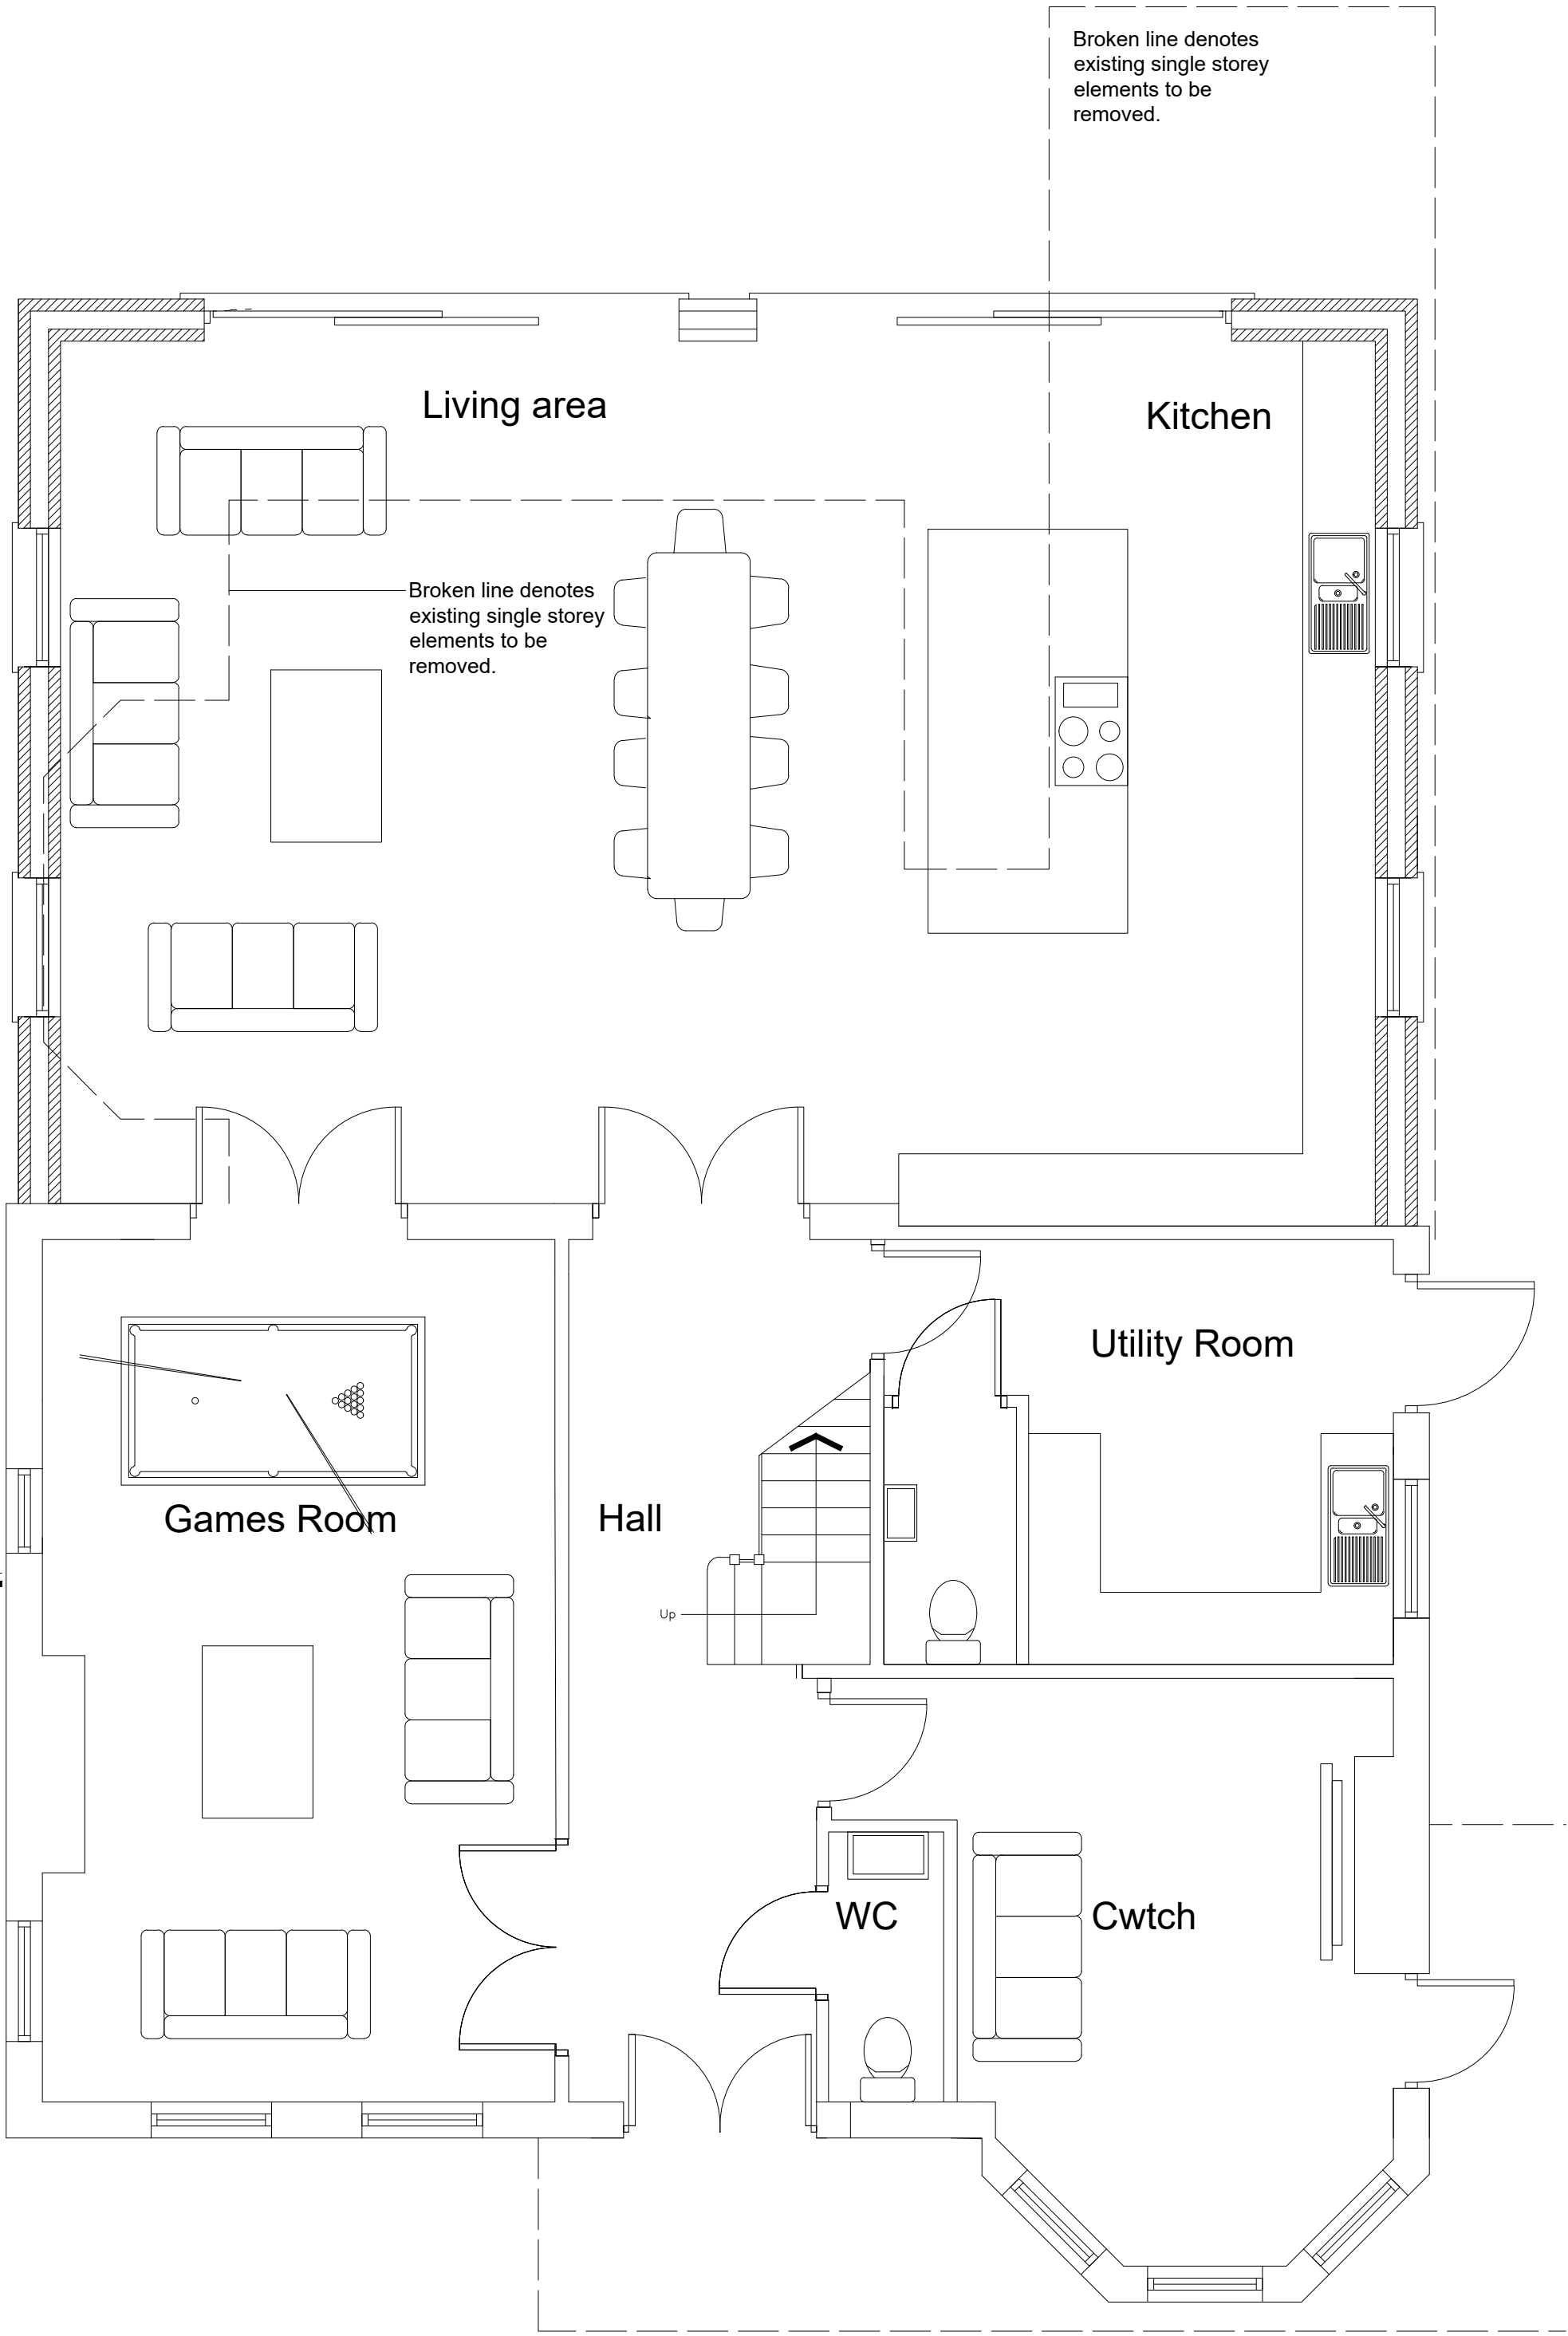

Ground floor plan as proposed
1:50 scale

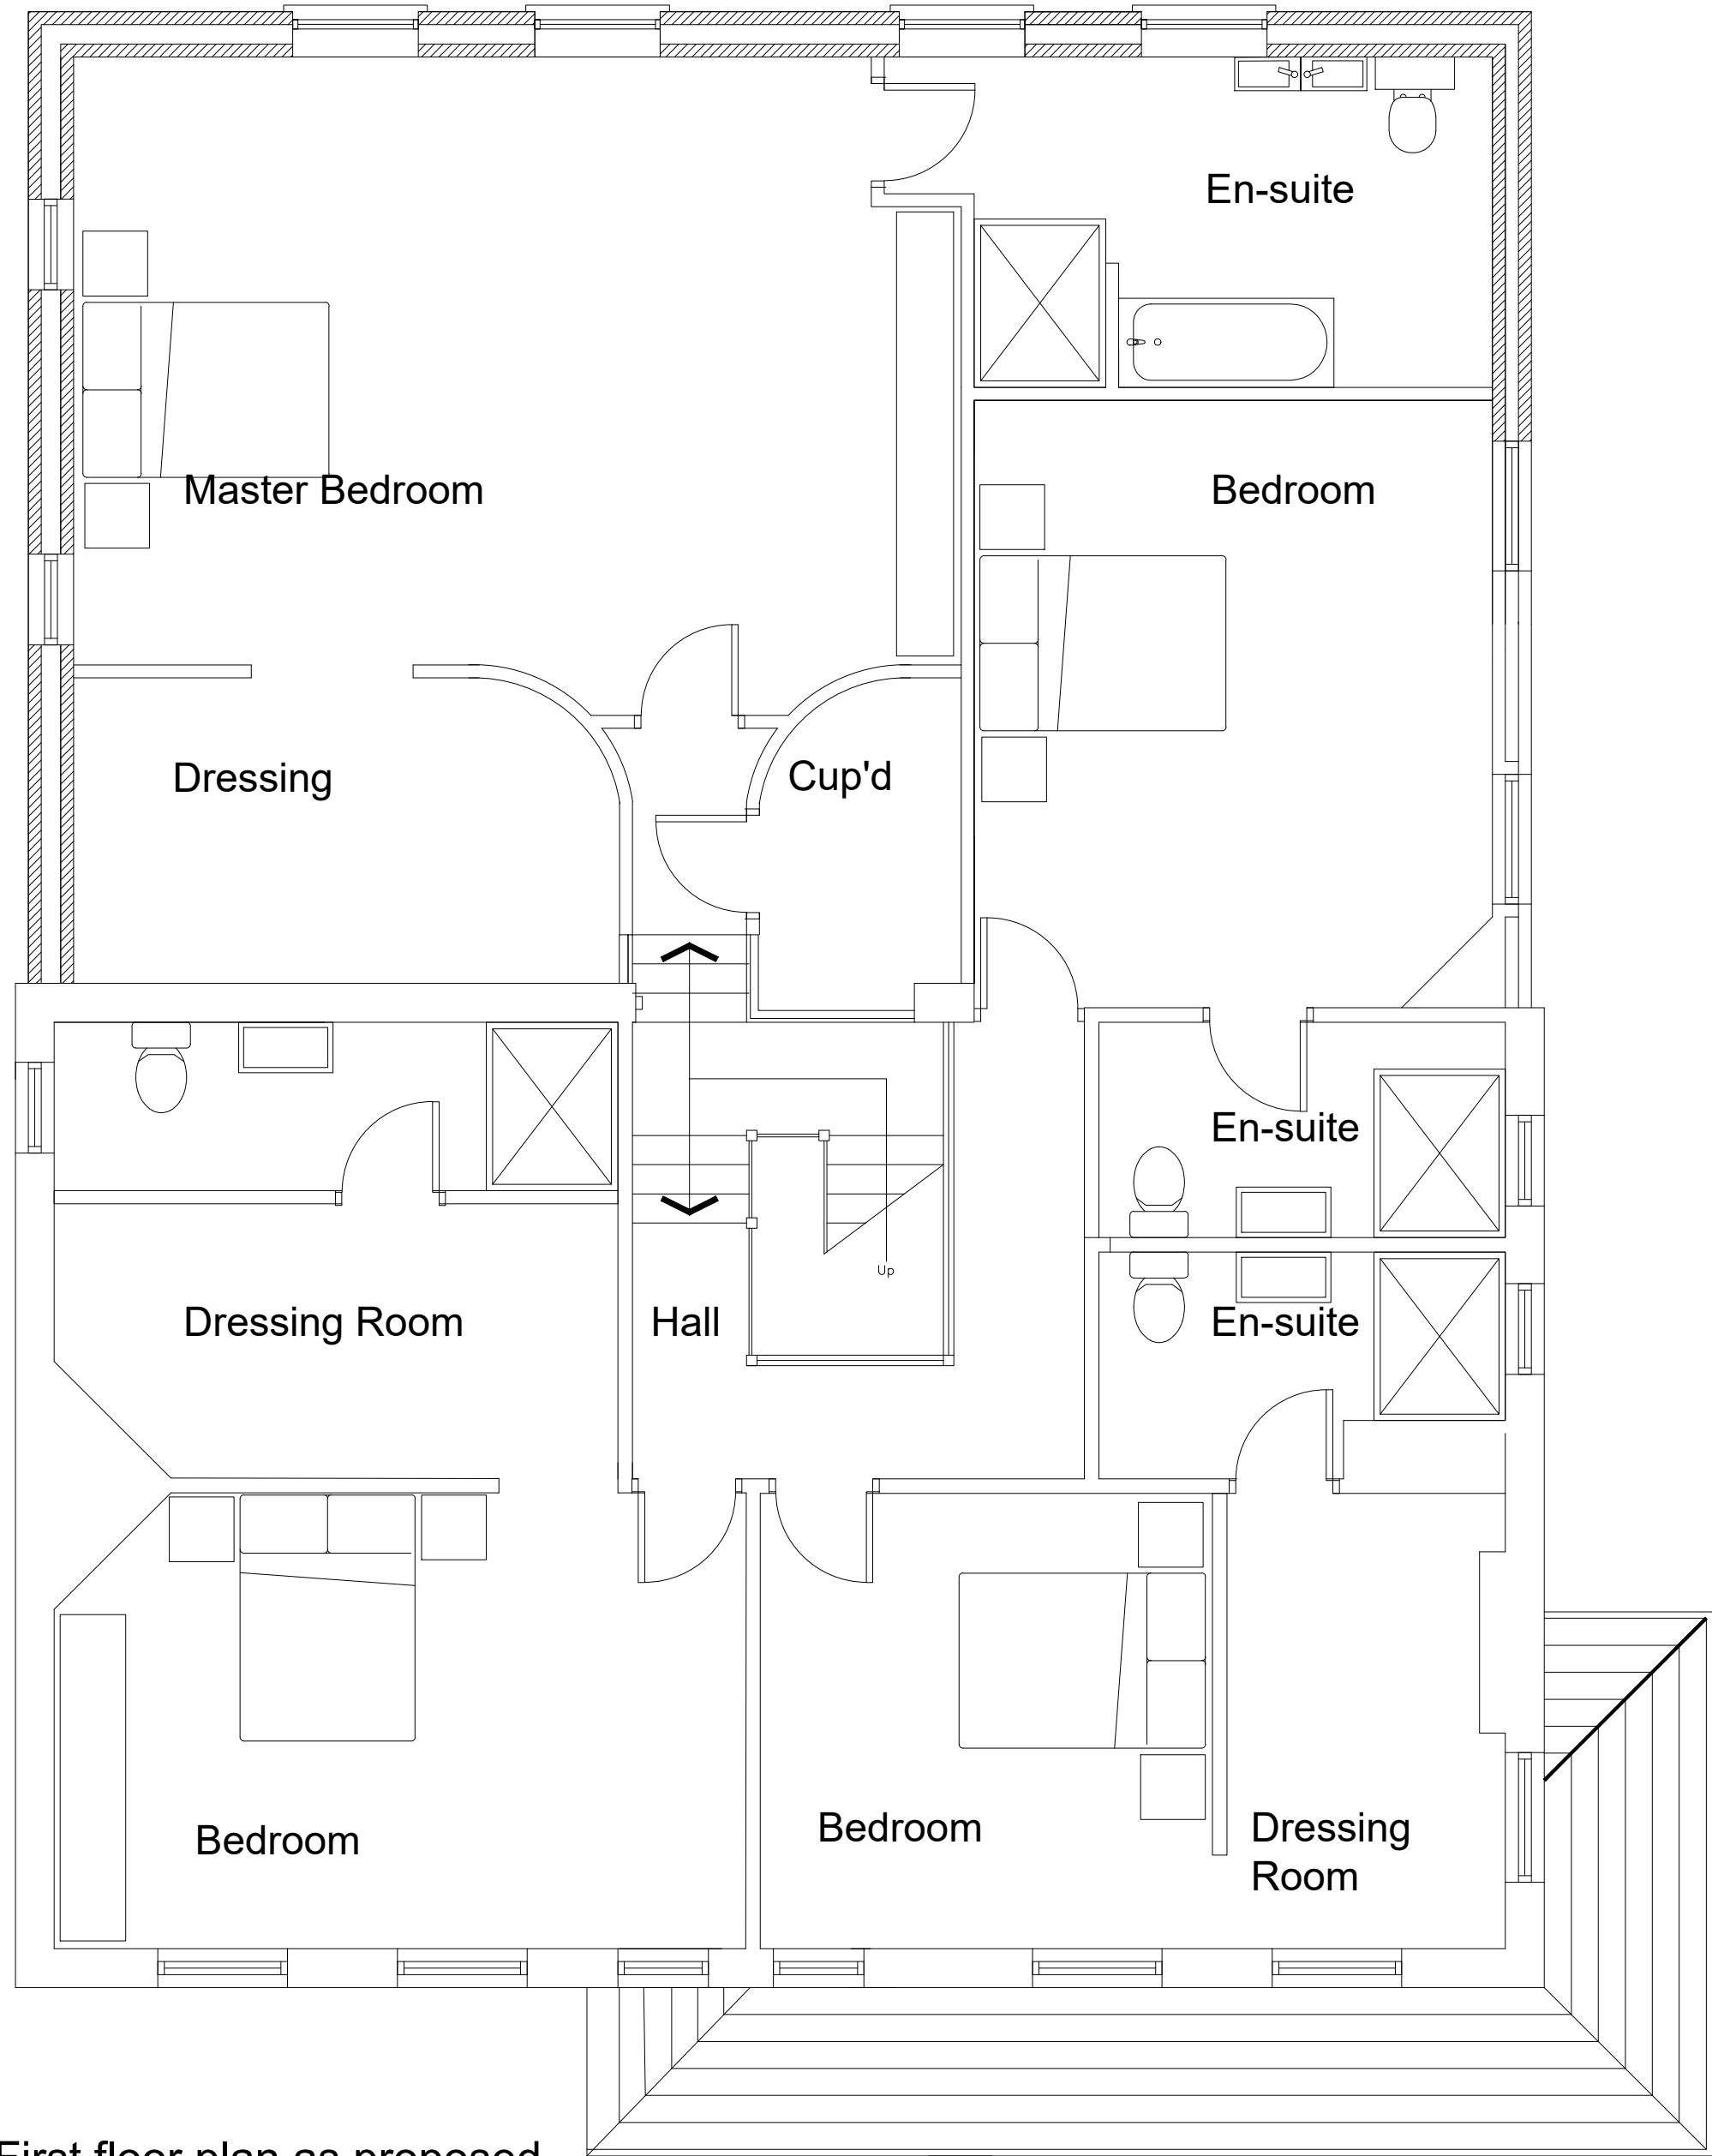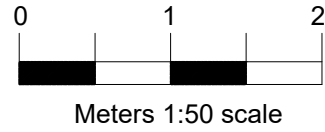

First floor plan as proposed
1:50 scale

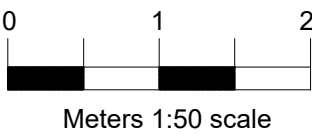

GriffithsDesign Architectural Technologists. Tel: 07969446621 Email: griffithsdesign@outlook.com			
Client		Mr & Mrs Smith	
Project		Proposed extension & Alterations; Felthrope, Collage Rd, Caerleon	
Drawing		Proposed floor plans and elevations	
Date	June 2025	Scale	1:50 @ A1
Drawn by	JG	Drawing No	[PP] 02B
Checked by	***		
Revision			