

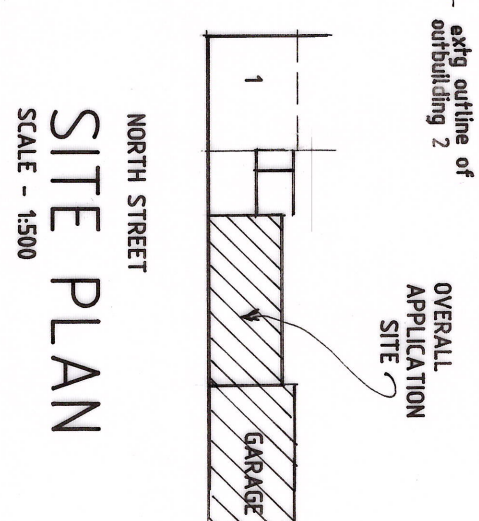
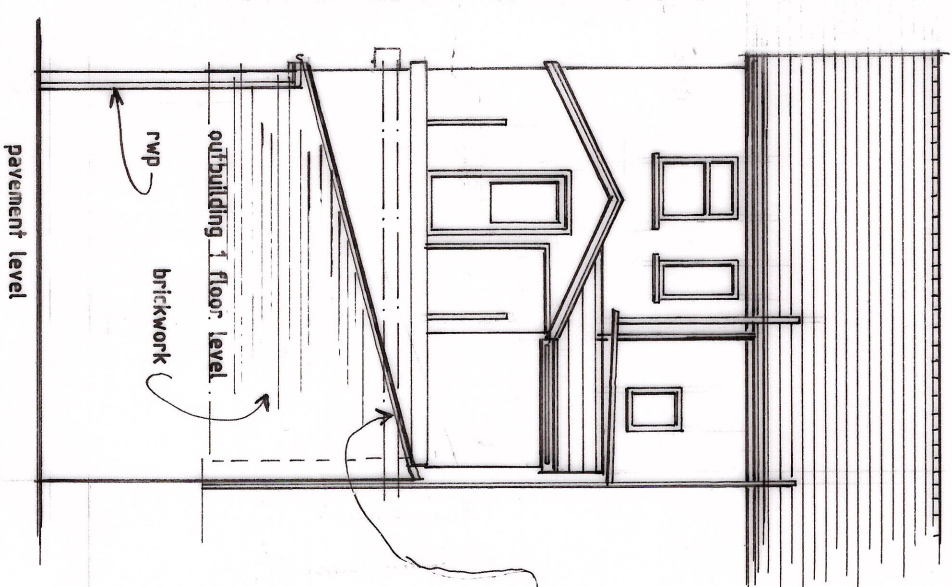


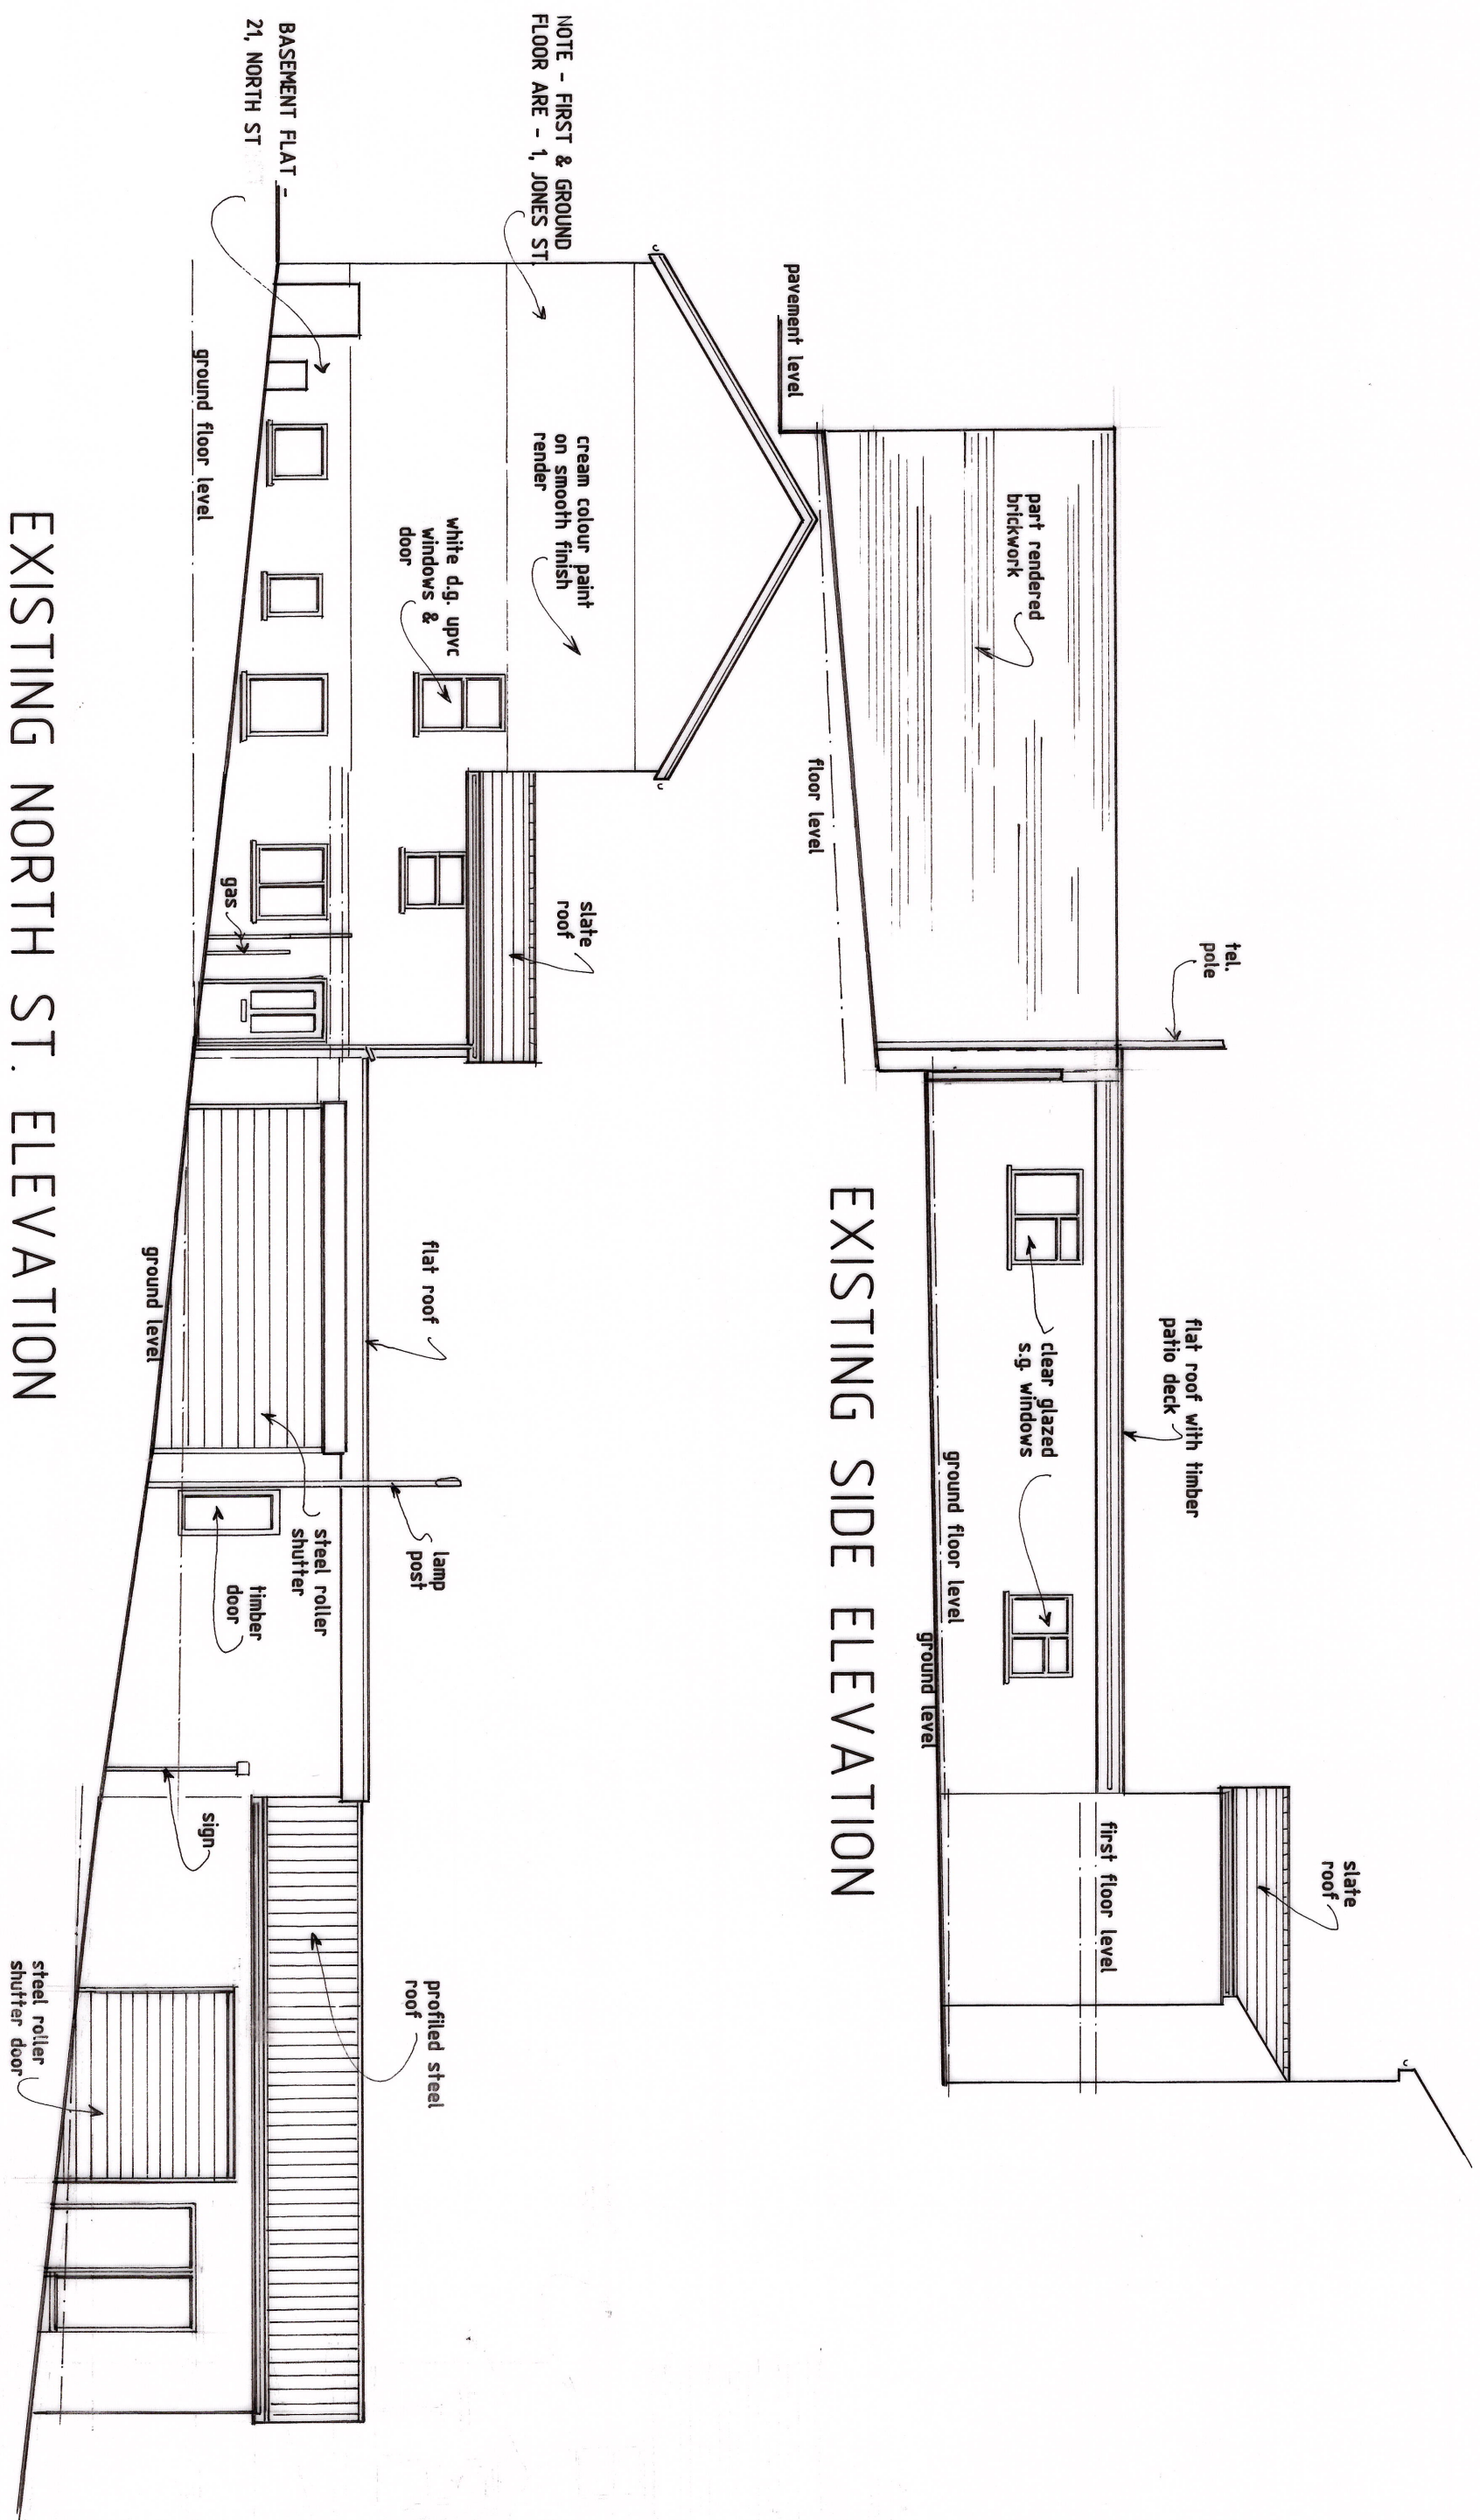

REFER TO LOCATION PLAN FOR FULL EXTENT OF APPLICANT OWNERSHIP *

SCALE 1:100
SCALE 1:50
0 1 2 3 4 5 6
0 1 2 3 4

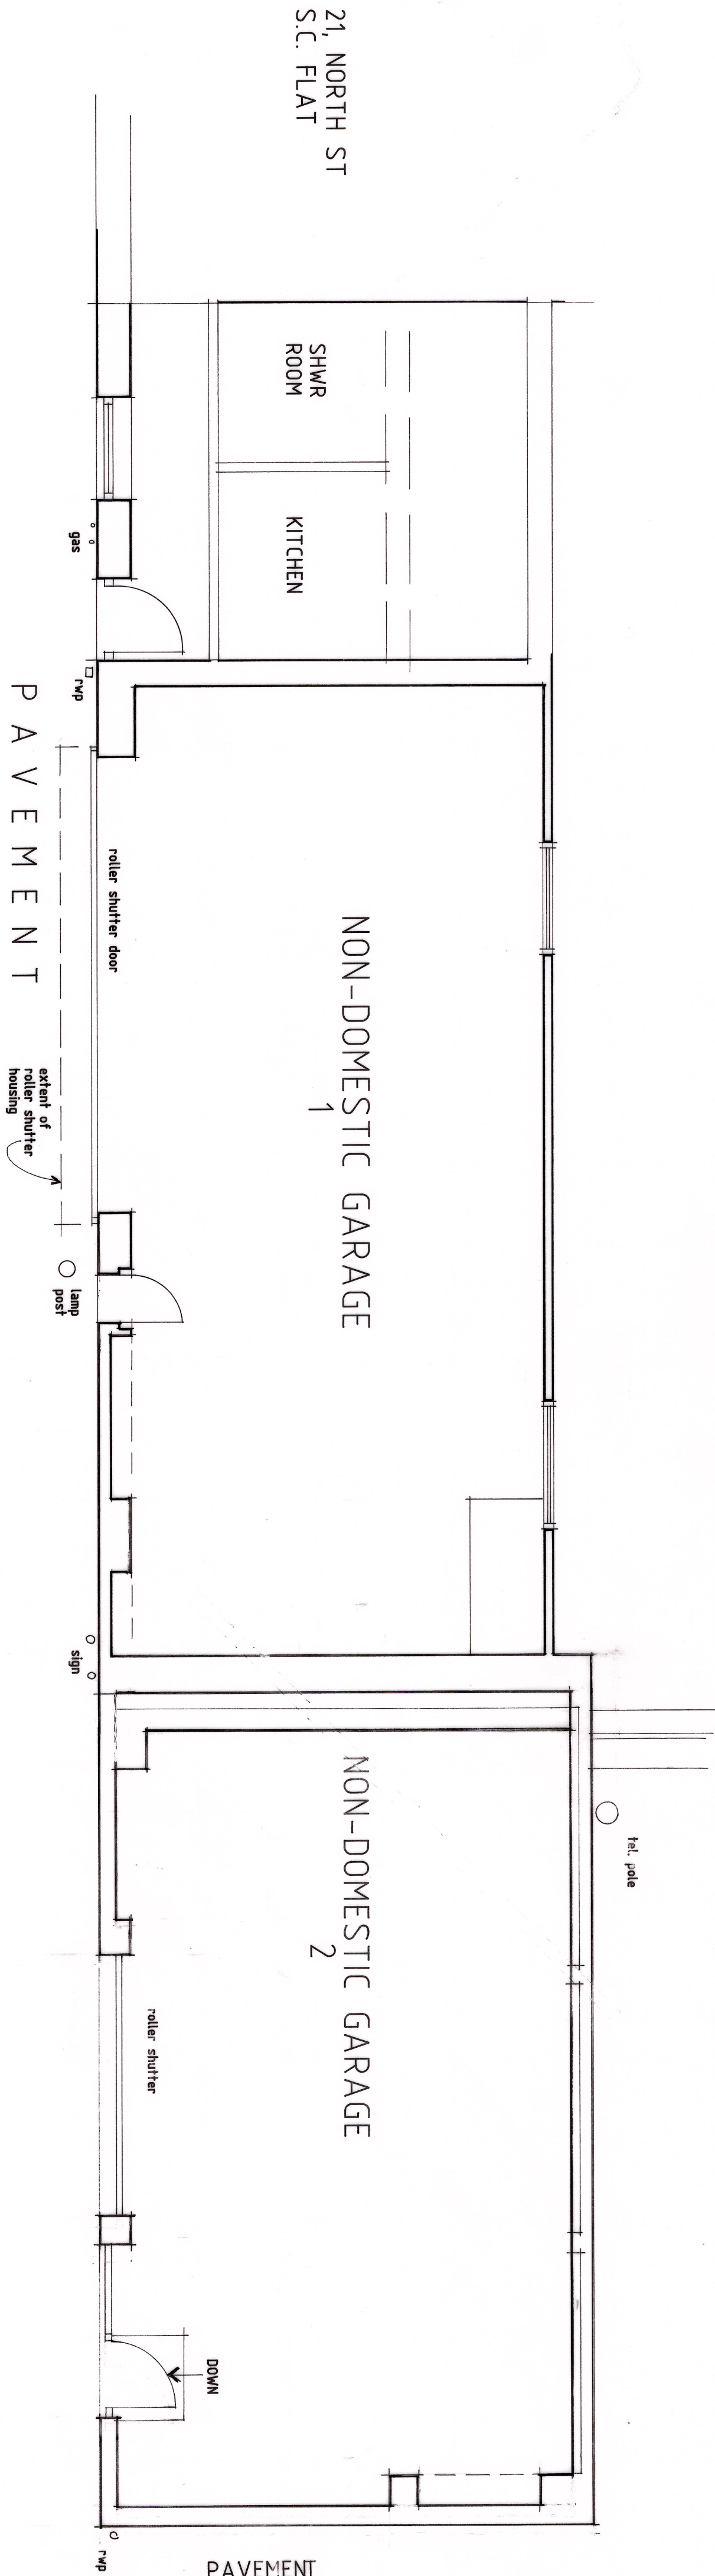

Revisions

Ref	Date	Description
A	06/25	PLANS AMENDED TO SHOW OUTBUILDING 2

K.W. DORRINGTON MCAT MCABE
ARCHITECTURAL ASSOCIATES
Tel:(01633) 857566

PROPOSED CHANGE OF USE OF GARAGE
TO S.C. FLAT ADJOINING -
21, NORTH STREET, NEWPORT,
SOUTH WALES.

EXISTING

date: MARCH 2024

Scale: PLAN-1:50 & ELEVATIONS-1:100 AT A1

drawing number:

KD1973/1A

EXISTING GROUND FLOOR PLAN

SCALE - 1:50