


AS EXISTING



SIDE ELEVATION



REAR ELEVATION

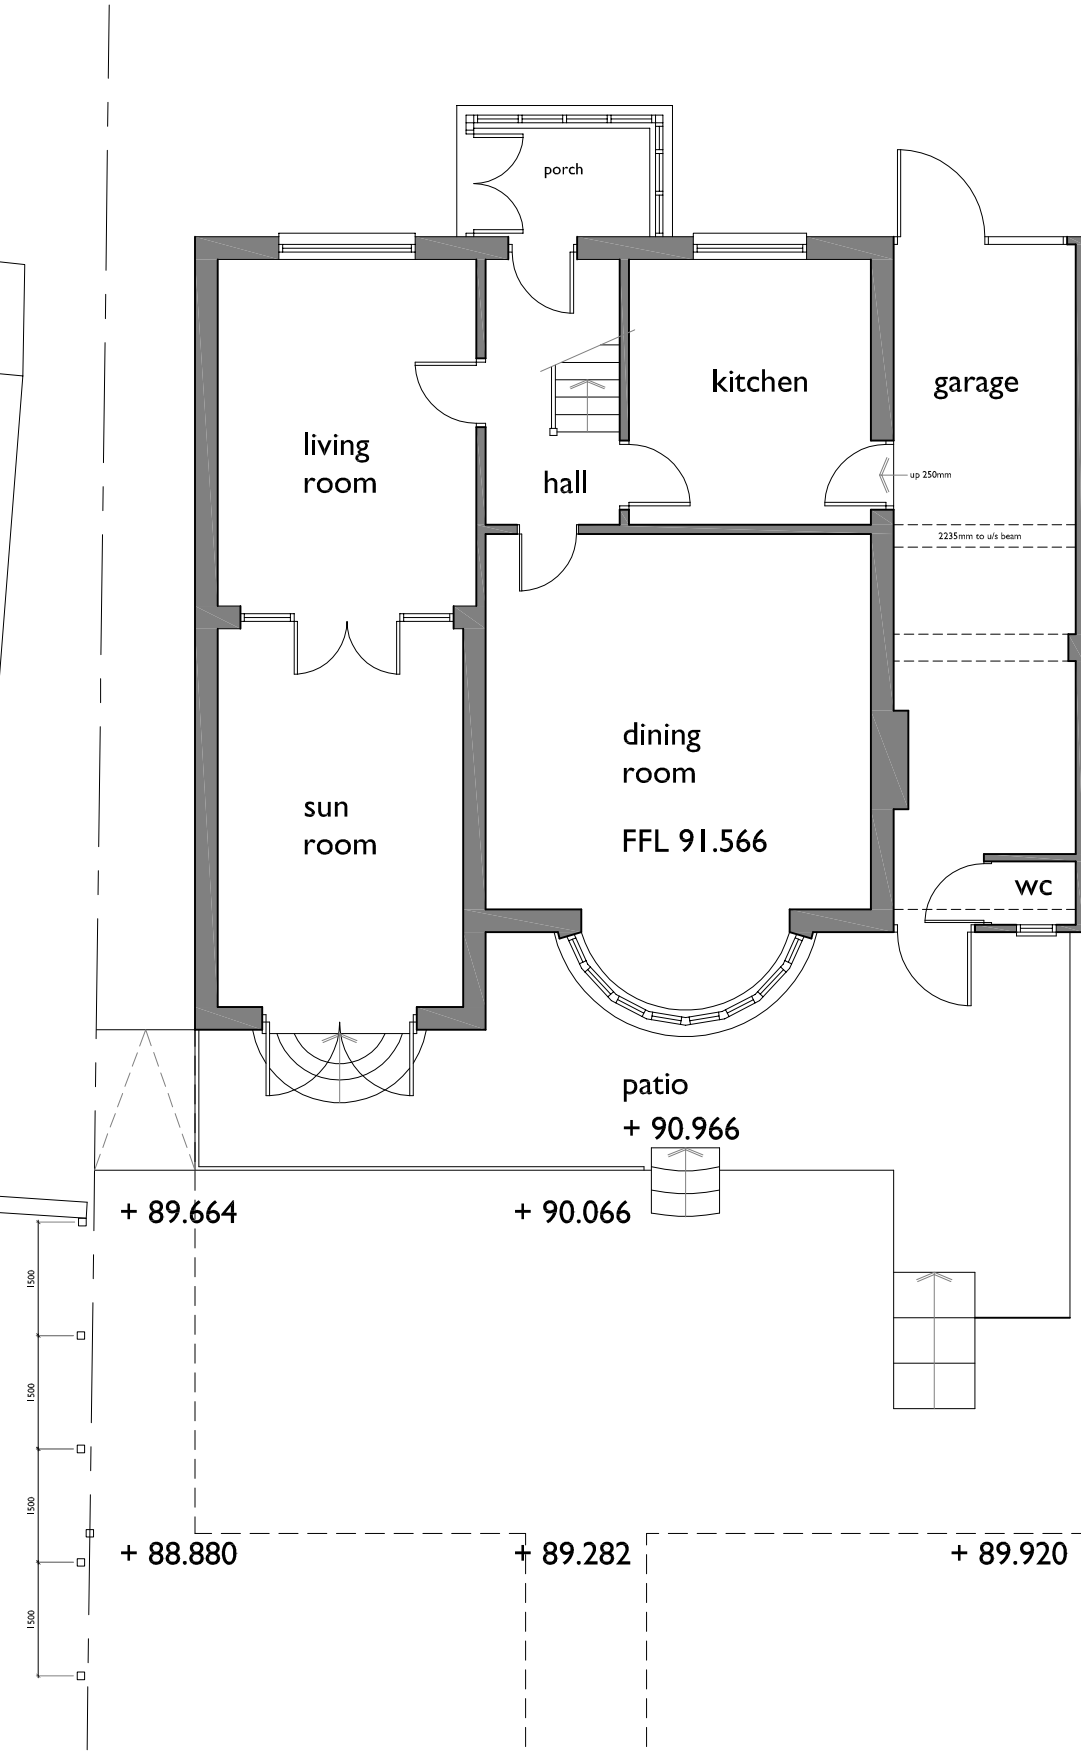


GROUND FLOOR PLAN



SITE LOCATION PLAN
SCALE 1:1250


AS PROPOSED

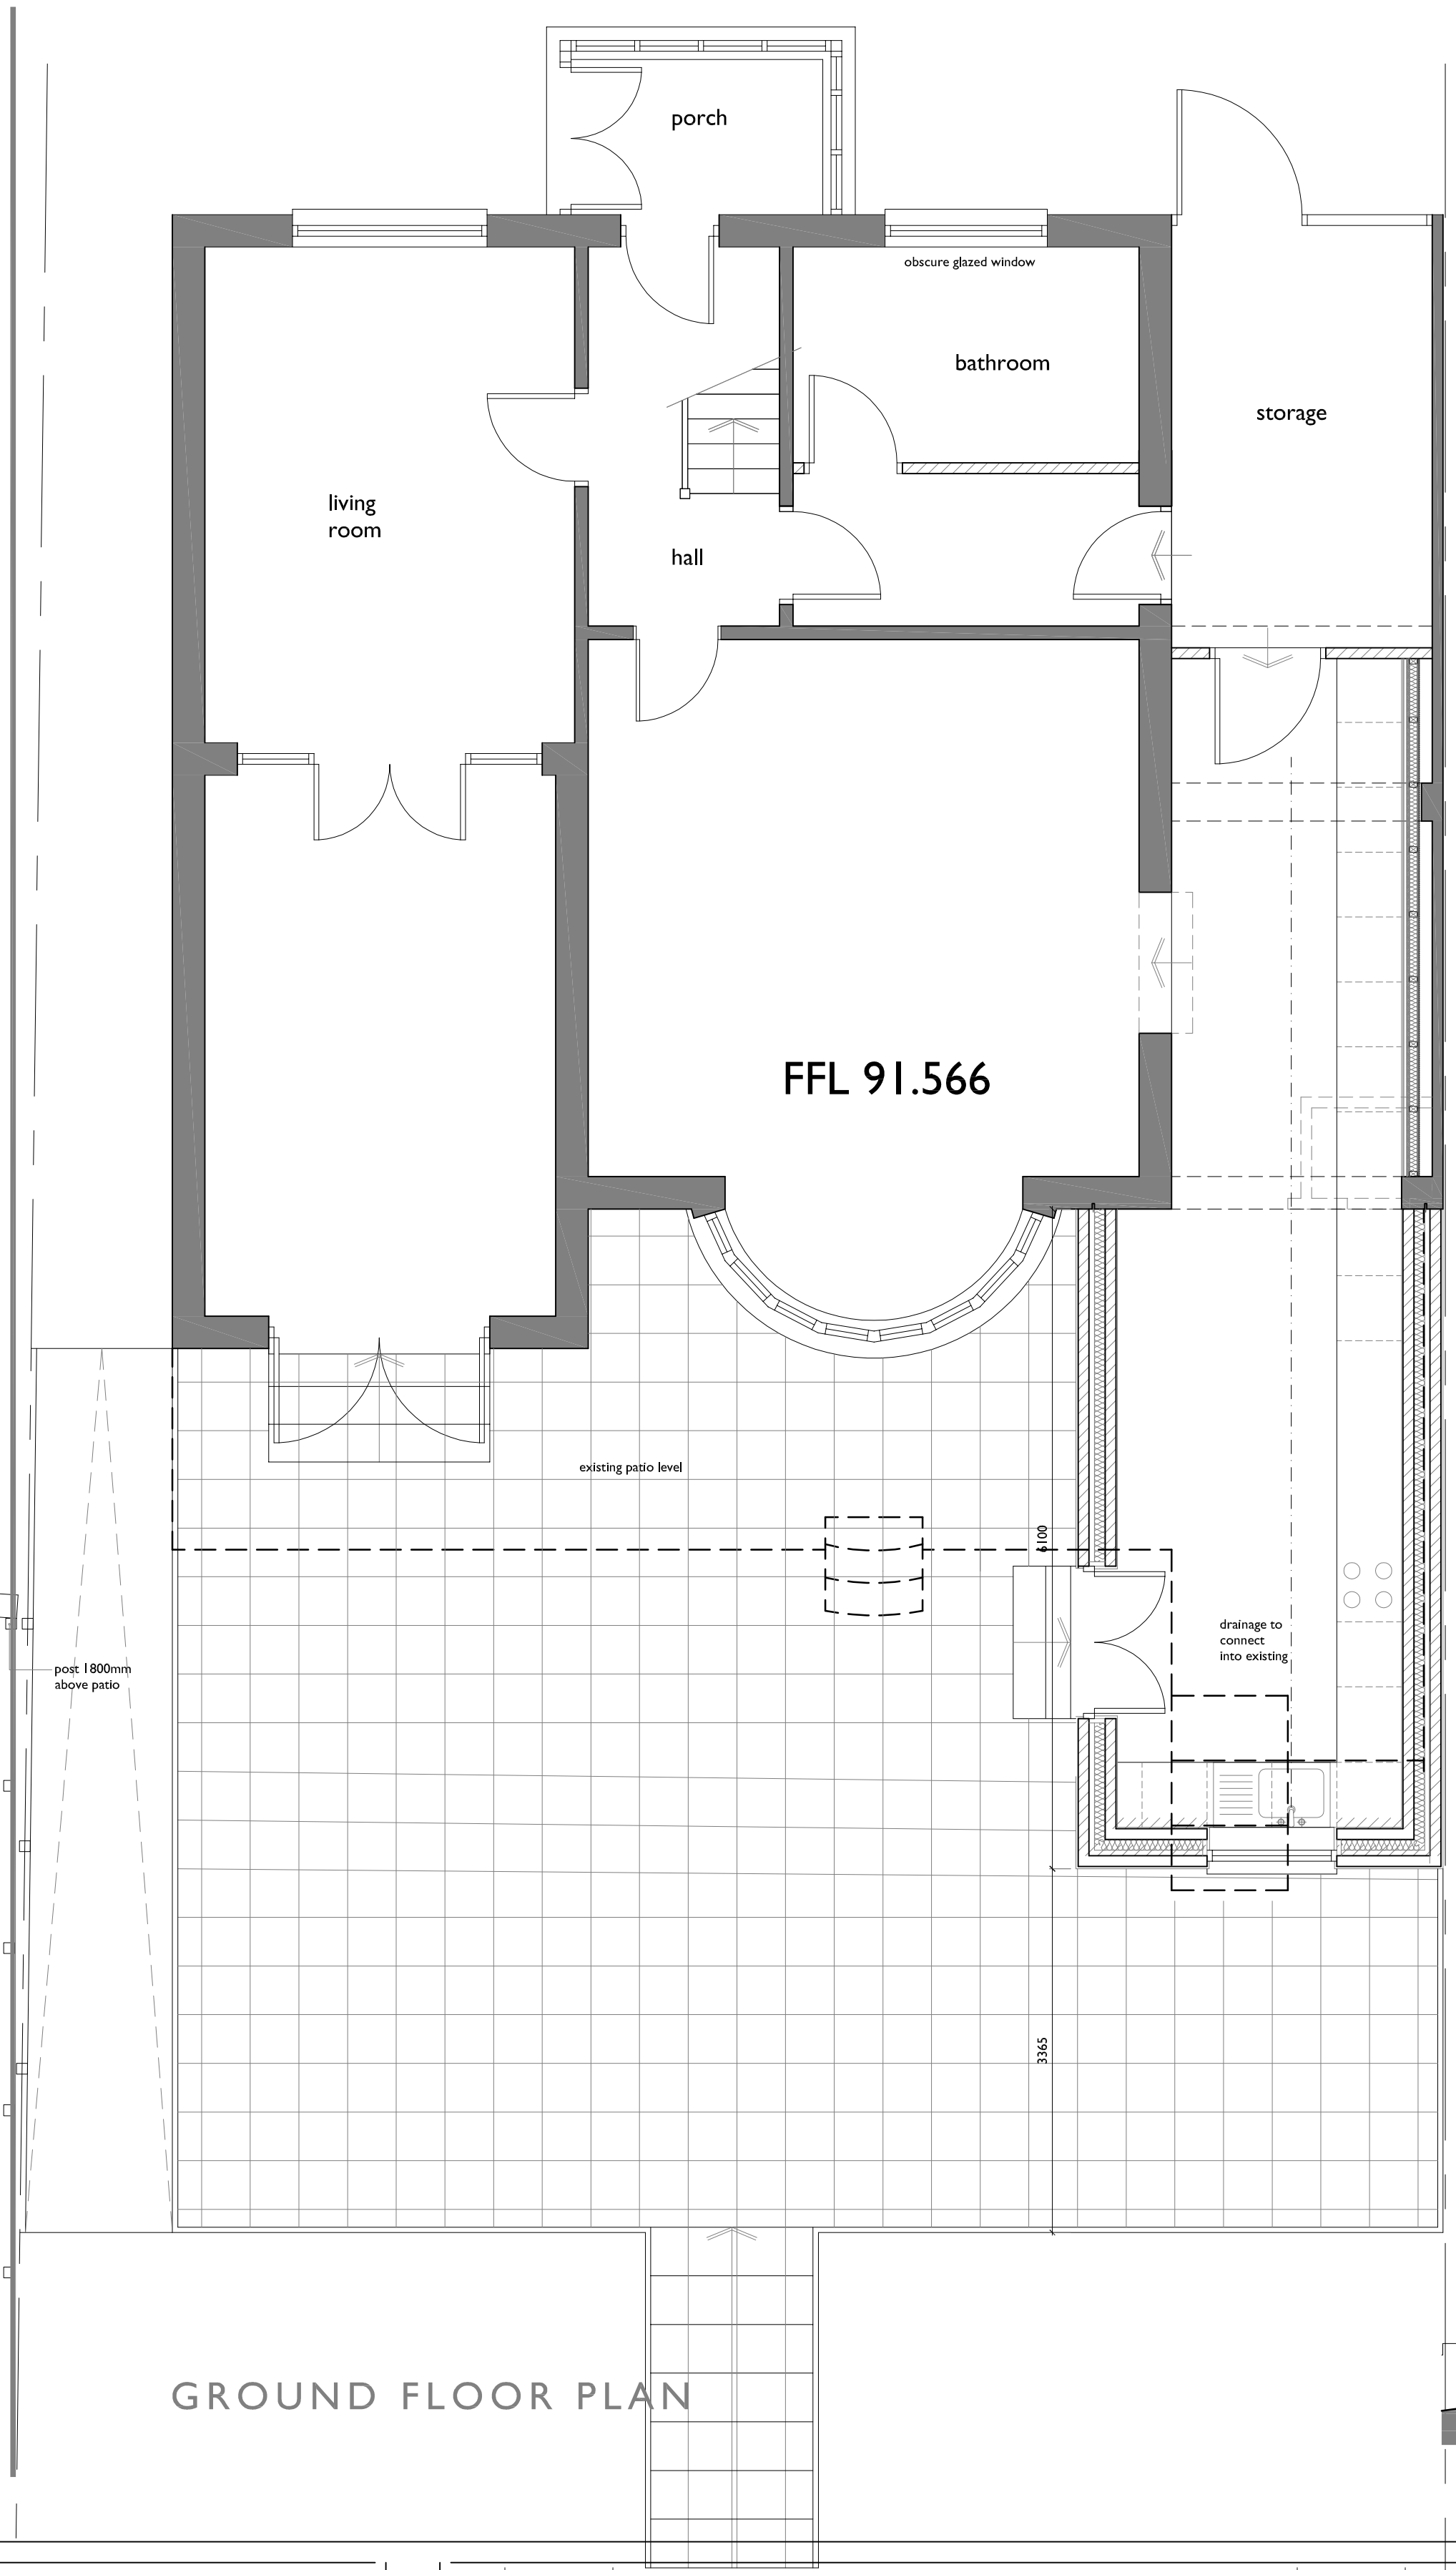

GROUND FLOOR PLAN



SIDE ELEVATION

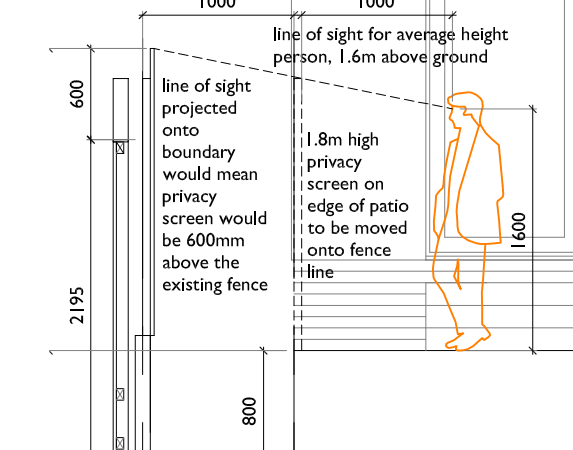

PROPOSED PRIVACY SCREEN


DIAGRAM
SHOWING
PRIVACY
FENCE
ON
EXISTING
FENCE
LINE



REAR ELEVATION



SIDE ELEVATION

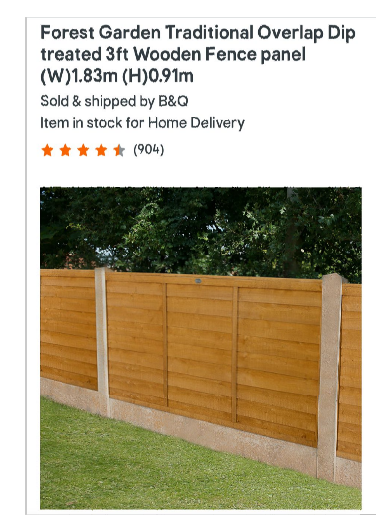

SCALE THIS DRAWING ONLY FOR PLANNING PURPOSES CHECK ALL DIMENSIONS ON SITE

This drawing is to establish design intent. The contractor is responsible for quantities, dimensions, verification of site conditions, compliance with contract documents for information that pertains to the fabrication processes or techniques of construction and for the co-ordination of work with all trades. All errors or omissions are to be reported to the designers.

Original drawing size A1

Rev	Date	Description	By	Checked
A	26/01/19	Notes amended as Planners comments.	jmt	-

Client	MR B. UDDIN		
Project	PROPOSED PRIVACY SCREENING AT 20 RIDGEWAY, NEWPORT.		
Title	PLANS AND ELEVATIONS AS EXISTING AND PROPOSED	Scale	1:50 (1:100, 1:1250 @ A1 1:100, 1:200, 1:250 @ A3)
Status	PLANNING	Drawn	jmt
Job No	2023.380	Drwg No	PL30
Rev	A	Checked	-

ajtech
design

69 St Julians Road, Newport, South Wales, NP19 7RU.

Tel: 07891 973844
Email: jason@ajtechdesign.co.uk