


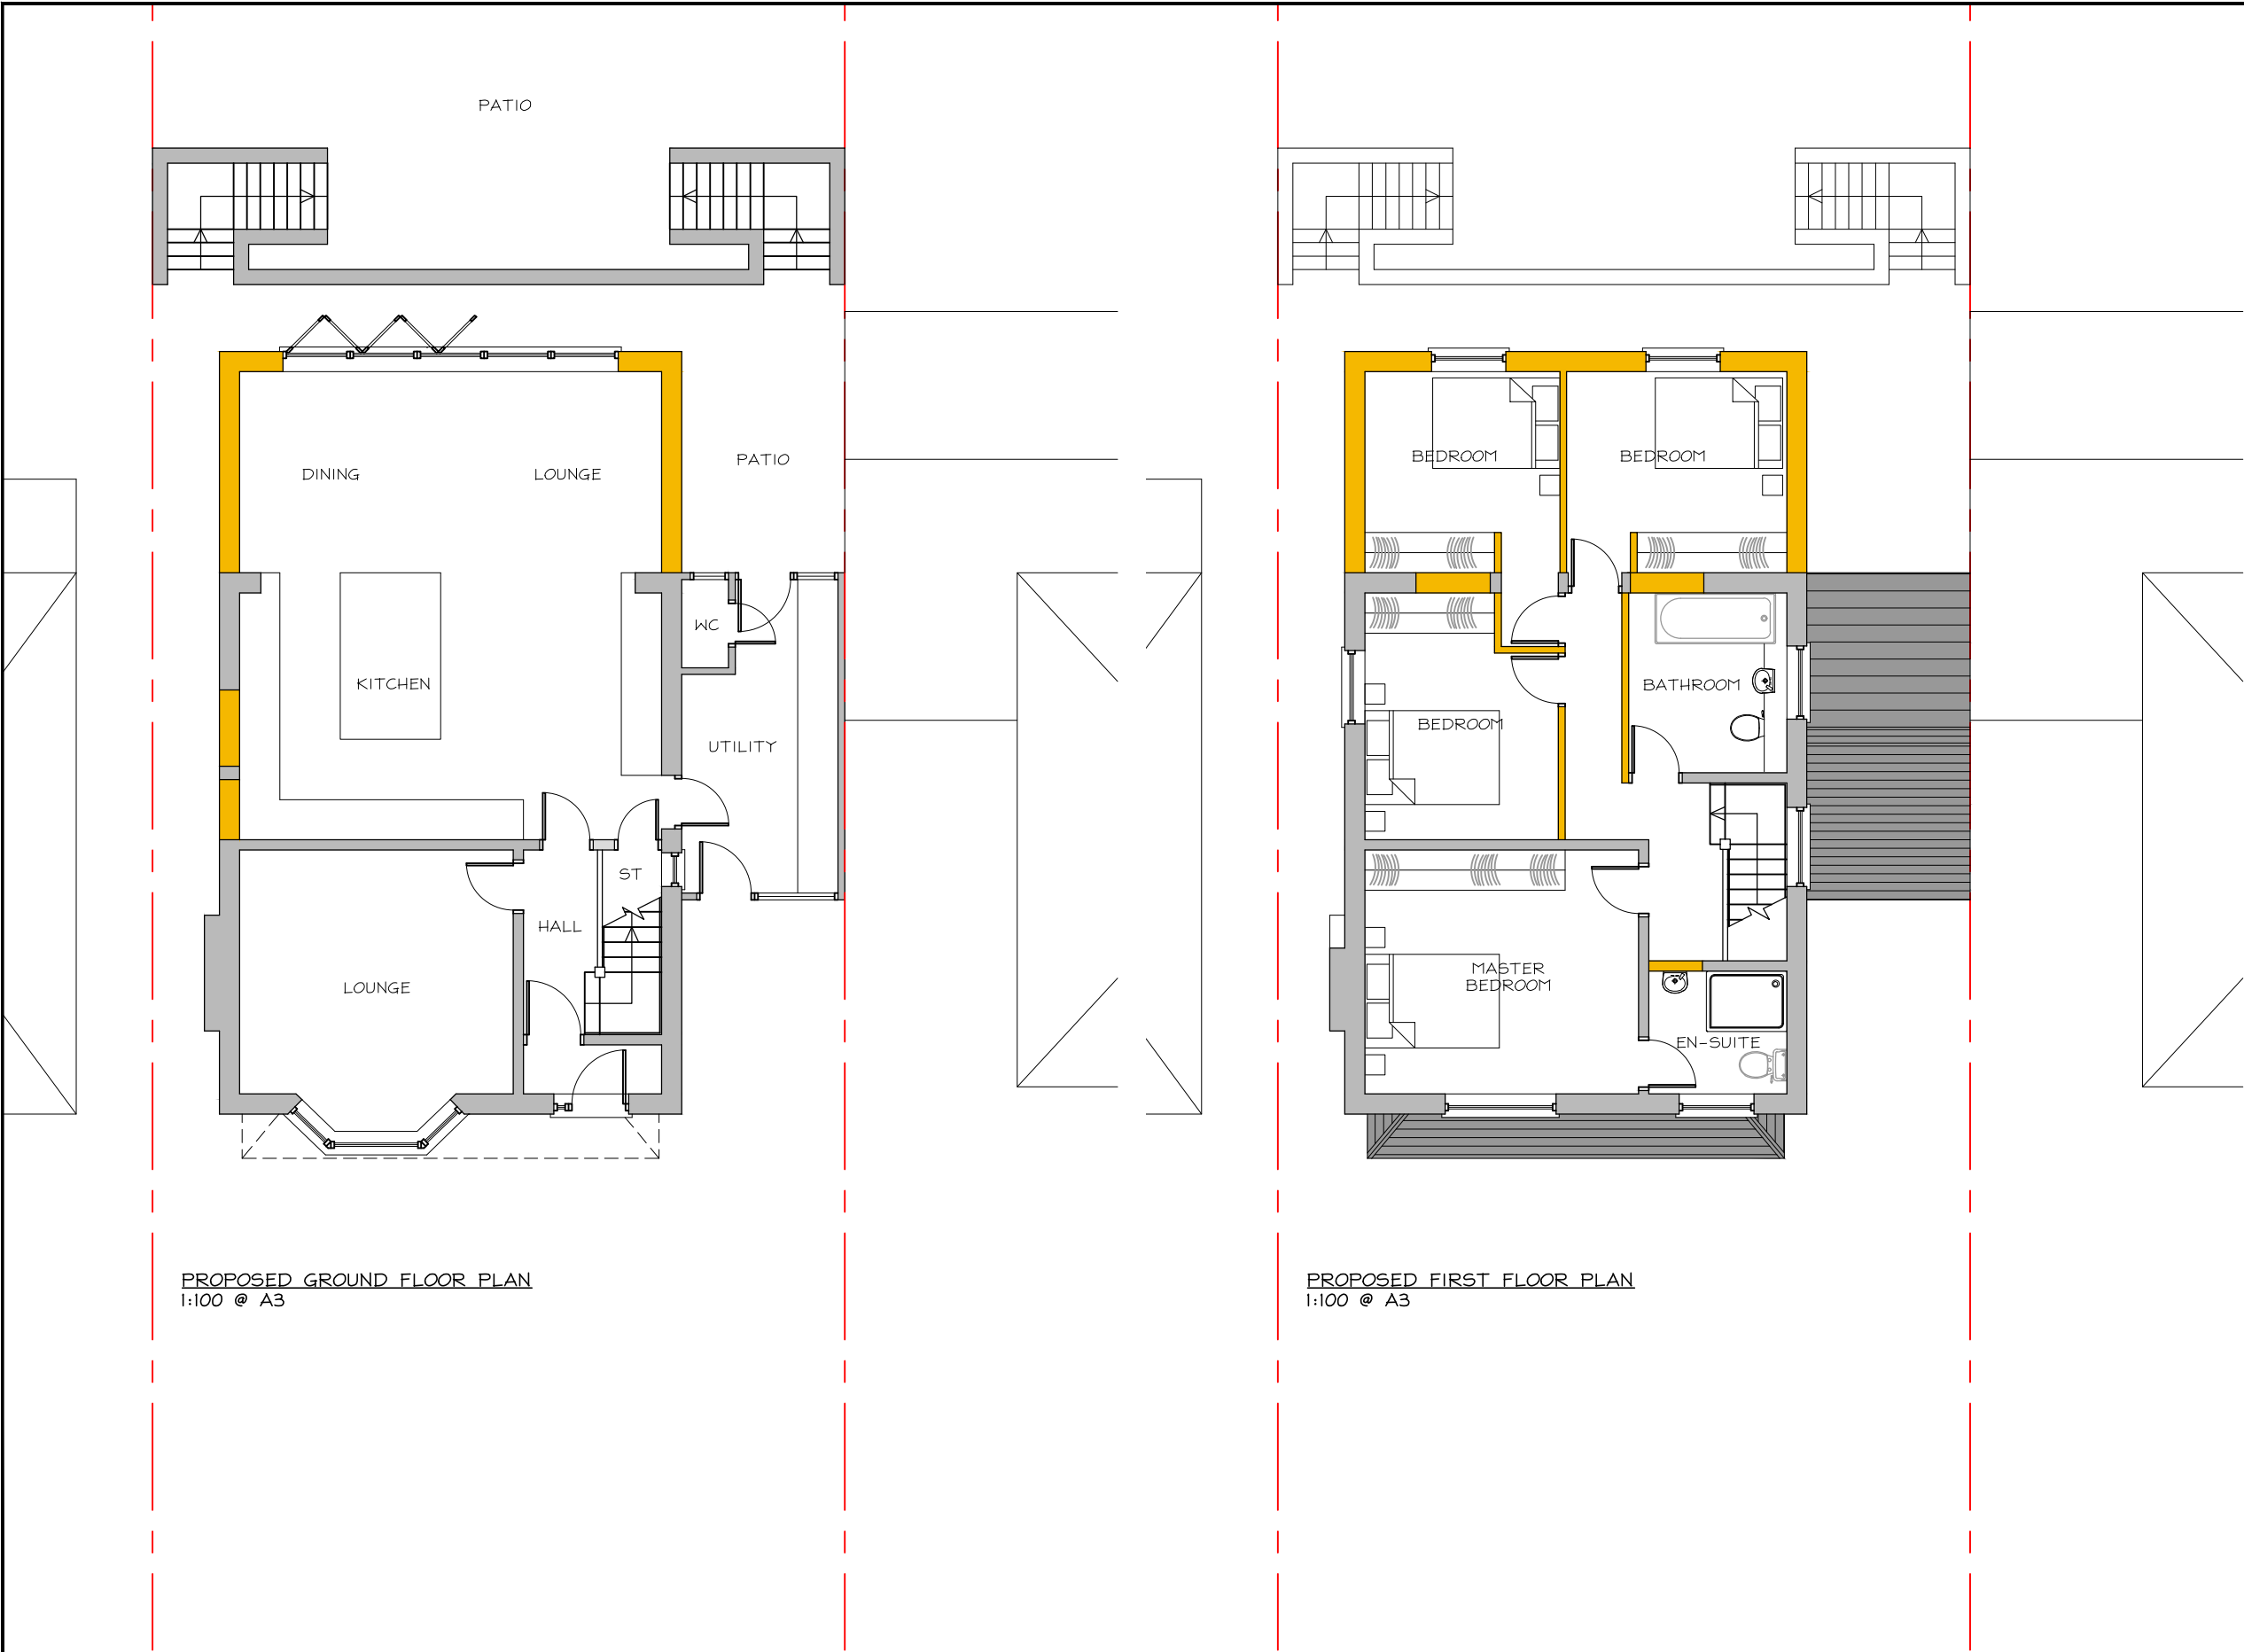

- Notes:
- 1. THE COPYRIGHT OF THIS DRAWING BELONGS TO CMB DESIGN AND BUILD LTD. IT SHOULD NOT BE REPRODUCED OR DISCLOSED TO THIRD PARTIES WITHOUT PERMISSION OF CMB DESIGN AND BUILD LTD.
 - 2. DO NOT SCALE THIS DRAWING
 - 3. MEASUREMENTS IN MM UNLESS STATED. ANY DISCREPANCIES TO BE BROUGHT TO ATTENTION OF CMB DESIGN AND BUILD IMMEDIATELY.

REV:	DESCRIPTION:	BY:	DATE:
STATUS:	PLANNING SUBMISSION		



CLIENT:
MR C DEAKIN
54 ALLT-YR-YN ROAD
NEWPORT
NP20 5EB

AGENT:
CMB DESIGN & BUILD
info@cmbdesignandbuild.co.uk
www.cmbdesignandbuild.co.uk
07512 520 833

SITE: 54 ALLT YR YN ROAD NEWPORT			
TITLE: PROPOSED FLOOR PLANS			
SCALE AT A3: 1:100 @ A3	DATE: NOV 25'	DRAWN: CMB	CHECKED: CMB
PROJECT NO: 25_0472	DRAWING NO: PL03	REVISION: A	