

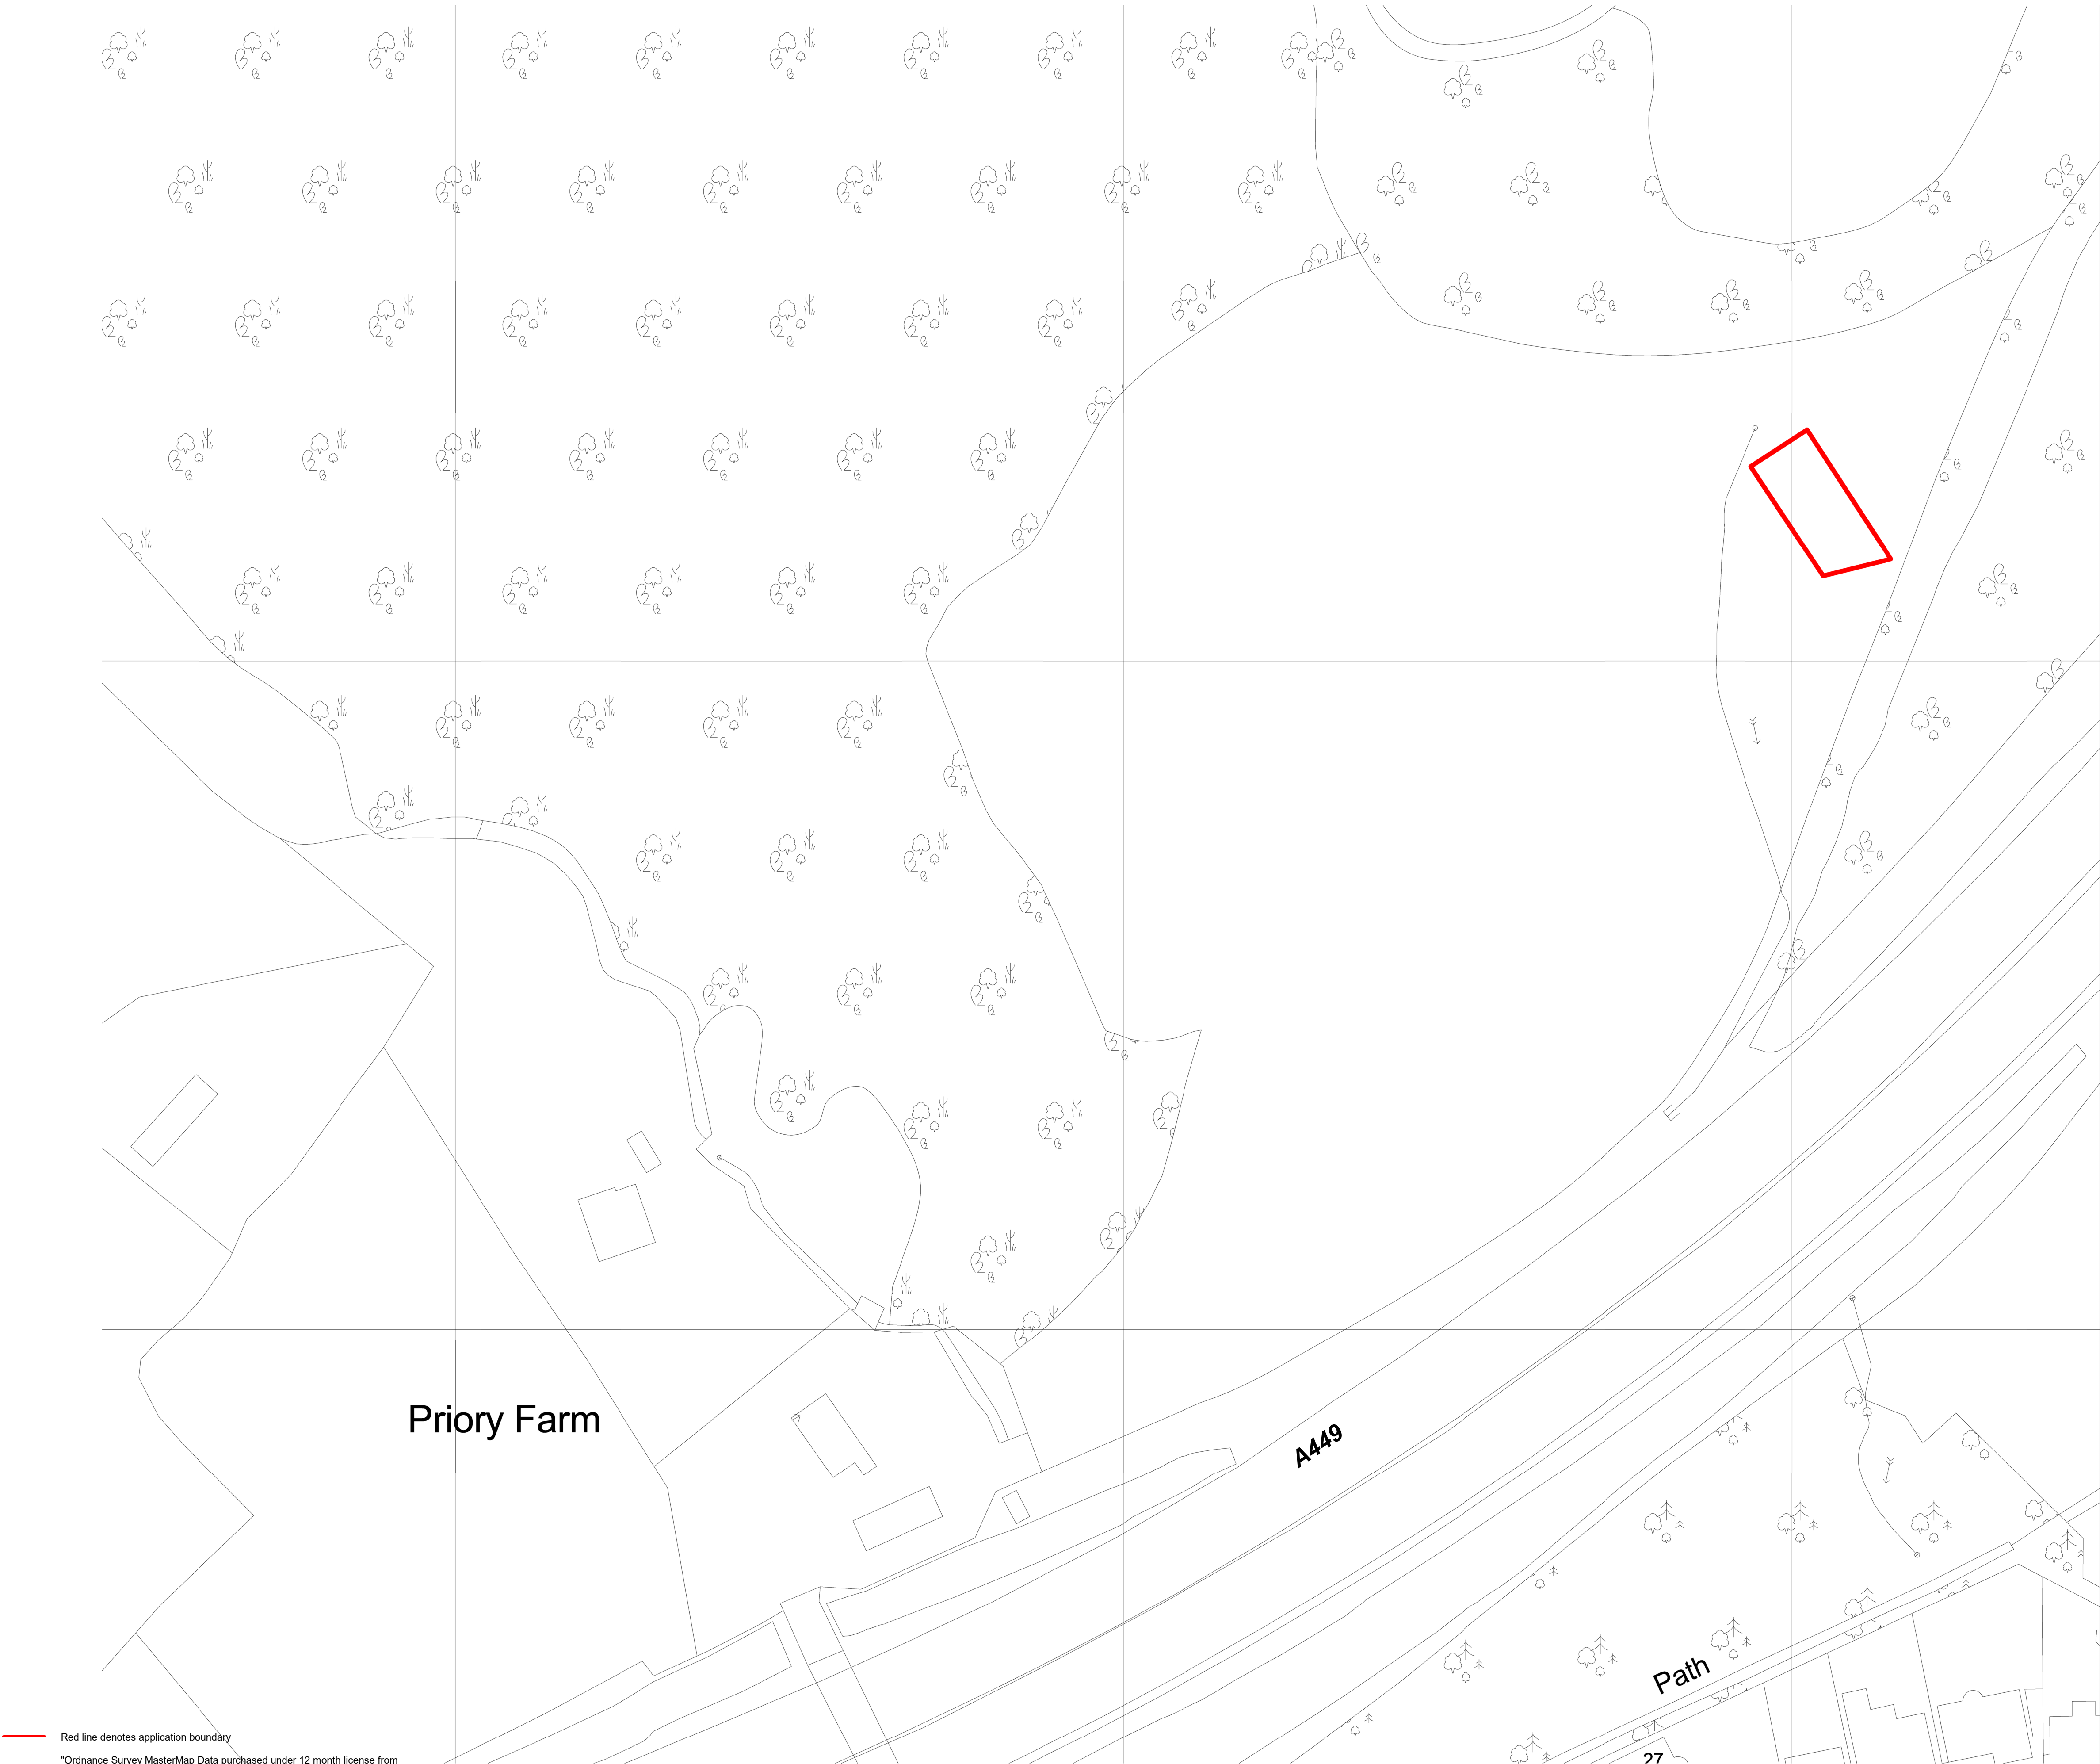


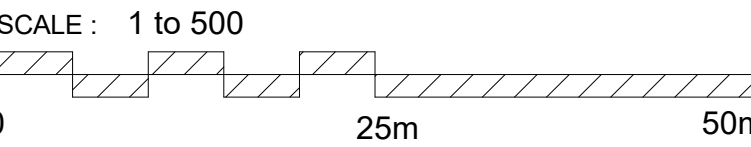

NOTE: Report all errors and omissions to the Architect. All dimensions to be checked on site before fabrication.

Contractors must verify all dimensions on site before setting out, commencing work, or making any shop drawings.

- All dimensions must be checked on site
- All setting out to be checked on site
- All levels must be checked on site and their datum confirmed
- This drawing must be read in conjunction with the relevant specification clauses
- This drawing must not be used for land transfer purposes

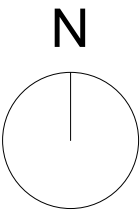

Note: This maybe a reduced sized print, check scales below

P1	Planning Submission	MAS	19.06.2026	MAS
Revision	Description	Drawn	Date	Checked

Client's Name
Woofington Avenue

Job Title
**Priory Farm, Langstone,
Newport, NP18 2LW**

Drawing Title
Existing Site Plan

Scale
1 : 500 @A1

Job No
1158

Drawing No
103


Status
PLANNING SUBMISSION

Rev
P1



Centaur House
Ancells Business Park
Ancells Road
Fleet
Hampshire
GU51 2UJ

TJ +44 (0)1252 643298
MJ +44 (0)777 208 3303
EJ mike@ms4architects.co.uk

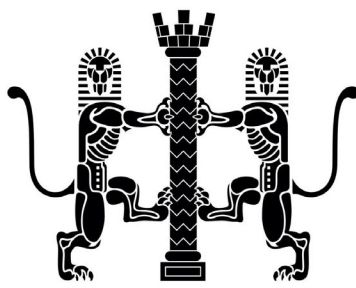

*Ordnance Survey MasterMap Data purchased under 12 month license from Stanfords (OS Partner license 100035409) 28/04/2026, Order license reference Order # CC-00051490