



SCALE : 1 to 50

 

Note: This maybe a reduced sized print, check scales below

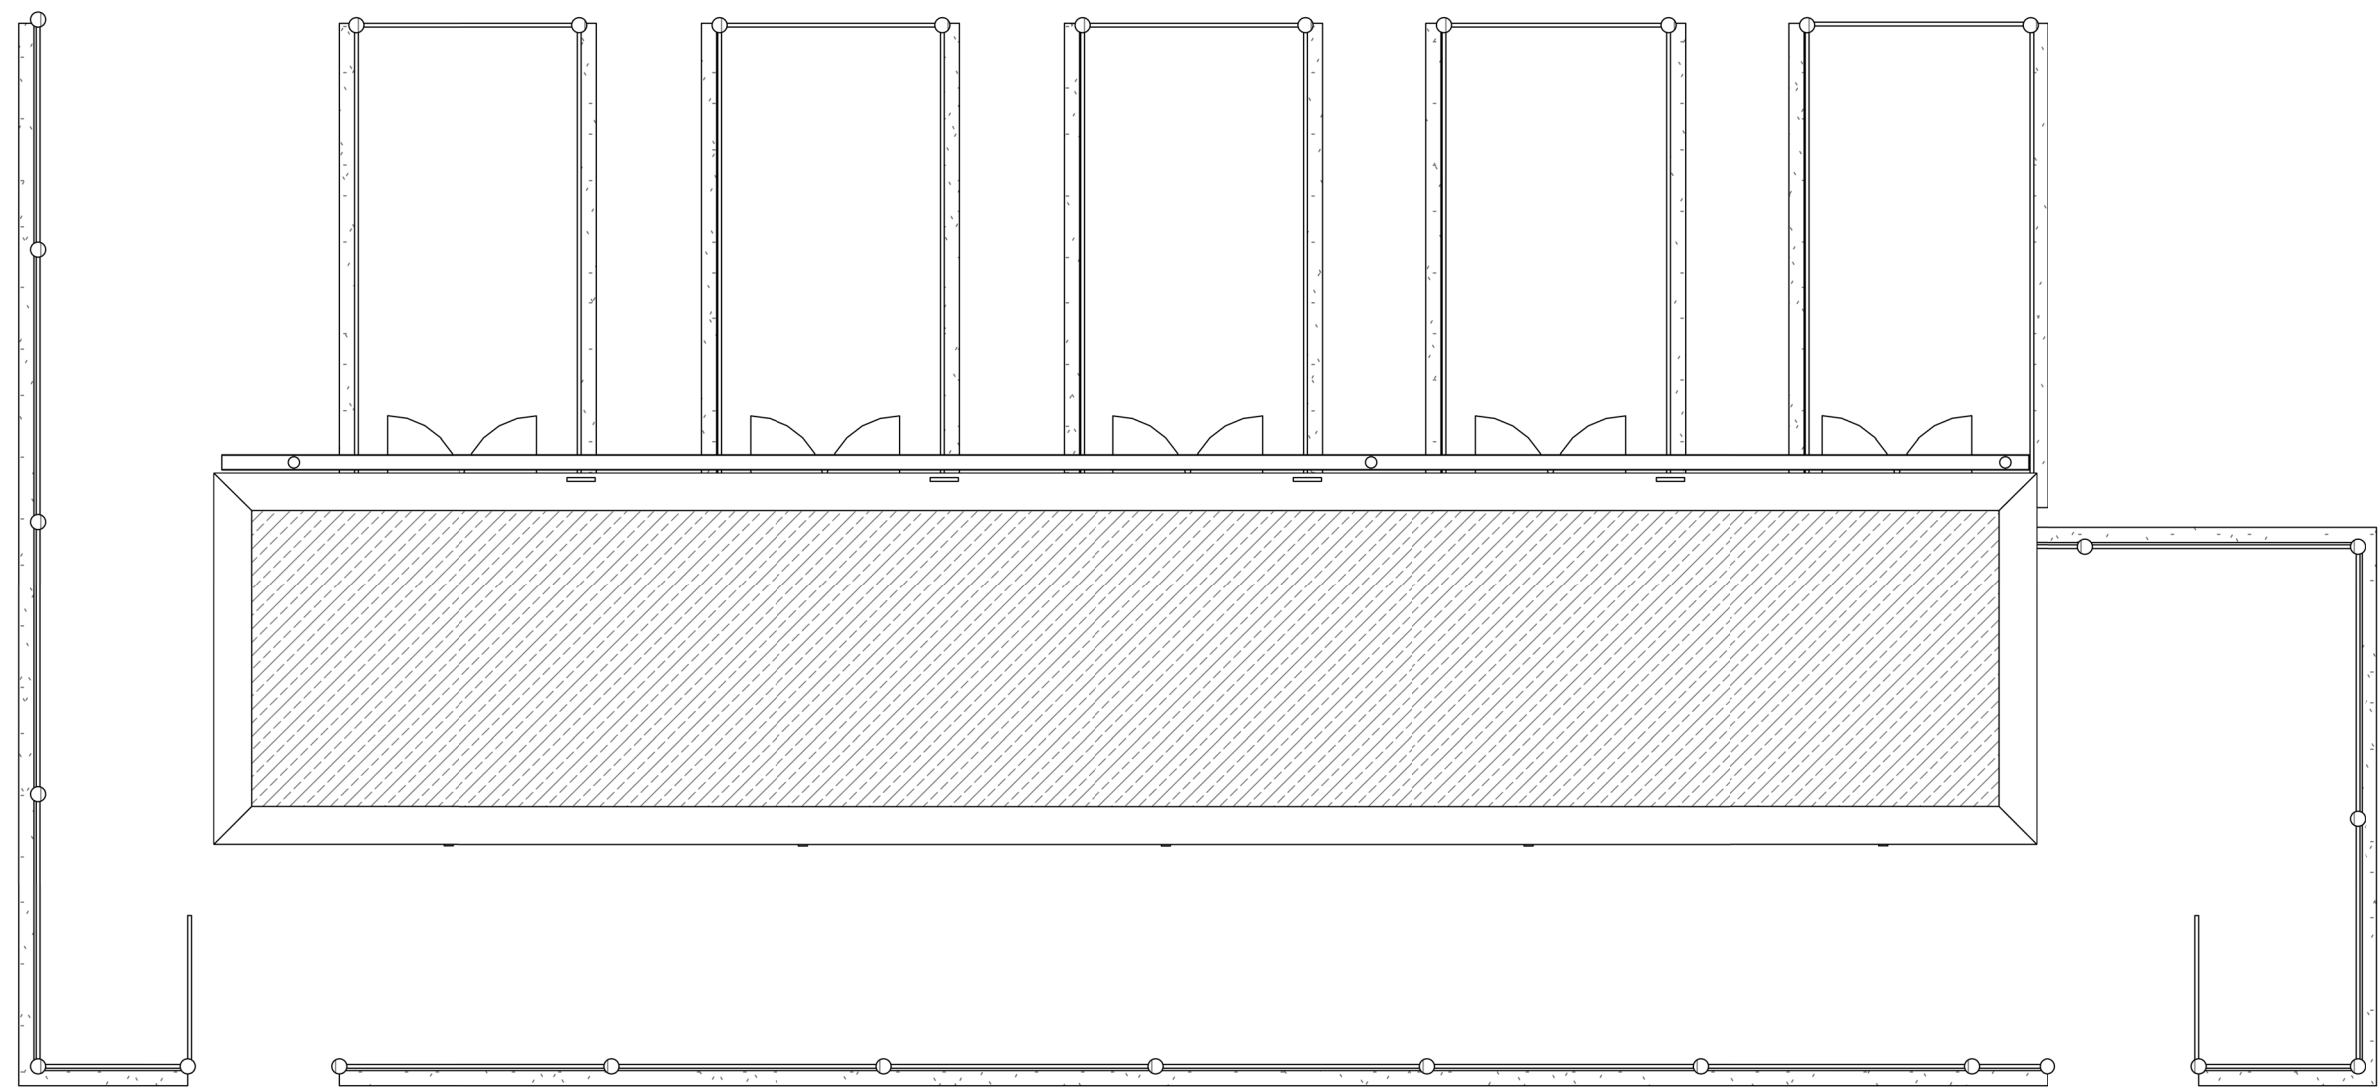

Roof Level 1 : 50


FALL

Green felt roof

FALL



00_Ground Level 1 : 50

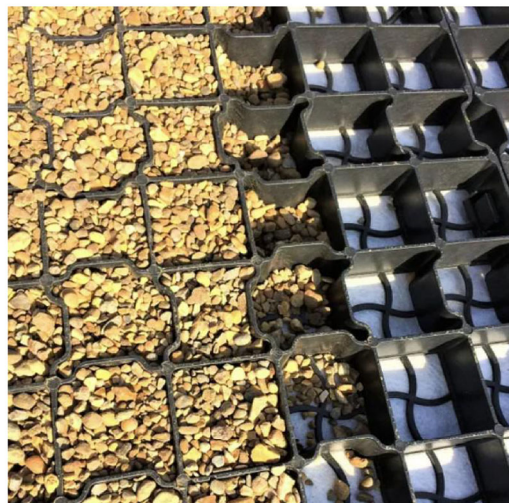

Dog Lodges:

Timber framed dog lodges with treated timber cladding positioned on Swift Ecobase grid laid over grass with self binding gravel over



Fencing:

Timber posts & galvanized metal fencing



Screening:

Faux ivy privacy screening fixed to metal fencing

NOTE: Report all errors and omissions to the Architect. All dimensions to be checked on site before fabrication.

Contractors must verify all dimensions on site before setting out, commencing work, or making any shop drawings.

- All dimensions must be checked on site
- All setting out to be checked on site
- All levels must be checked on site and their datum confirmed
- This drawing must be read in conjunction with the relevant specification clauses
- This drawing must not be used for land transfer purposes

P3	Building repositioned	MAS	19.06.2026	MAS
P2	Updated to client's requirements (email 01/05/2026)	MAS	28.05.2026	MAS
P1	Preliminary Issue	MAS	25.04.2026	MAS
Revision	Description	Drawn	Date	Checked

Client's Name

Woofington Avenue

Job Title

Priory Farm, Langstone,
Newport, NP18 2LW

Drawing Title

Dog Lodges
Proposed Floor & Roof Plan

Scale

1 : 50 @A1

Job No

1158

Drawing No

200

Status

PRELIMINARY ISSUE

Rev

P3



Centaur House
Ancells Business Park
Ancells Road
Fleet
Hampshire
GU51 2UJ

T| +44 (0)1252 643298

M| +44 (0)777 208 3303

E| mike@ms4architects.co.uk

