

NOTE: Report all errors and omissions to the Architect. All dimensions to be checked on site before fabrication.

Contractors must verify all dimensions on site before setting out, commencing work, or making any shop drawings.

- All dimensions must be checked on site
- All setting out to be checked on site
- All levels must be checked on site and their datum confirmed
- This drawing must be read in conjunction with the relevant specification clauses
- This drawing must not be used for land transfer purposes

MATERIALS LEGEND

- 1

Timber cladding - brown
- 2

Wire mesh windows
- 3

Green felt roof
- 4

PVCu ogee profile gutters/ downpipes - Black

P2	Updated to client's requirements (email 01/05/2026)	MAS	28.05.2026	MAS
P1	Planning Submission	MAS	14.07.2022	MAS
Revision	Description	Drawn	Date	Checked

Client's Name

Woofington Avenue

Job Title
Priory Farm, Langstone, Newport,
NP18 2LW

Drawing Title
Proposed Elevations


Scale
As indicated @A3

Job No	Drawing No	Rev
1158	400	
Status	PRELIMINARY ISSUE	
		P2




Centaur House
Ancells Business Park
Ancells Road
Fleet
Hampshire
GU51 2UJ

T| +44 (0)1252 643298
M| +44 (0)777 208 3303
E| mike@ms4architects.co.uk

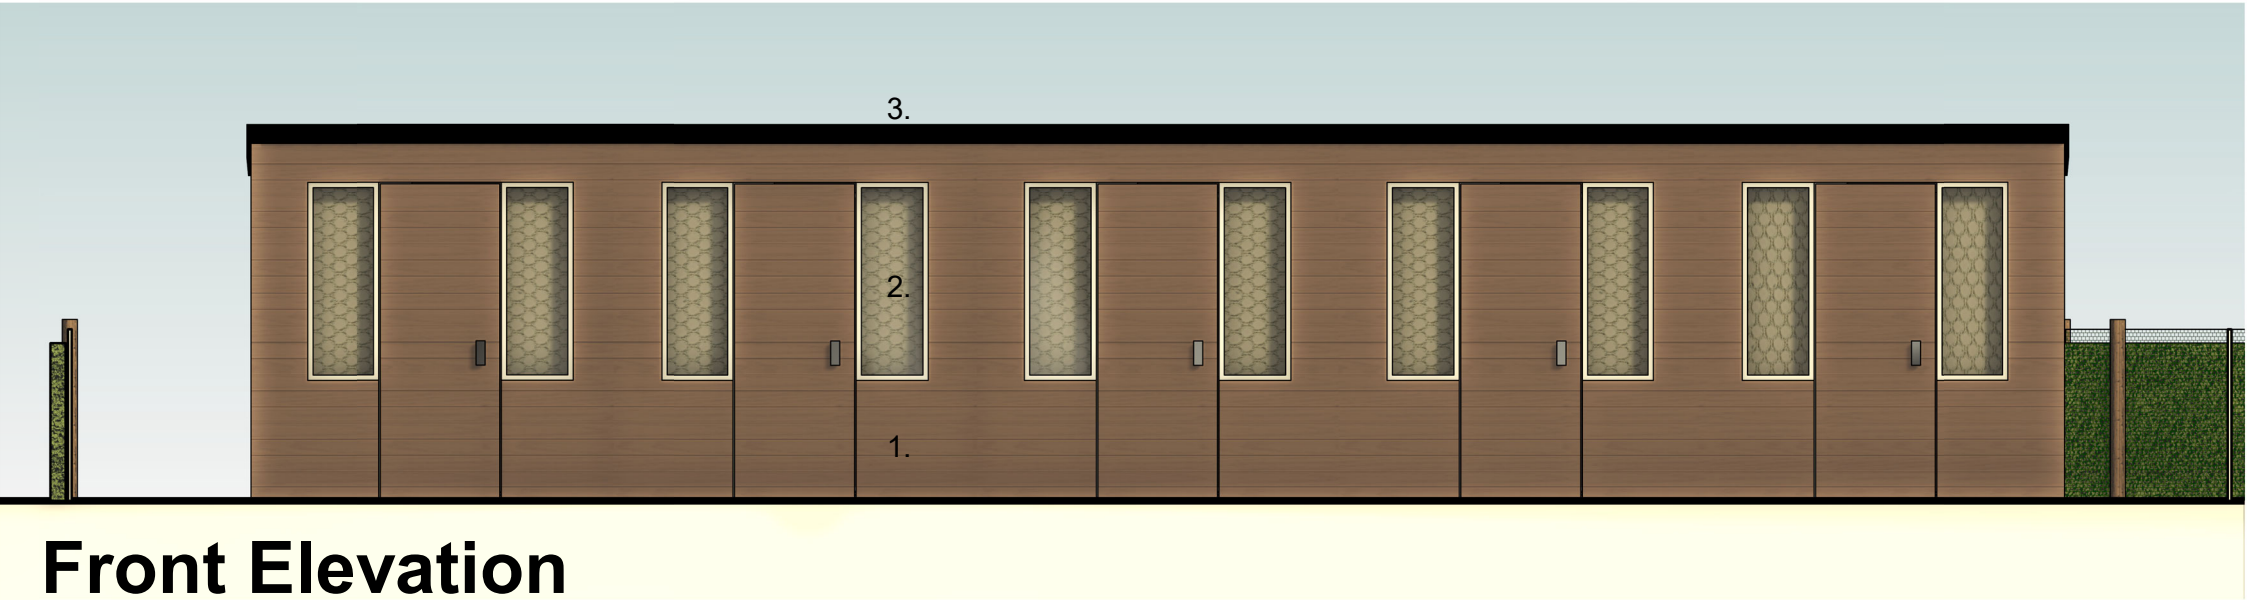


Front Elevation

1 : 50

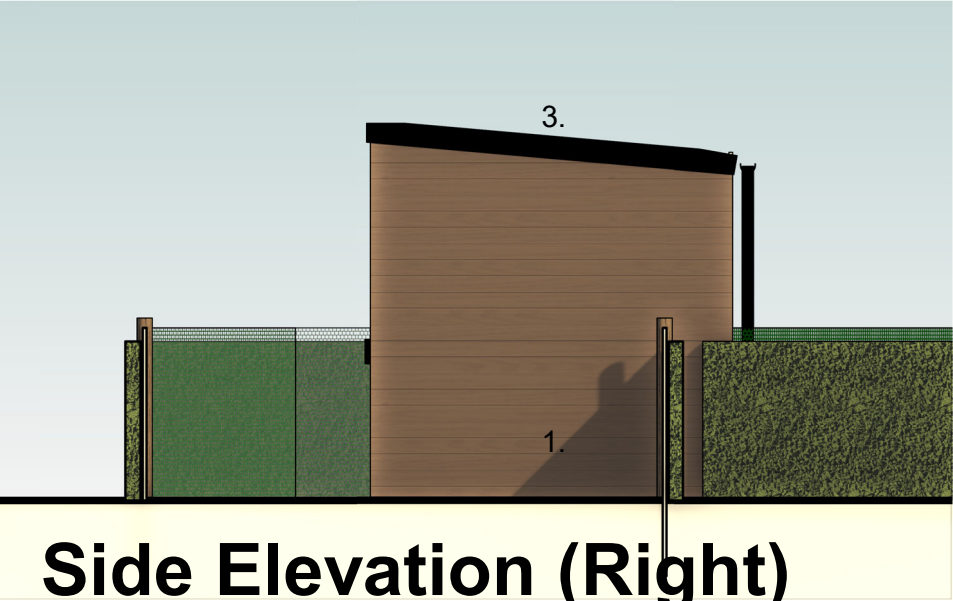

Side Elevation (Right)

1 : 50

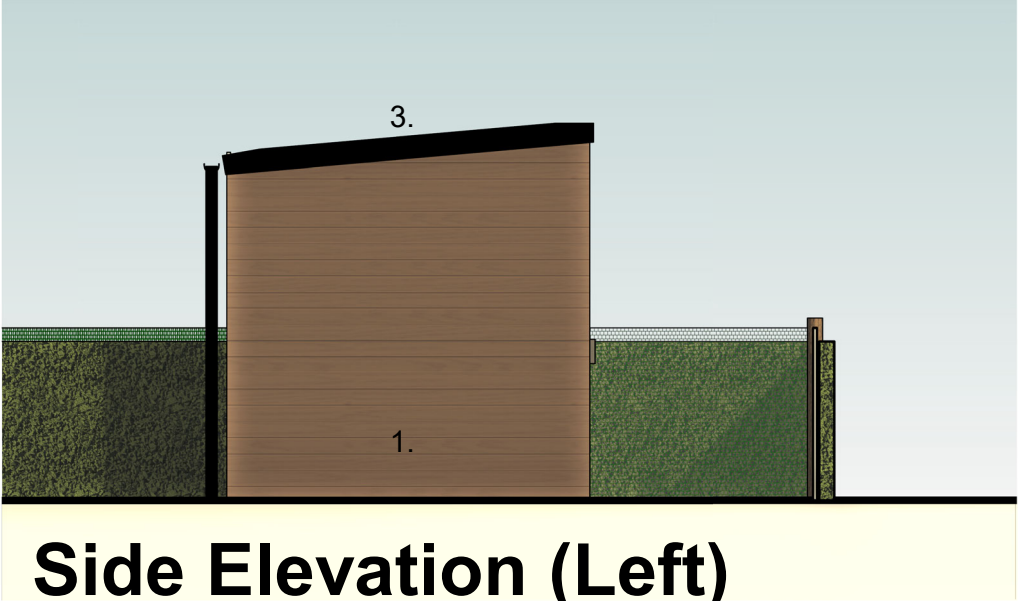

Side Elevation (Left)


1 : 50



Rear Elevation

1 : 50

SCALE : 1 to 50

 

Note: This maybe a reduced sized print, check scales below