




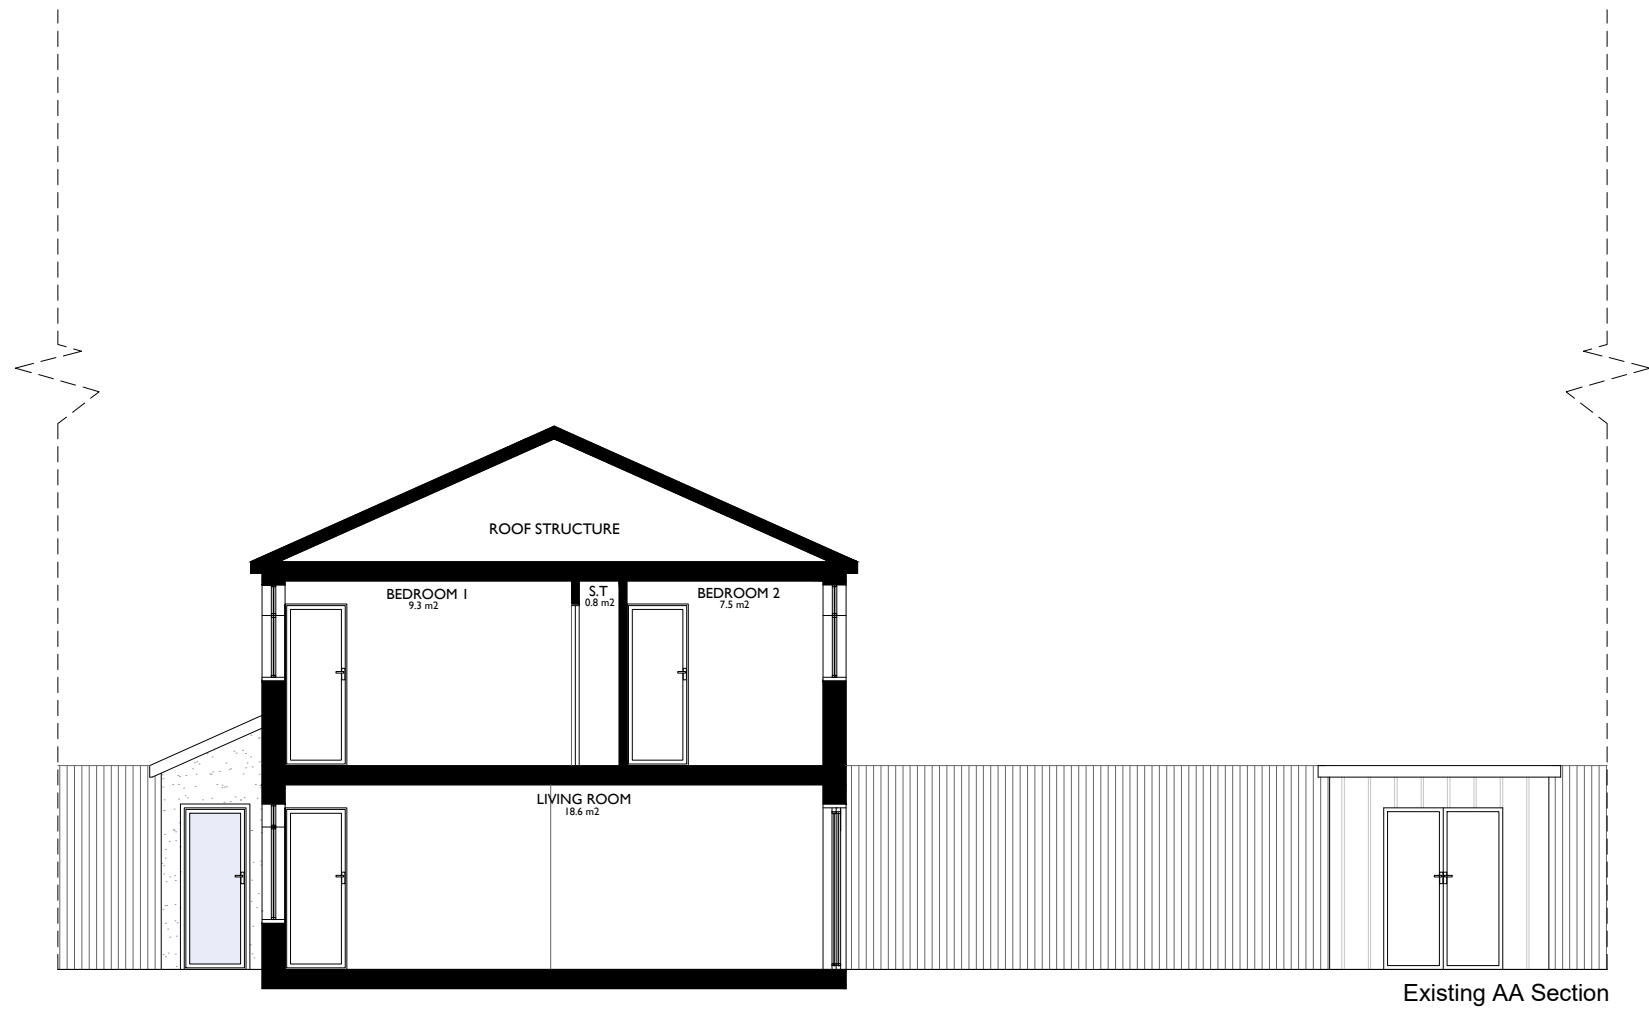

Existing AA Section

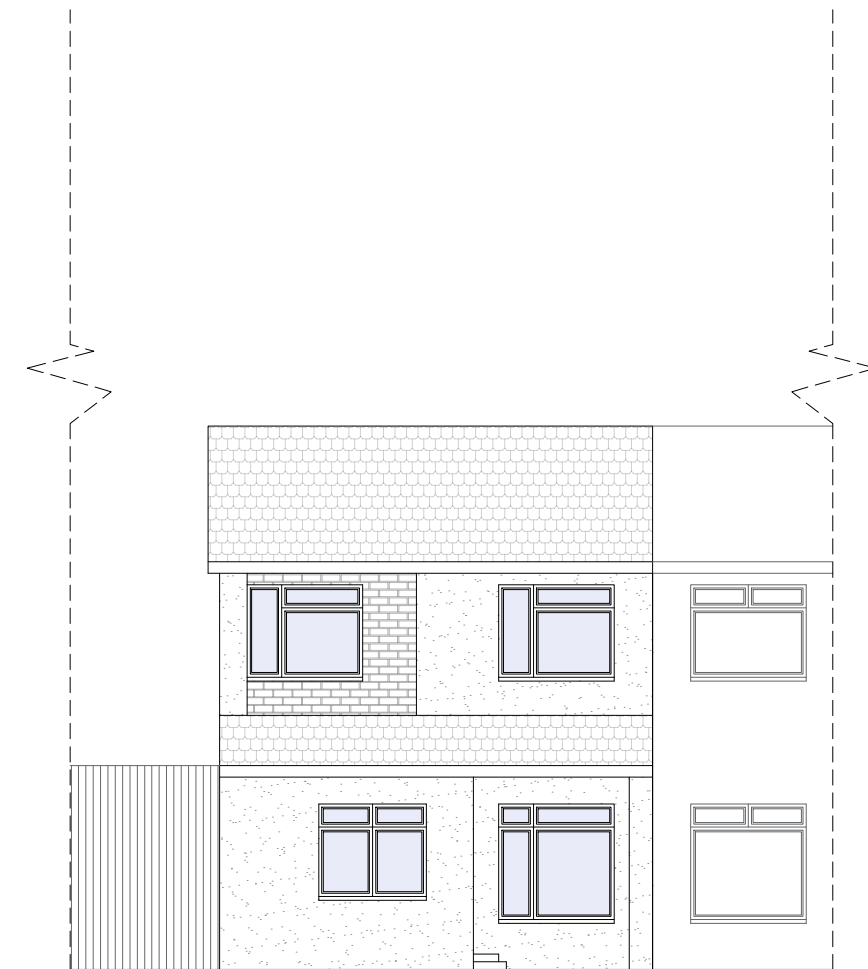

Existing South Elevation

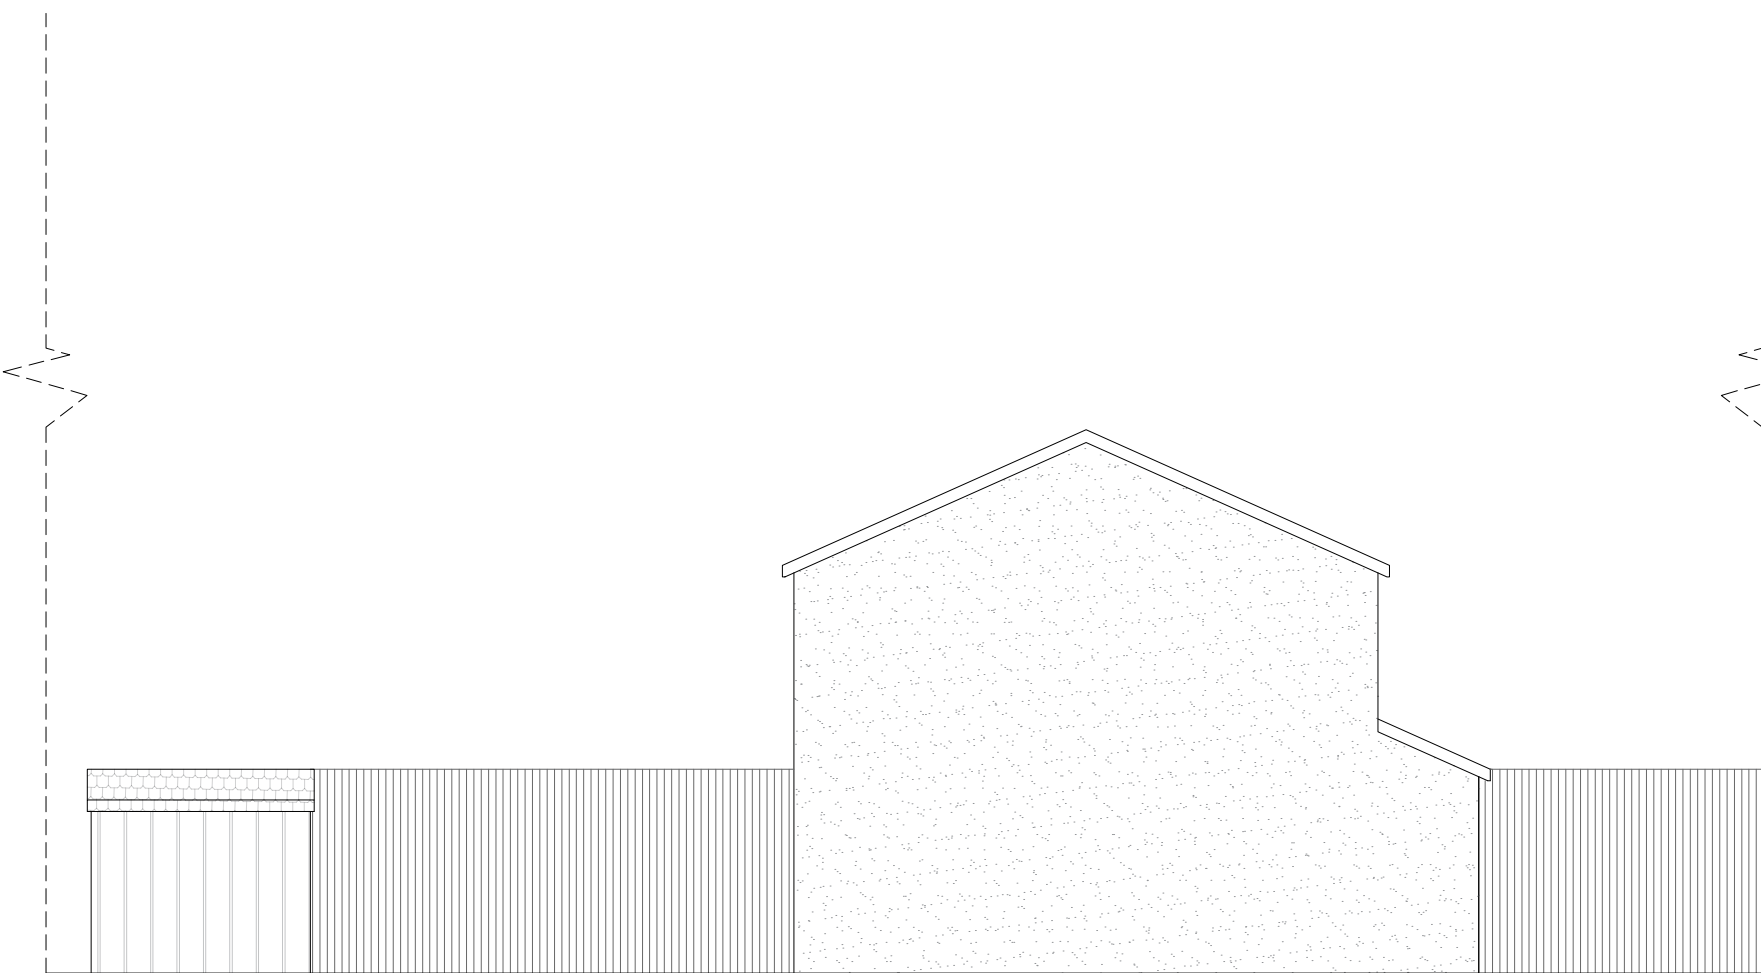


Existing West Elevation



Existing North Elevation

Any dimensions shown should be checked on site.
Designs are not coordinated with engineer projects.
Not for construction purposes.

 Scale Bar  M.

These drawings are intended exclusively for the Planning Stage, as part of Homz quoted services. They are not to be repurposed for any other application or use.



HOMZ
DESIGN | PLAN | BUILD
www.homz.uk / 0 330 818 3001

Drawing Title: Existing Elevations & Section
Drawing H-0663-06_4 Derwent CE Existing Elevations And Section_V1
Drawing Number: H-0663
Site Address: 4, Derwent Court, Bettws, Newport NP20 7XH

Scale : 1/100 at A2
Revision : V1
Date : 02.04.2026