



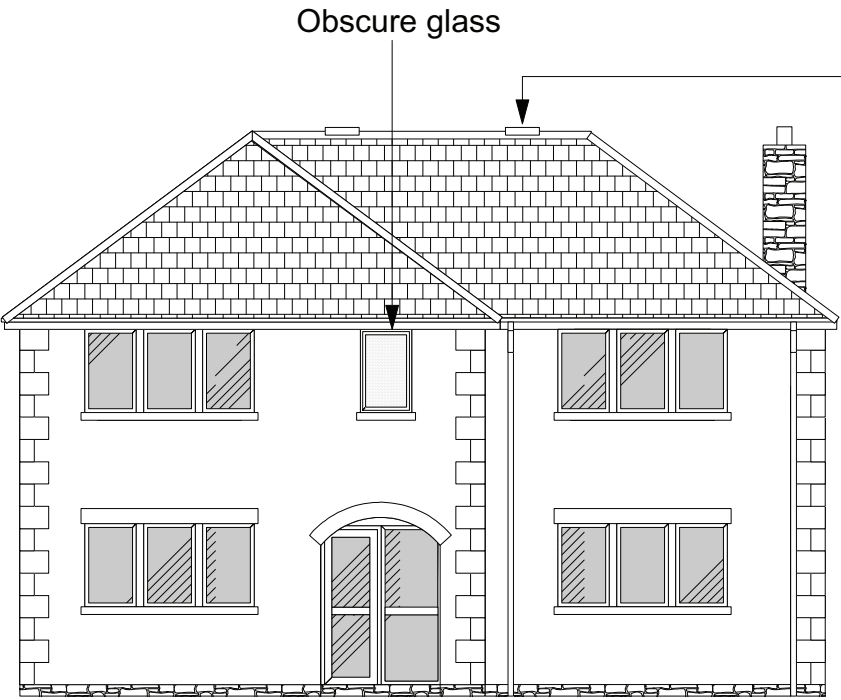


FRONT (EAST) ELEVATION

x2no. raised ridge tiles for bats with self contained roost area under entire ridge line. Raised tiles to have two access apertures measuring 100mm long by 25mm high; one on the front elevation and one on the rear


1 Vivara Pro WoodStone House Sparrow Nest Box, built integral into the new block work.

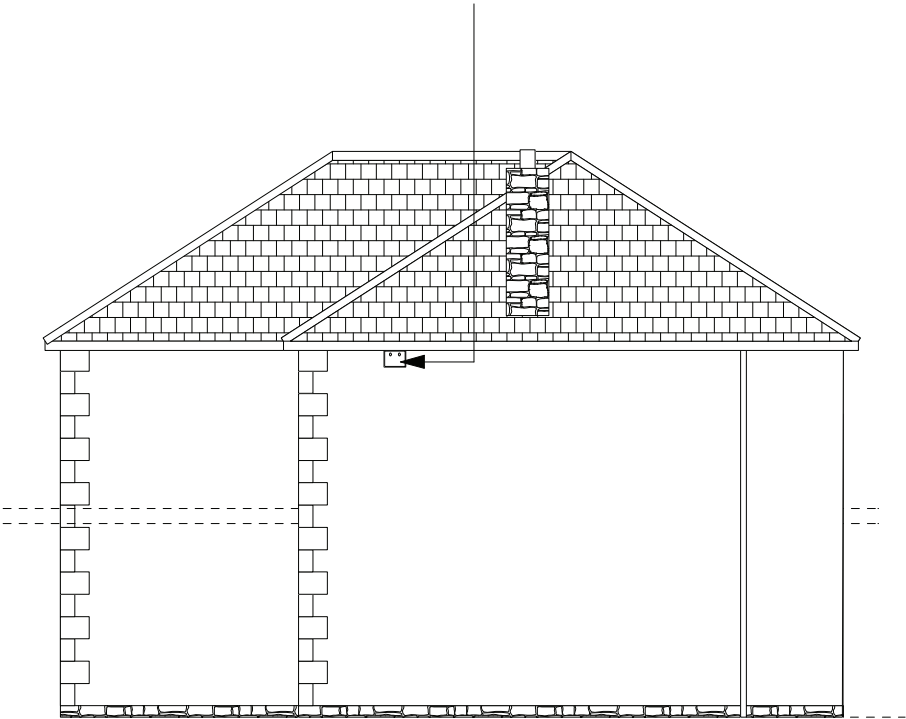

SIDE (NORTH) ELEVATION

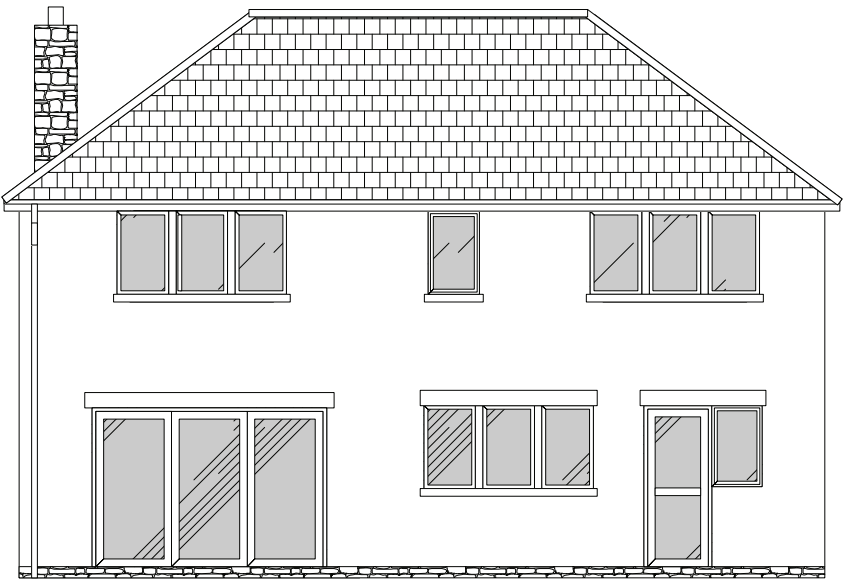


REAR (WEST) ELEVATION

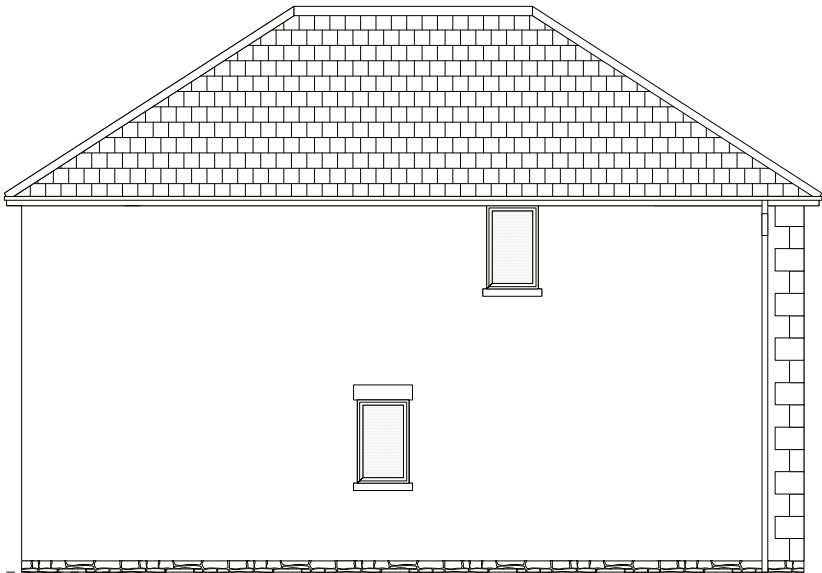

SIDE (SOUTH) ELEVATION

- Materials**
Roof - Blue smooth Marley Eternit Hawkins Single Camber Clay Roof Tile
Fascia board - White UPVC
Walls - White render render / local stone quoins
Guttering - White UPVC
Windows - White UPVC
Doors - White UPVC
Window heads/ Cills - Cast stone

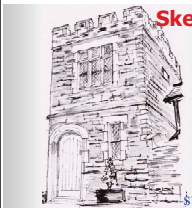

Skerryvore Designs Ltd
Sexton's Tower
2 Caerphilly Road
Bassaleg,
Newport,
NP10 8LE.
Phone **01633 897922**
Mobile **07816 934352**
steve_groucott@hotmail.com

JOB TITLE

9 Pentre Tai Rd,
Rhiwderin, Newport
NP10 8RL

DRAWING TITLE

Proposed Elevations

DRAWING No. SD1161-12B

SCALE 1:100 @ A3

DATE July 2026