


L K J I H G F E

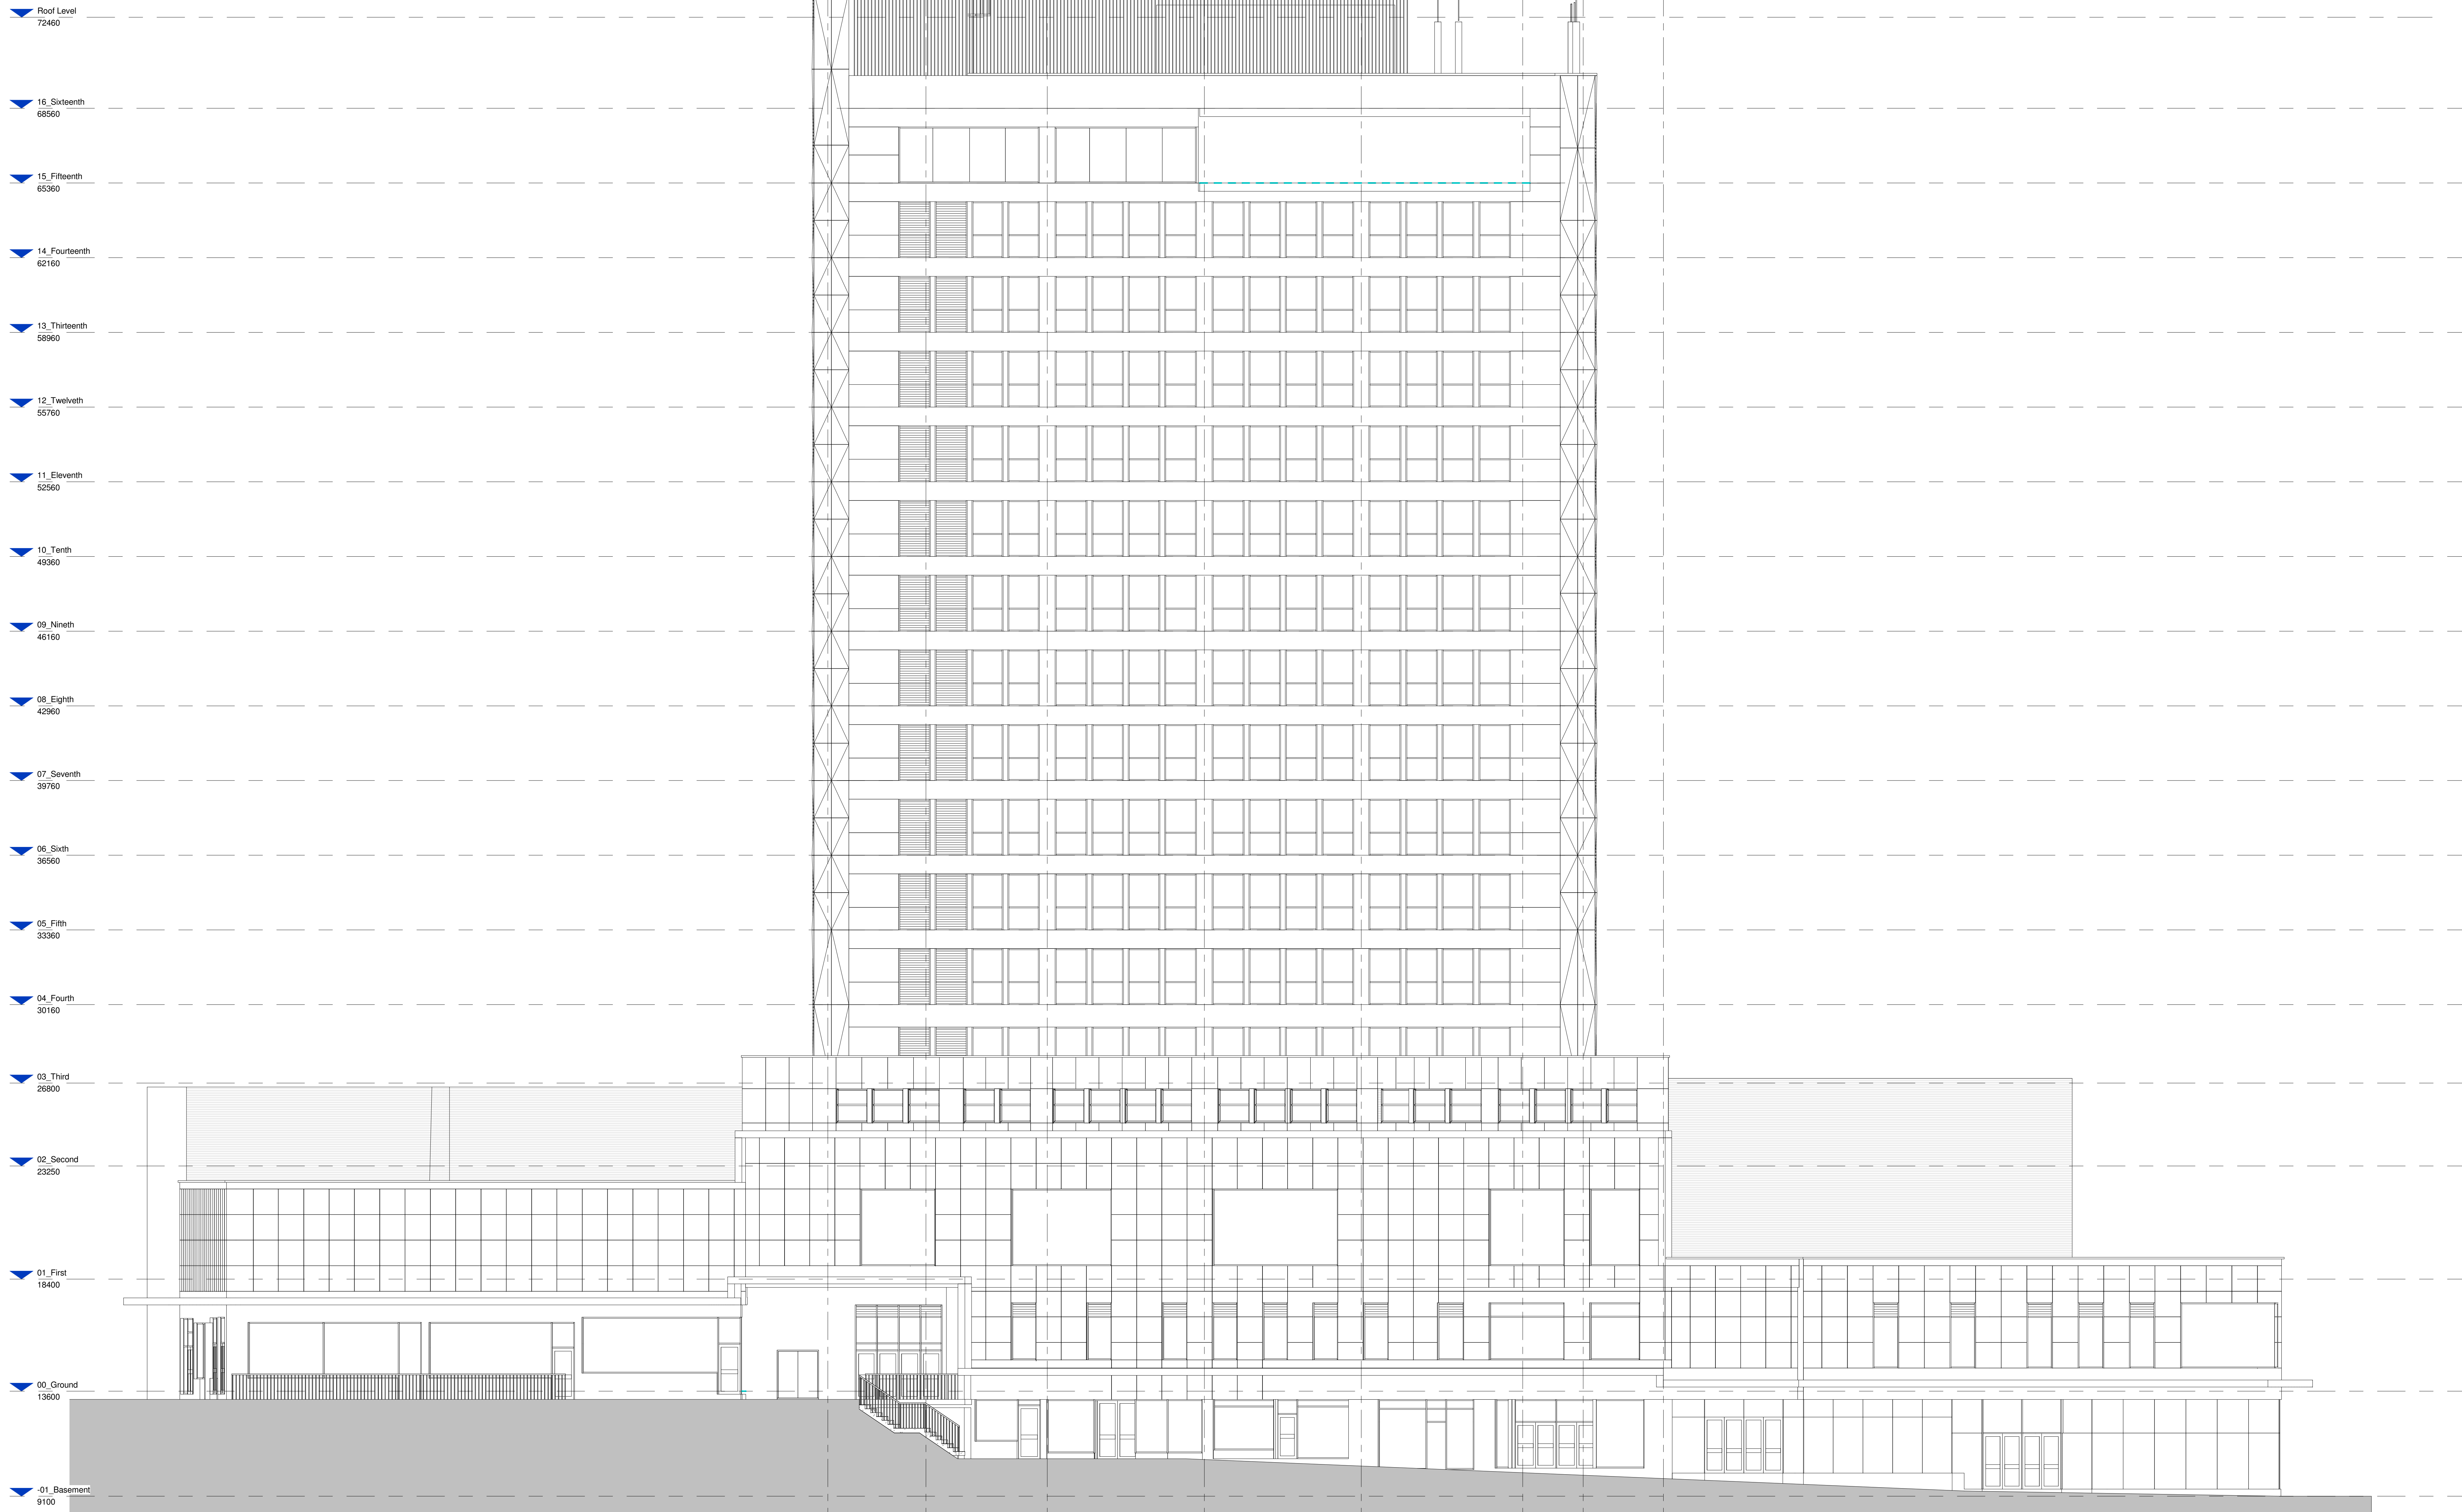

This drawing must not be scaled.
Figured dimensions and levels to be used.
Any inaccuracies must be notified to the architect.
Detail drawings and large scale drawings take precedence over smaller drawings.

Rev: A Issued "For Construction".

13-11-2018
8

Chkd:

THIS DRAWINGS IS COPYRIGHT ©
Registered Office: Powell Dobson, Suite 11, Building One, Eastern Business Park, West Park Lane, Chalfont St Giles, Bucks HP8 4NR. Powell Dobson is a trading name of Powell Dobson Ltd a company registered in England and Wales No 587892.

PRELIMINARY	
PLANNING	
DESIGN	
TENDER	
CONSTRUCTION	✓

powelldobson
ARCHITECTS
Cardiff, Swansea, London
t +44 (0)33 33 201 001
www.powelldobson.com
@PDArchitects

Contract: Chartist Tower, Newport
For Garrison Barclay Estates
Proposed East Elevation

POW-001 No: 171554			
SITE	DRG	DS	REV
PDA	XX	GA	A
VOLUME		DATE	REVISION

Scale: 1 : 100
Date: 10/09/18
Drawn: AJR
Checked: MT

C:\Users\andrew.rose\Documents\Chartist Tower - PROPOSED_andrew.rose.rvt