




proposed (North West) front elevation






proposed (North West) front elevation




proposed (South West) side / rear elevation

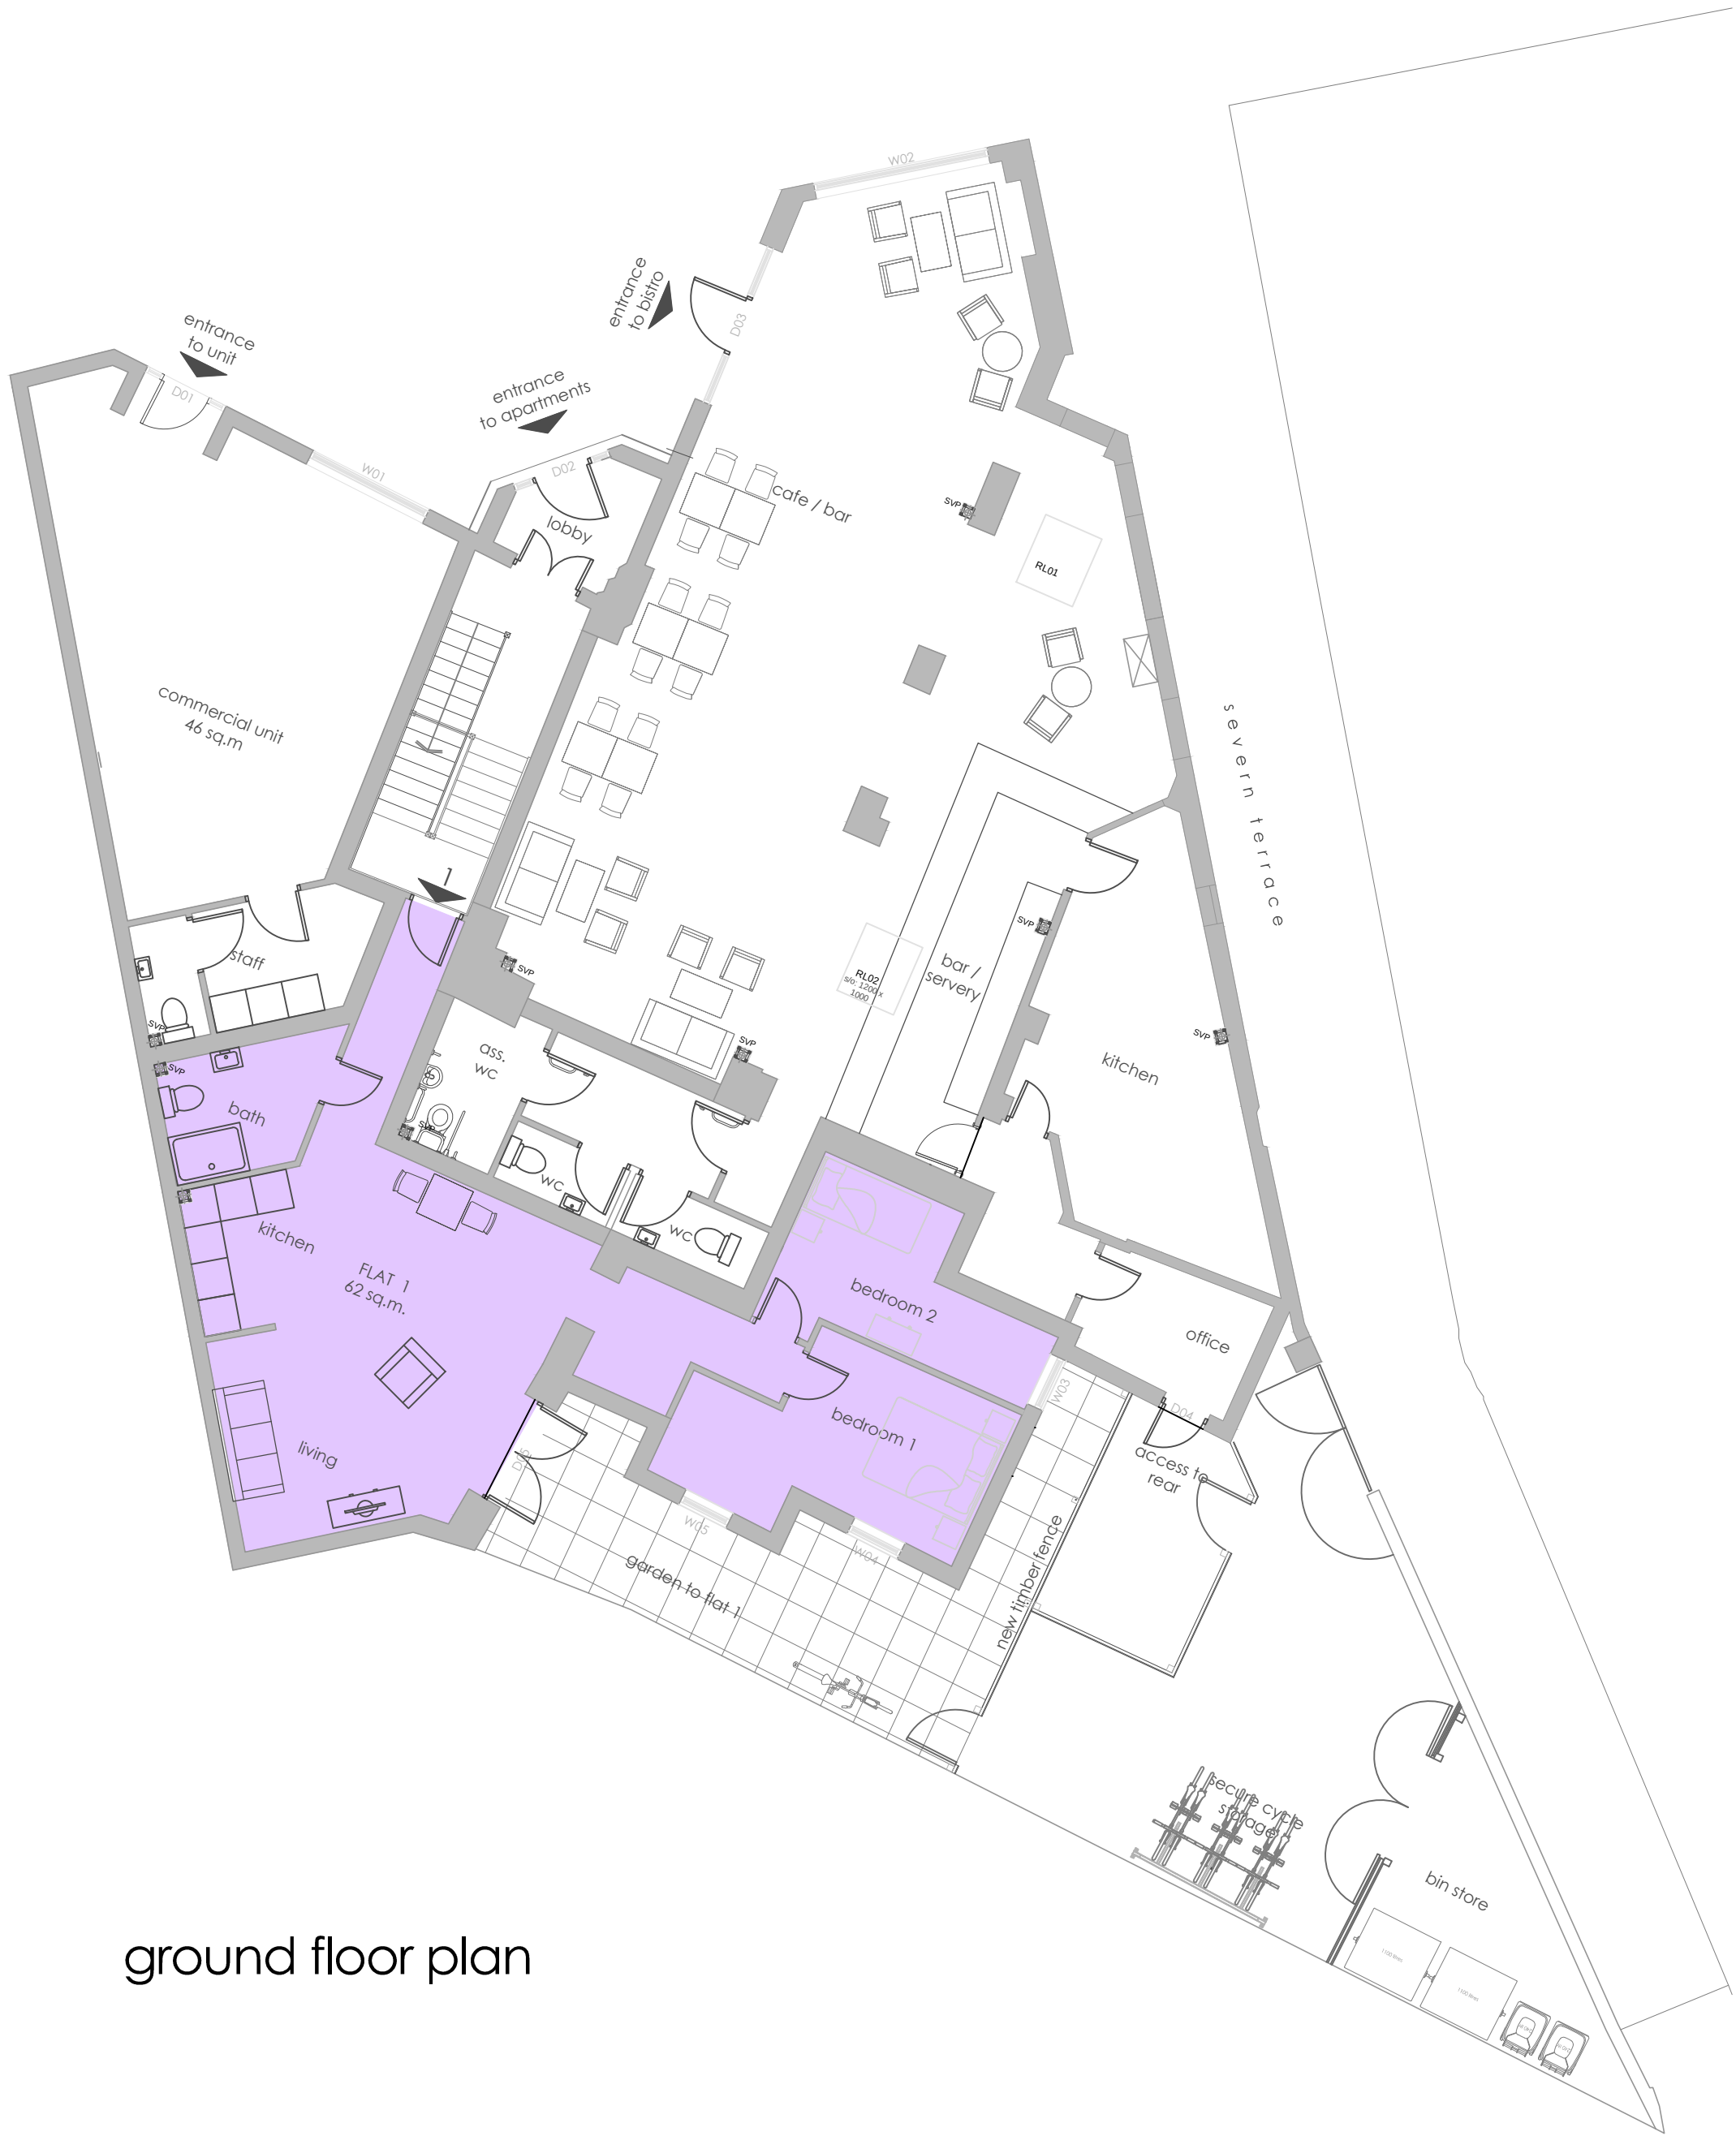


ground floor plan

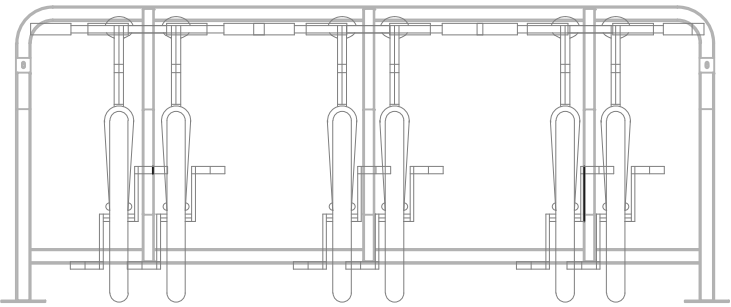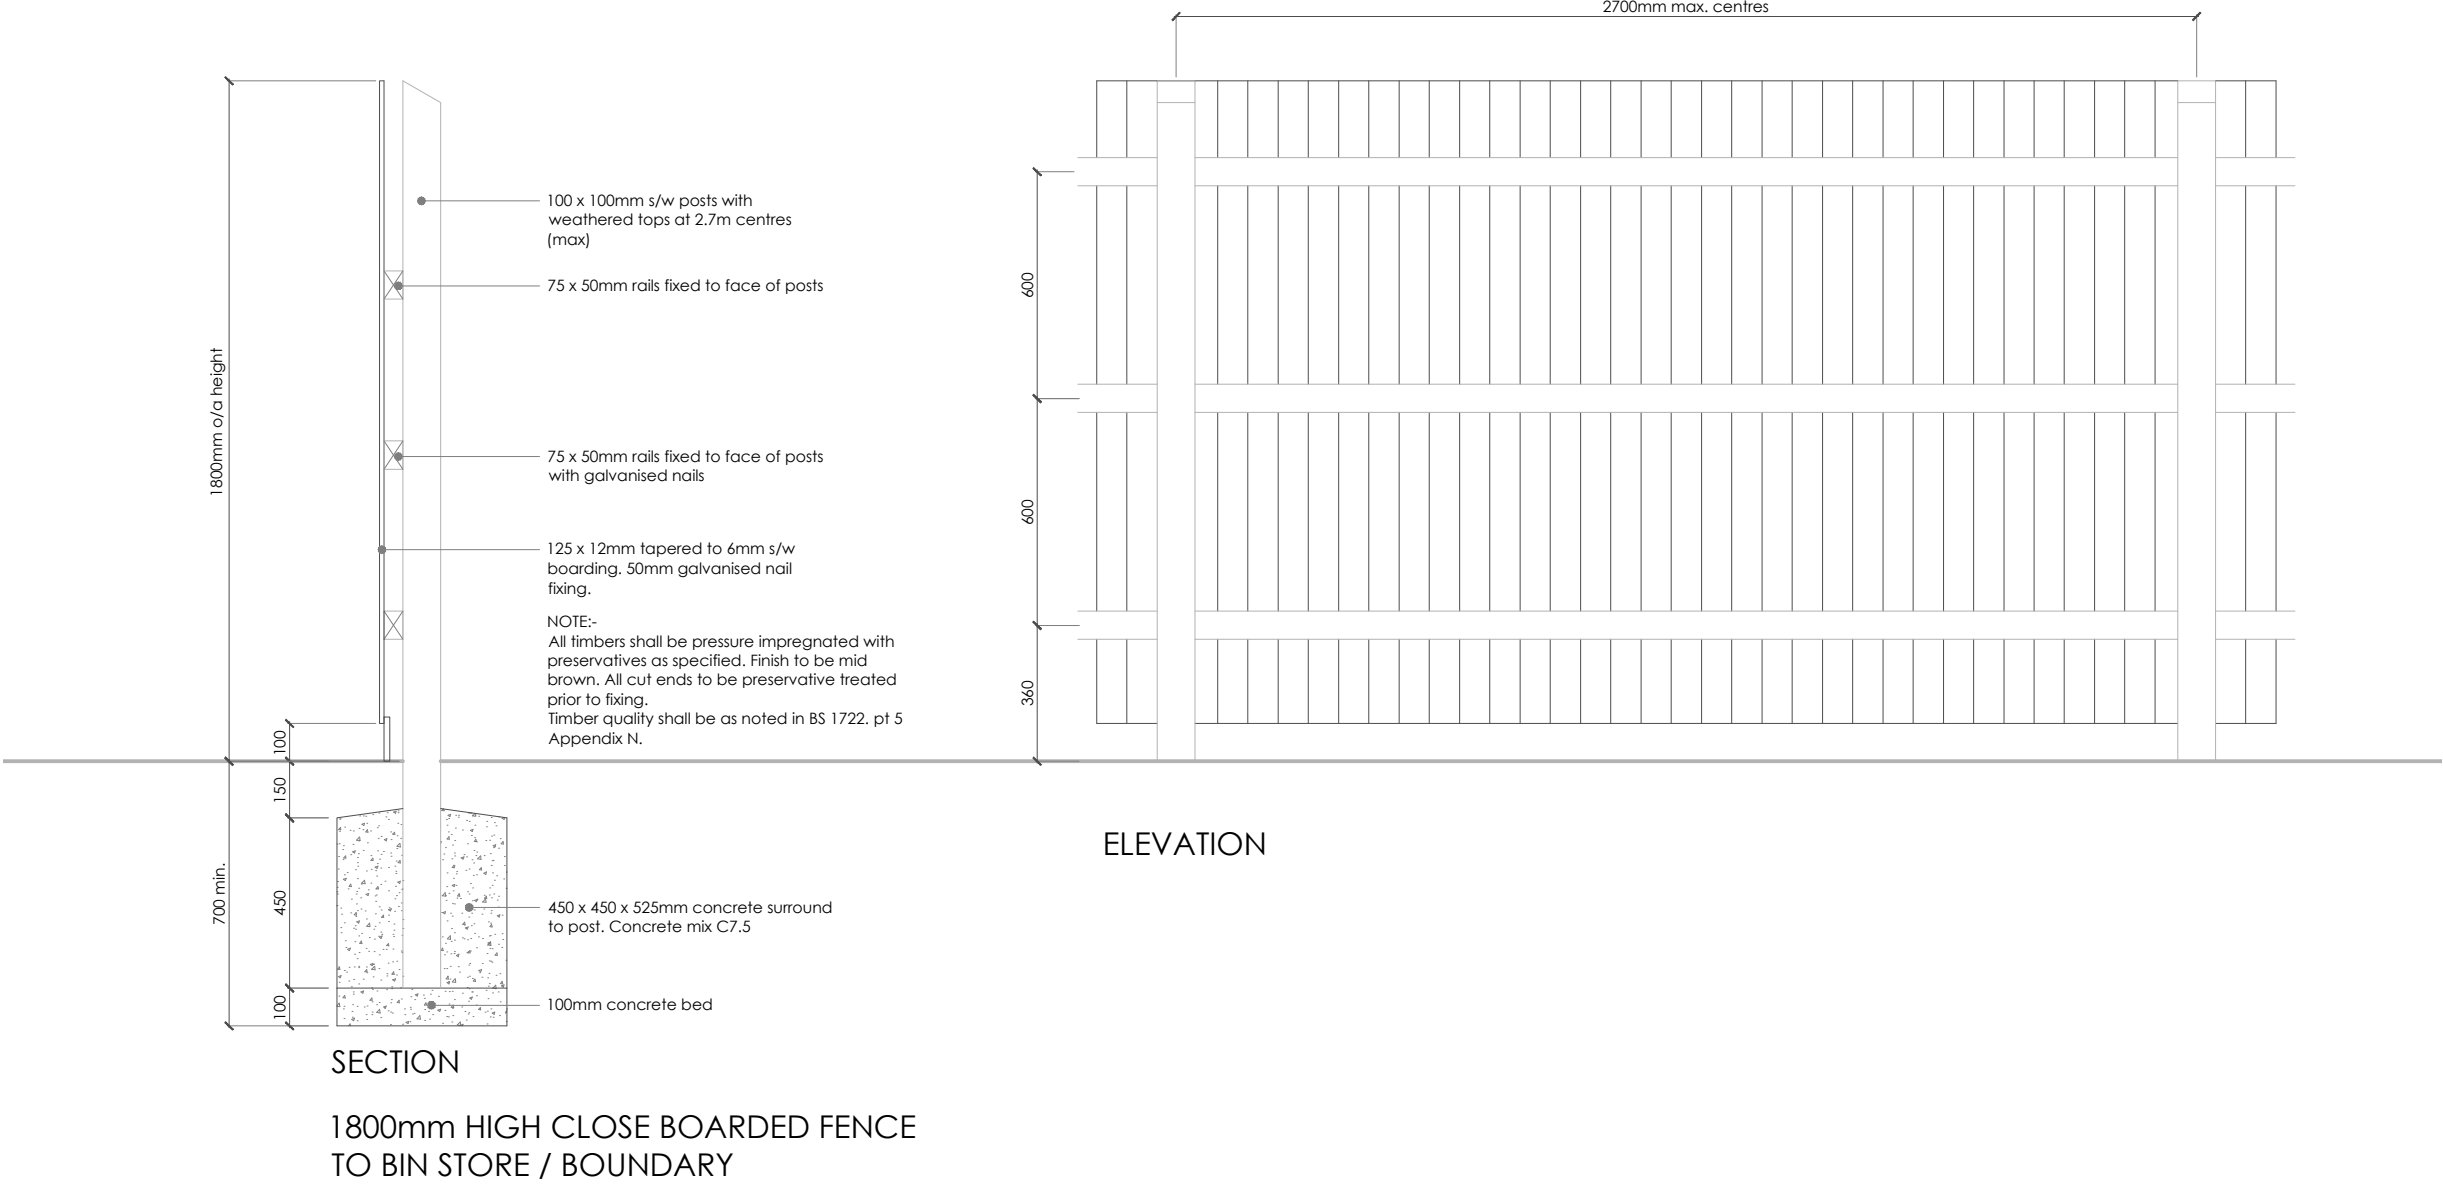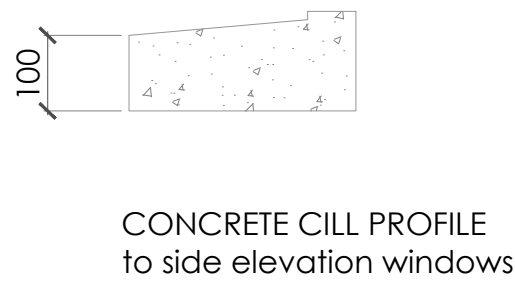

elevation

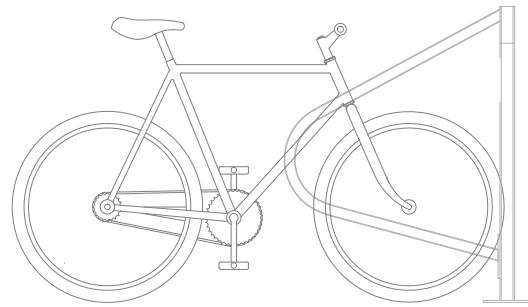

side elevation

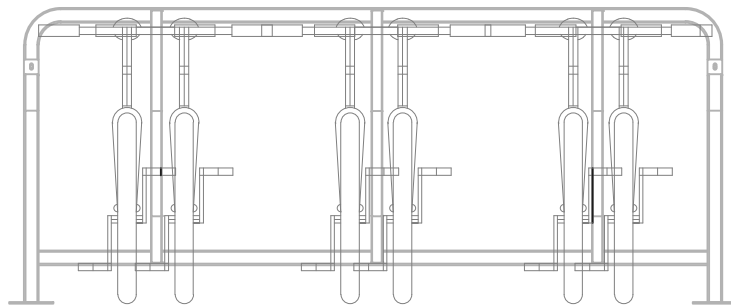

elevation

SECURE BICYCLE STORAGE

Rev: -
Client: SYNER - CHILLWELLBEING
Project: Church House Stow Hill Newport
Title: Plans and Elevations as proposed
Drawn: July 2025
Scale: 1:100
@A1
Drawing no.: SW / 02
Rev: A