





Second floor windows

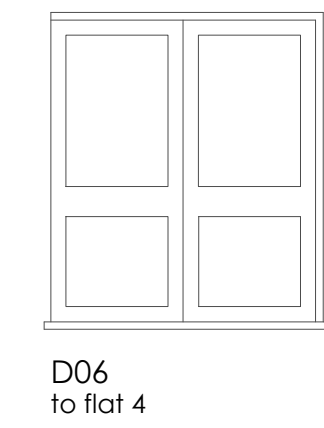


First floor door

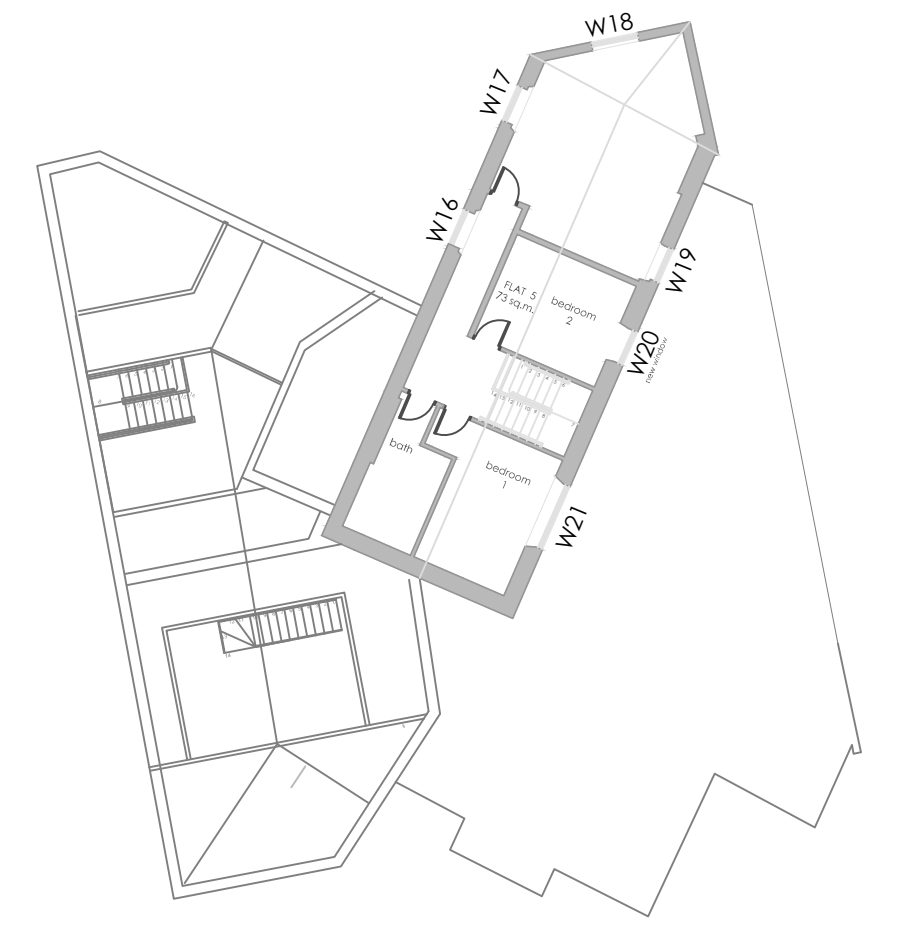


Second floor key plan




First floor windows

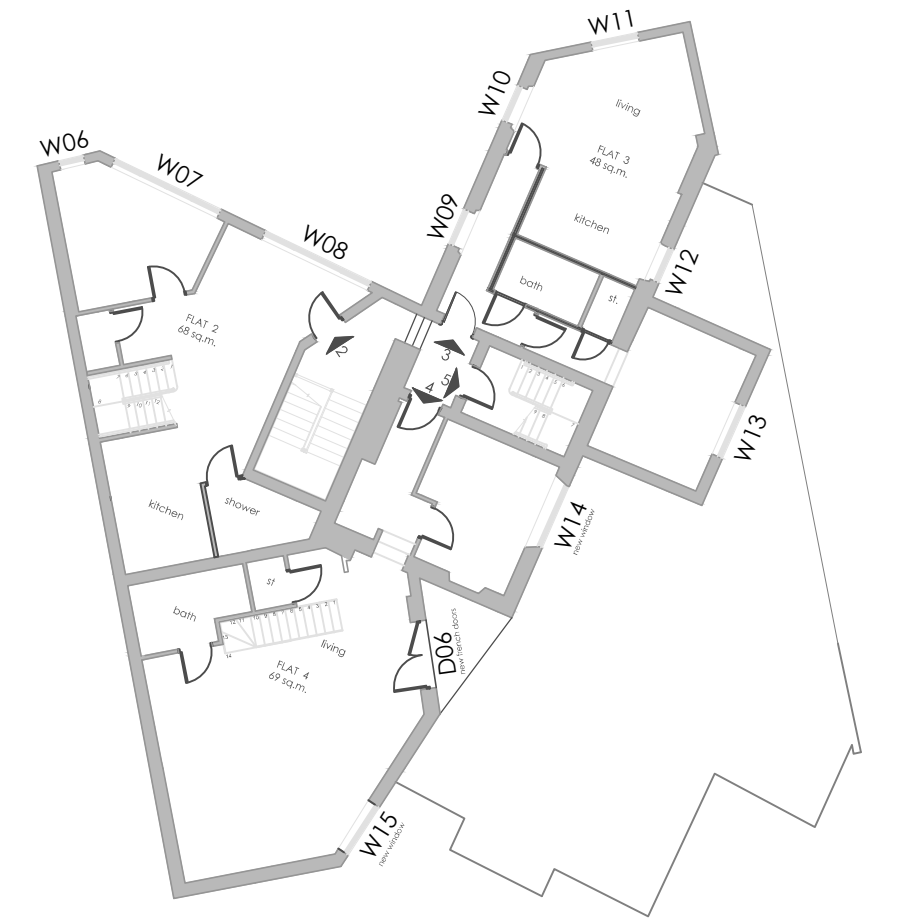


First floor key plan

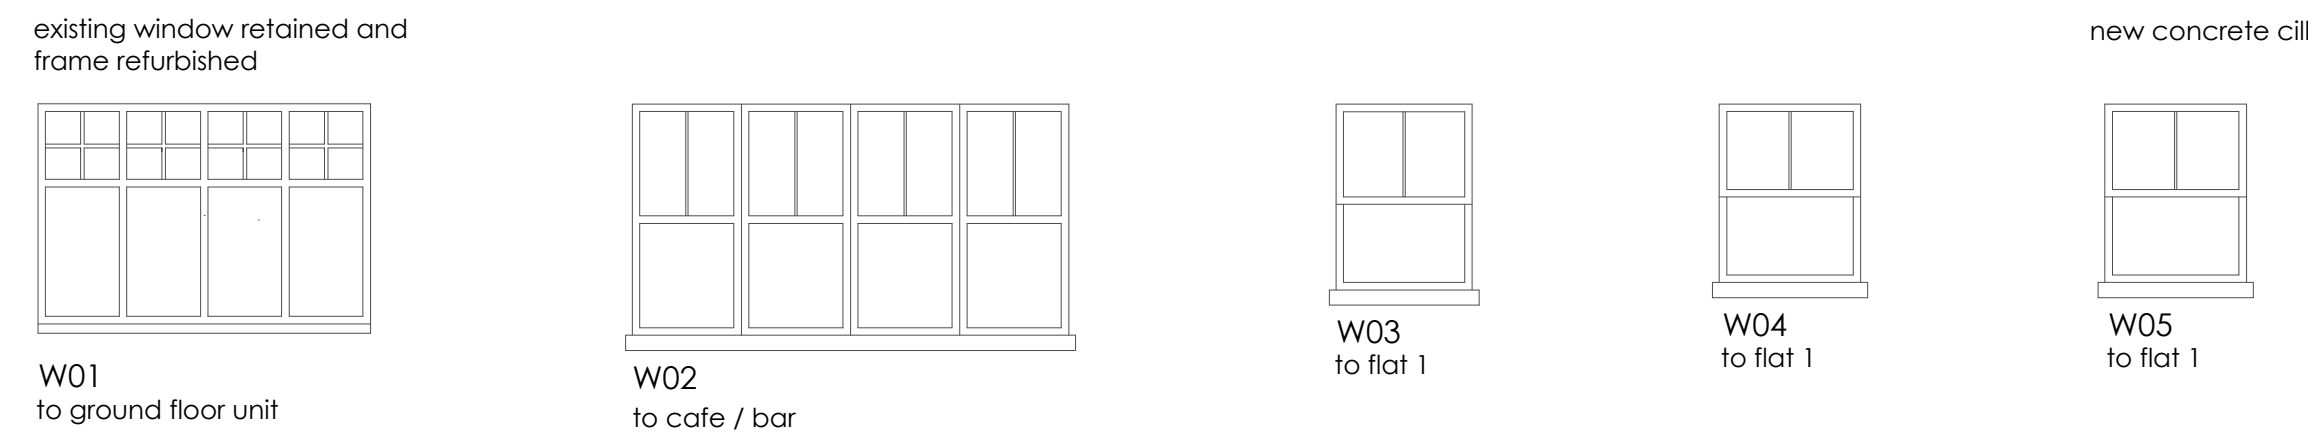

Ground floor windows

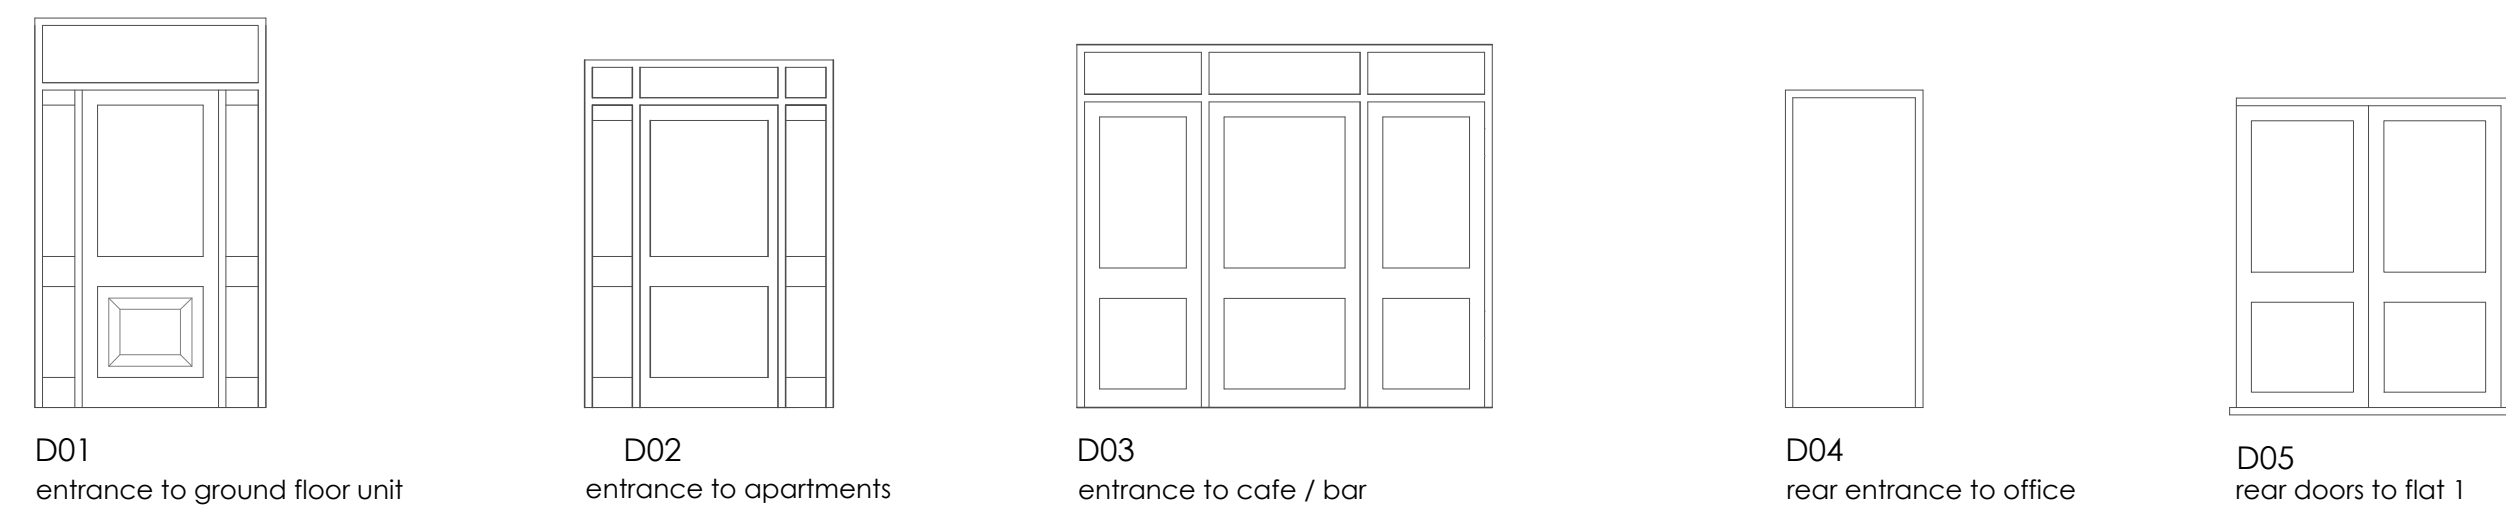

Ground floor doors

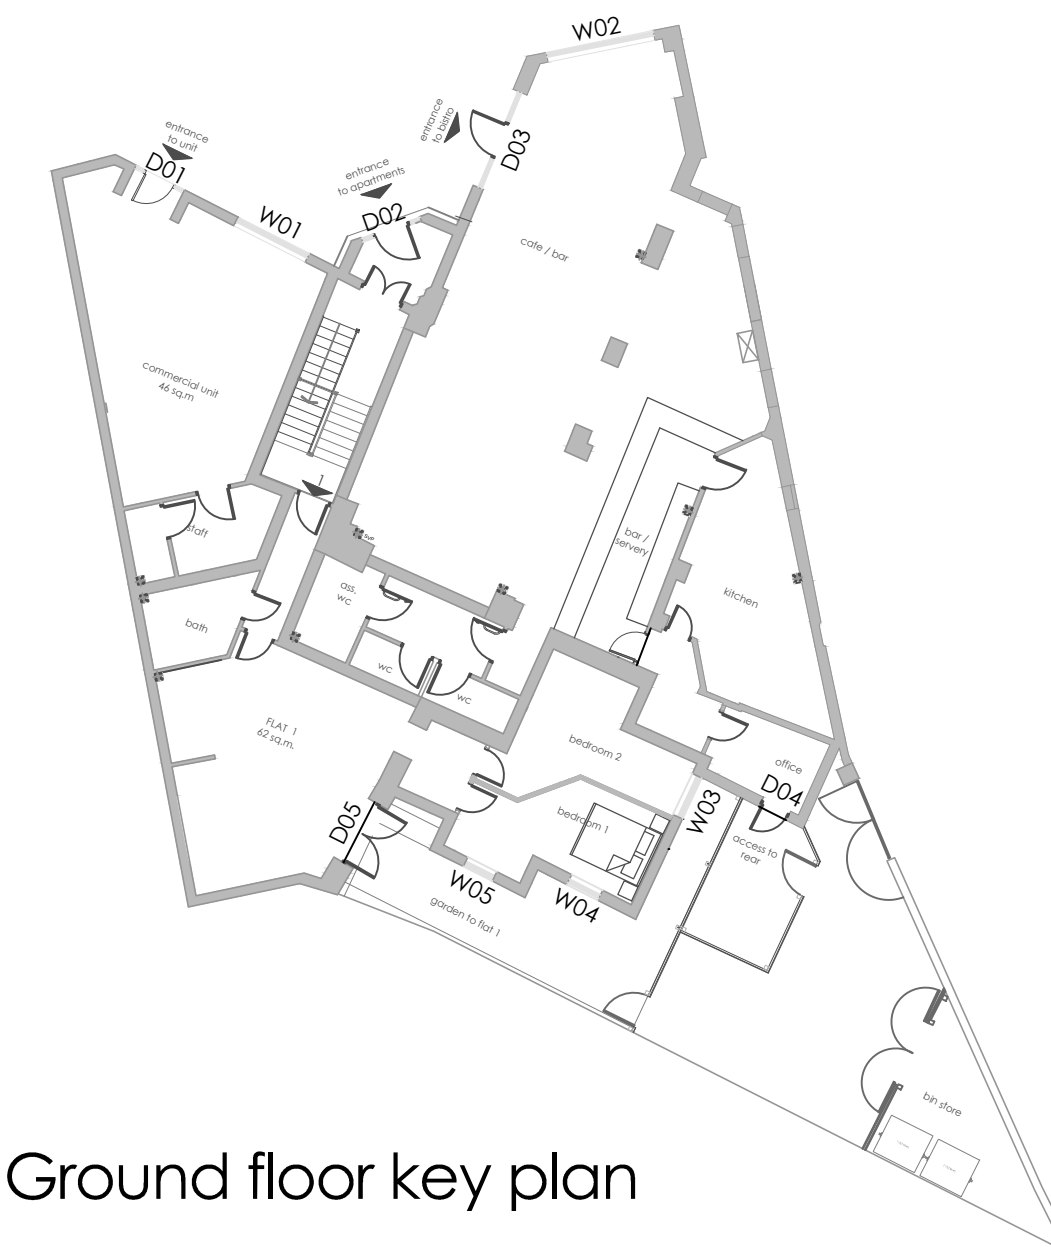

Ground floor key plan

Rev: -	
Client:	SYNER - CHILLWELLBEING
Project:	Church House Stow Hill Newport
Title:	Window / External Door schedule
drawn:	scale: 1:50 @A1
date:	July 2025
drawing no.:	SW / 03
rev:	A