


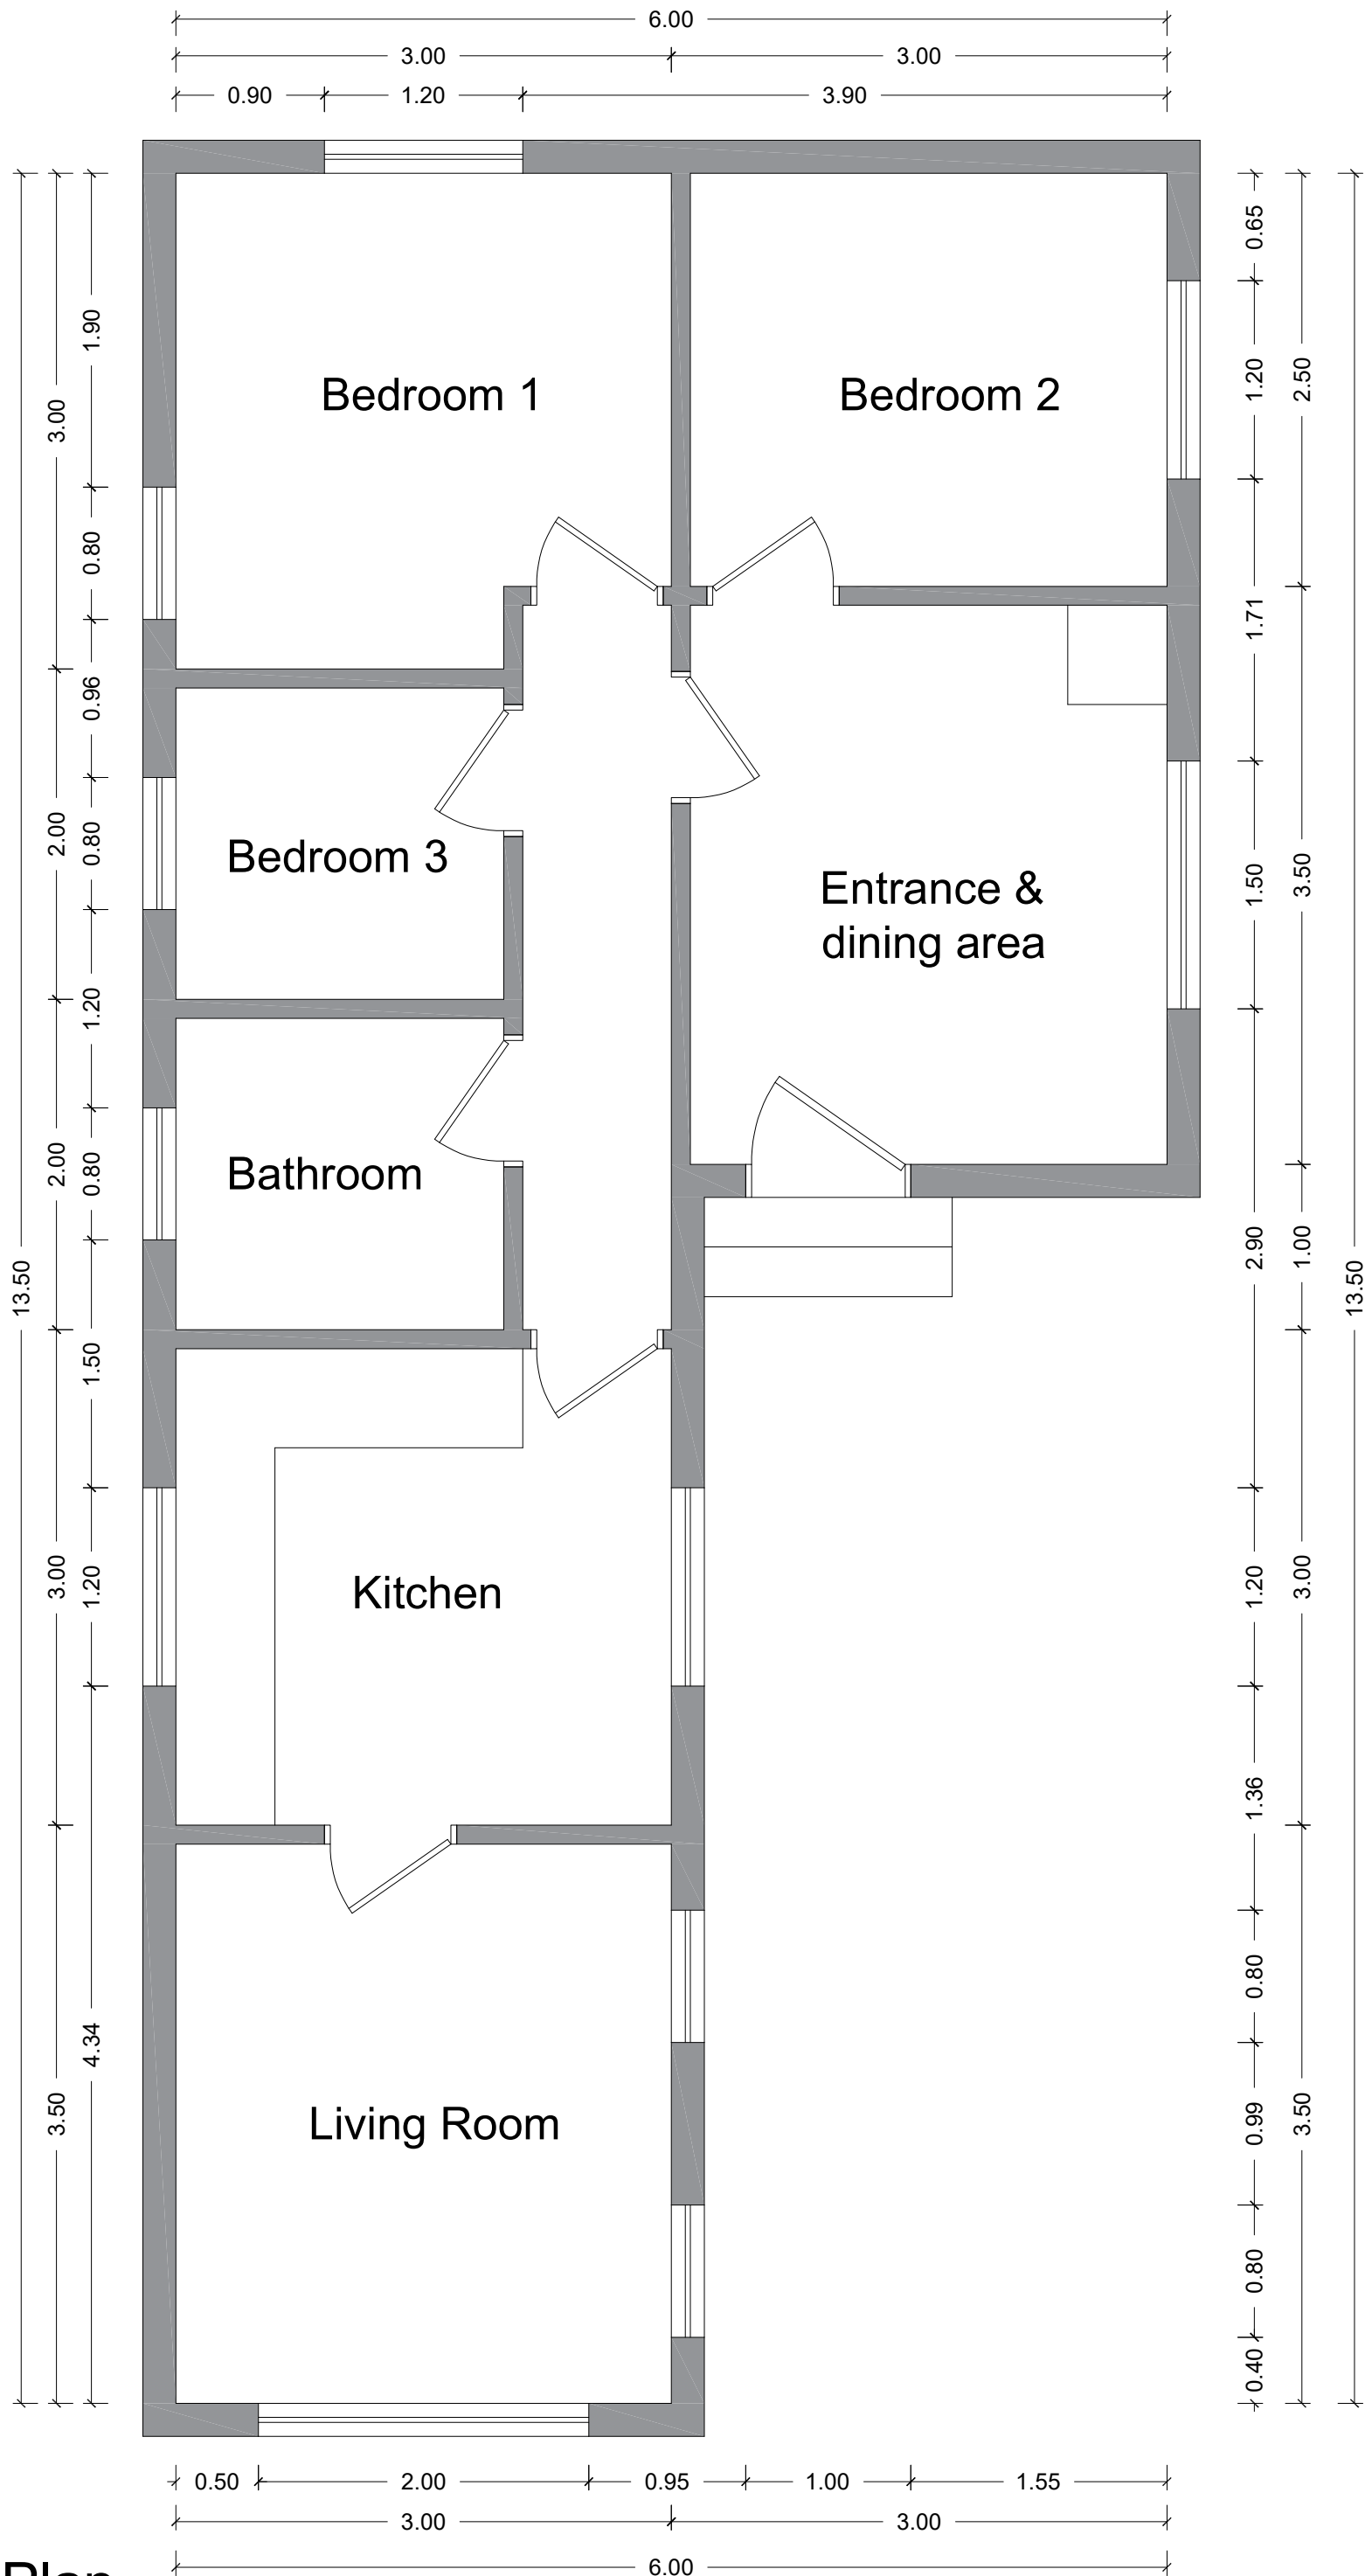

1 Floor Plan
Scale 1:40