


NOTES:
THIS DRAWING IS COPYRIGHT. UNLESS
STATED OTHERWISE, ALL DIMENSIONS
WORK TO FINISHED DIMENSIONS ONLY.
ANY DISCREPANCIES TO BE NOTIFIED TO THE
ARCHITECT.

NOTES:
THESE PLANS HAVE BEEN PRODUCED FOR PLANNING AND
BUILDING REGULATIONS PURPOSES ONLY. IT IS THE
CLIENT'S RESPONSIBILITY TO ENSURE THAT ALL
RELEVANT REGULATIONS ARE COMPLIED WITH.
THE ARCHITECT IS NOT RESPONSIBLE FOR THE
COMPLIANCE OF THE PLANS WITH ANY OTHER
REGULATIONS.

- 1x Beaumais Woodstone Bat Box
- 1x Vireo Pro Woodstone House
- Sparrow nest box
- Wildlife pond constructed in line with
RHS best practice for wildlife ponds

Bio-Diversity Enhancement Bat Box	Implementation Schedule Prior to practical completion of the unit
Bat Box	Prior to practical completion of the unit
Wildlife Pond	Ensure artificial illumination does not affect Bat Box Prior to practical completion of the unit

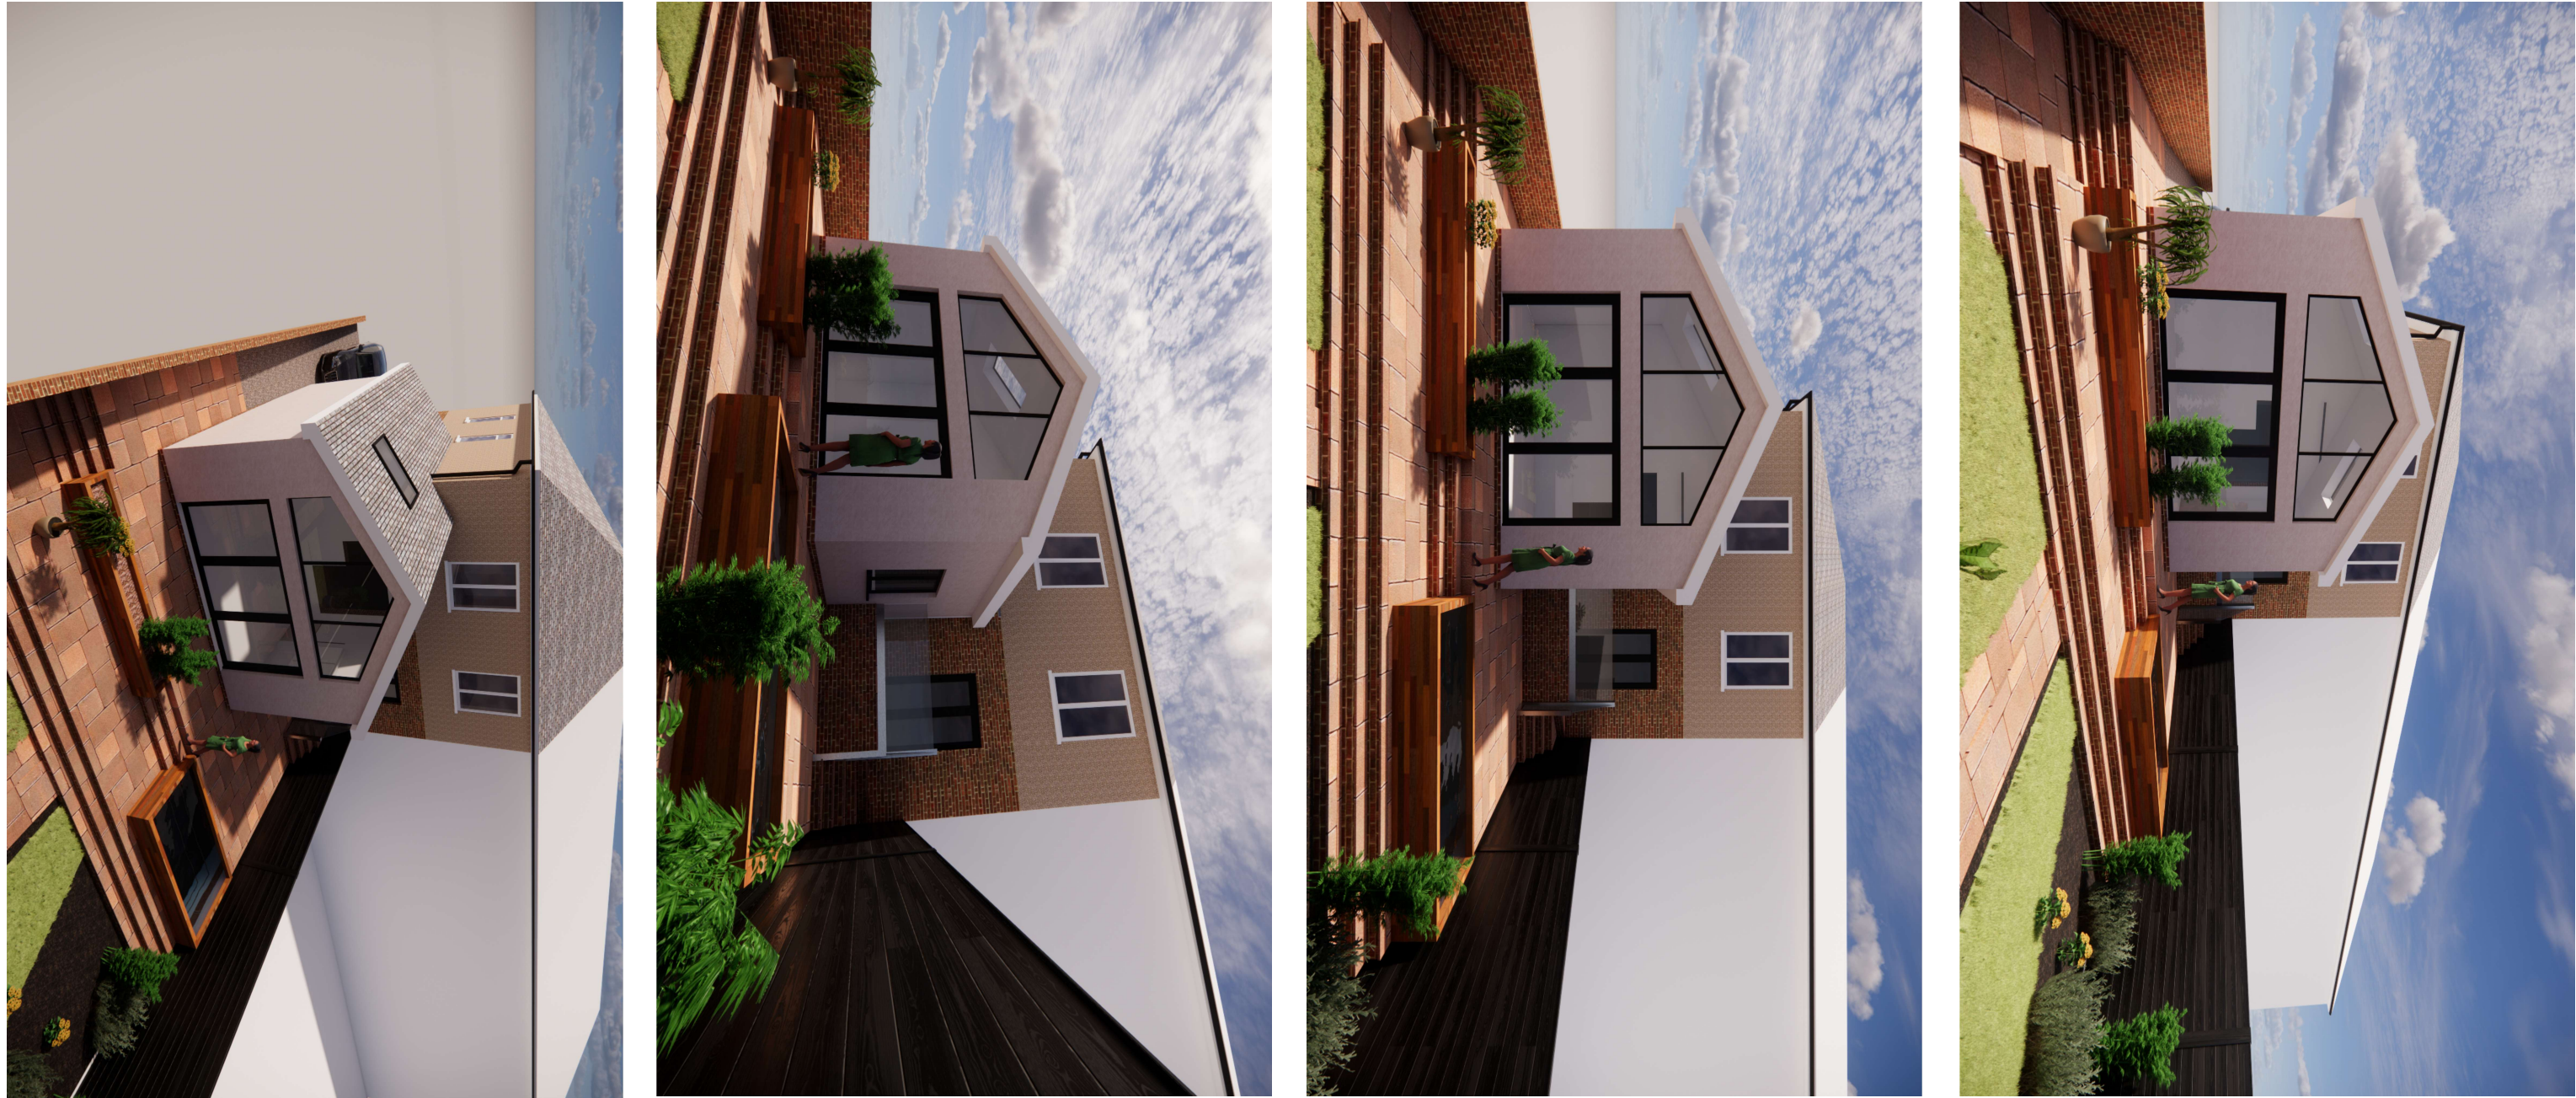

REVISIONS	
1	
2	
3	

RICHARD ANDREWS
ARCHITECTS

THE SPYGLASS, THE SPYGLASS, 28-28 GOLD TOWN, NEWPORT,
NP11 9DB.
PHONE: 01633 741414
EMAIL: r.a@richardandrews.co.uk
WWW.RICHARDANDREWS.CO.UK

508 CHEPSTOW ROAD, ALWAY,
NEWPORT.
NP11 9DB.

EXISTING FLOOR PLANS &
ELEVATIONS

Number: R 6 5 5 - 1 1 A 1
Scale: 1:50 / 1:100
Date: 07/75
Drawn: LS
Checked: LS

