


THIS DRAWING IS COPYRIGHT
RICHARD ANDREWS ARCHITECTS
WORKING TO SETBACK DIMENSIONS ONLY.
ANY DISCREPANCIES TO BE NOTED TO THE ARCHITECT

REVISIONS HAVE BEEN PRODUCED FOR PLANNING AND BUILDING REGULATIONS
PHOTOGRAPHS AND THE CONSTRUCTION OF THE BUILDING (MATERIALS)
CONTRACTOR UNLESS OTHERWISE ADDED IN REVISIONS

PROPOSED MATERIALS

Shadow Cap Timber
Cladding - Finish to be
natural as below.

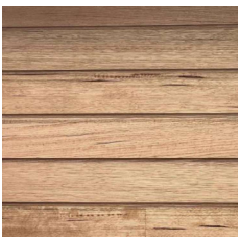

OTHER MATERIALS

All windows frames
to be coloured
Signal Black - RAL
9004



C	Cladding - Orientation Change	08.24
B	Windows	08.24
A	Materials	08.24
REVISIONS		




THE STABLES, THE ESTATES OFFICE 25/26
GOLD TOPS, NEWPORT, NP20 4PG

PHONE: 01933 244444
EMAIL: info@richardandrews.co.uk
Richard Andrews Architects Ltd
The Old Cowshed, Llandeudovall, Carmarthen, SA31 3JZ
Registered Office: Cowshed, Cowshed Way, Carmarthen, SA31 3JZ
WWW.RA-ARCHITECTS.CO.UK


L10
The Old Cowshed
Bowdler Lane
Penhow
NP23 3AA

Drawing Proposed Elevations



Number **R 8 2 4 – 2 1 C A 1**
Scale Date Drawn Checked
1:100 01/24 LW LS

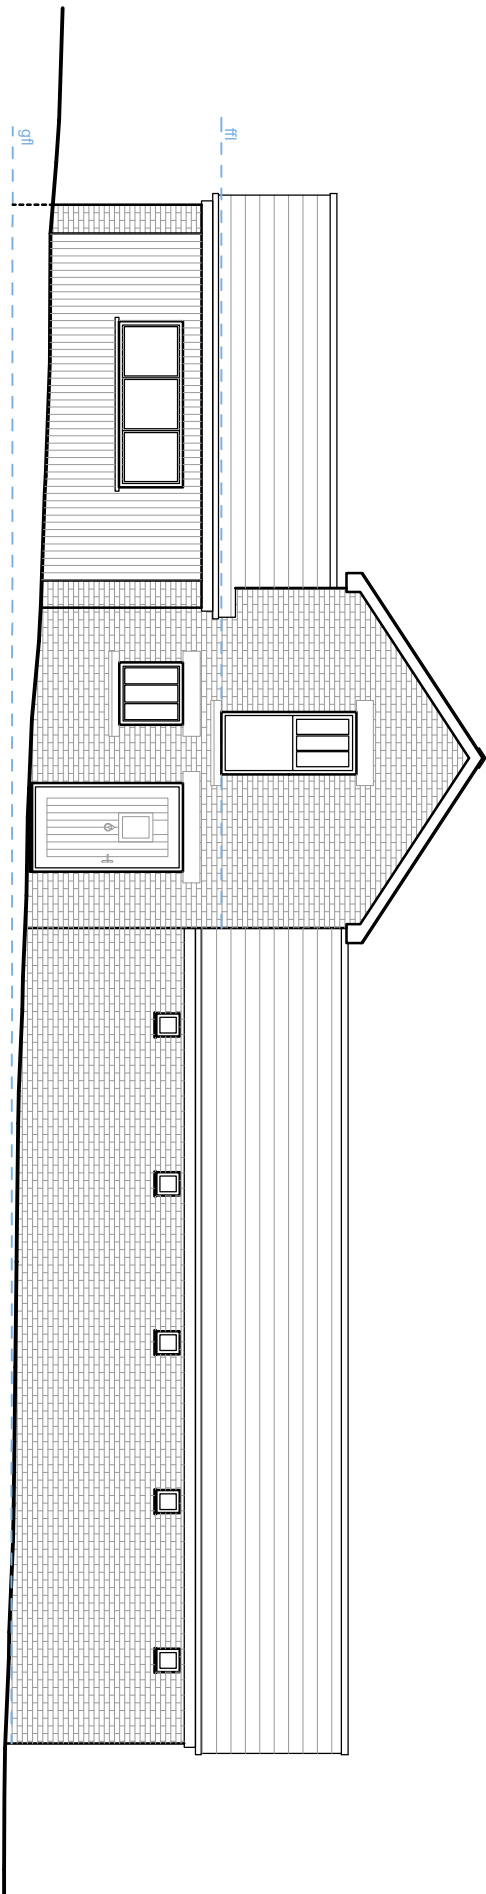


Front Elevation

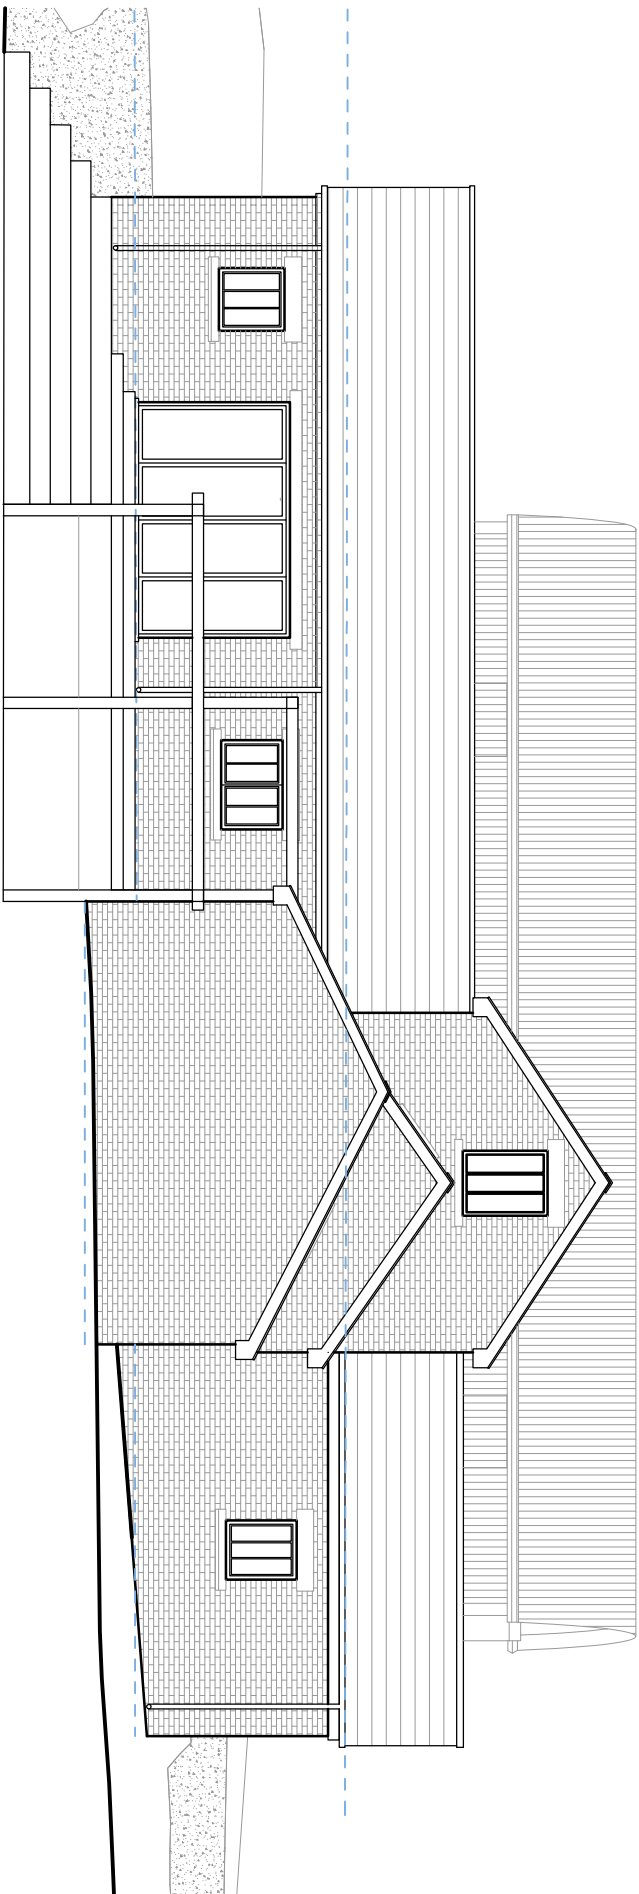

Rear Elevation

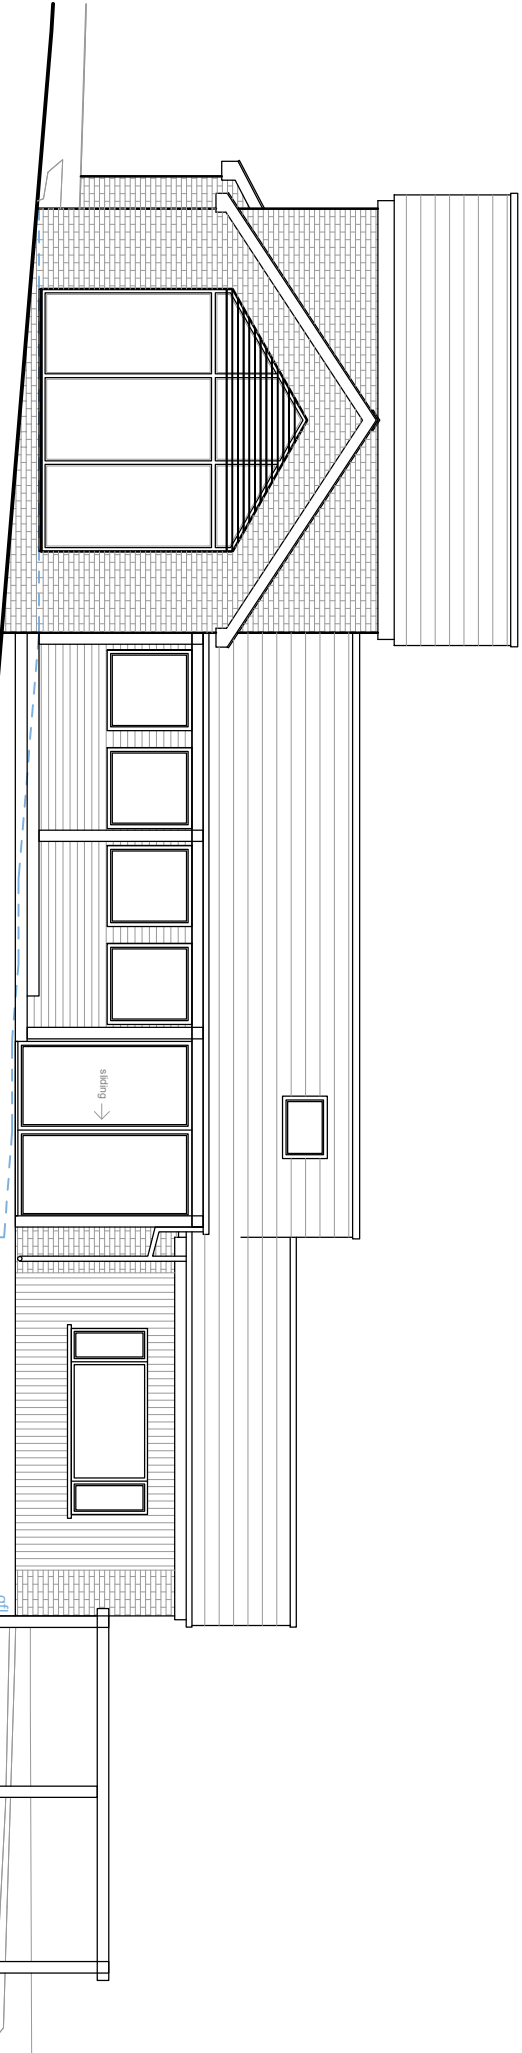 

Side Elevation

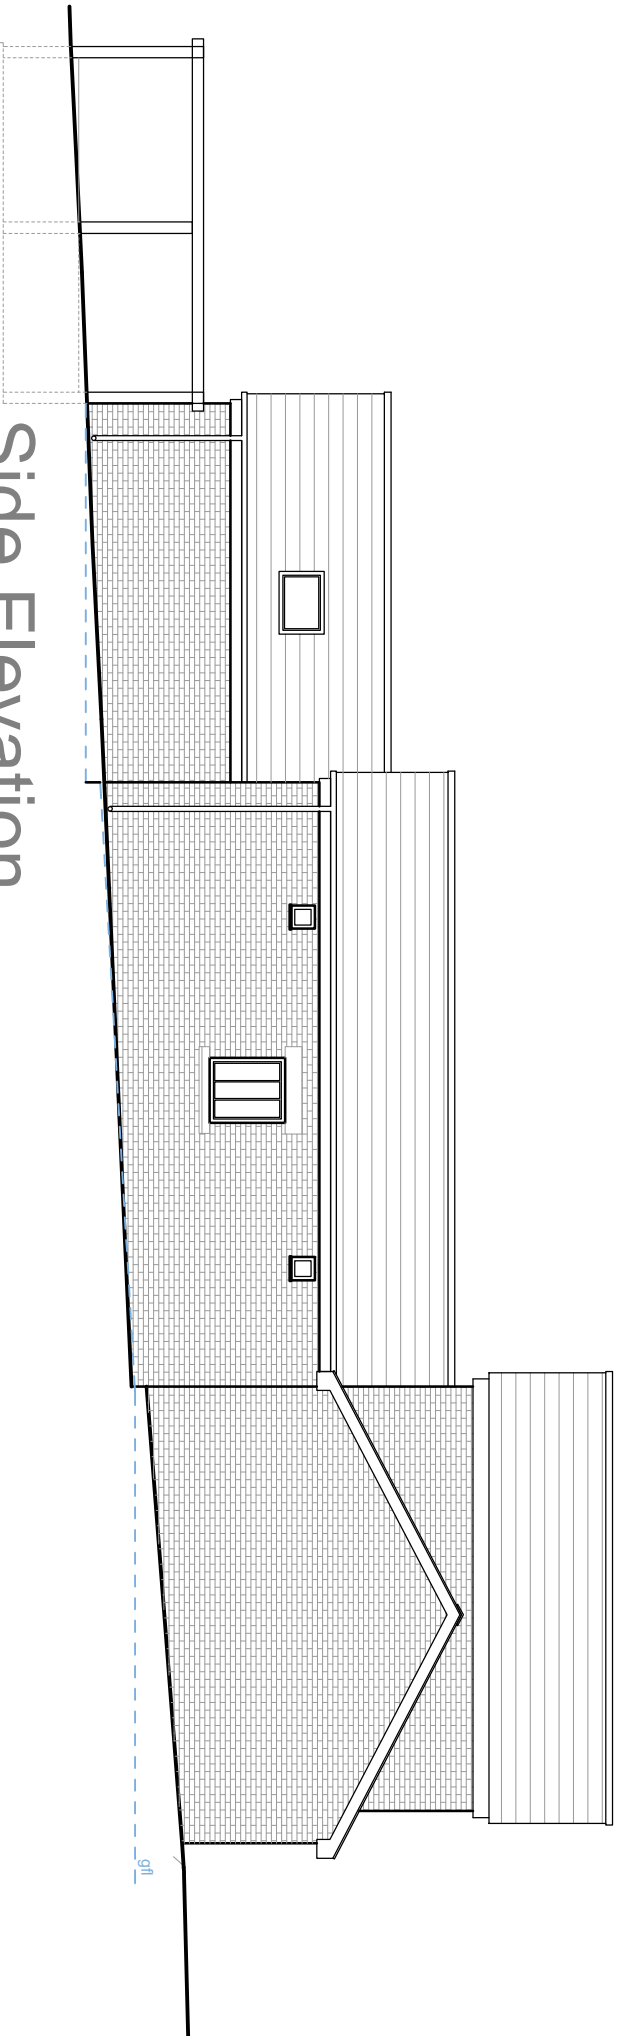

Side Elevation

