

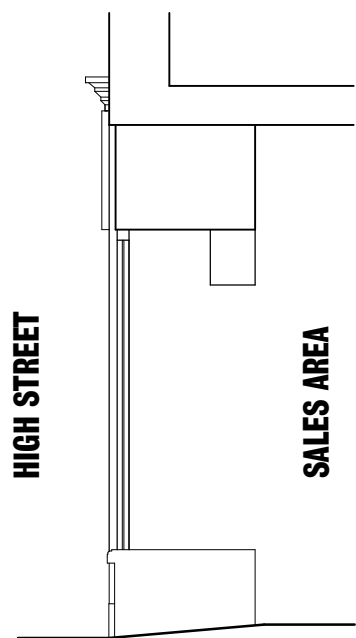


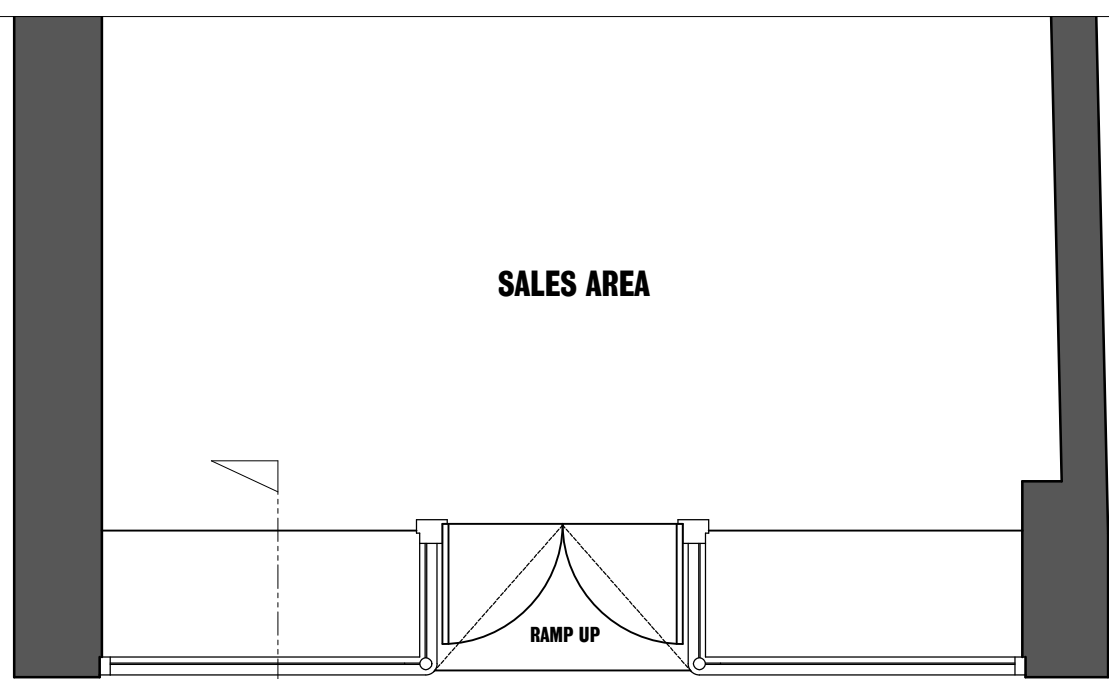

HIGH STREET

SALES AREA

ORIGINAL SHOPFRONT SECTION 1:50


 


SALES AREA

PAVEMENT


HIGH STREET

ORIGINAL GROUND FLOOR 1:50

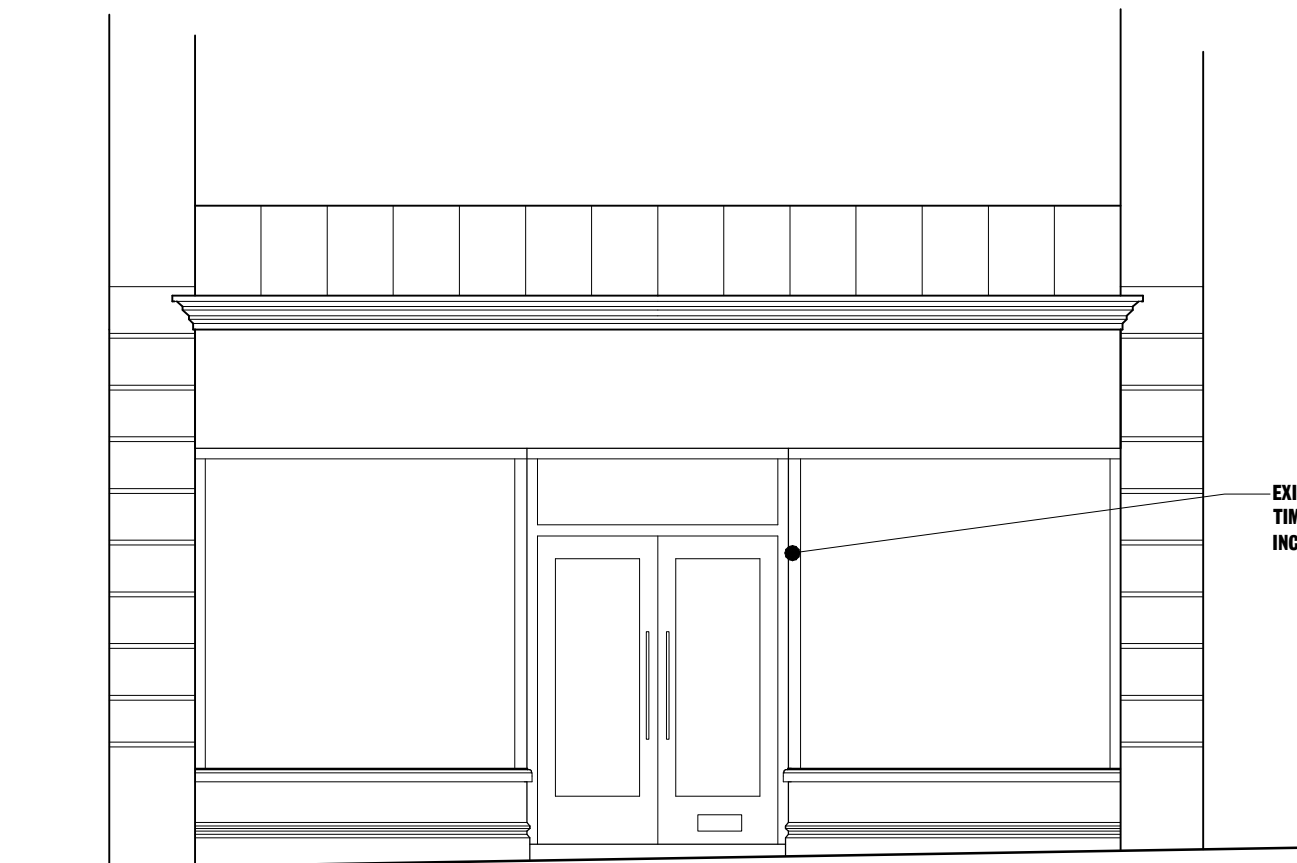 

EXISTING PAINTED BLACK
TIMBER SHOP FRONT
INCLUDING STALL RISER



ORIGINAL SHOPFRONT ELEVATION 1:50

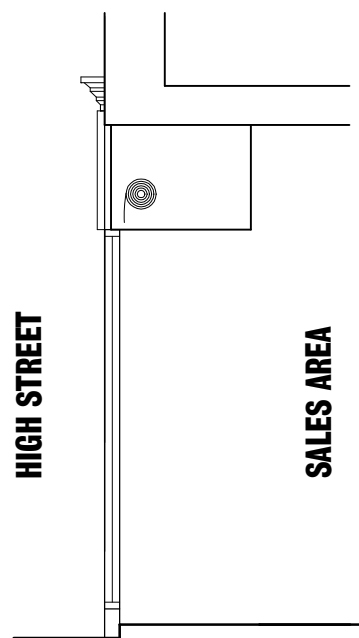

HIGH STREET

SALES AREA

SHOPFRONT SECTION AS EXISTING 1:50

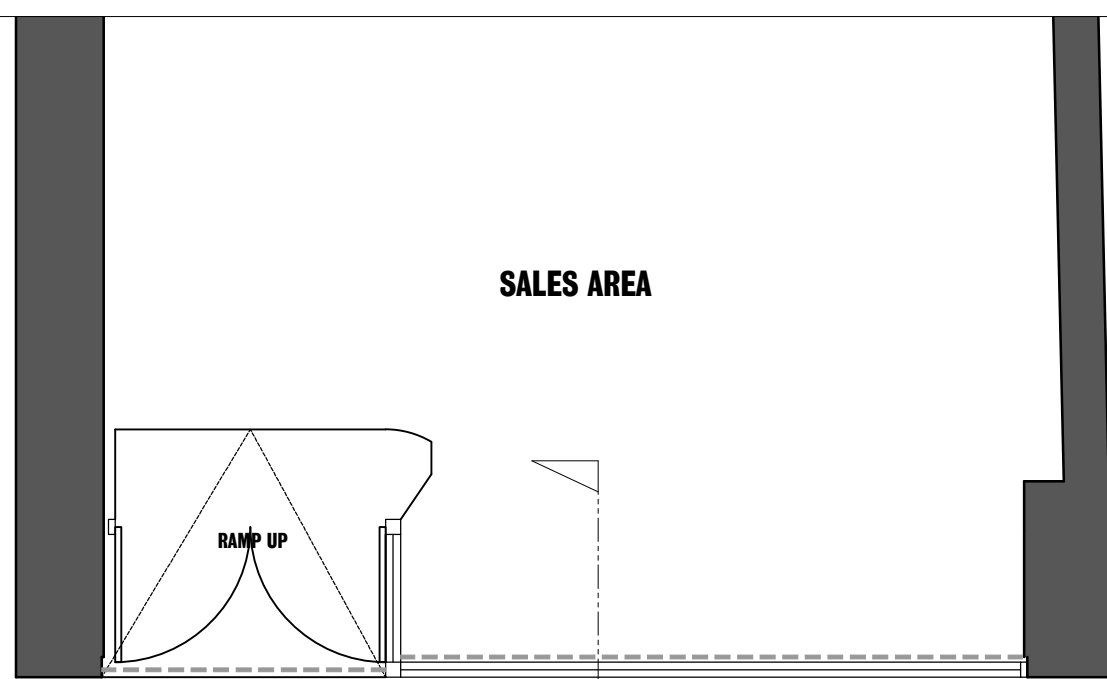
 


SALES AREA

PAVEMENT

HIGH STREET

GROUND FLOOR AS EXISTING 1:50

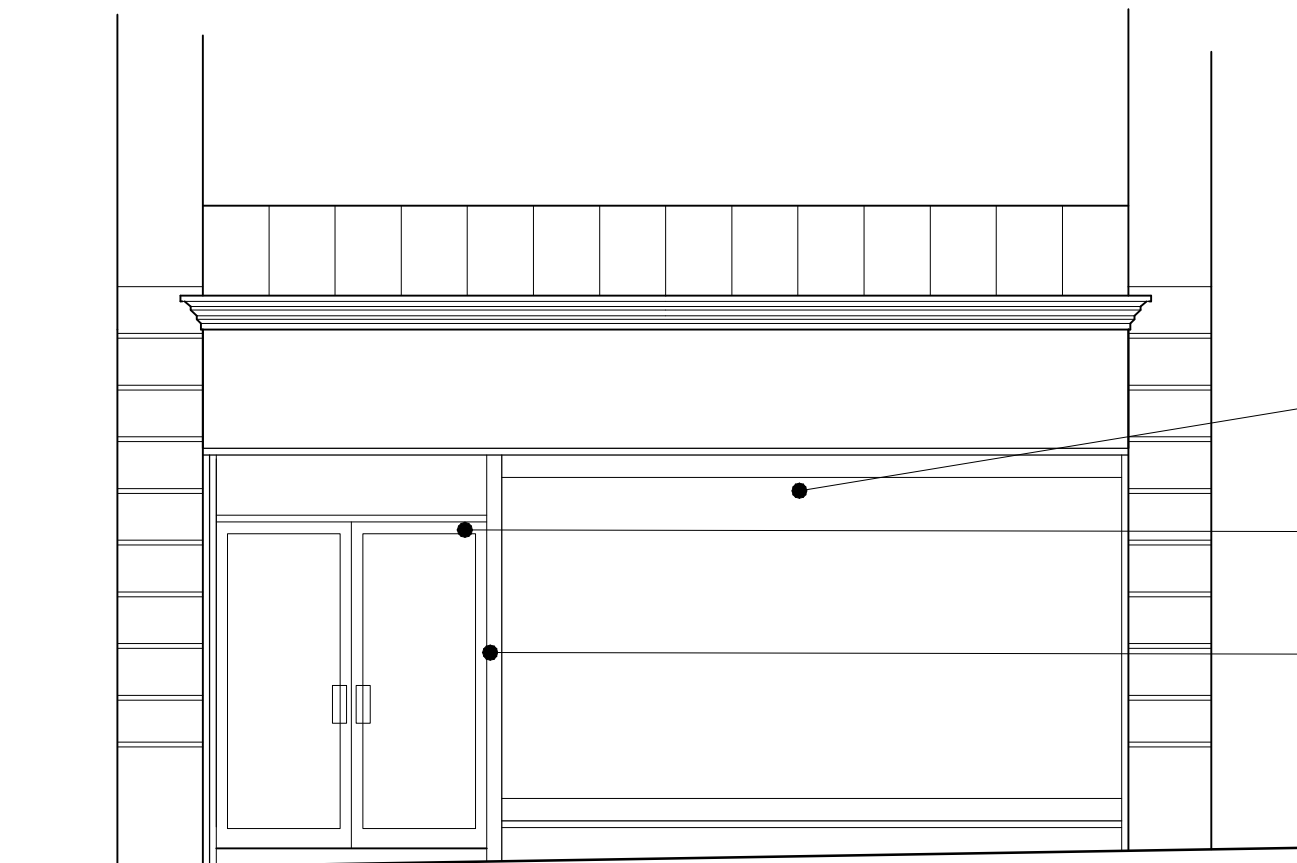
 


POWDER COATED RED - RAL
3000 PERFORATED SHUTTER
LOCATED BEHIND GLAZING

POWDER COATED RED - RAL
3000 SHUTTER LOCATED IN
FRONT OF DOORS

ALUMINIUM SHOPFRONT
POWDER COATED RED - RAL
3000



SHOPFRONT ELEVATION AS EXISTING 1:50

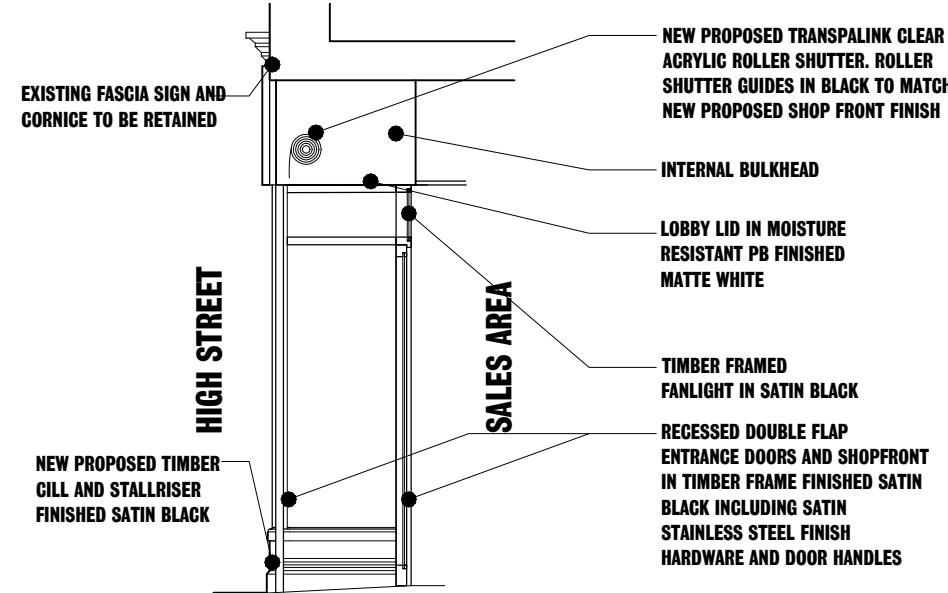 

HIGH STREET

SALES AREA

SHOPFRONT SECTION AS PROPOSED 1:50

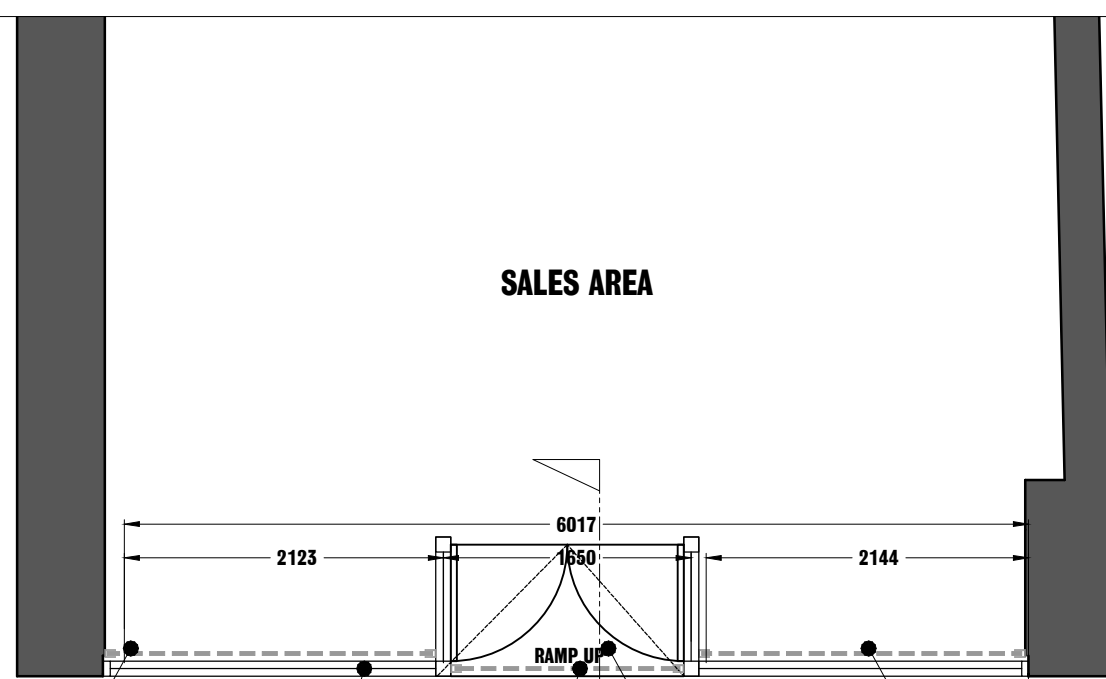
 


SALES AREA

PAVEMENT

HIGH STREET

GROUND FLOOR AS PROPOSED 1:50

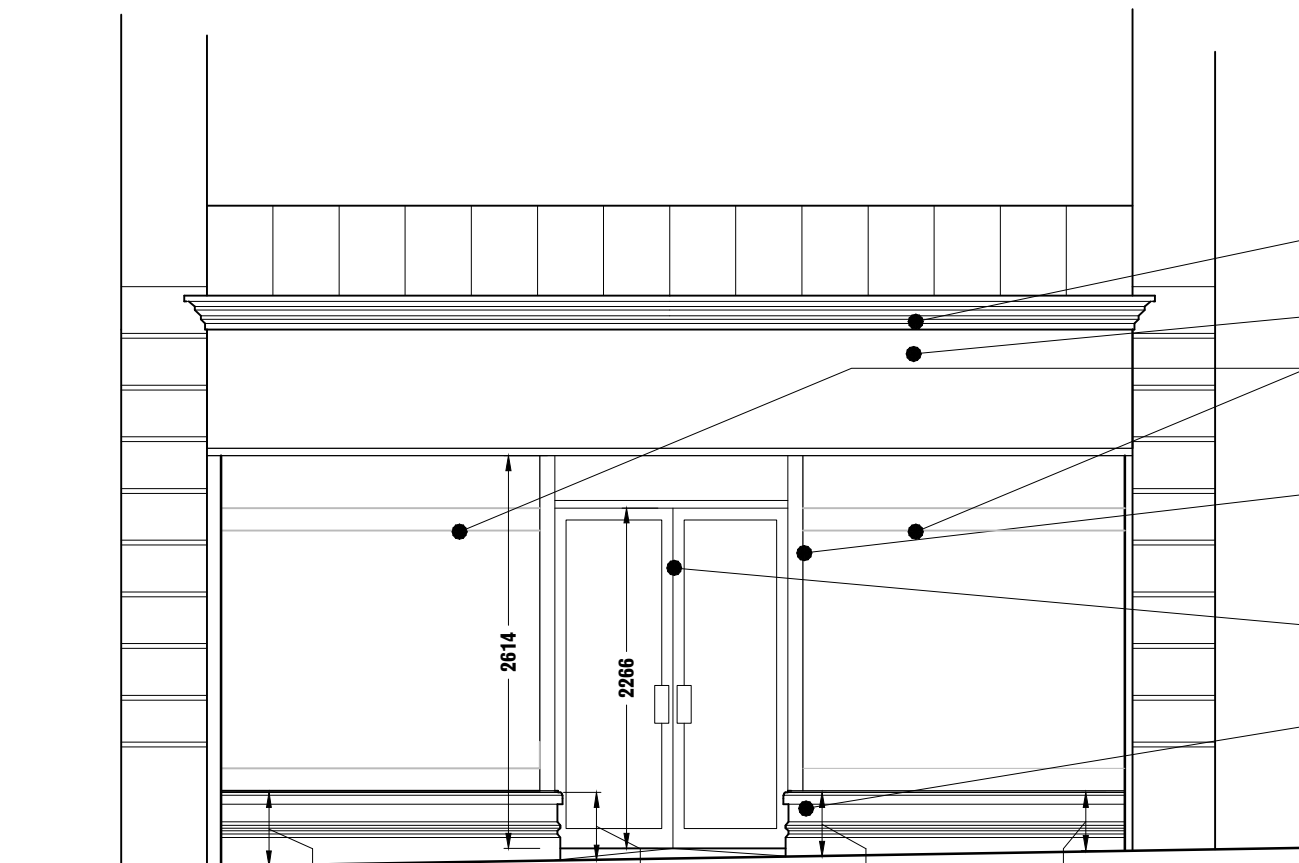 

EXISTING CORNICE TO
BE RETAINED


EXISTING FASCIA SIGN
TO BE RETAINED
ROLLER SHUTTERS LOCATED
BEHIND GLAZING

TIMBER SHOP FRONT FRAME
FINISHED IN SATIN BLACK
INCLUDING ALL TRANSOM
AND MULLIONS

ROLLER SHUTTERS LOCATED
IN FRONT OF DOORS

NEW PROPOSED TIMBER
CILL AND STALLRISER
FINISHED SATIN BLACK

SHOPFRONT ELEVATION AS PROPOSED 1:50

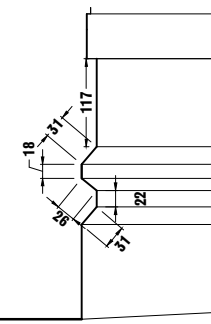

STALLRISER MOULDING DETAIL 1:10



NOTE: MOULDING IS TO BE LIKE FOR LIKE TO ORIGINAL SHOPFRONT
STALL RISER MOULDING FROM DIMENSIONS TAKEN.

A INITIAL ISSUE

15/05/25



PLANNING APPLICATION
BUILDING REGULATIONS
HOLIDAY HOMES
WORKING DRAWINGS
FURNITURE / SKETCH SCHEMES
SPACE PLANNING

MAIL@DMUDESIGNS.CO.UK
WWW.DMUDESIGNS.CO.UK
+44 (0)1628 137264

CLIENT
CEX LTD

STATUS
DISCHARGE OF CONDITION

DRAWING NUMBER
3210-101

DRAWING REVISION
A

SCALE
AS SHOWN

DRAWING TITLE
EXISTING AND PROPOSED

DATE
MAY 2025

PAPER SIZE
A1

DRAWN BY
PTM

PROPERTY
**19 COMMERCIAL STREET
NEWPORT, GWENT
NP20 1HF**

DO NOT SCALE FROM THIS DRAWING. ANY DISCREPANCIES TO BE REPORTED IMMEDIATELY.
DMU DESIGNS IS A LIMITED COMPANY REGISTERED IN ENGLAND AND WALES. REGISTERED NUMBER: 118957