


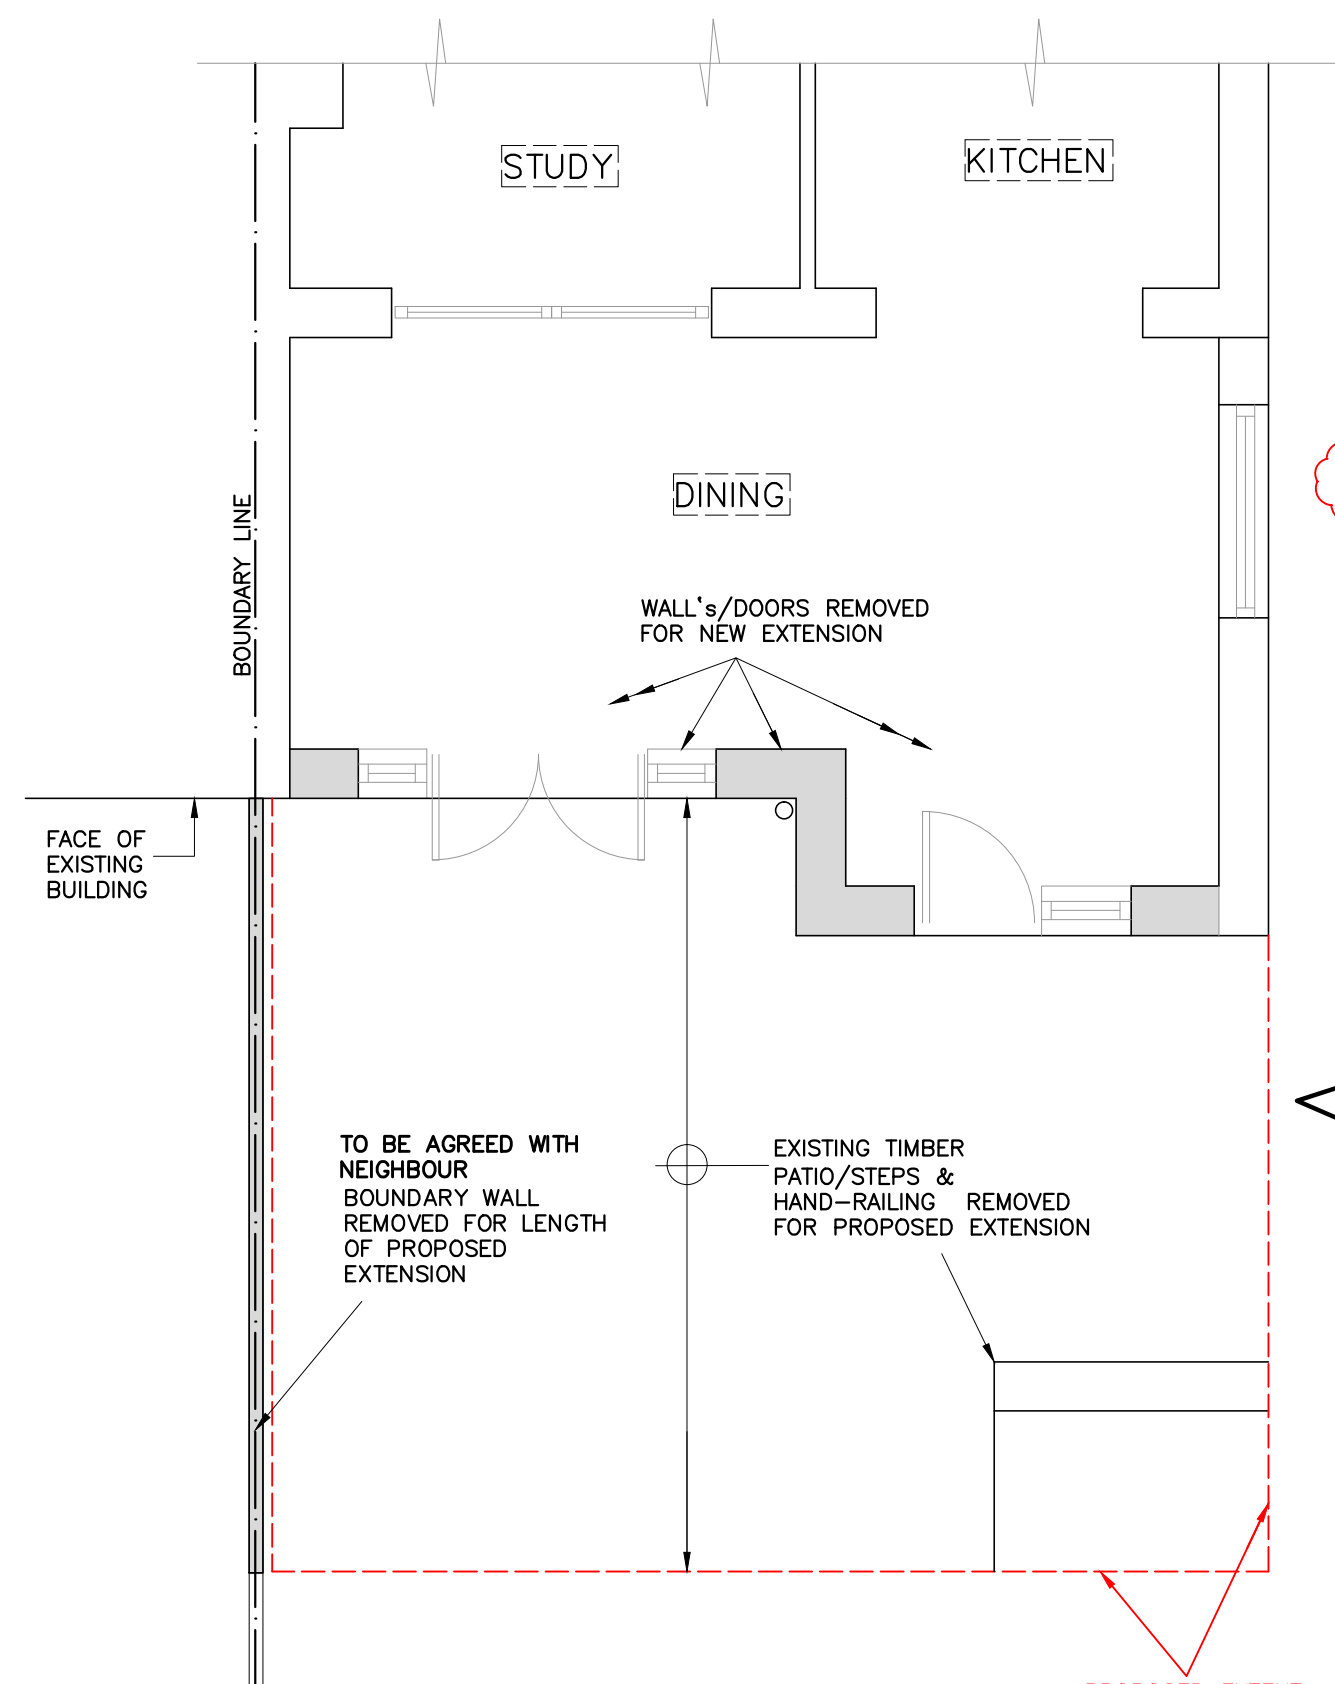


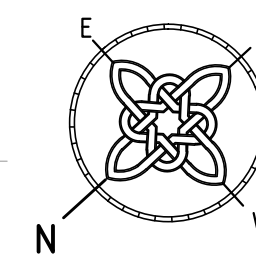


EXISTING PART GROUND FLOOR PLAN
(Scale 1 : 50)

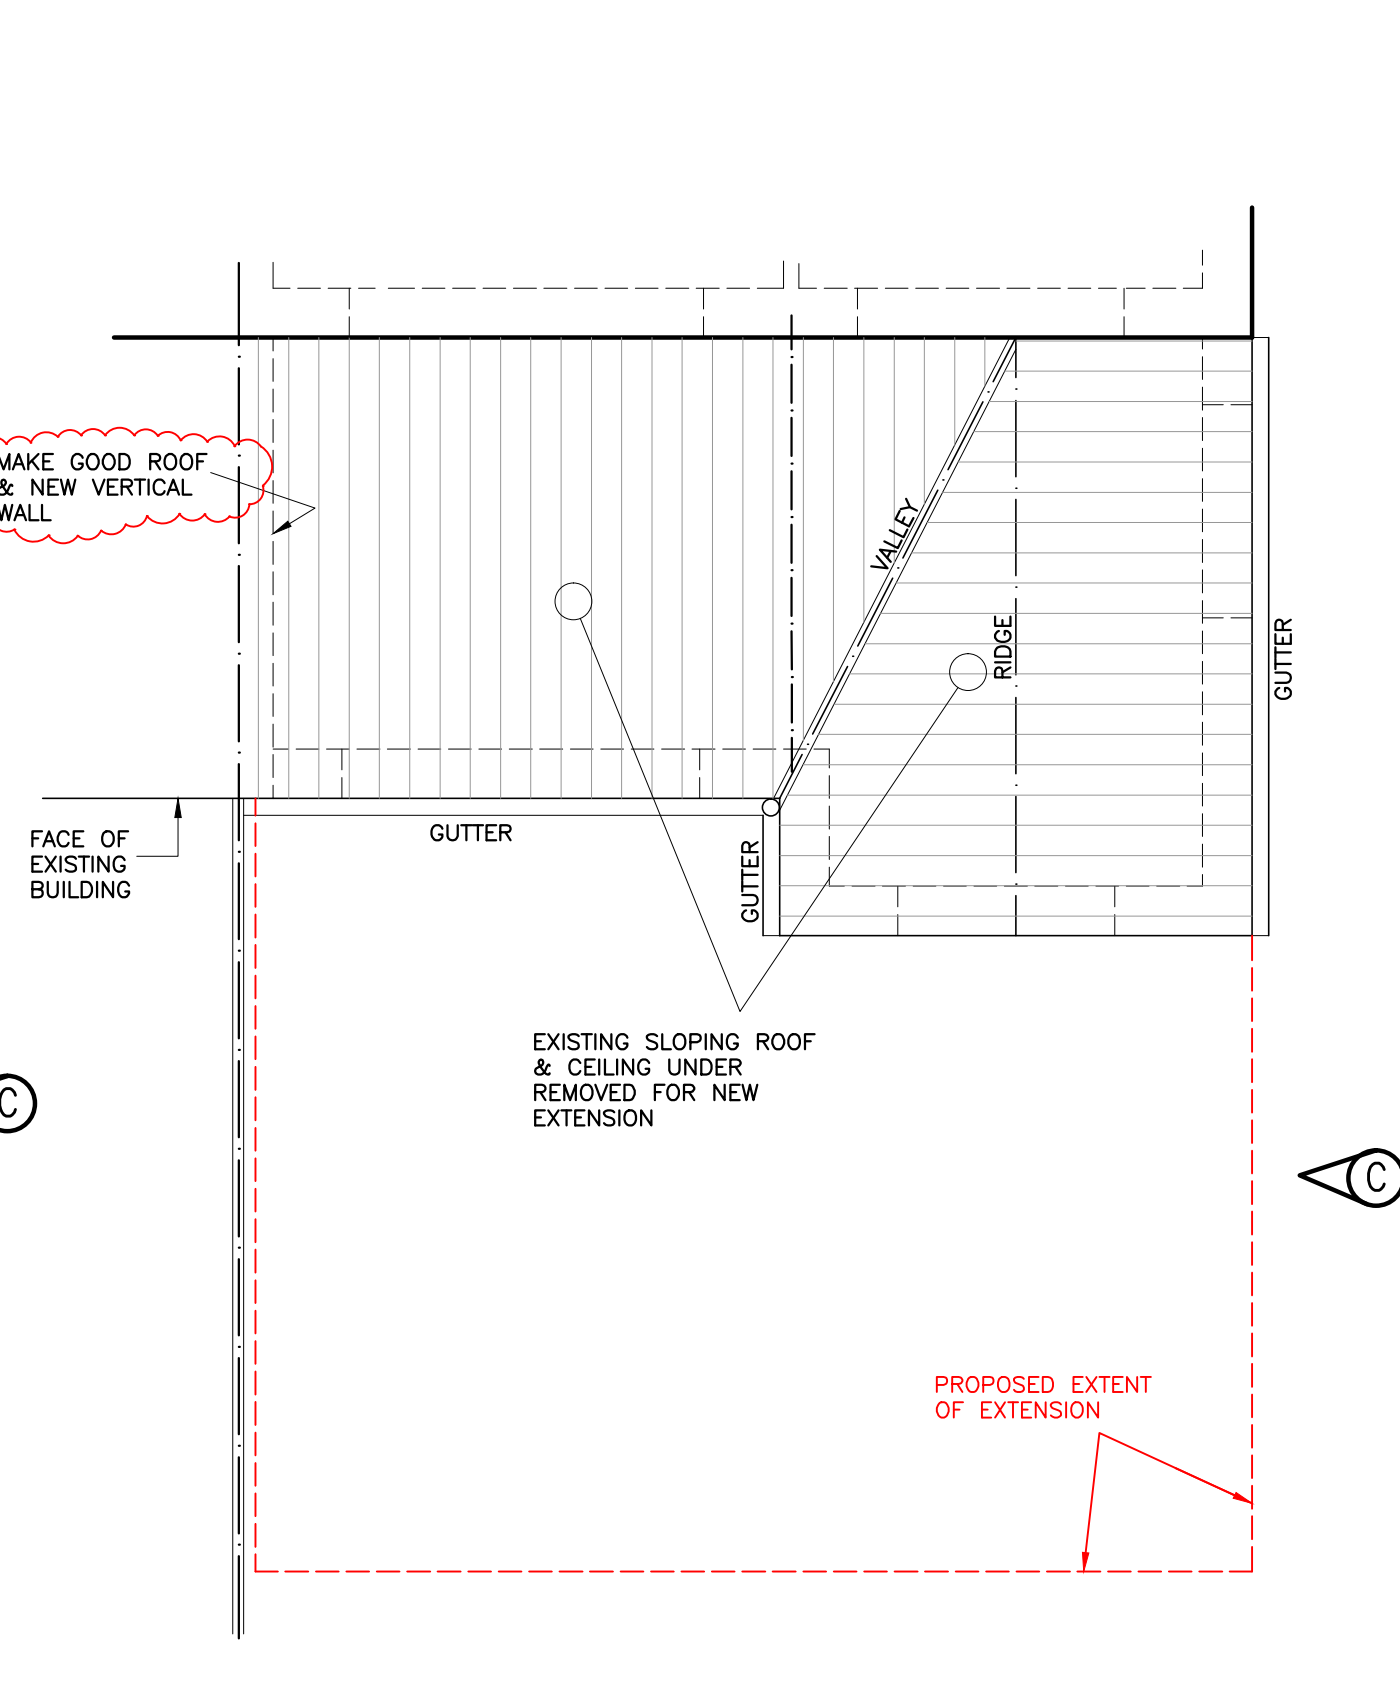


EXISTING LOW LEVEL ROOF PLAN
(Scale 1:50)

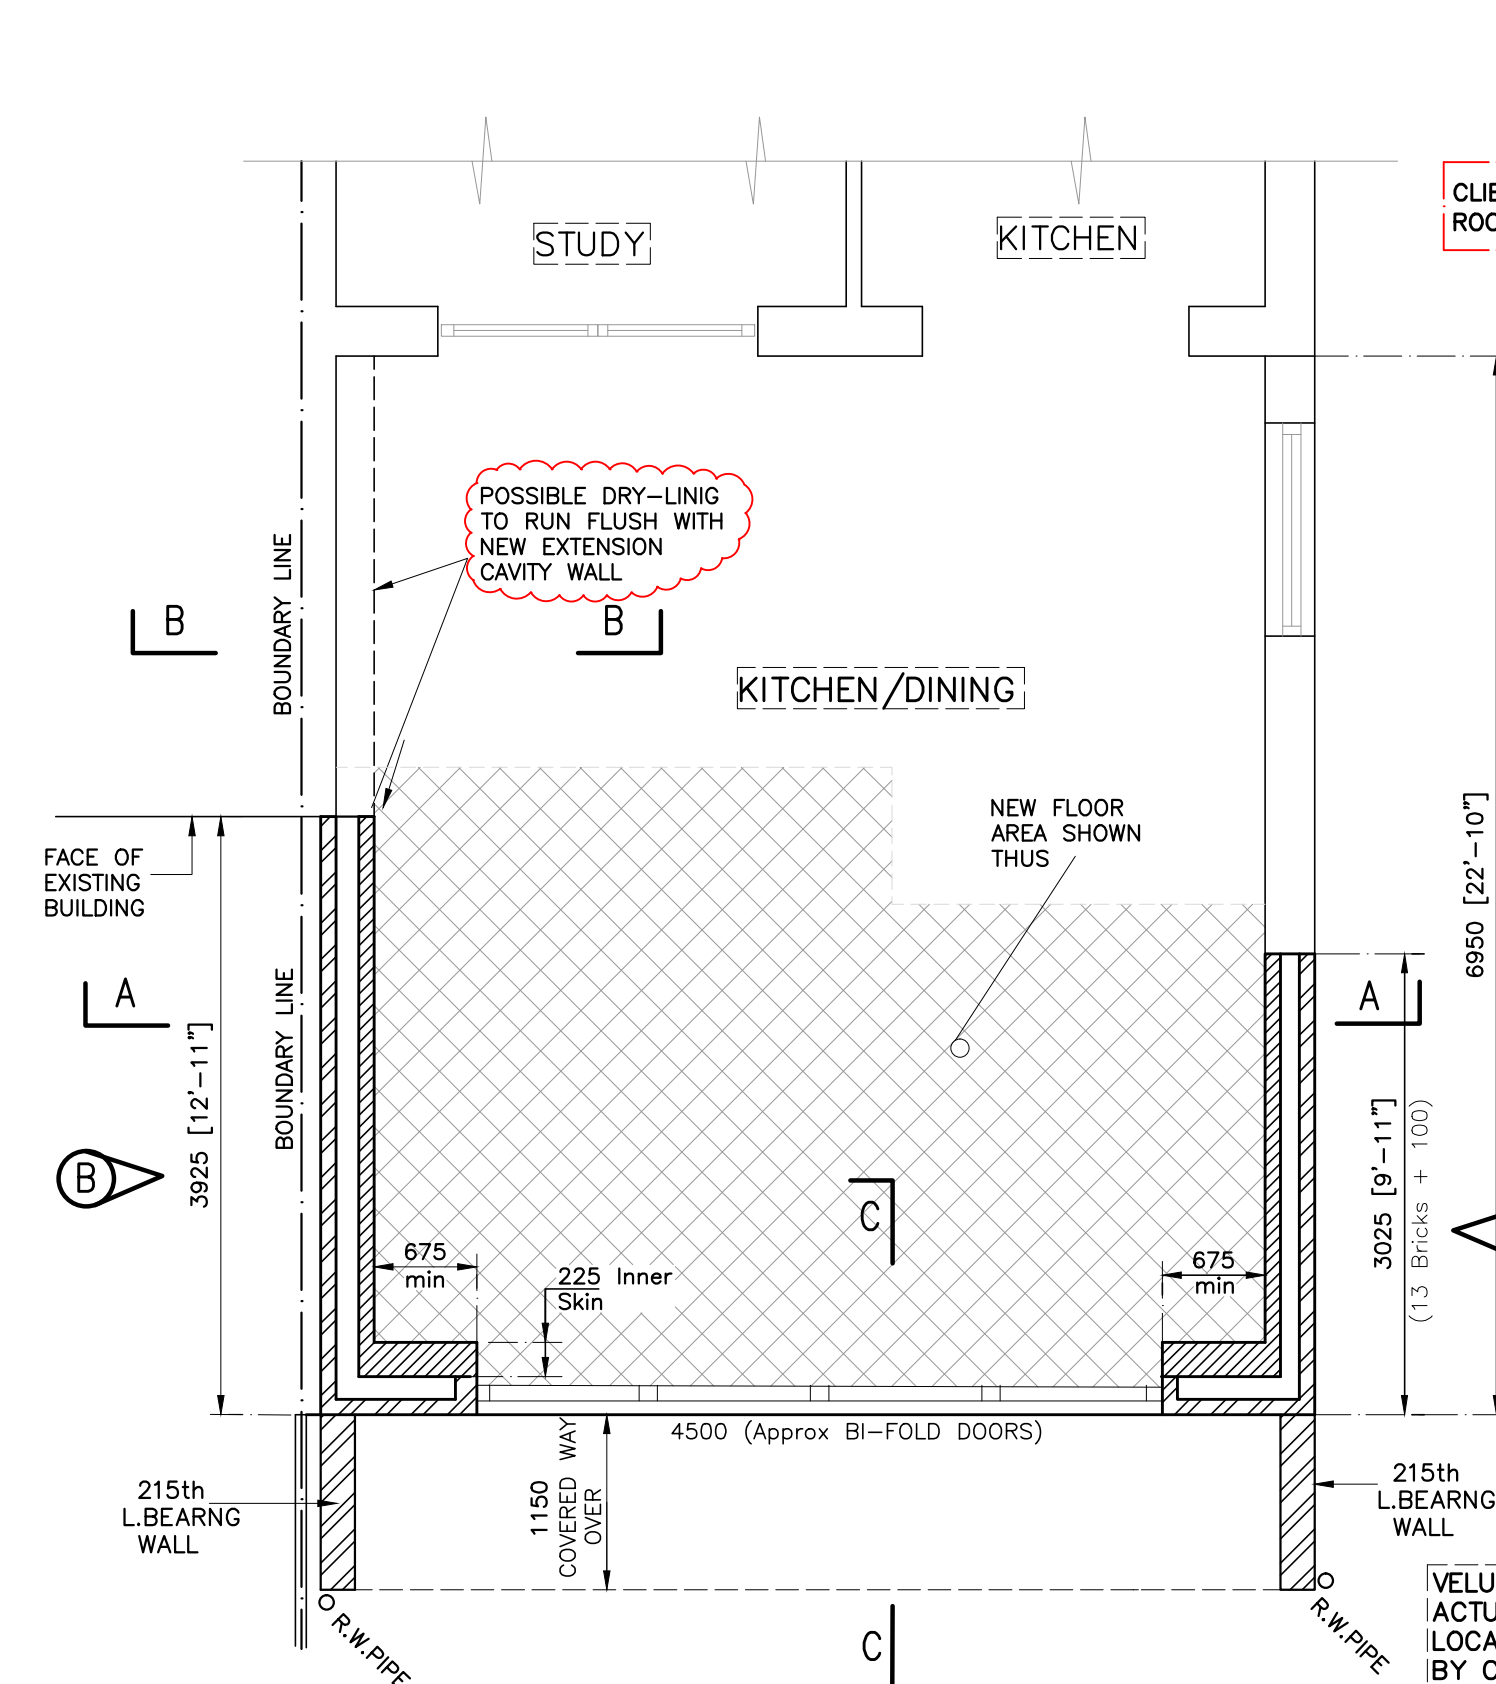


PROPOSED PART GROUND FLOOR PLAN
(NEW EXTENSION FLOOR AREA = 21.5m²)

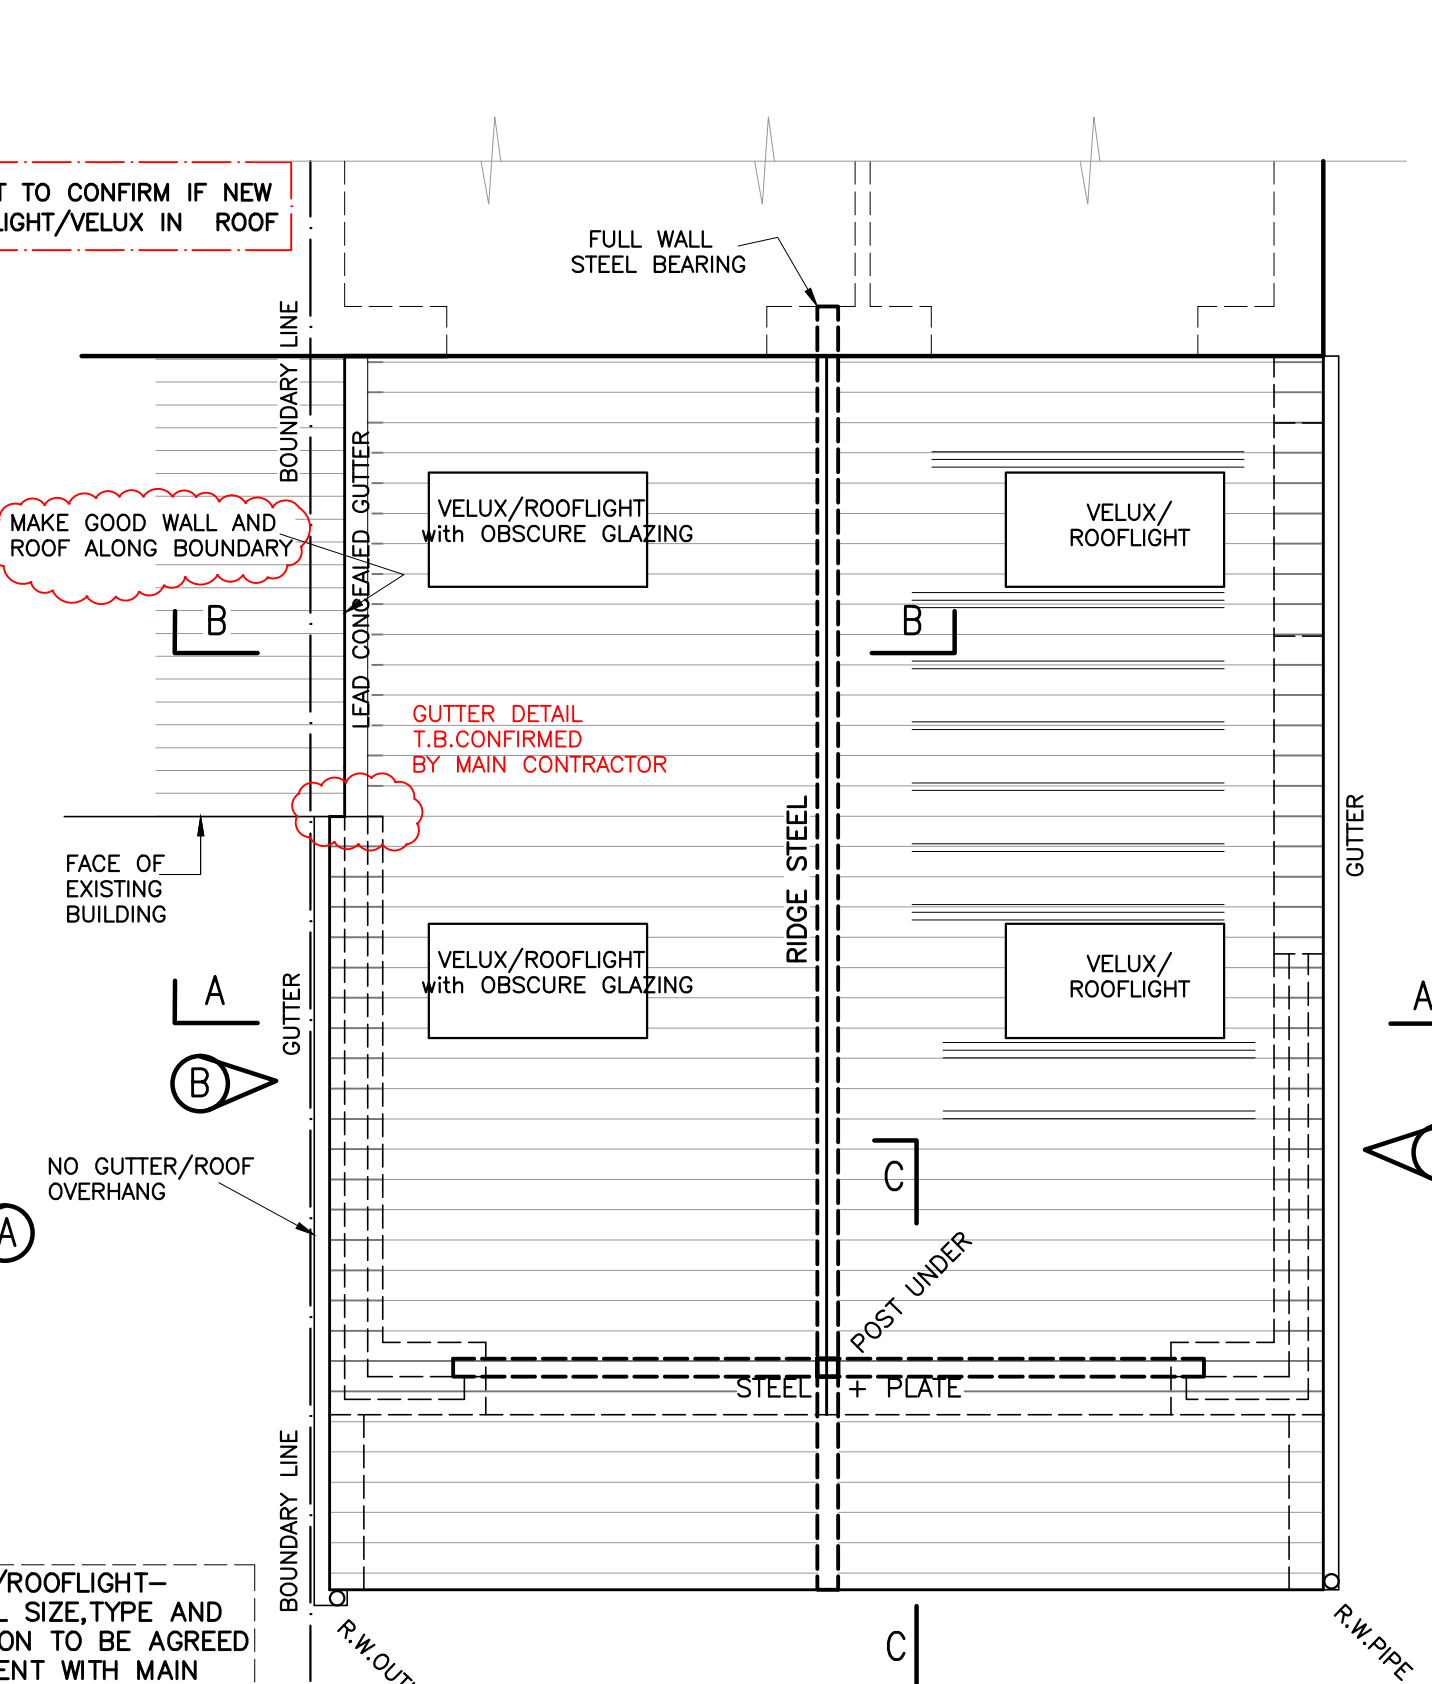


PROPOSED LOW LEVEL ROOF PLAN
(Scale 1:50)

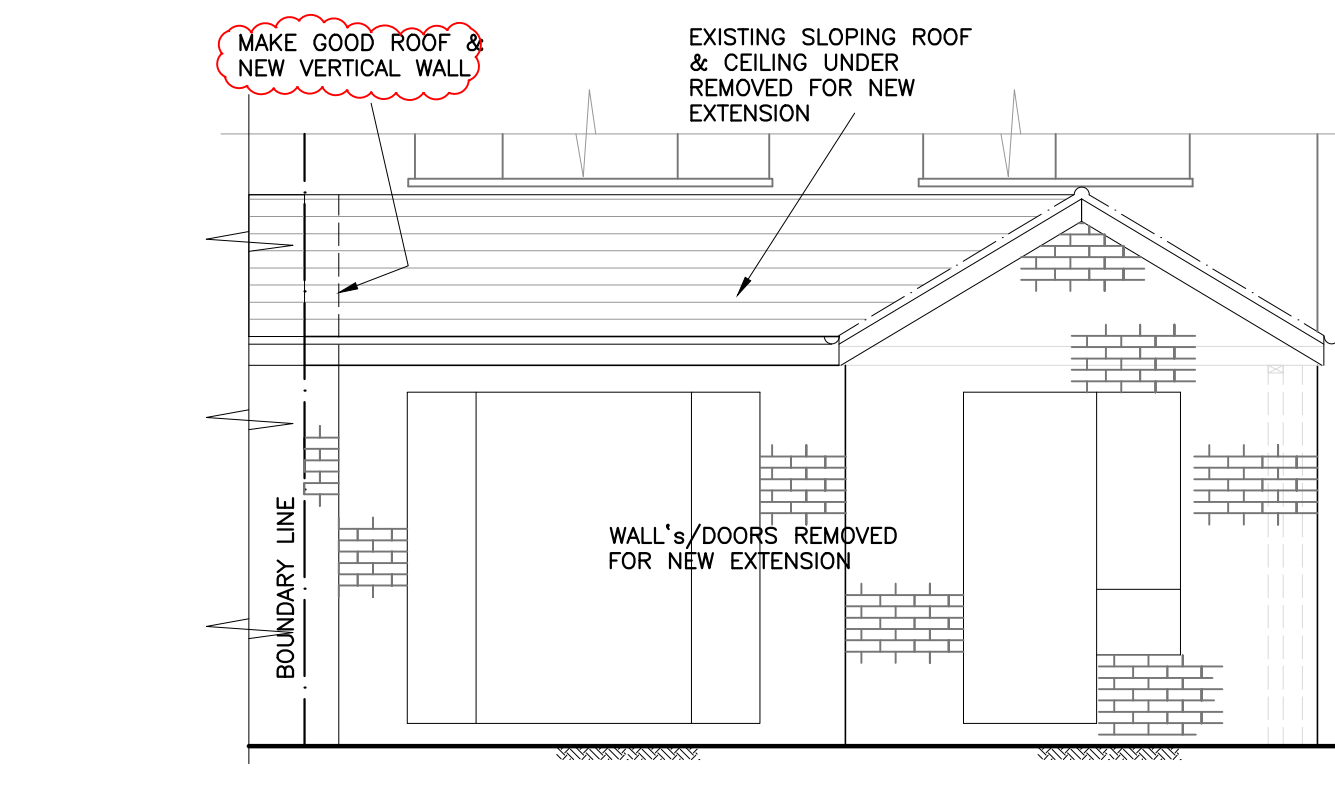


EXISTING REAR ELEVATION (Scale 1 : 50)

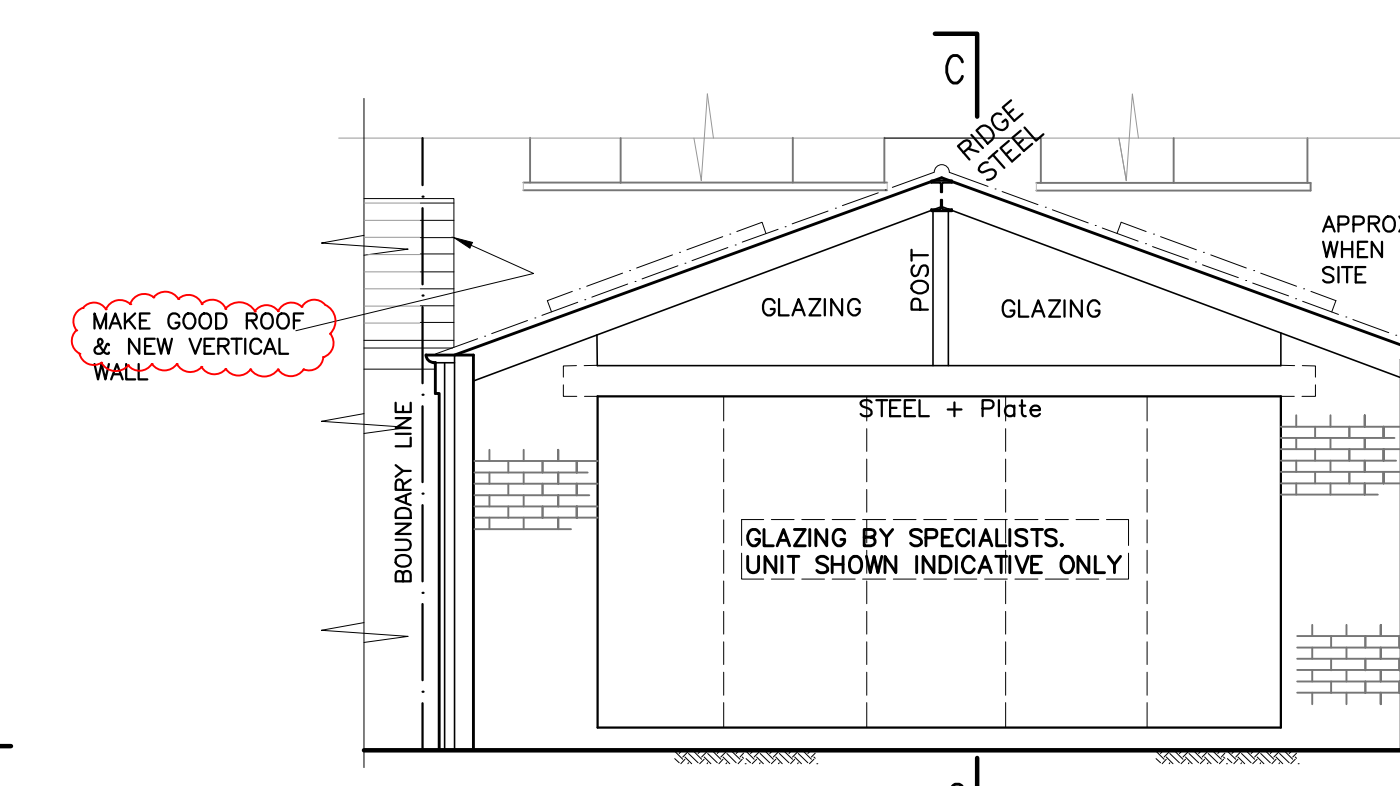


PROPOSED REAR ELEVATION (Scale 1 : 50)

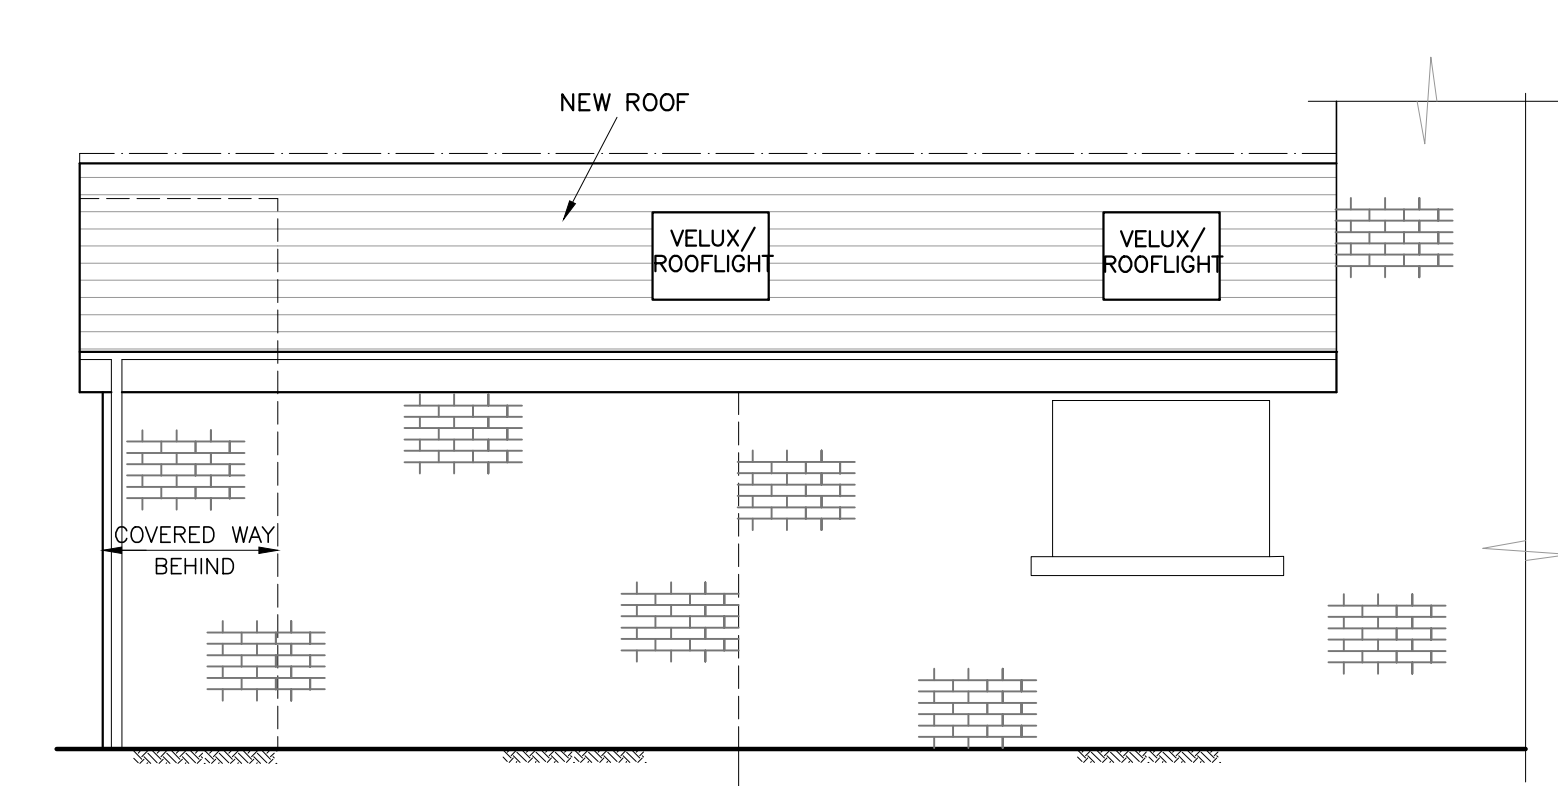


PROPOSED SIDE ELEVATION A (Scale 1 : 50)

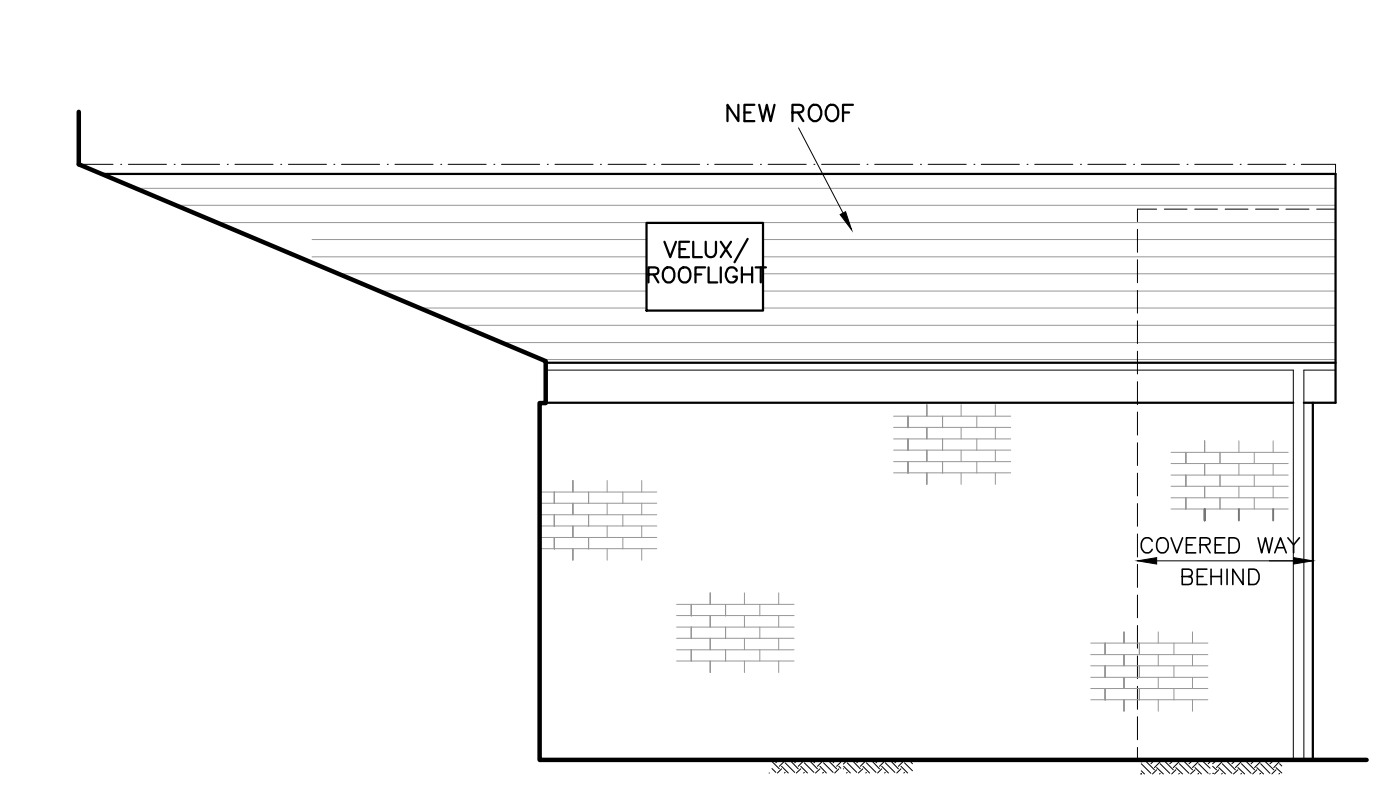


PROPOSED SIDE ELEVATION B (Scale 1 : 50)

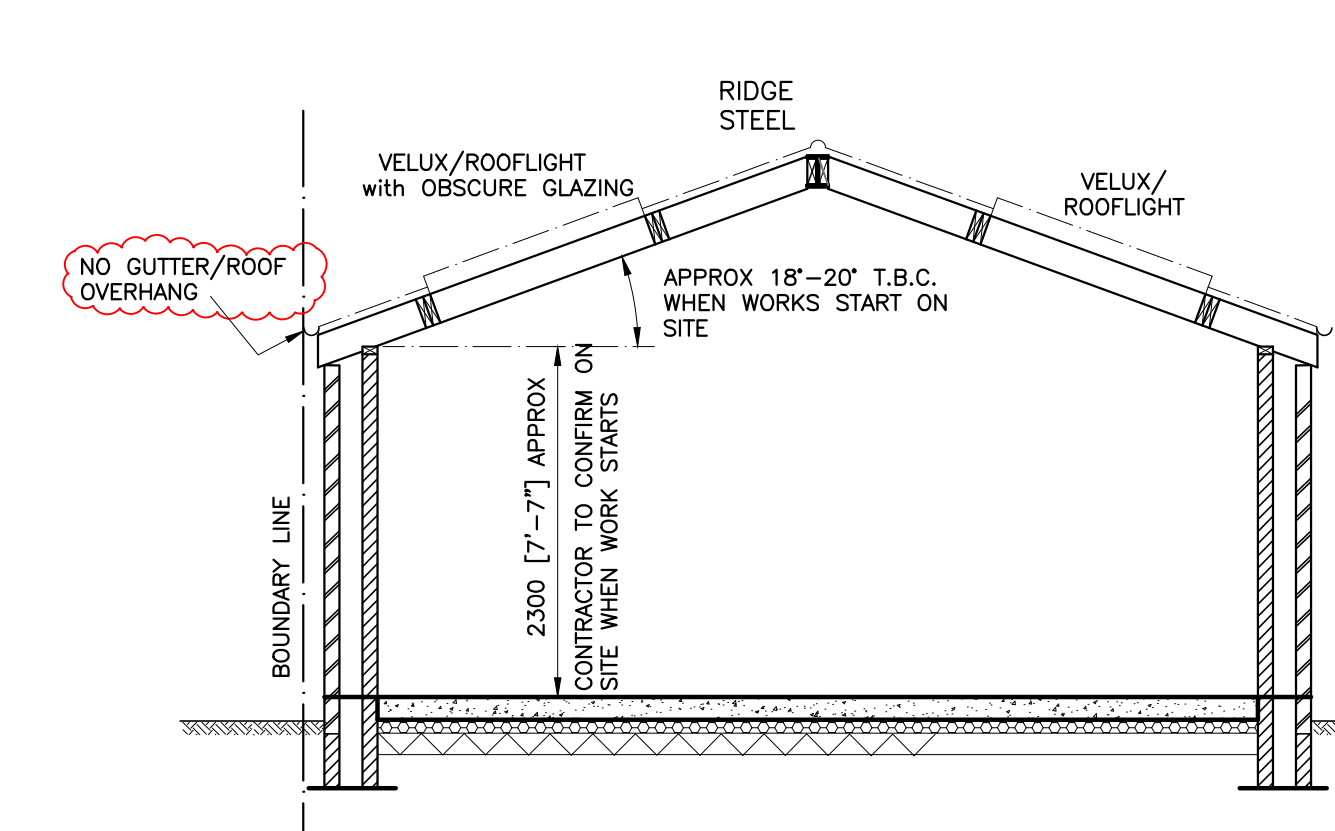


PROPOSED CROSS SECTION A - A
(Scale 1 : 50)

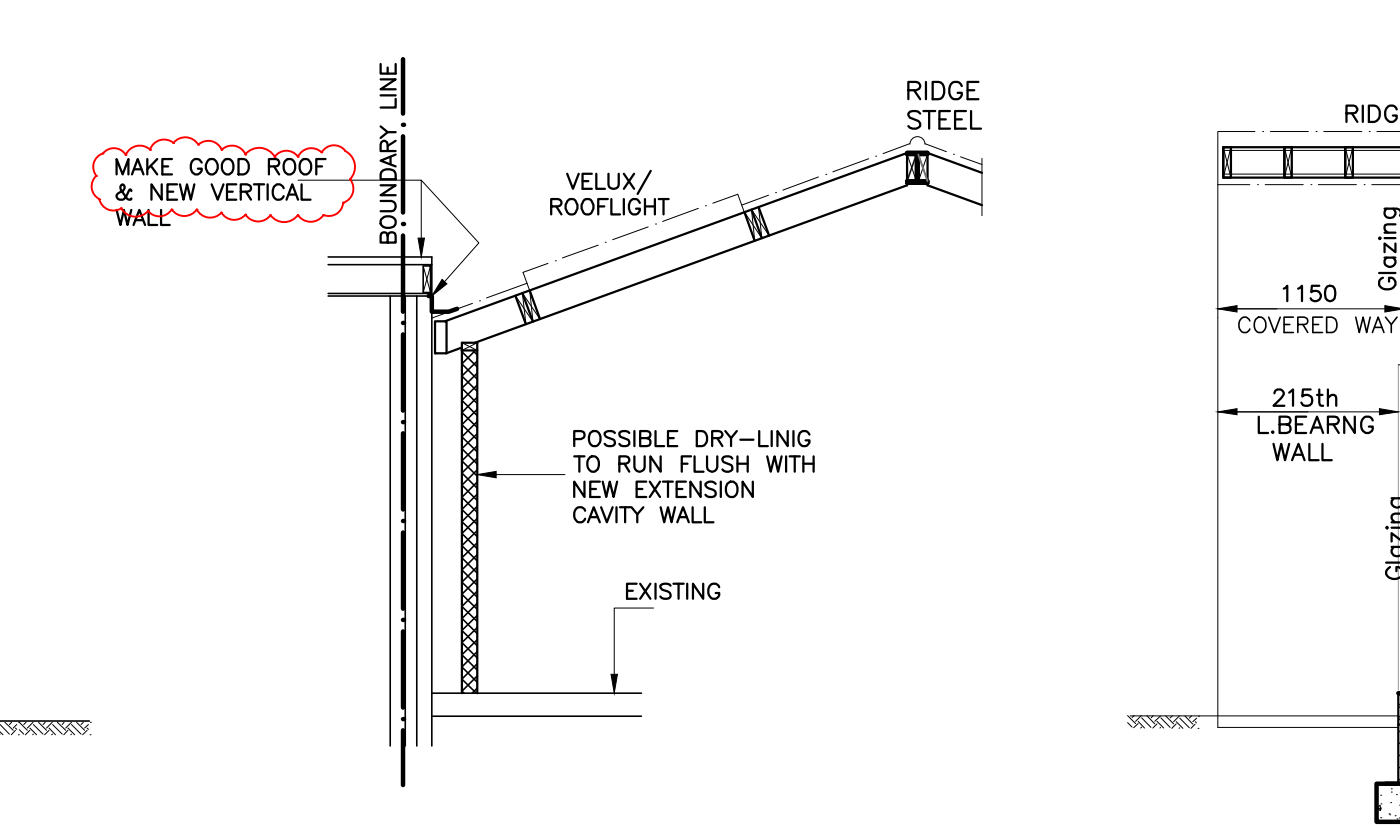

SECTION B - B
(Scale 1 : 50)

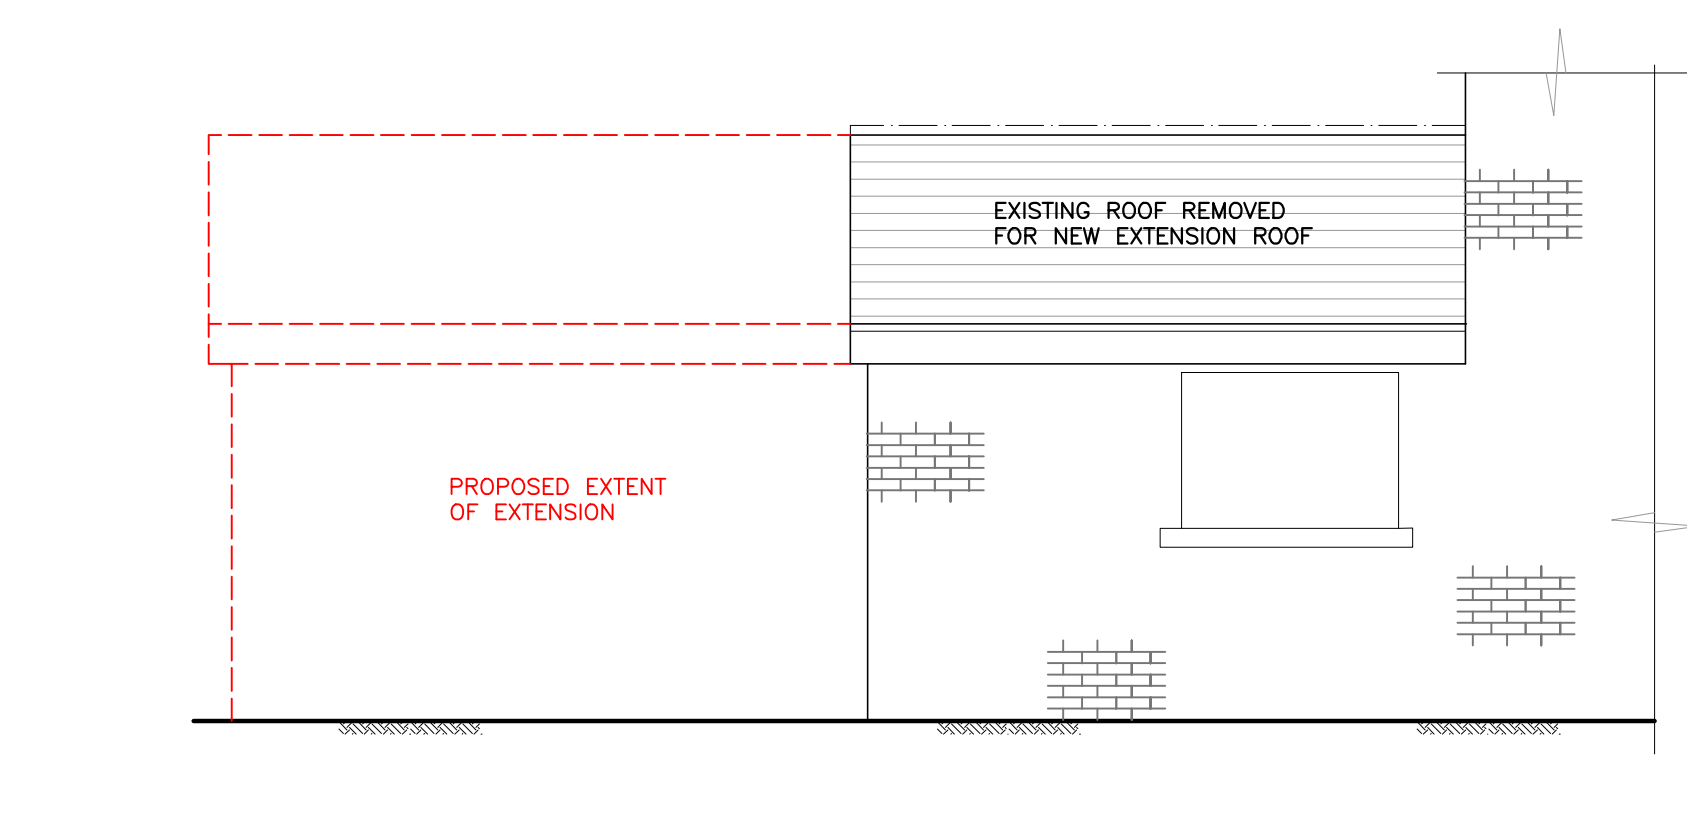

EXISTING SIDE ELEVATION C (Scale 1 : 50)

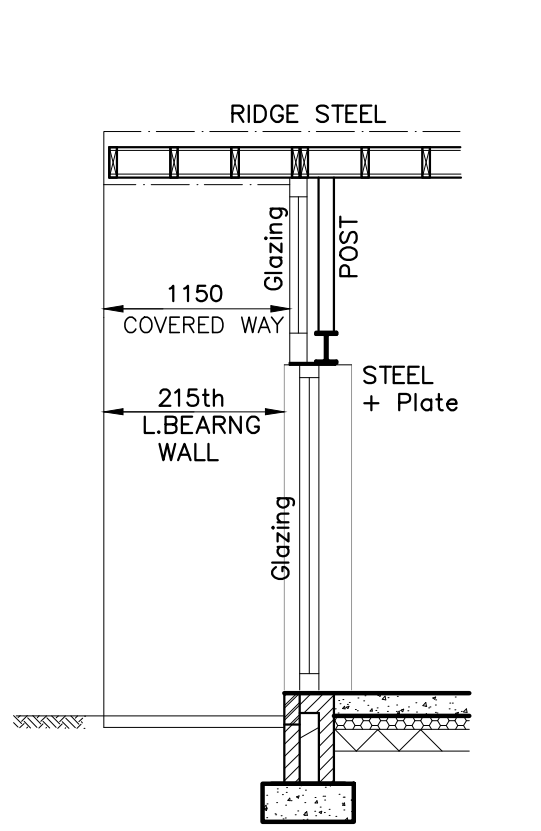

SECTION C - C
(Scale 1 : 50)

PLANNING DRAWING

Project
PROPOSED SINGLE STOREY REAR EXTENSION

CLIENT
Mrs L.HARVEY

ADDRESS
32 St MELLONS ROAD MARSHFIELD,CARDIFF. CF3 2TX

Date SEPT 26 Scale A3@1:50 U.N.O. Drg No **01**